

Dimensioning

Figured dimensions only to be taken from these designs and drawings. Work to annotated dimensions only. All dimensions to be checked on site. Architectural designers to be informed immediately of any discrepancies before work proceeds. Drawings are to be read in conjunction with relevant specifications, structural engineers and service engineers' drawings.




PROPOSED ASPINALL STREET ELEVATION
1:100 @ A2

0m 1m 3m 5m

Elevational Material Legend

- 1 Sinusoidal Vertical Profile Cladding - Anthracite Grey
- 2 Roller Shutter - Grey
- 3 Signage -
- 4 Metal Roof
- 5 Skylight / Rooflight
- 6 Entrance Secure by design Door
- 7 RWP - black upvc
- 8 Fire Exit Door

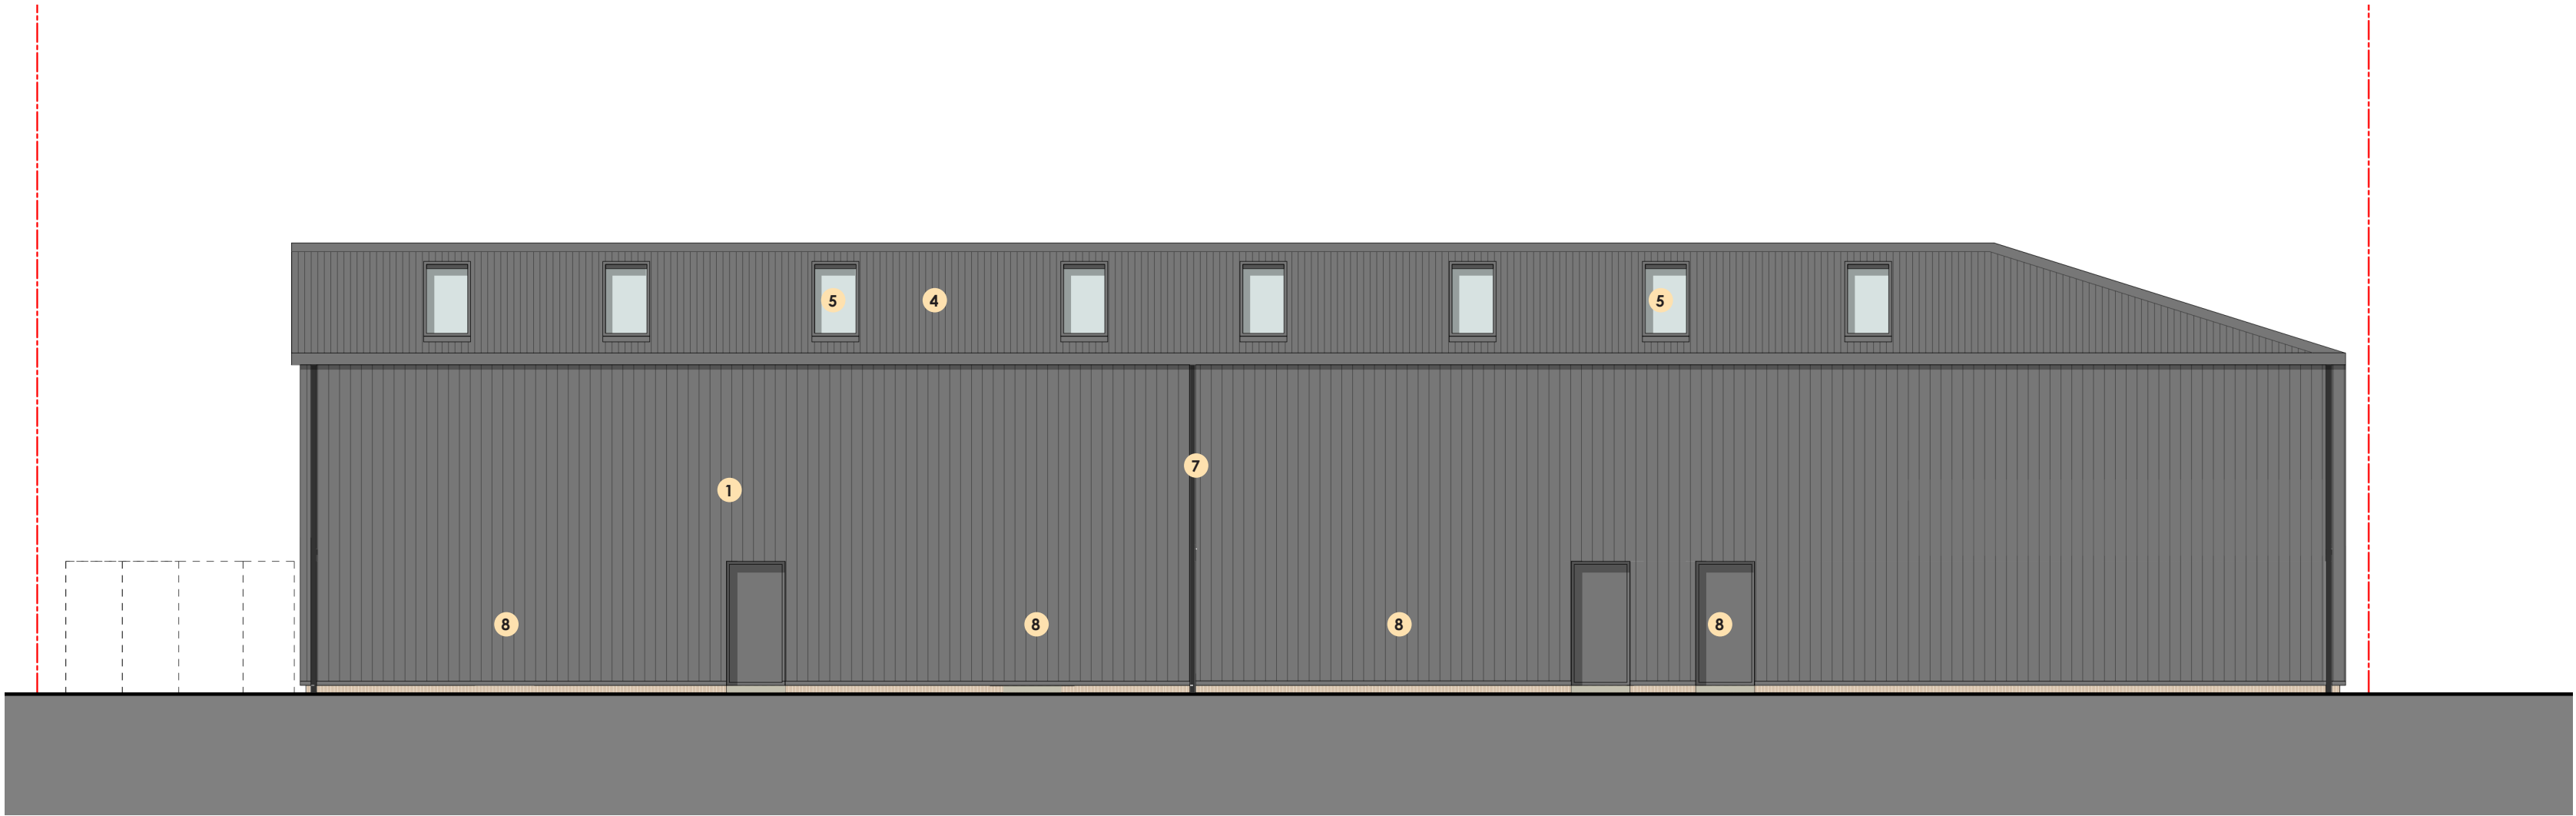

PROPOSED REAR ELEVATION
1:100 @ A2

Rev	Date	Description
-	16/06/23	Issued to client for comments
A	02/07/23	Issued for Planning



S A L E E M

ARCHITECTS

Architecture | Masterplanning | Graphics

CLIENT:
Property Owner

PROJECT:
Land off Aspinall Street,
Heywood

TITLE:
Proposed Elevations

SCALE:
1:100 @ A2

DRAWING NO.
Sheet 6

REV:
A

DATE:
June 2023