



EXISTING FRONT ELEVATION
SCALE 1:100




EXISTING REAR ELEVATION
SCALE 1:100




EXISTING SIDE ELEVATION
SCALE 1:100




EXISTING SIDE ELEVATION
SCALE 1:100

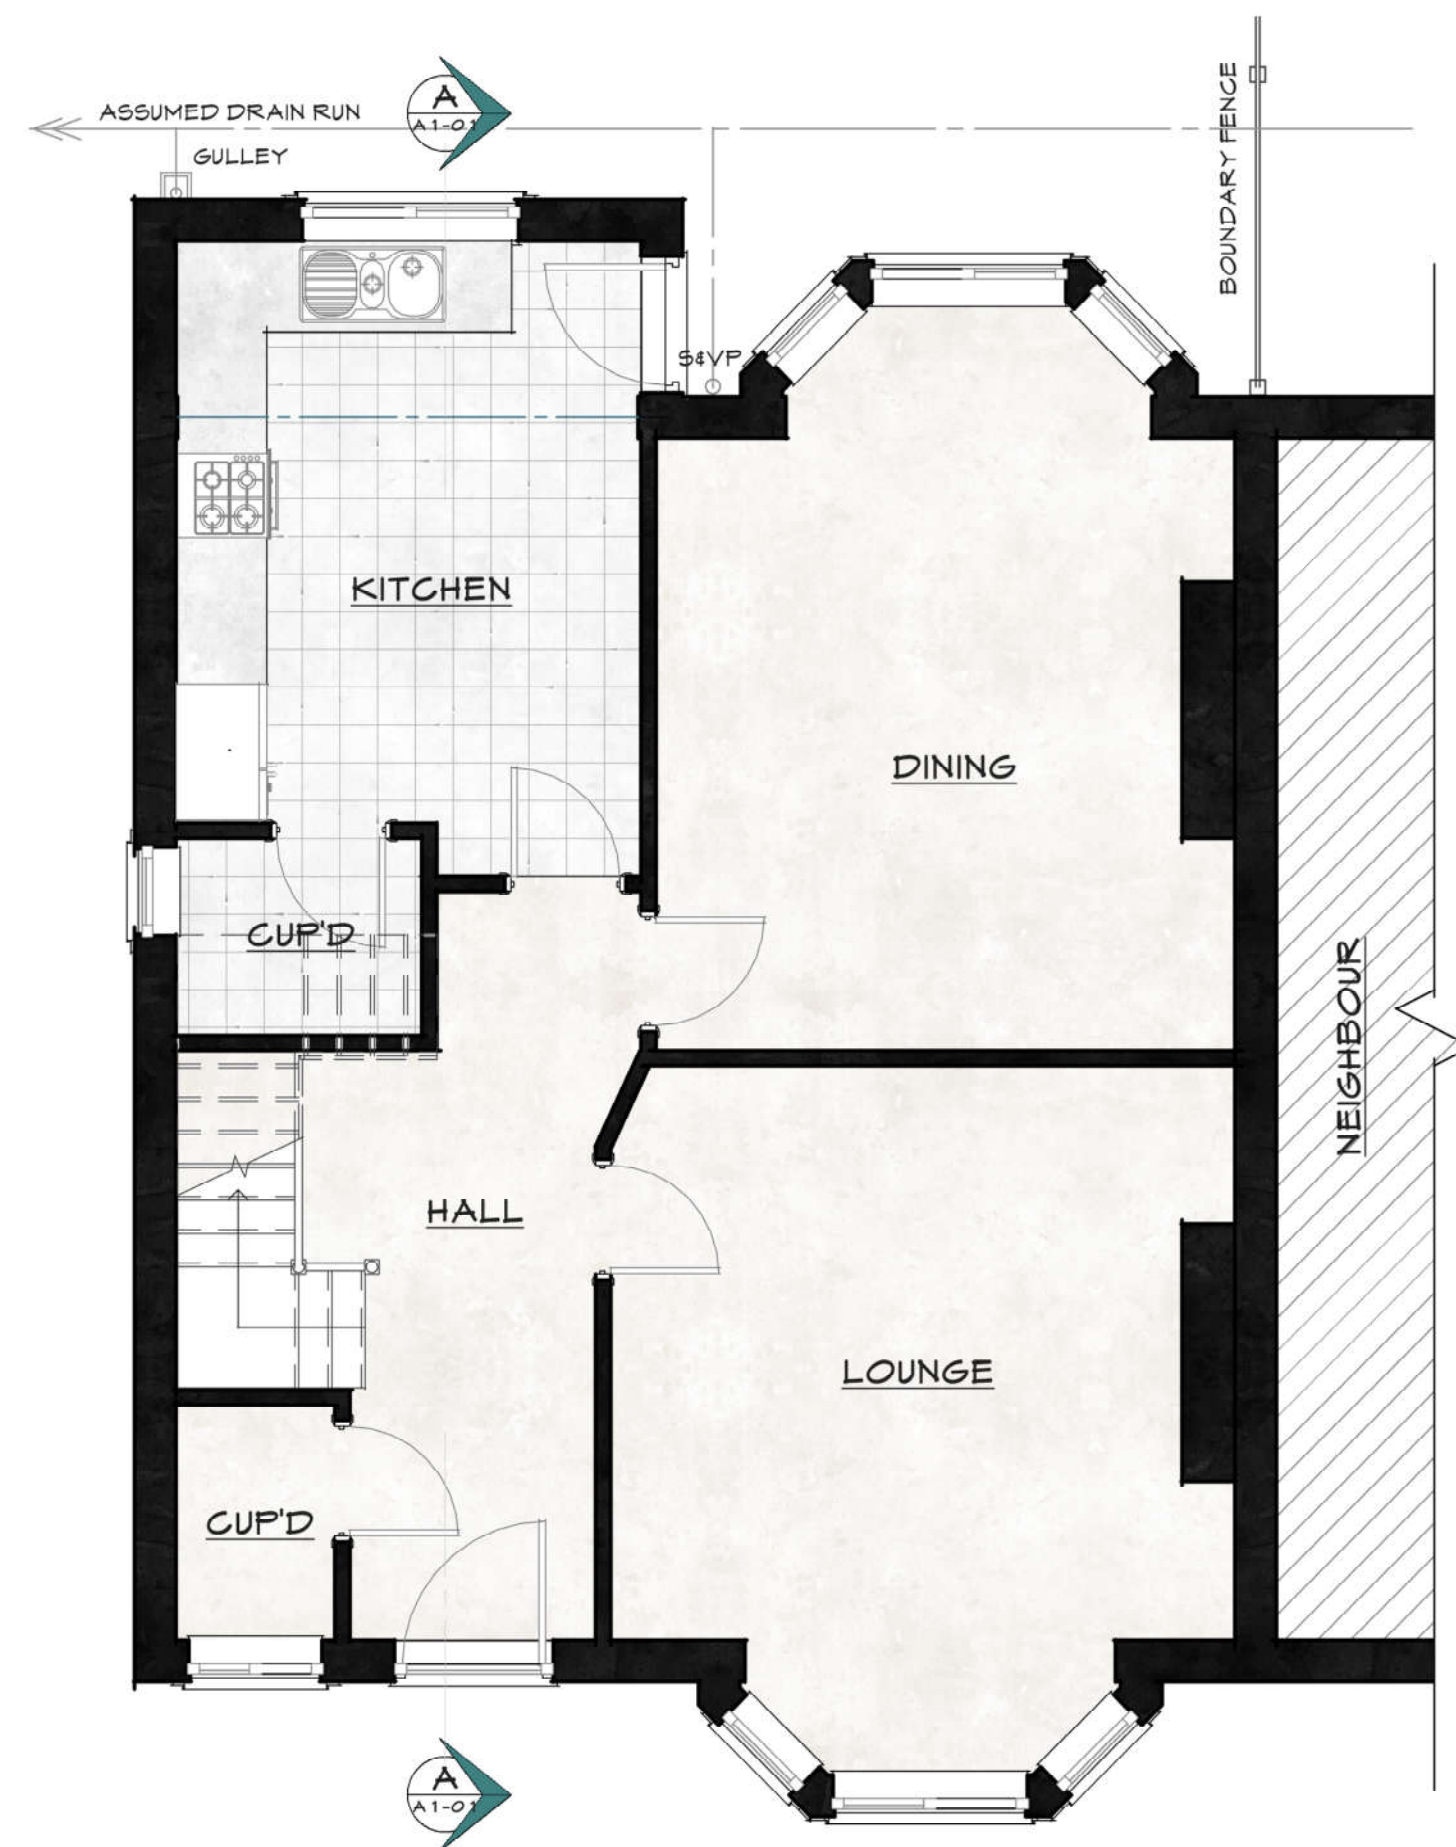


EXISTING GROUND FLOOR PLAN
SCALE 1:50

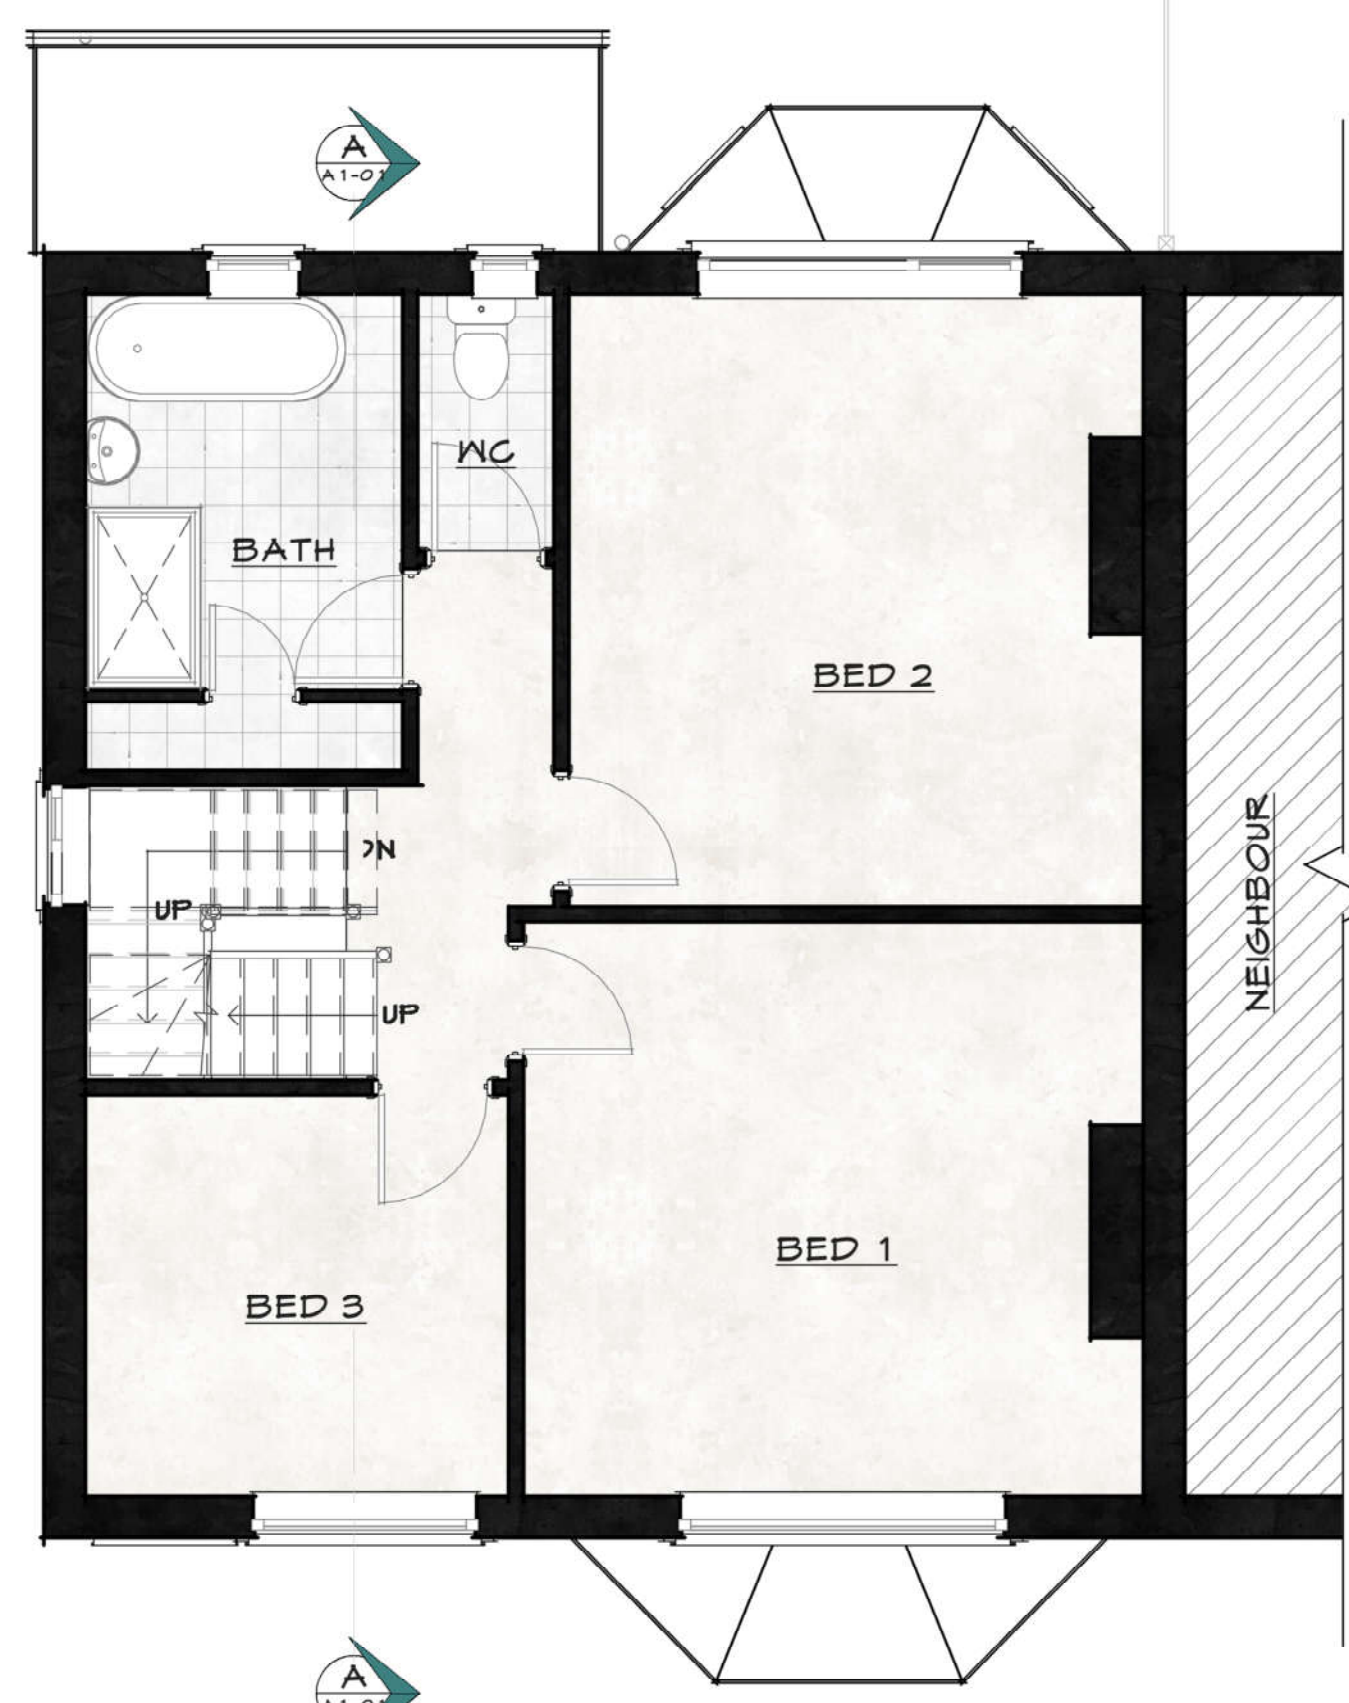

EXISTING FIRST FLOOR PLAN
SCALE 1:50

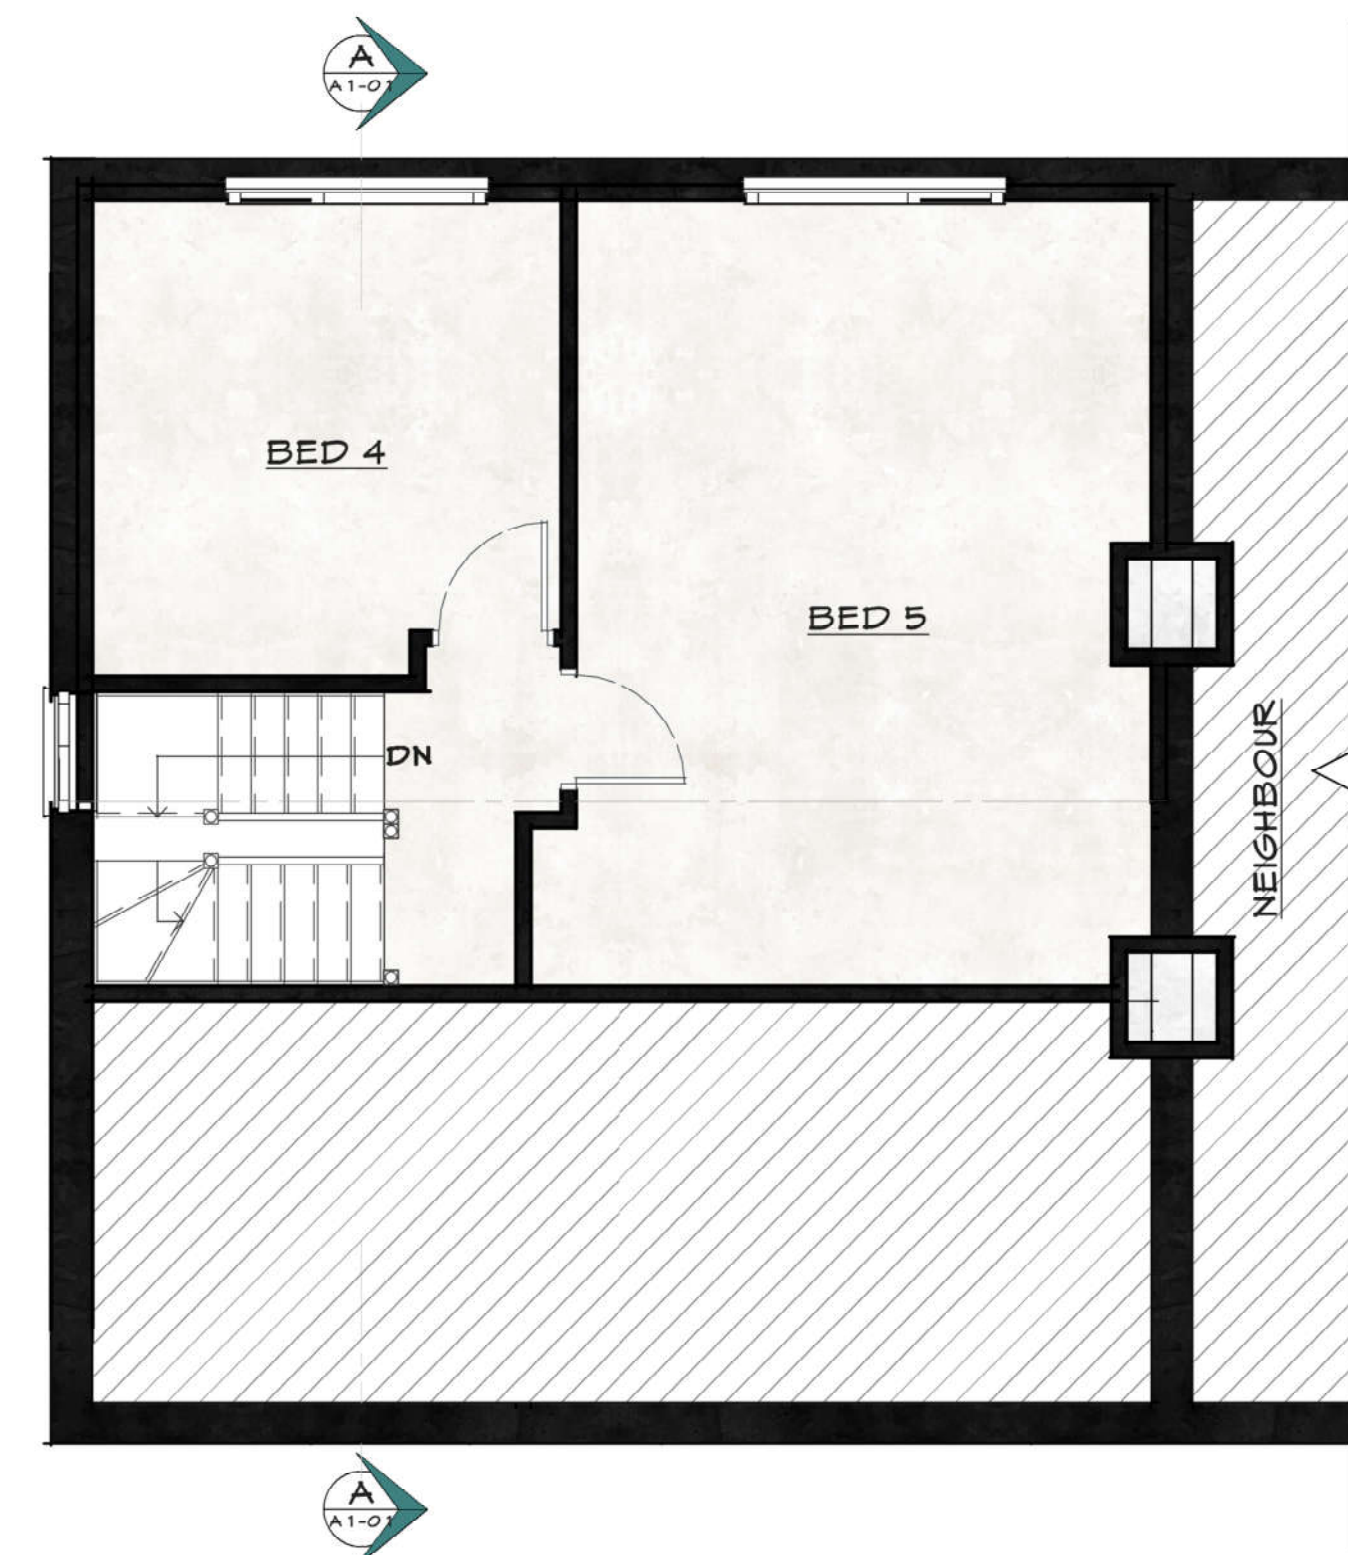

EXISTING SECOND FLOOR PLAN
SCALE 1:50

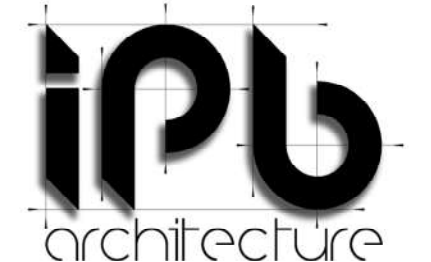

CONTACT:
TEL: 07802 620922
mail@ipbarchitecture.com
www.ipbarchitecture.com



PROJECT:
RENOVATION
42 SADLER STREET
MIDDLETON
M24 5UJ

PREPARED FOR:
MR C. VINCENT

PROJECT No: IPB 1327

REV.	DESCRIPTION	DATE	BY
------	-------------	------	----

DRAWN BY: IPB REVIEWED BY: IPB

ISSUE DATE: 29/04/22 SCALE: As indicated

SHEET TITLE:

EXISTING PLANS

SHEET NUMBER: REVISION:

A1-01

