



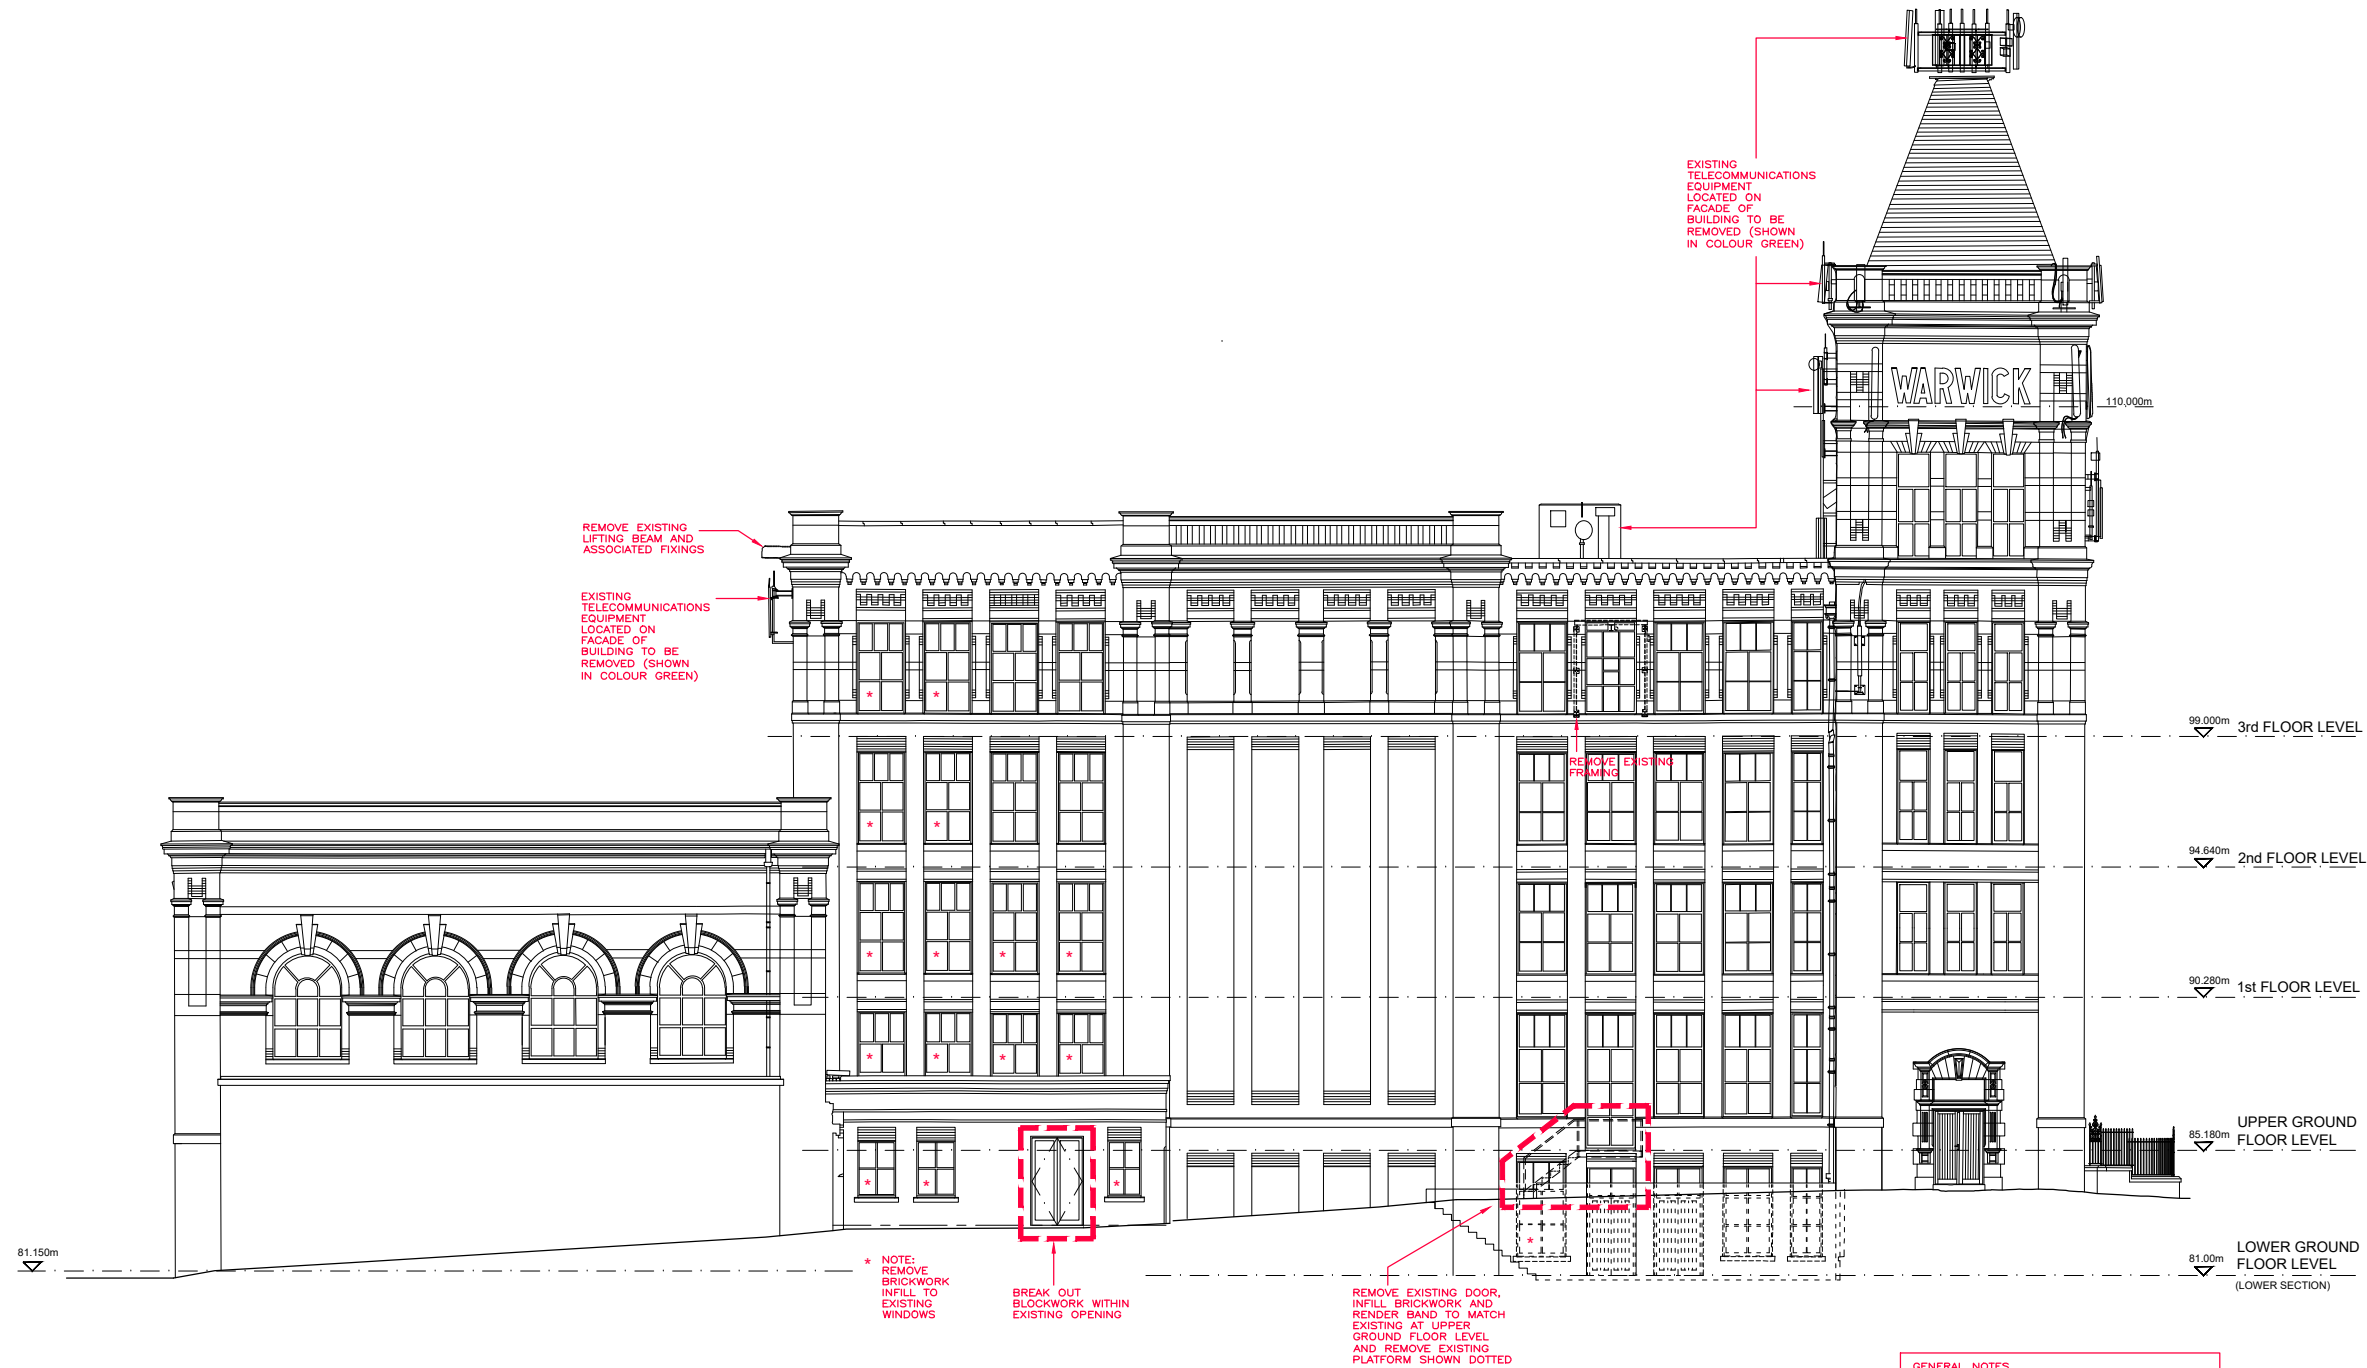

EAST ELEVATION - MAIN MILL BUILDING

- GENERAL NOTES
- 1.0 REMOVE ALL EXTERNAL PIPEWORK (RAINWATER GOODS AND SOIL PIPES TO BE REPLACED TO MATCH EXISTING)
 - 2.0 REPLACE ALL EXISTING WINDOWS AND DOORS TO MATCH EXISTING
 - 3.0 REMOVE ALL EXTERNAL SIGNAGE EXCLUDING BUILDING NAME
 - 4.0 REMOVE ALL EXISTING TELECOMMUNICATIONS EQUIPMENT
 - 5.0 DRAWING TO BE READ IN CONJUNCTION WITH DEMOLITION PLANS Dwg No's. WM-DM-101-106

- Notes :
- Dimensions are to be checked on site before fabrication and construction
 - Any discrepancies are to be immediately notified to the architects
 - Structural measurements are to be taken from the structural engineers drawings
 - Do not scale
 - Copyright reserved by GMA

 

REV	DESCRIPTION	DATE	GMA ARCHITECTURE Architects and Designers UK House 82 Heath Road Twickenham TW1 4BA Telephone 020 8891 5959 Fax 020 8607 9933 Email enquiries@gmaarchitecture.co.uk www.gmaarchitecture.co.uk		DRAWING ISSUE STATUS PLANNING		Client KAM LEI FONG LTD	Scale 1:250 @ A3	Date June 23	Drawn MD	Checked IL
			Project WARWICK MILL MIDDLETON MANCHESTER		Drawing Proposed DEMOLITION EAST ELEVATION		Type 01	Client 277-01	Drawing No WM DM-303	Revision	