




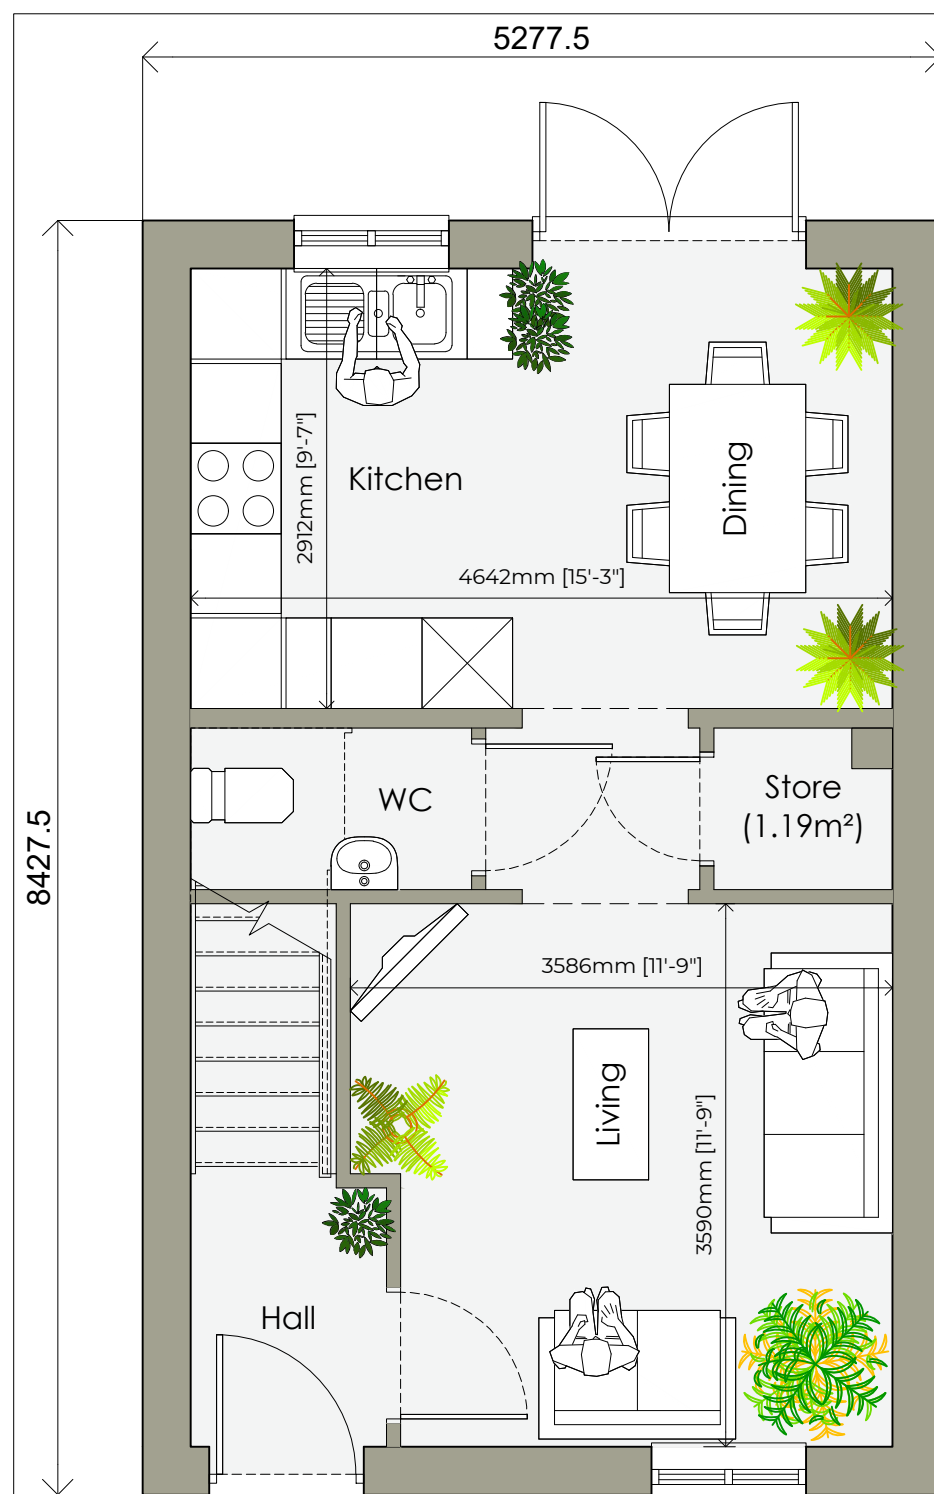


Ground Floor

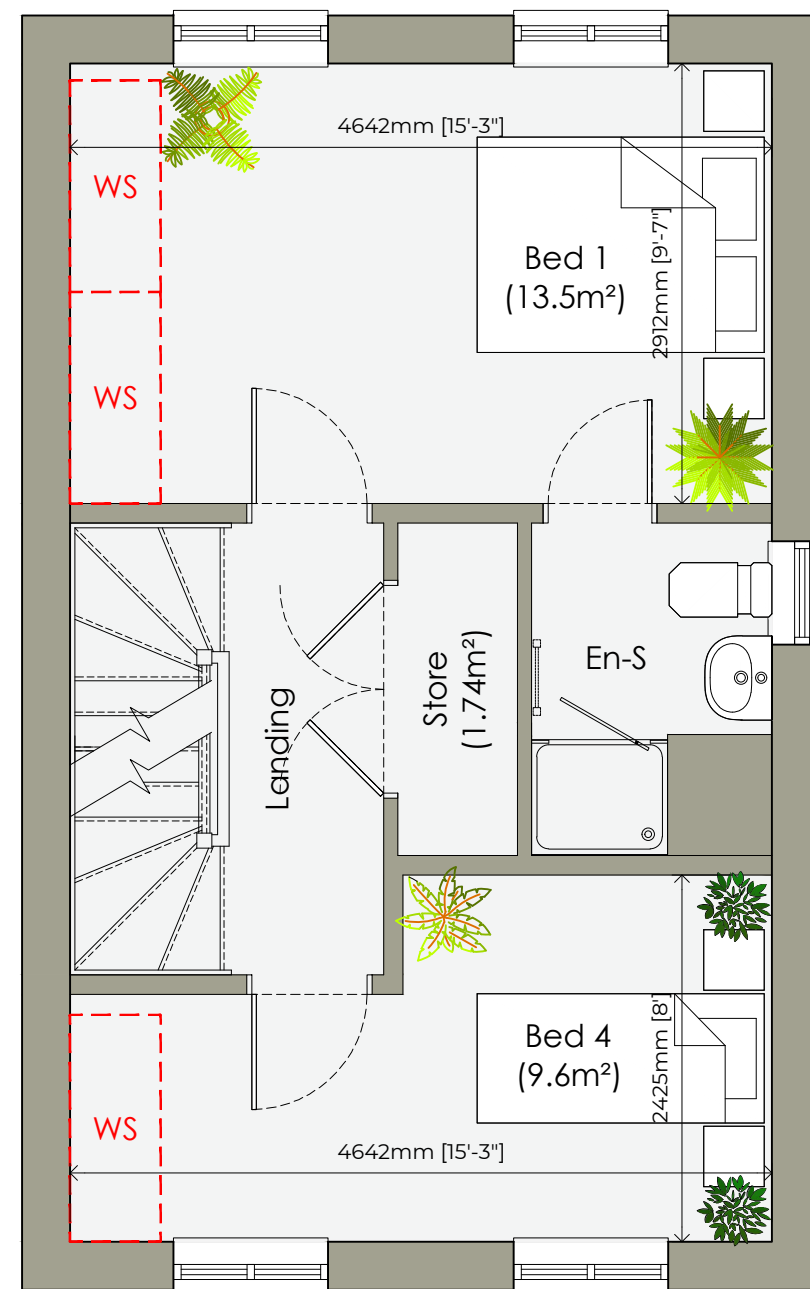


First Floor

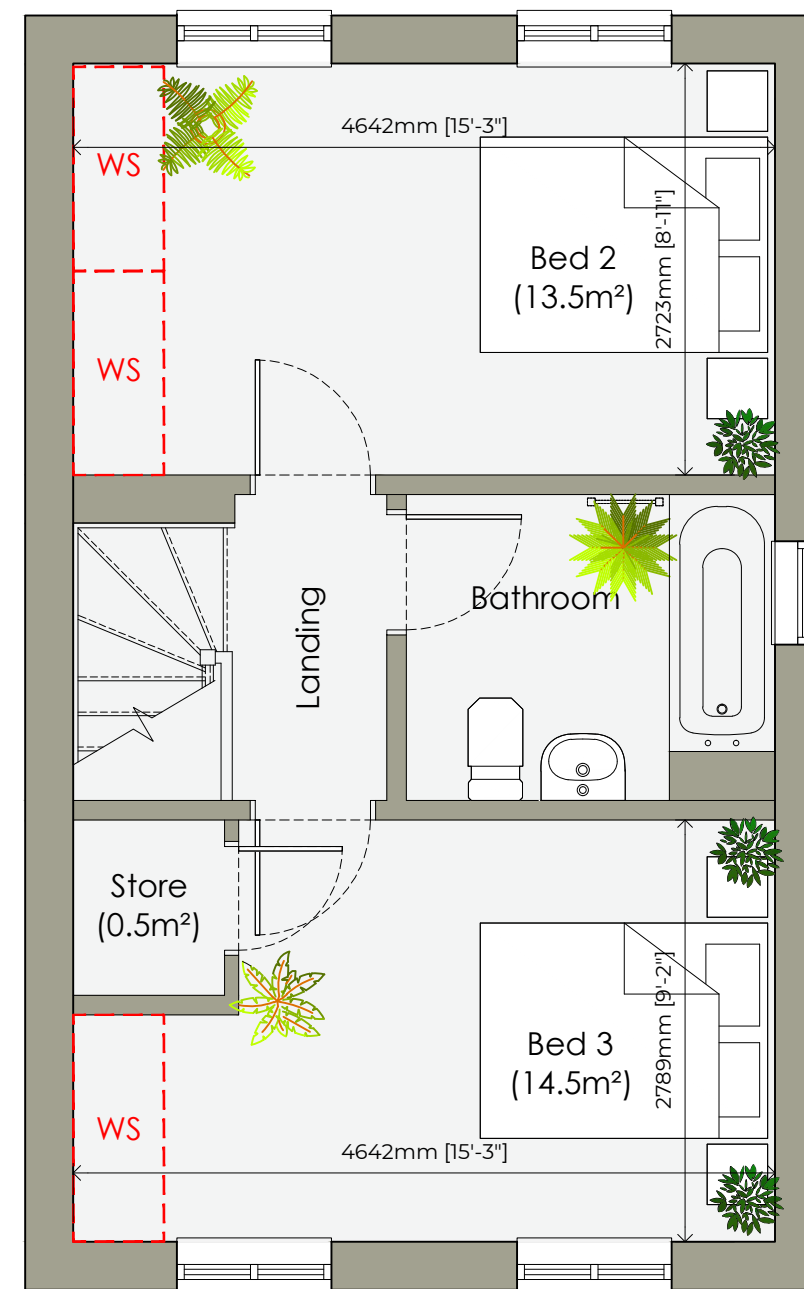

Second Floor

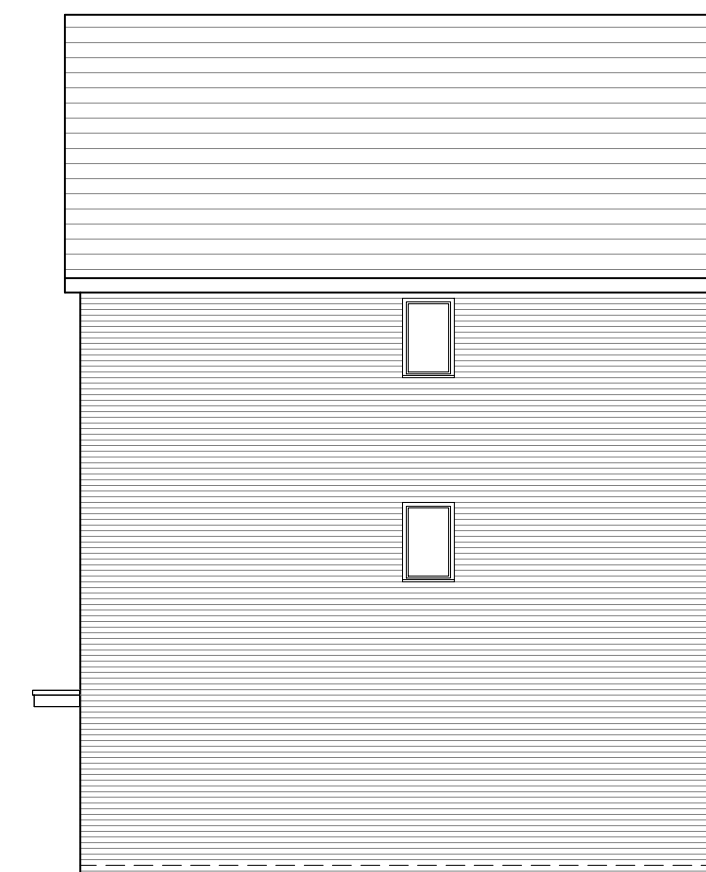

Side Elevation
(1:100)

 

Side Elevation
(1:100)





Front Elevation
(4 Block) (1:100)



Front Elevation
(4 Block) (1:100)

Willow

  

Stonebond.

Stonebond Properties (Manchester)Ltd
Registered Office:
Suite 5, Egerton House
Towers Business Park
Wilmslow Rd
Didsbury, M20 2DX

site: Stonebond (Manchester)
Partnership Range
Edenfield Rd, Norden

title: **WILLOW**
4 Bed (1168sqft)
NDSS - 4B 5P

scale: 1:50/1:100
date: Jun 2023
drawn by: SMC
checked:

drawing no: **SMB-HtPR-WIL**

sheet no: Sheet 1 of 1

revision: