




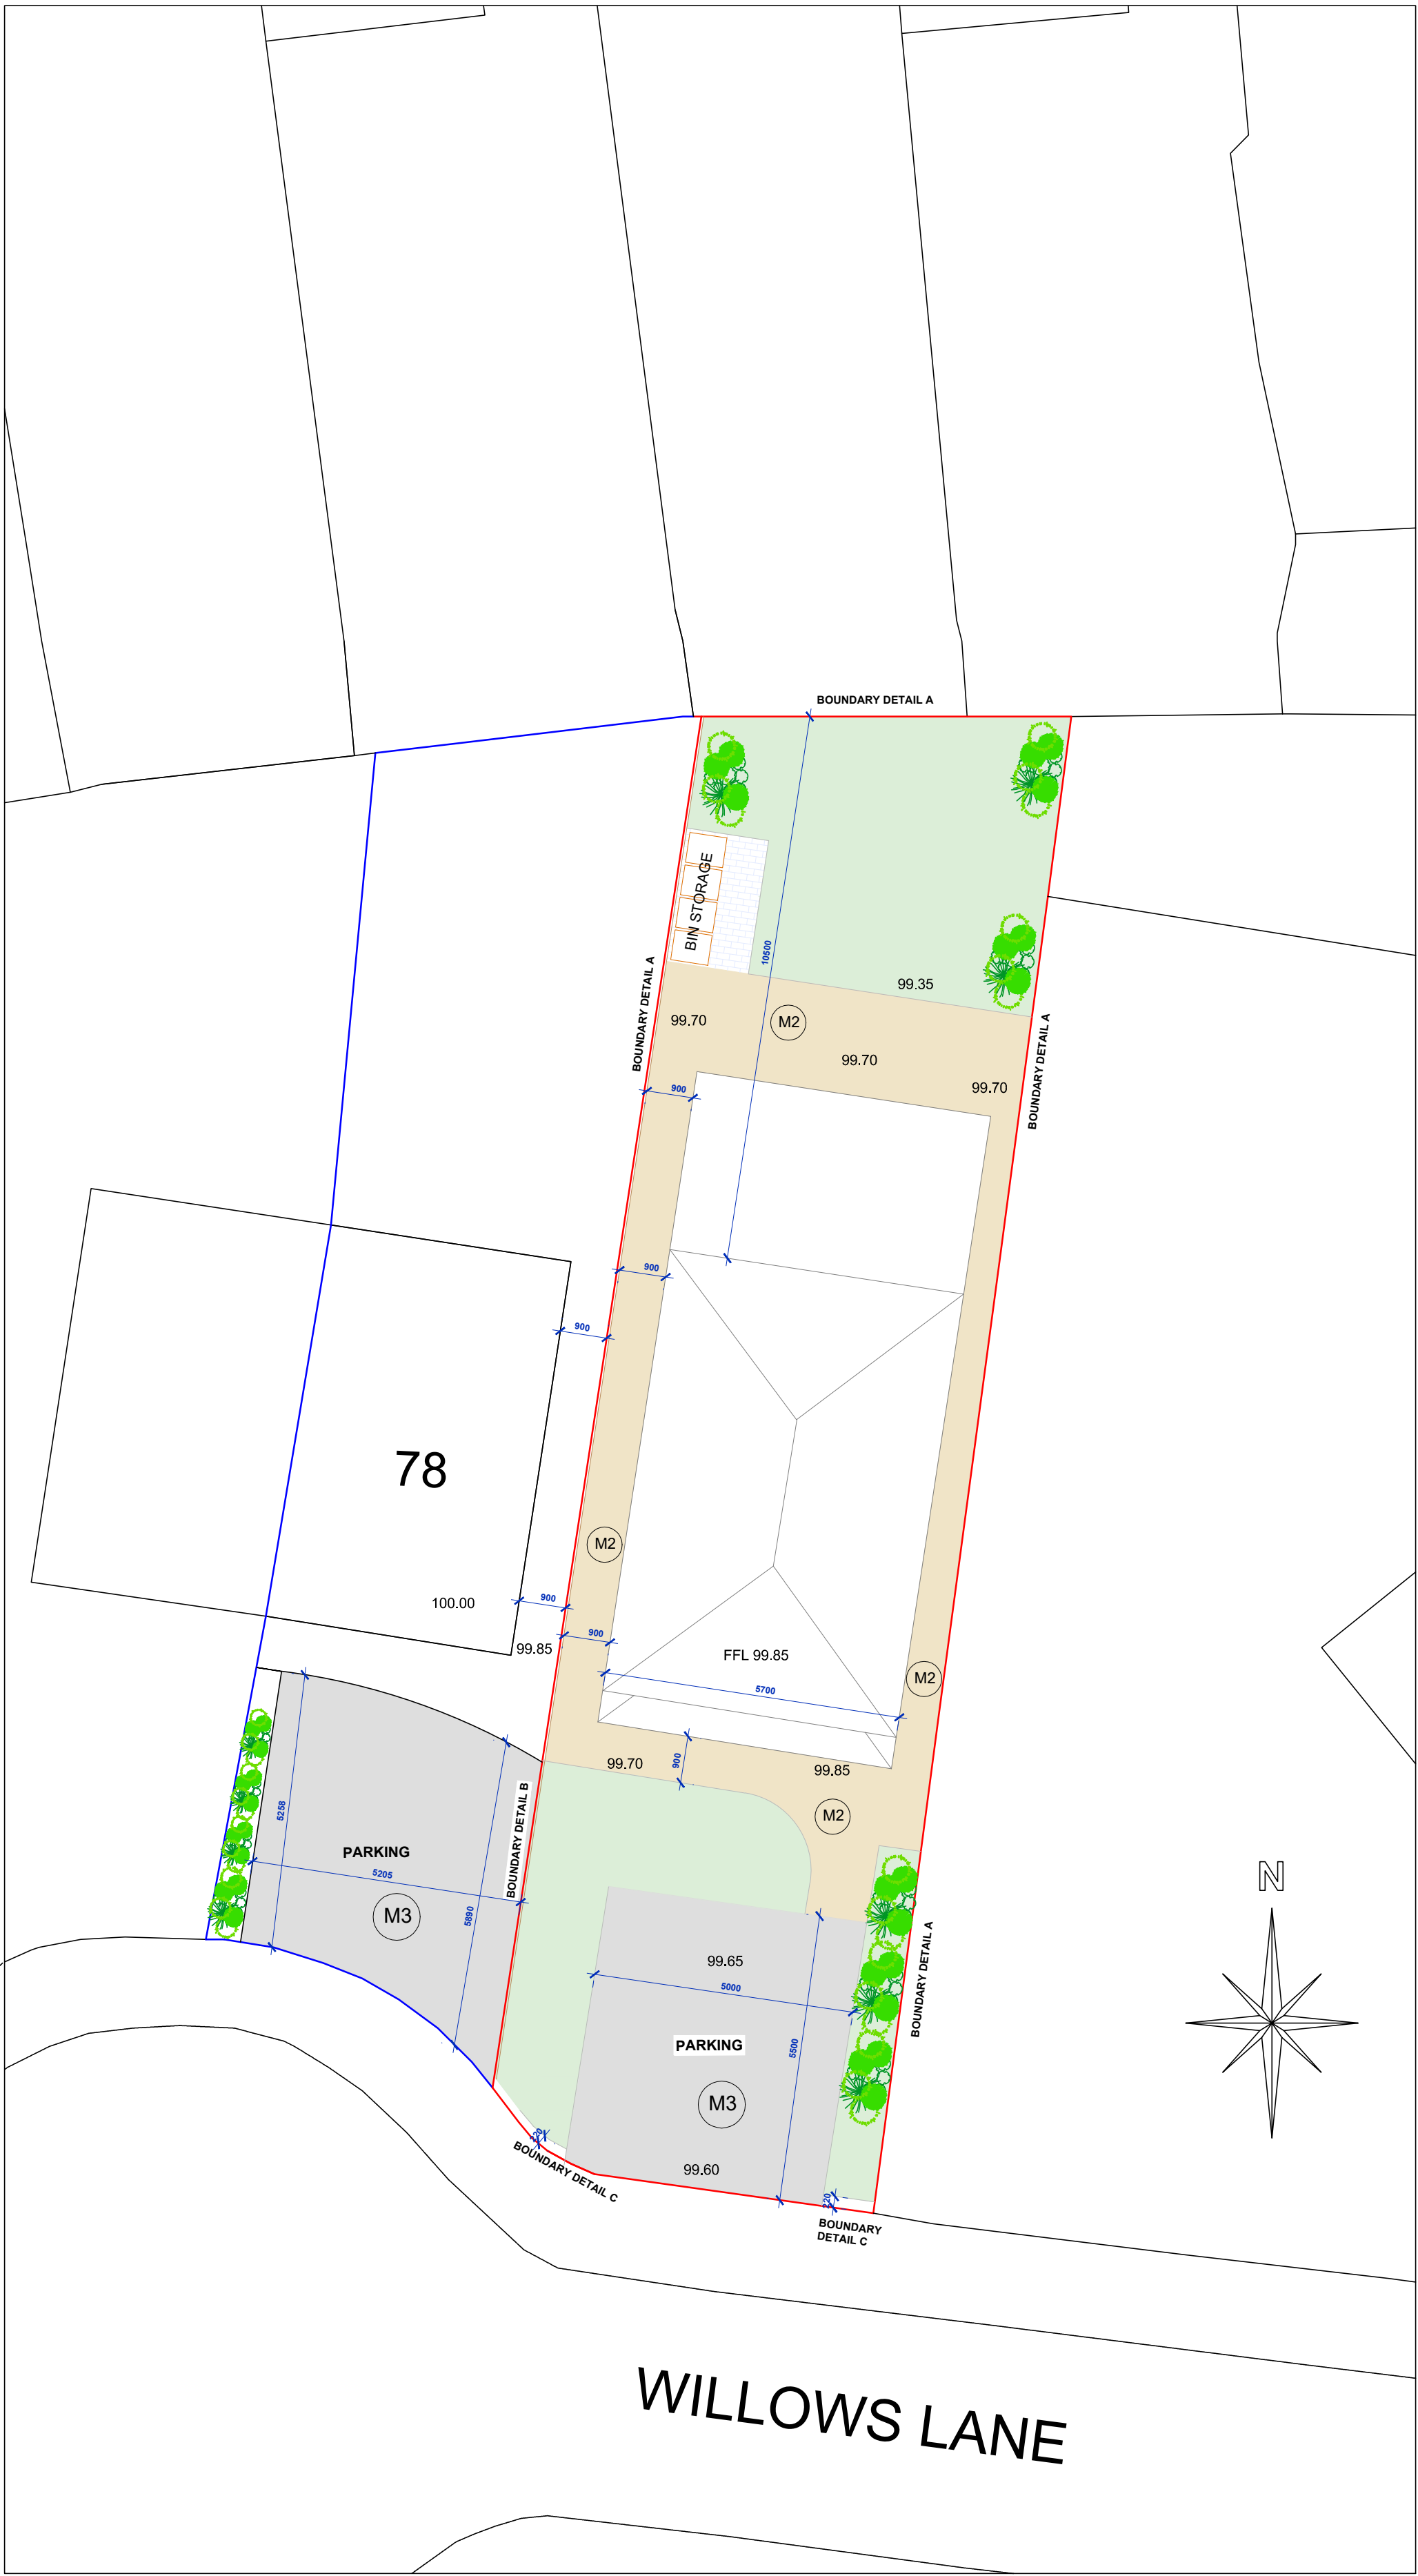


PROPOSED SITE PLAN

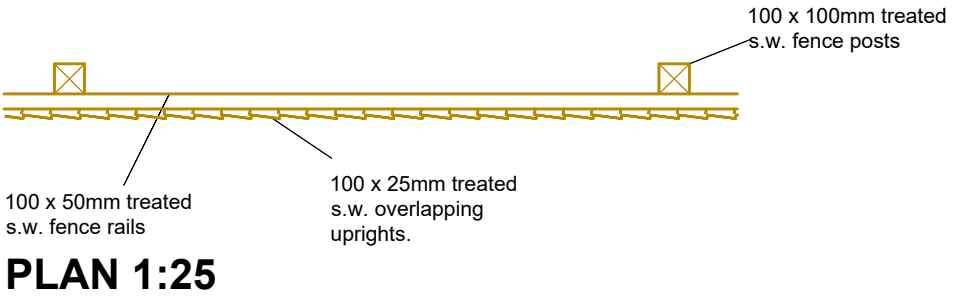

ELEVATION 1:50
BOUNDARY DETAIL A

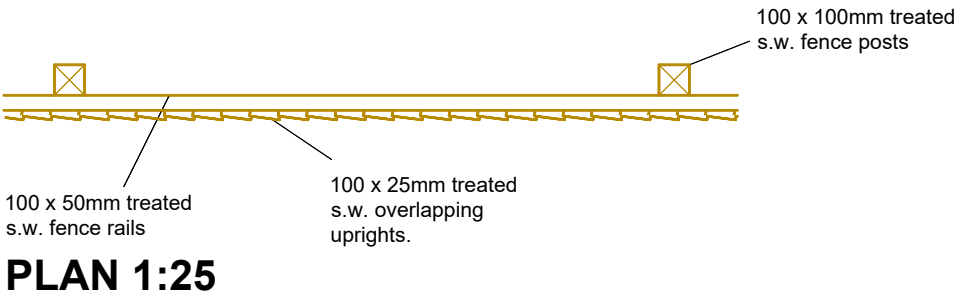

ELEVATION 1:50
BOUNDARY DETAIL B

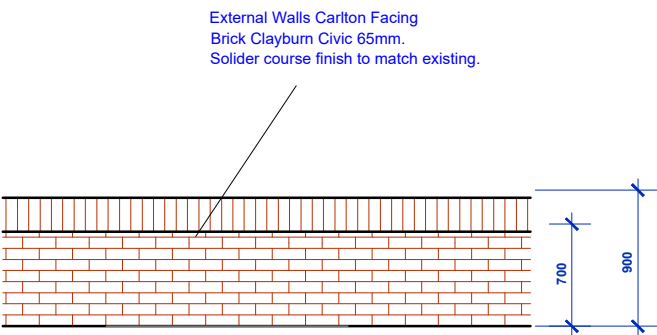

ELEVATION 1:50
BOUNDARY DETAIL C




ADJACENT BOUNDARY WALL.

Drainage to be implemented inline with
Martin Environmental Solutions Ltd Report and
design - Report No: 2458-2




M2 - Buff flagged patios / paths
Buff 450 x 450mm flags on course sand & compacted
ground

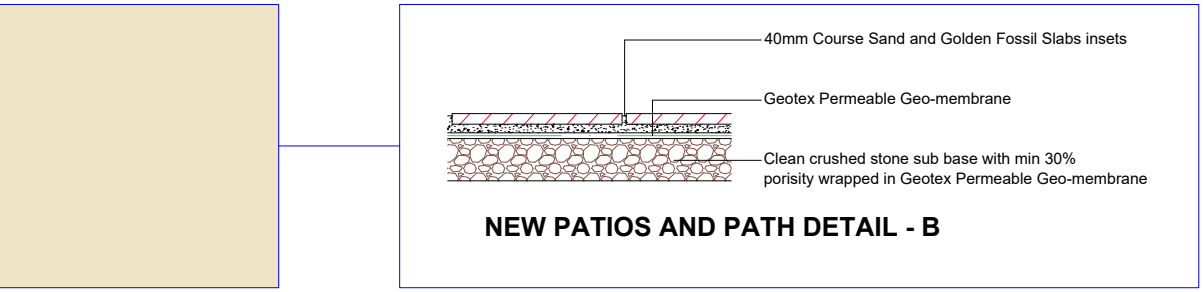

M3 Driveway / Access Road Surface
Block Paving (charcoal colour)
Marshall's Driveline® Priora Block Paving
Permeable surface provides drainage

This drawing is provided as a document to gain either Planning Permission or Building Regulation approval purposes only. It is not a guarantee that Planning Permission will be granted.
This drawing and all contents are the copyright of James Campbell Associates Ltd. No copies to be made from the drawing & details without written authority by James Campbell Associates Ltd.
The contract for the works is between the client and his / her contractor. Contractor to visit site, study the details provided within the drawing and be familiar with both the work to be carried out in accordance with the details provided. Any stated dimension must be checked prior to any form of construction. All works and materials to comply with all relevant British Standards and carry a genuine BBA certificate. The materials specified within this drawing are a guide for the contractor as they are recognised materials with genuine BBA certificates etc. Any contractor who decides to use any different materials than that noted on the drawing must inform James Campbell Associates Ltd.
Any discrepancies discovered or items found that where not visible at the time of the initial survey should be reported to James Campbell Associates Ltd for consultation with our client.

CONSTRUCTION NOTES:-

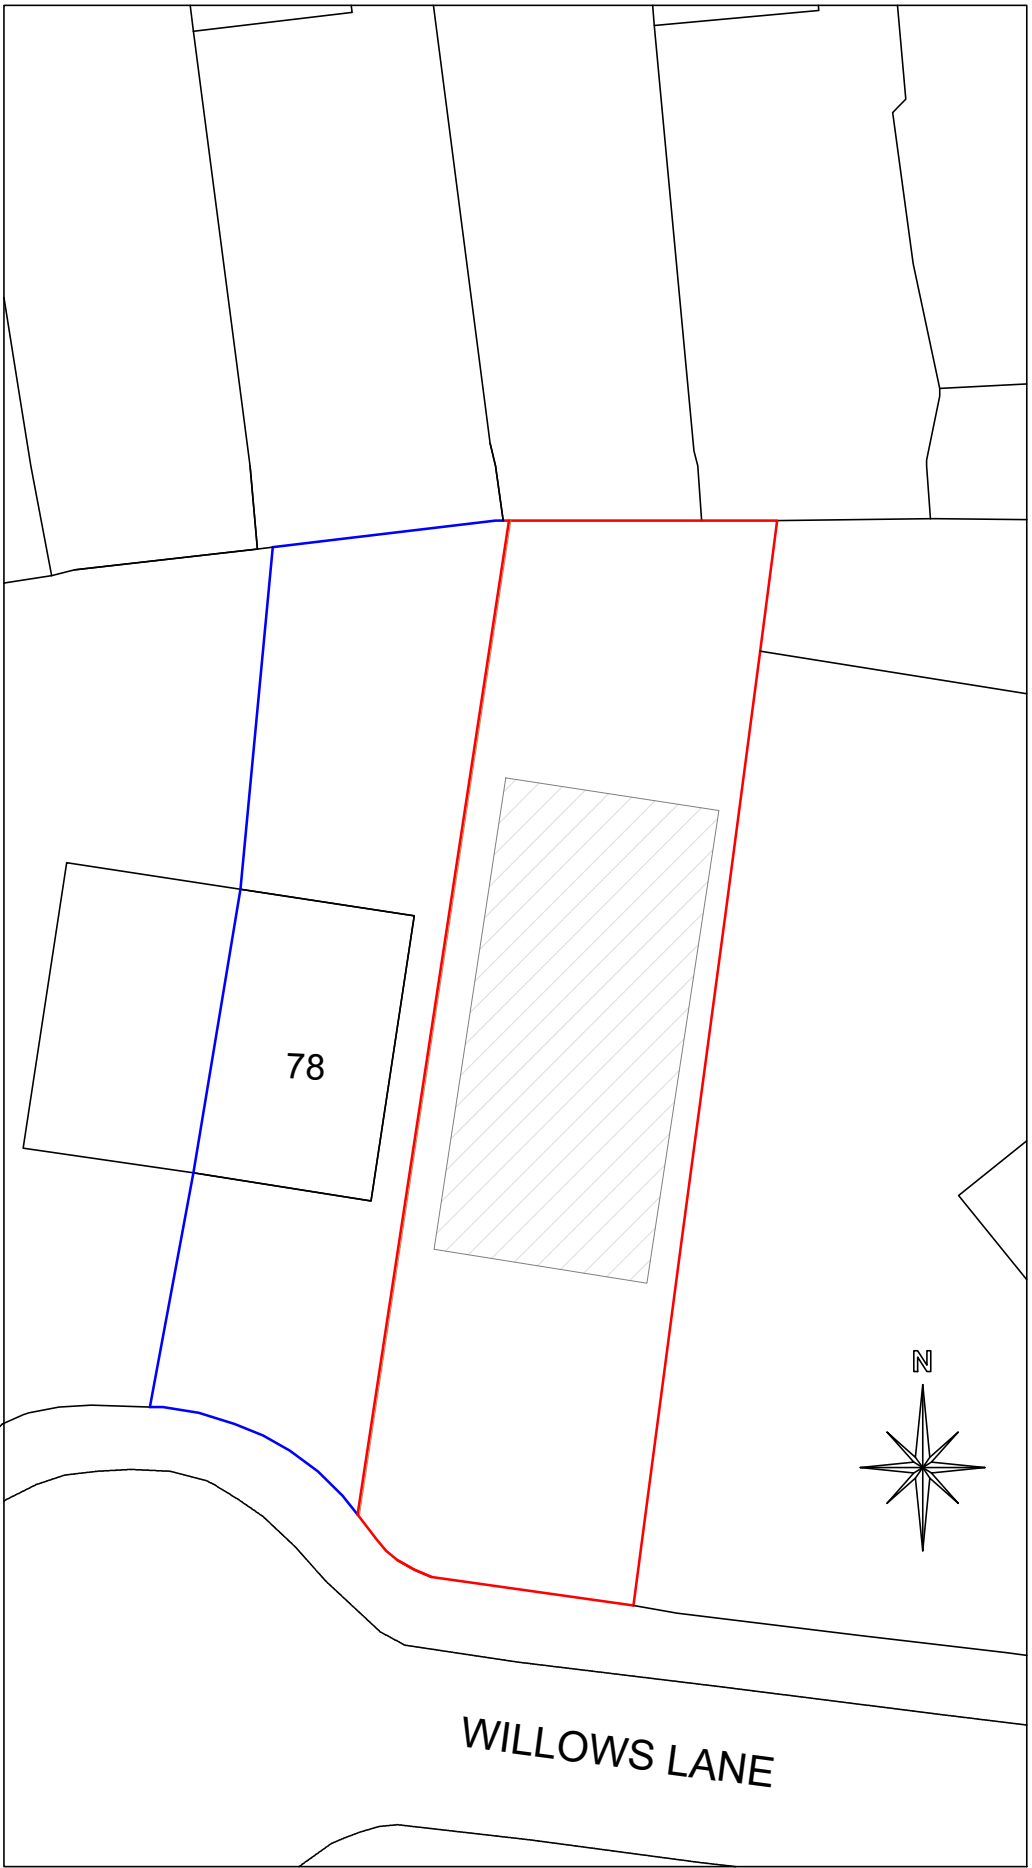

PROPOSED BLOCK PLAN

DRAWING TITLE
PROPOSED SITE PLAN

JCA JAMES CAMPBELL ASSOCIATES LTD
CHARTERED ARCHITECTURAL SERVICES
CIBO CIAT
Campbell House 173 Rochdale Road Firgrove Rochdale OL16 3BN
Tel: 01706 354888 Mob: 07817 623183
Email: admin@jamescampbellassociates.co.uk Web: www.jamescampbellassociates.co.uk

PROJECT
PROPOSED NEW DWELLING
LOCATION

Land Adjacent to 78 Willows Lane
Rochdale

DRAWN:-	Martin D. Ashworth	DRAWING NUMBER:-
DATE:-	June 2020	19.2089.2C
SCALE:-	1:100 1:200 @ A1	
ISSUE:-	C	