






SOUTH WEST ELEVATION
scale 1-50

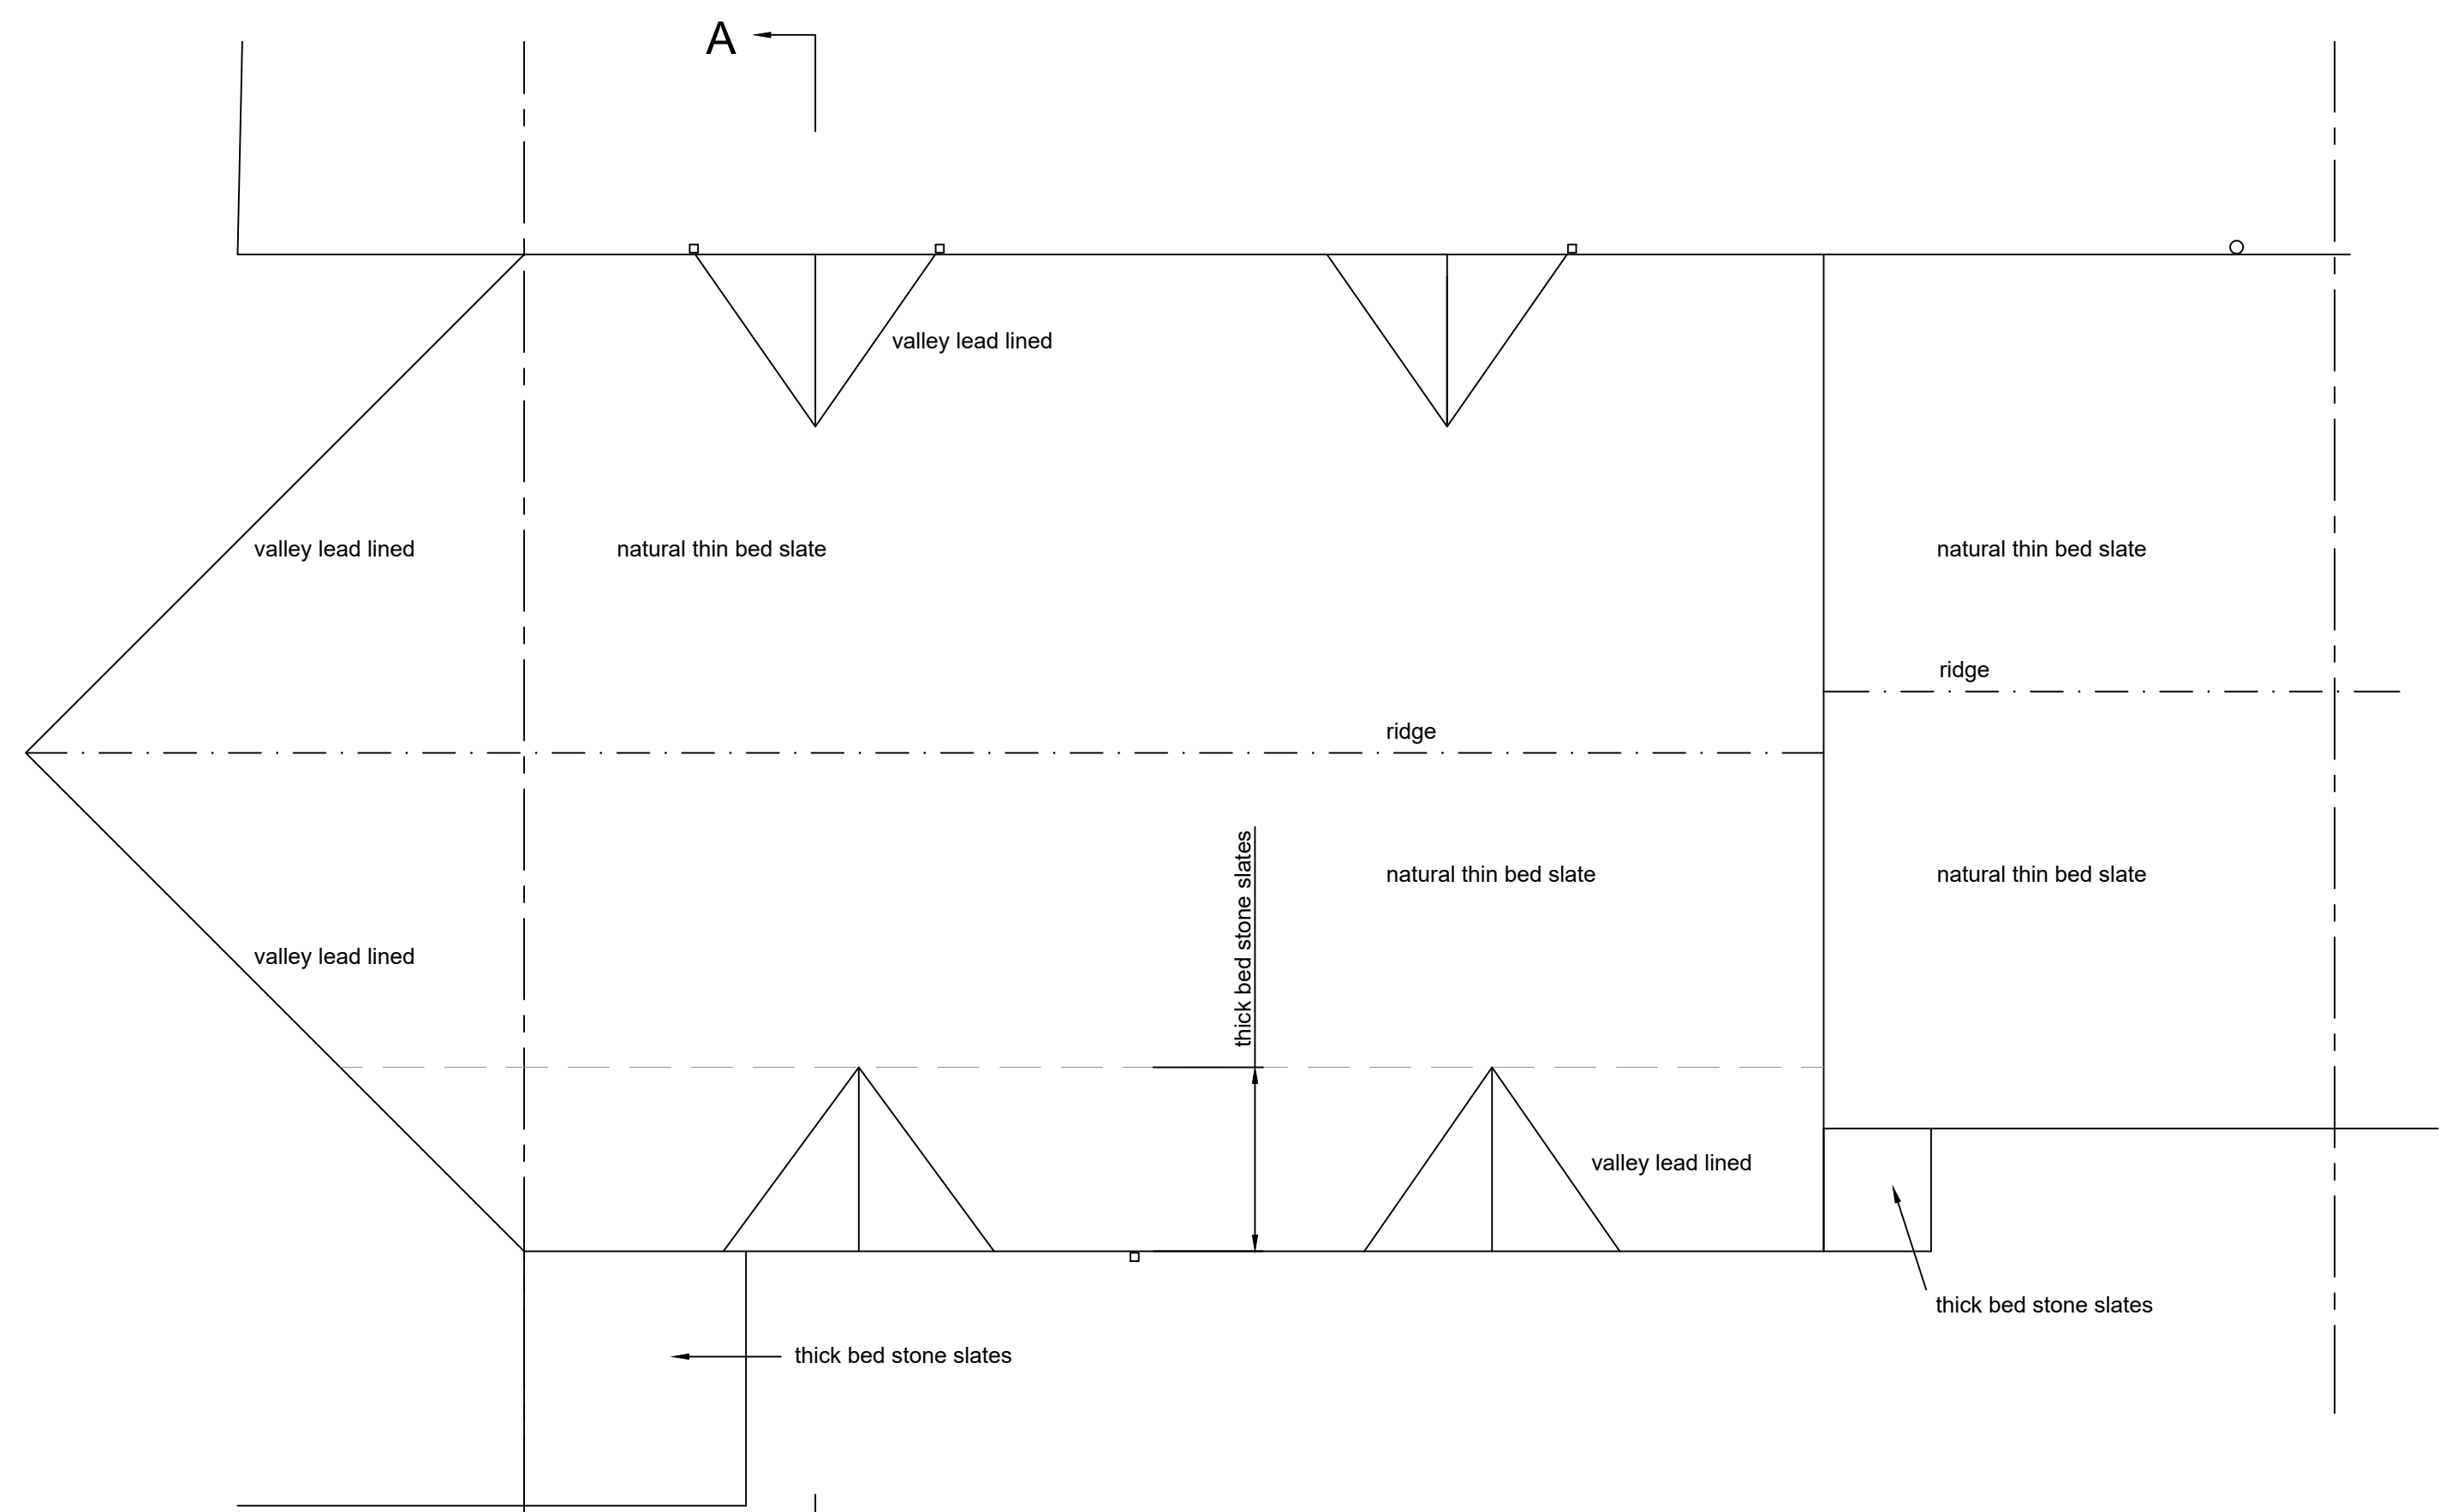


ROOF PLAN
scale 1-50

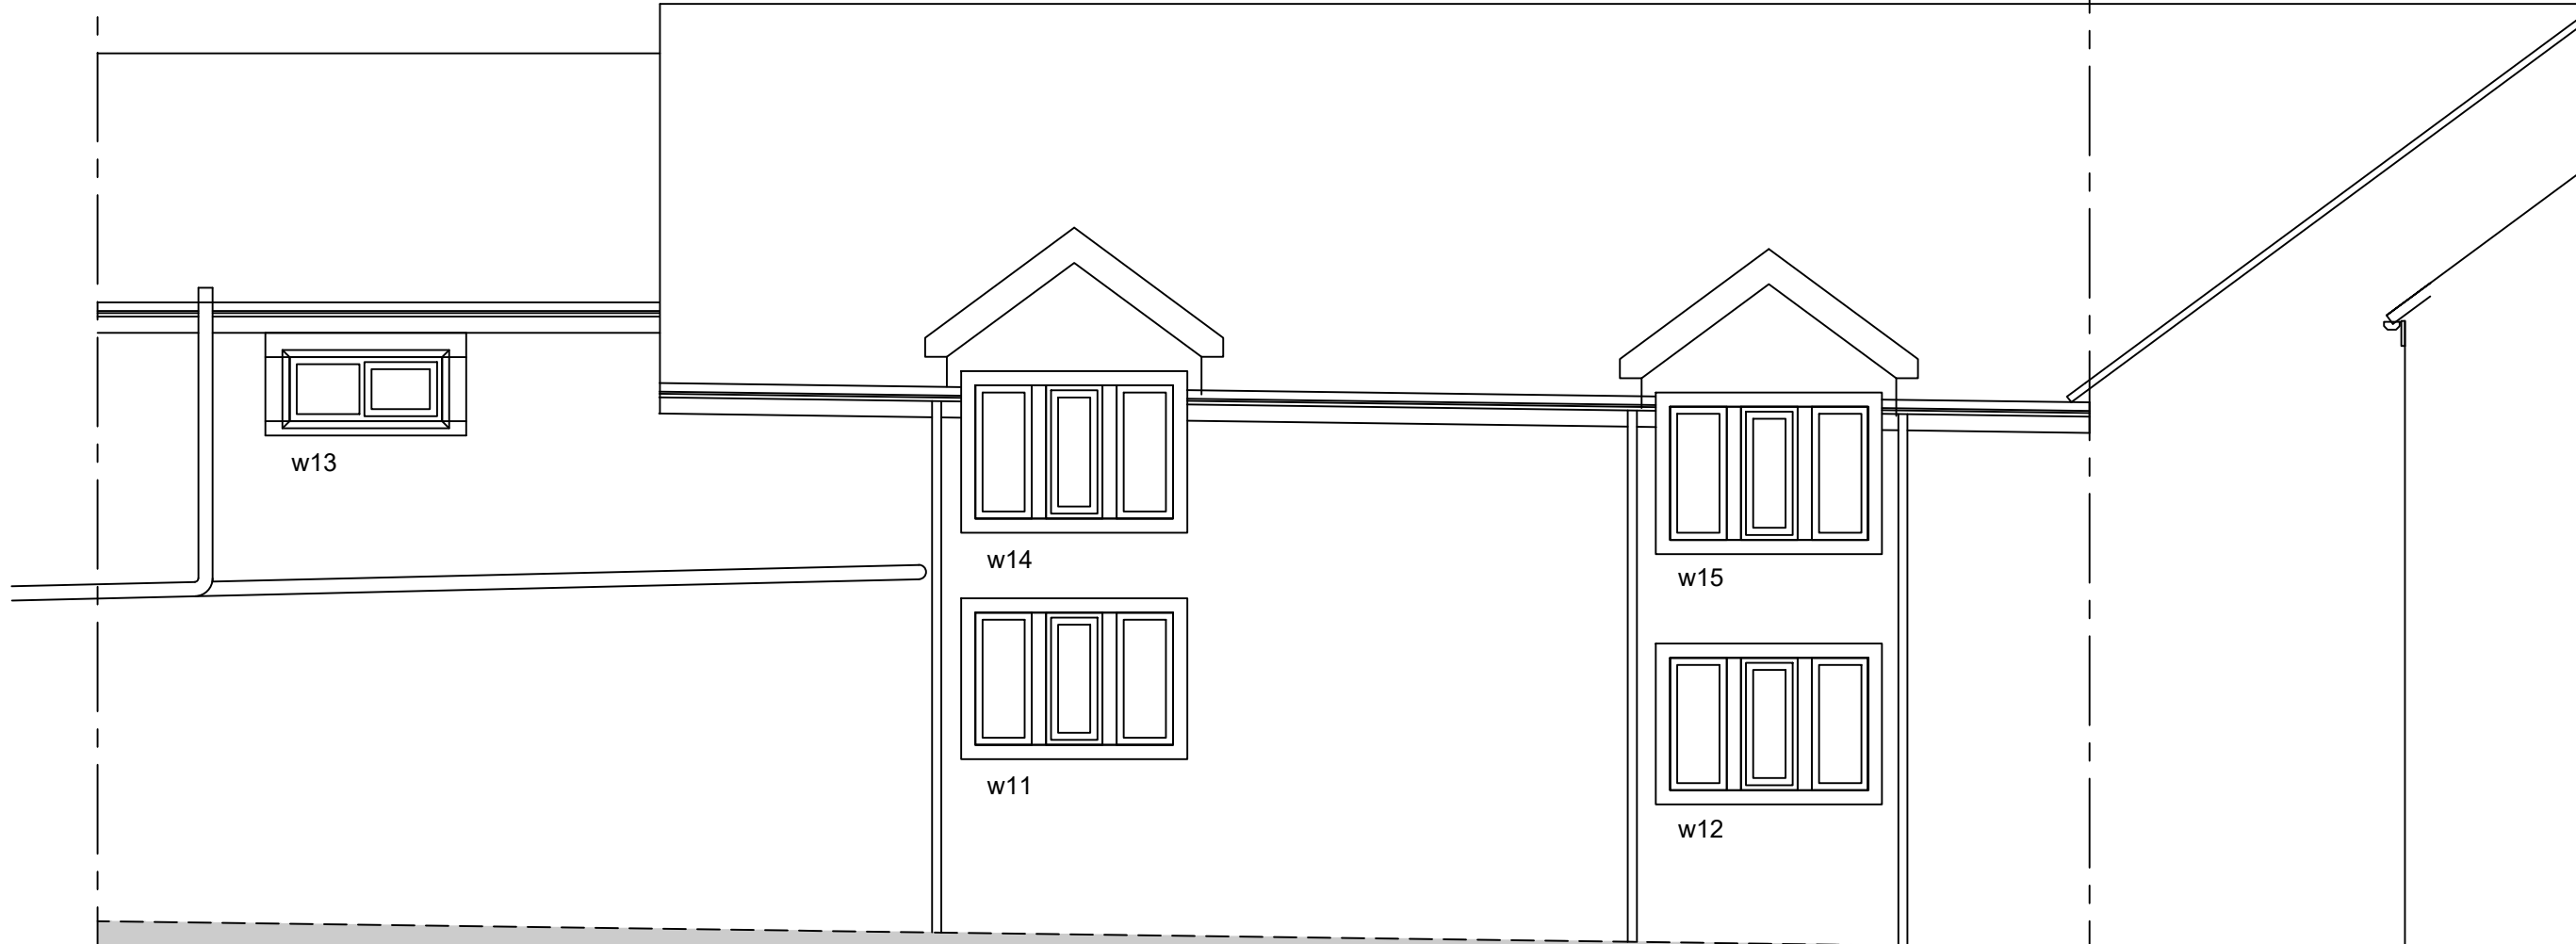


NORTH EAST ELEVATION
scale 1-100

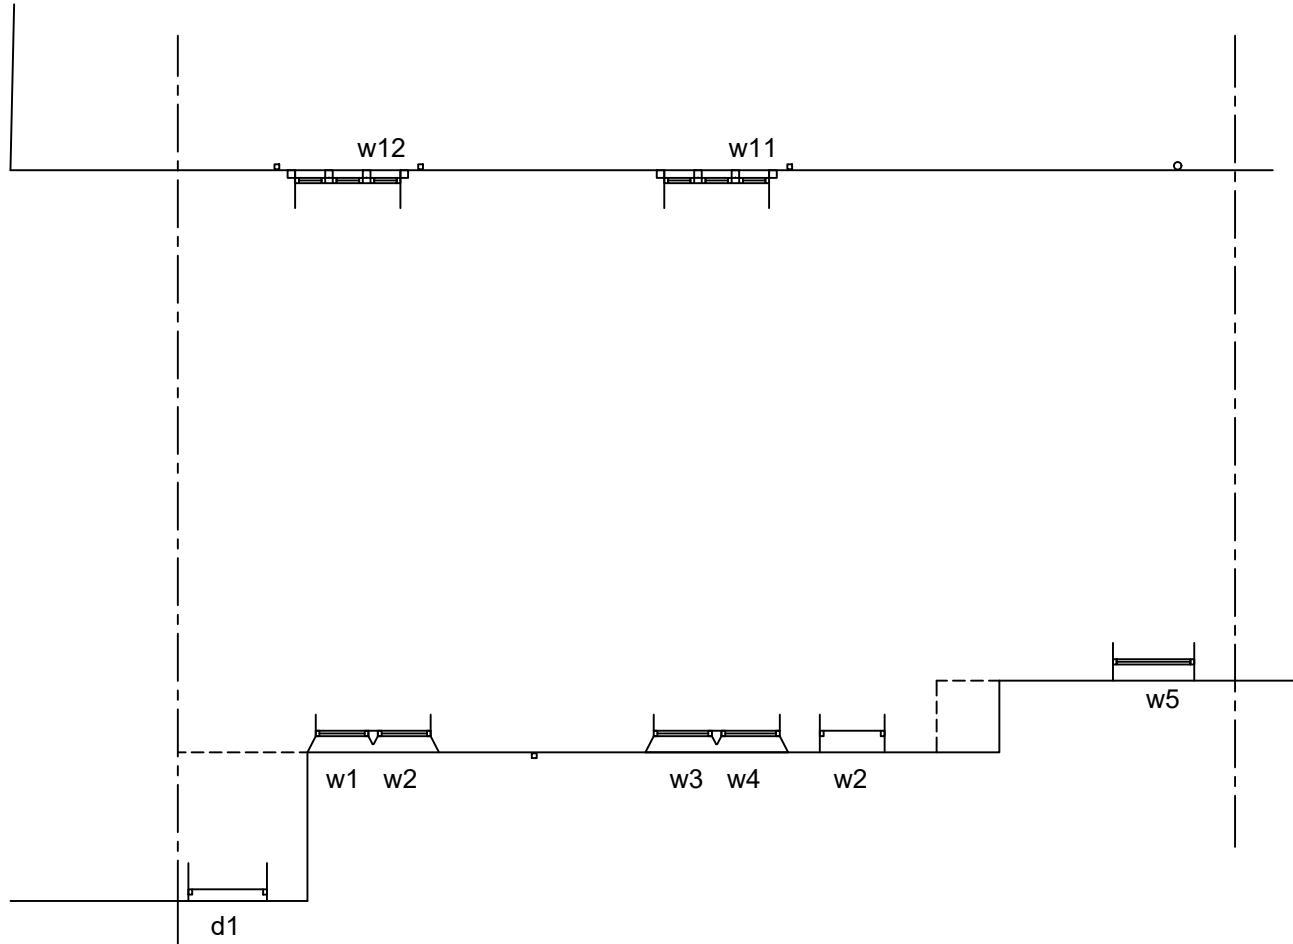

GF PLAN
scale 1-100

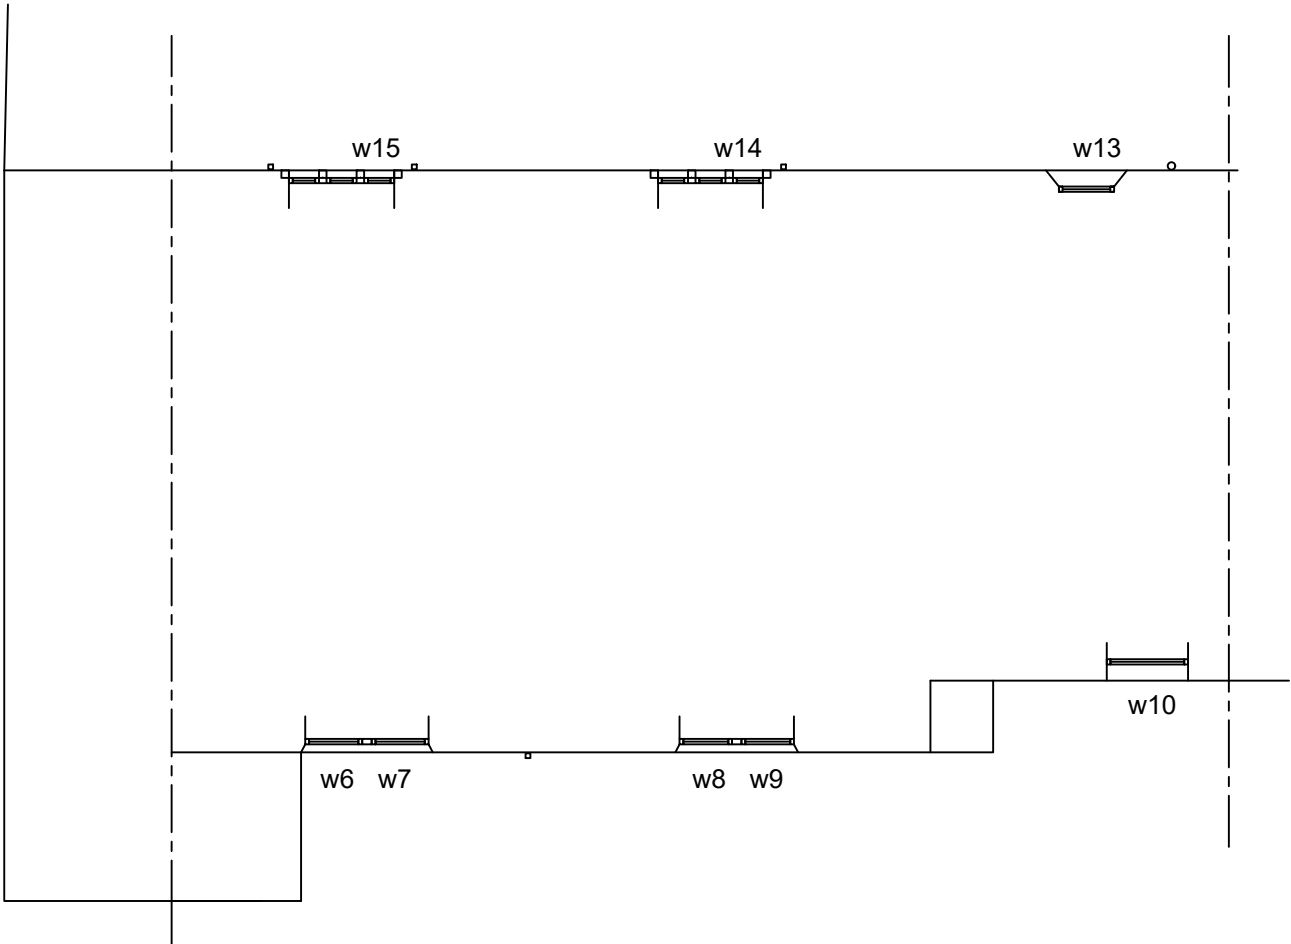

FF PLAN
scale 1-100

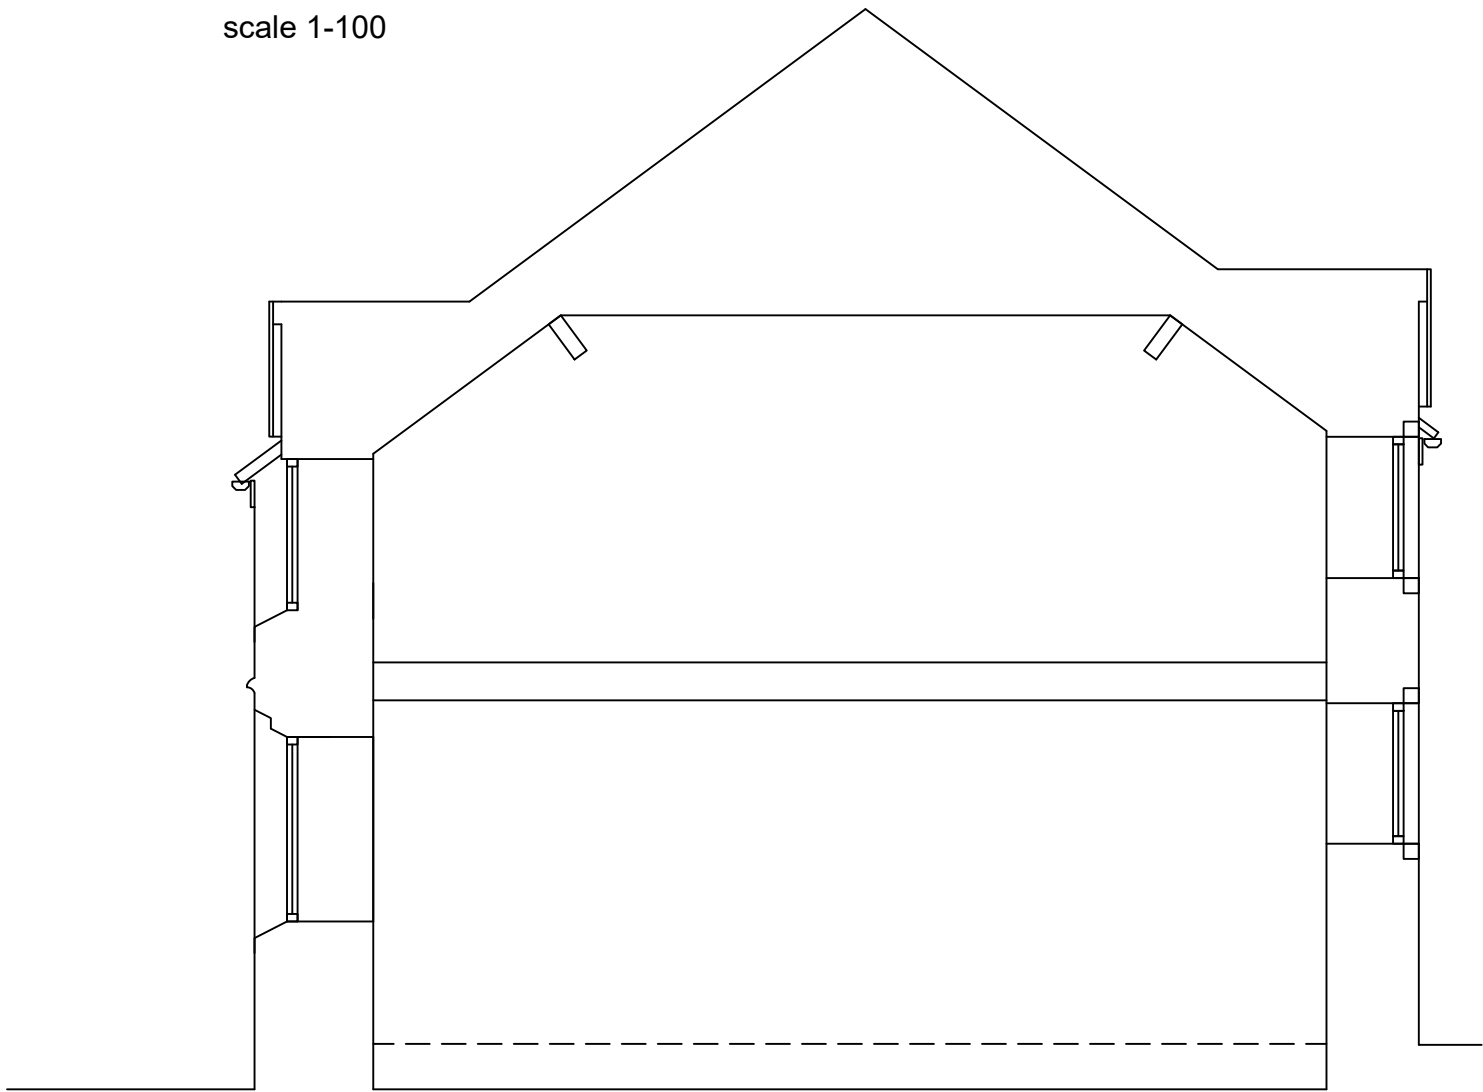

CROSS SECTION AA
scale 1-50

COPYRIGHT RESERVED.
This drawing is the property of A.J.Cocker Associates Ltd. and must not be copied or used in whole or in part without their consent.
CDM:
Clients and contractors must fulfil their duties under the CDM regulations 2015. The client is required to notify the HSE of any projects lasting more than 30 days or involving more than 500 person days.

rev	date	description	
		New Century House 176 Drake Street Rochdale OL16 1UP Tel: 01706 764880 Fax: 01706 764881 www.ajcockerassociates.co.uk mail@ajcockerassociates.co.uk	
		the mark of property professionalism worldwide	
Project:		scale: as noted @ A1	
The Old Manor, Higher Ogden Lane Bottom, Rochdale, OL16 3TD EXISTING LAYOUTS		date: August 23	
Client: Jane Cook		drawn: IS	
		Dwg. Nr. C419-001	