





FRONT ELEVATION

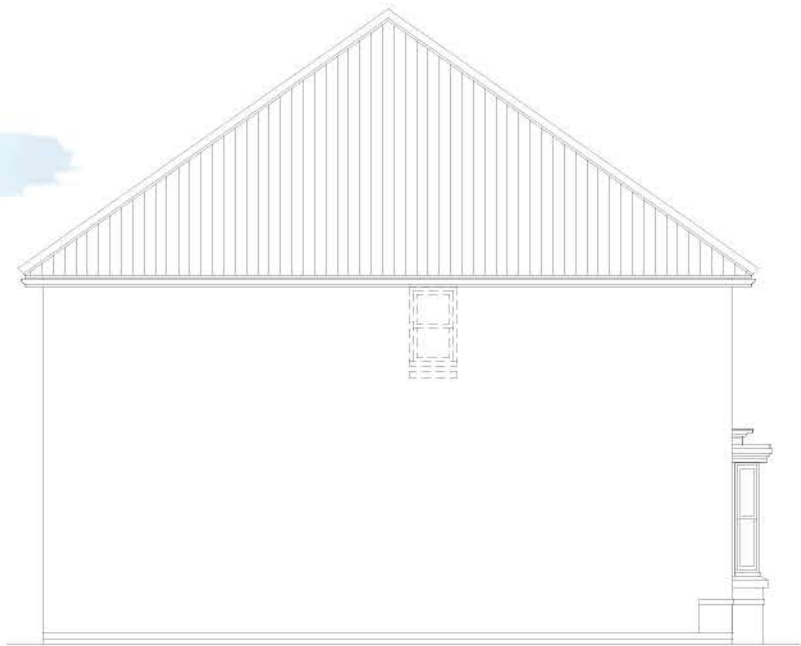

SIDE ELEVATION



REAR ELEVATION

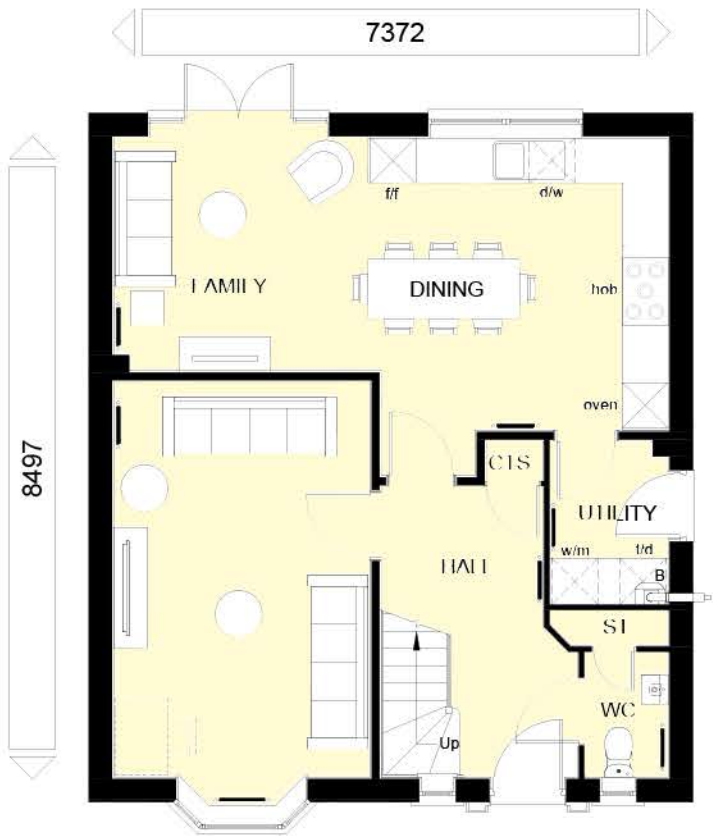

GROUND FLOOR PLAN



FIRST FLOOR PLAN



SIDE ELEVATION

TOTAL FLOOR AREA : 1354 Sq ft- 125.80m2

Sales Name: KIRKDALE
House Type Code: H442--H7
Spec: A2
Drawn: GDT

Drawing No: 02
Checked: GDT

Date: Jan 20
Scale: 1: 100

WARNING TO HOUSE-PURCHASERS
Buyers are warned that this is a working drawing and the contents of this drawing may be subject to change during the progress of the building process. The layout, dimensions, and details shown on this drawing are for general guidance only. The finishes or features shown may alter in respect of individual properties. Whilst we make every effort to ensure our drawings are up to date there may be an unavoidable delay in updating these due to changes in regulations and/or re-planning. Purchasers are advised to check with the Sales Adviser whether any alterations have been made to this drawing. The contents of this drawing do not constitute a contract. Part of any contract or warranty unless specifically incorporated into the contract. They should not be relied upon for the purposes of entering into a contract to purchase any property.

PLANNING DRAWING
B

Refer to Data Sheet for full details

Jan 20