


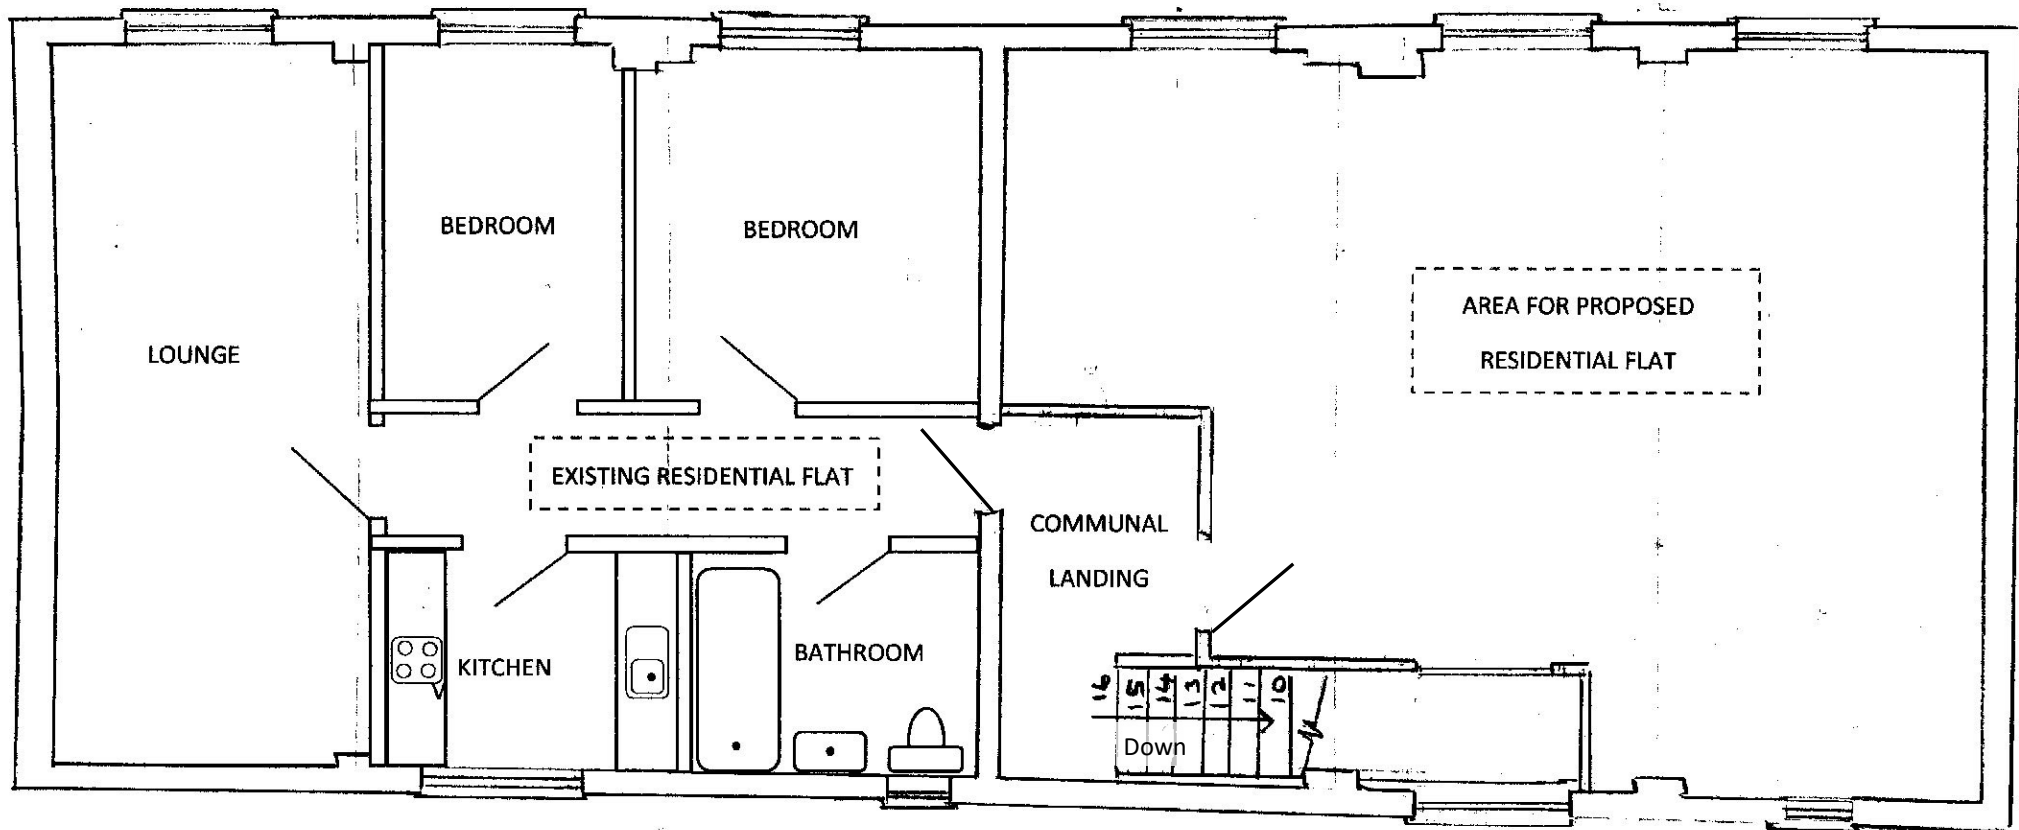

Adelaide Street

Sheet 1 of 10	Scale 1 : 75
Floor plans and elevations	
floor plan. EXISTING	
Proposed one bedroom residential first floor flat at Premier House. Longford St. Heywood. OL10 4NH for Mr P Bowdler	
November 2022	