




Disclaimer:
Do not scale from this drawing.
All dimensions to be verified on site prior to the commencement of any work or the production of any shop drawing. All discrepancies to be reported to the architect immediately.
This drawing is to be read in conjunction with all related Architect's and consultant drawings and any other relevant information.
This drawing is the copyright of Design & Architecture Workshop.

Notes:

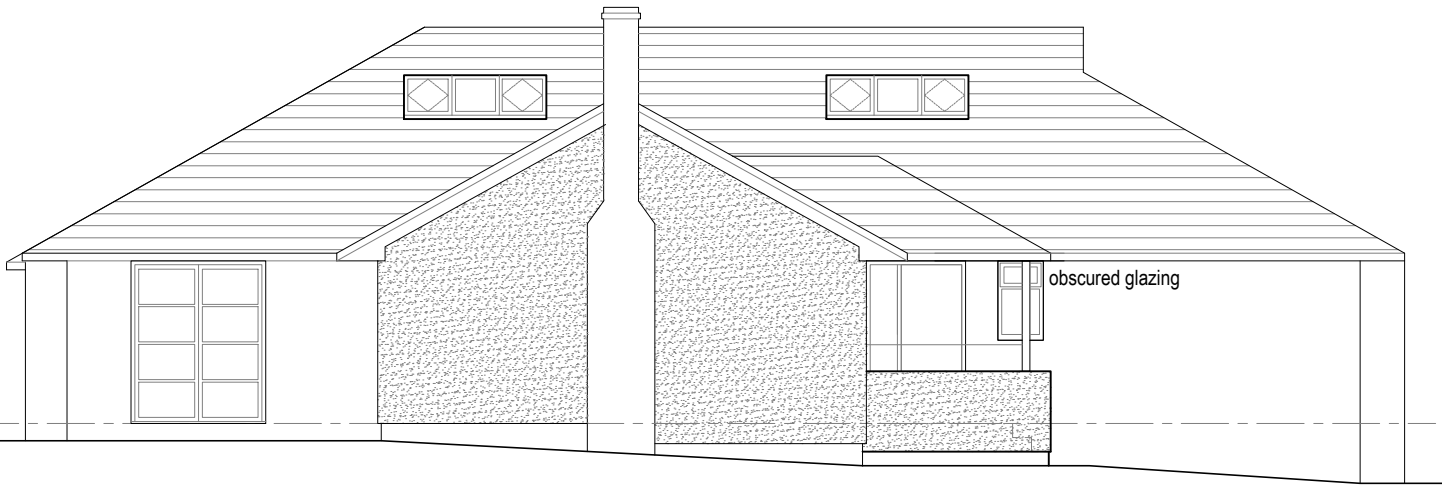


Proposed South East Elevation



Proposed South East Elevation

Materials:
Render - smooth Krend in Antique white
Roof slates - to match existing in colour size & texture
Rooflights - Velux
French doors - dark grey frames

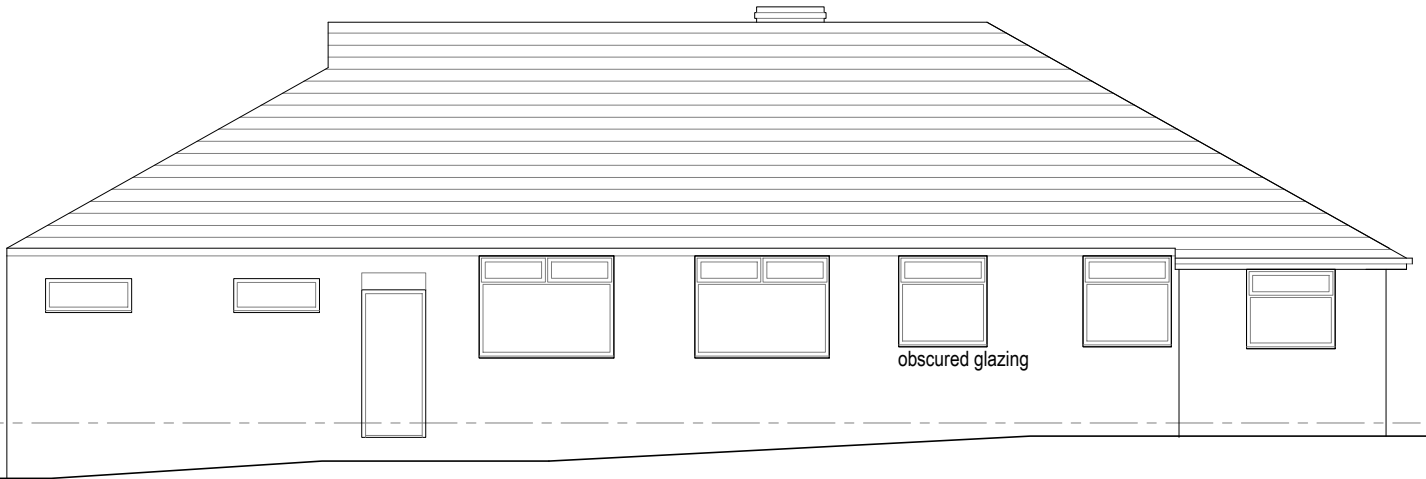

Proposed North East Elevation



Proposed North West Elevation

C	16.02.24	Cladding changed to render
B	03.11.23	Issued for planning
A	27.10.23	Draft planning

Rev	Date	Description
Design & Architecture Workshop The Workshop, 2 Oldham Road, Delph, Oldham OL3 5EB tel: 01457 238324 email: info@daworkshop.co.uk www.daworkshop.co.uk		

Project:
30 Spencer Lane
Proposed remodel

Drawing Title:
Existing Elevations

Scale: 1:100	Papersize: A3
-----------------	------------------

Drawing No.:
221-104

Drawing Date: Oct 2023	Drawn by: RAD
---------------------------	------------------

Client:
Mrs J Taylor

