



Proposed Front Elevation

Proposed Rear Elevation

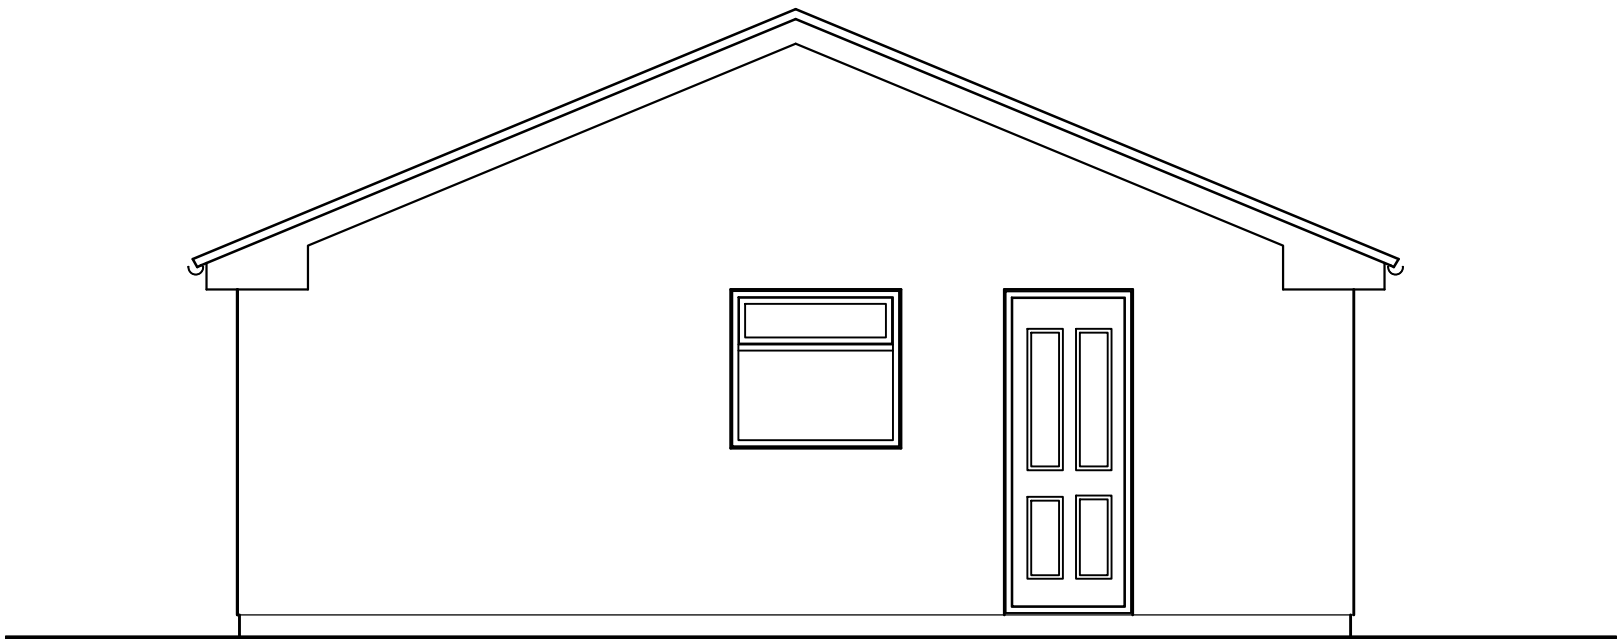


Proposed Side Elevation

No change

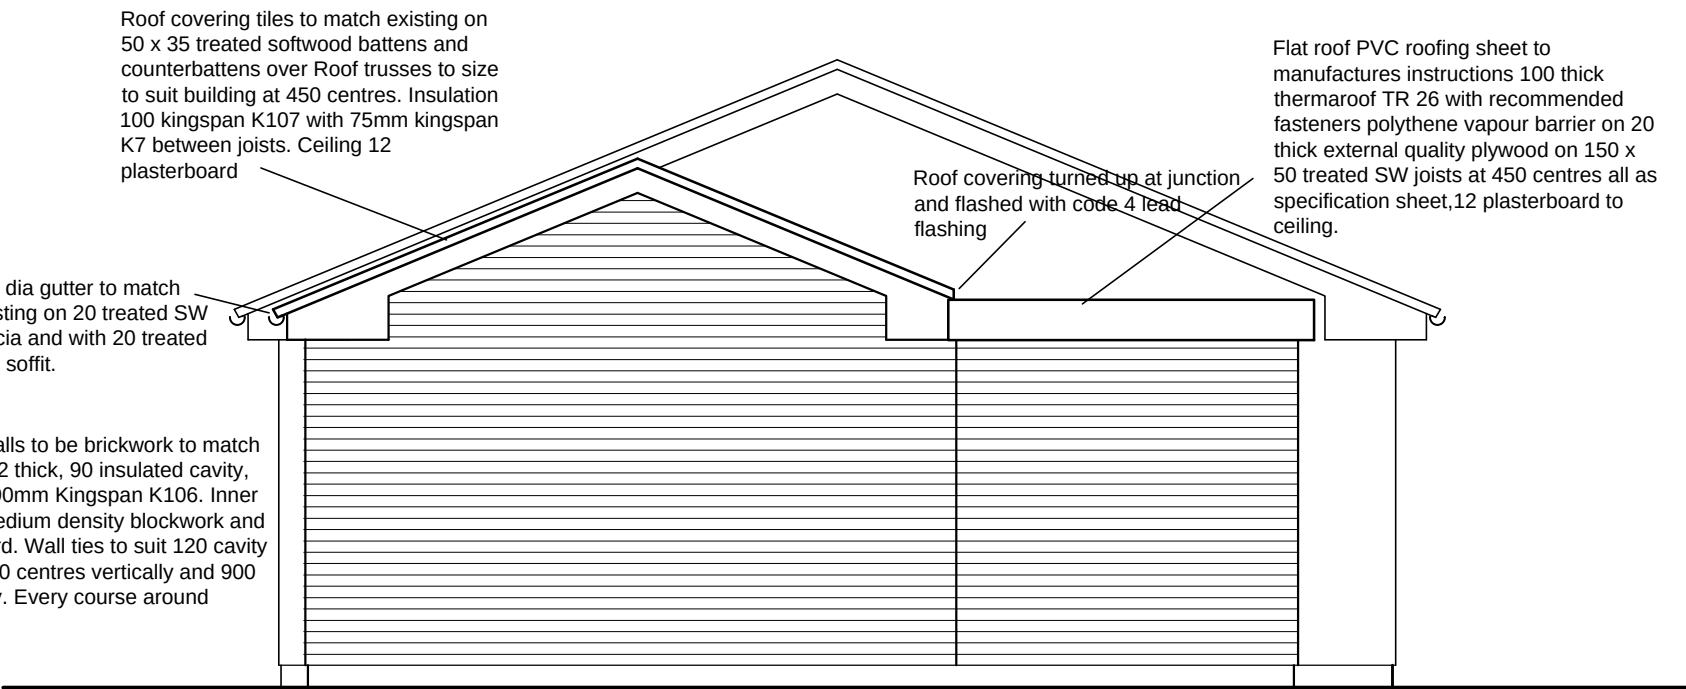

Proposed Side Elevation

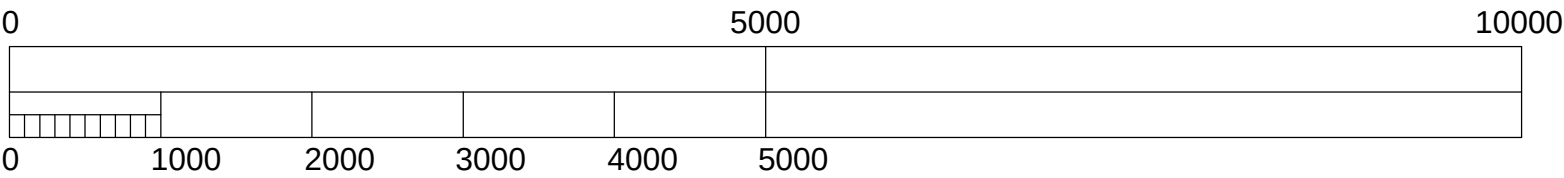

Scale Bar

Drawing
Proposed Elevations

Address
54 Seven Acres Lane
Norden
Client

Dwg No
15046.3
Scale
1:50

DJ Hancock Design
22 Croft Street
Bacup
Lancashire
Tel 01706 563502
Mob 07599 008 791