



IF IN ANY DOUBT PLEASE ASK THE ARCHITECT FOR CLARIFICATION.
DO NOT SCALE FROM DRAWING. ALL DIMENSIONS TO BE CHECKED ON SITE
THE COPYRIGHT FOR THESE DRAWINGS REMAINS THE PROPERTY OF THE ARCHITECT,
THEY MUST NOT BE REPRODUCED IN ANY WAY WITHOUT THE ARCHITECT'S PRIOR
WRITTEN CONSENT.

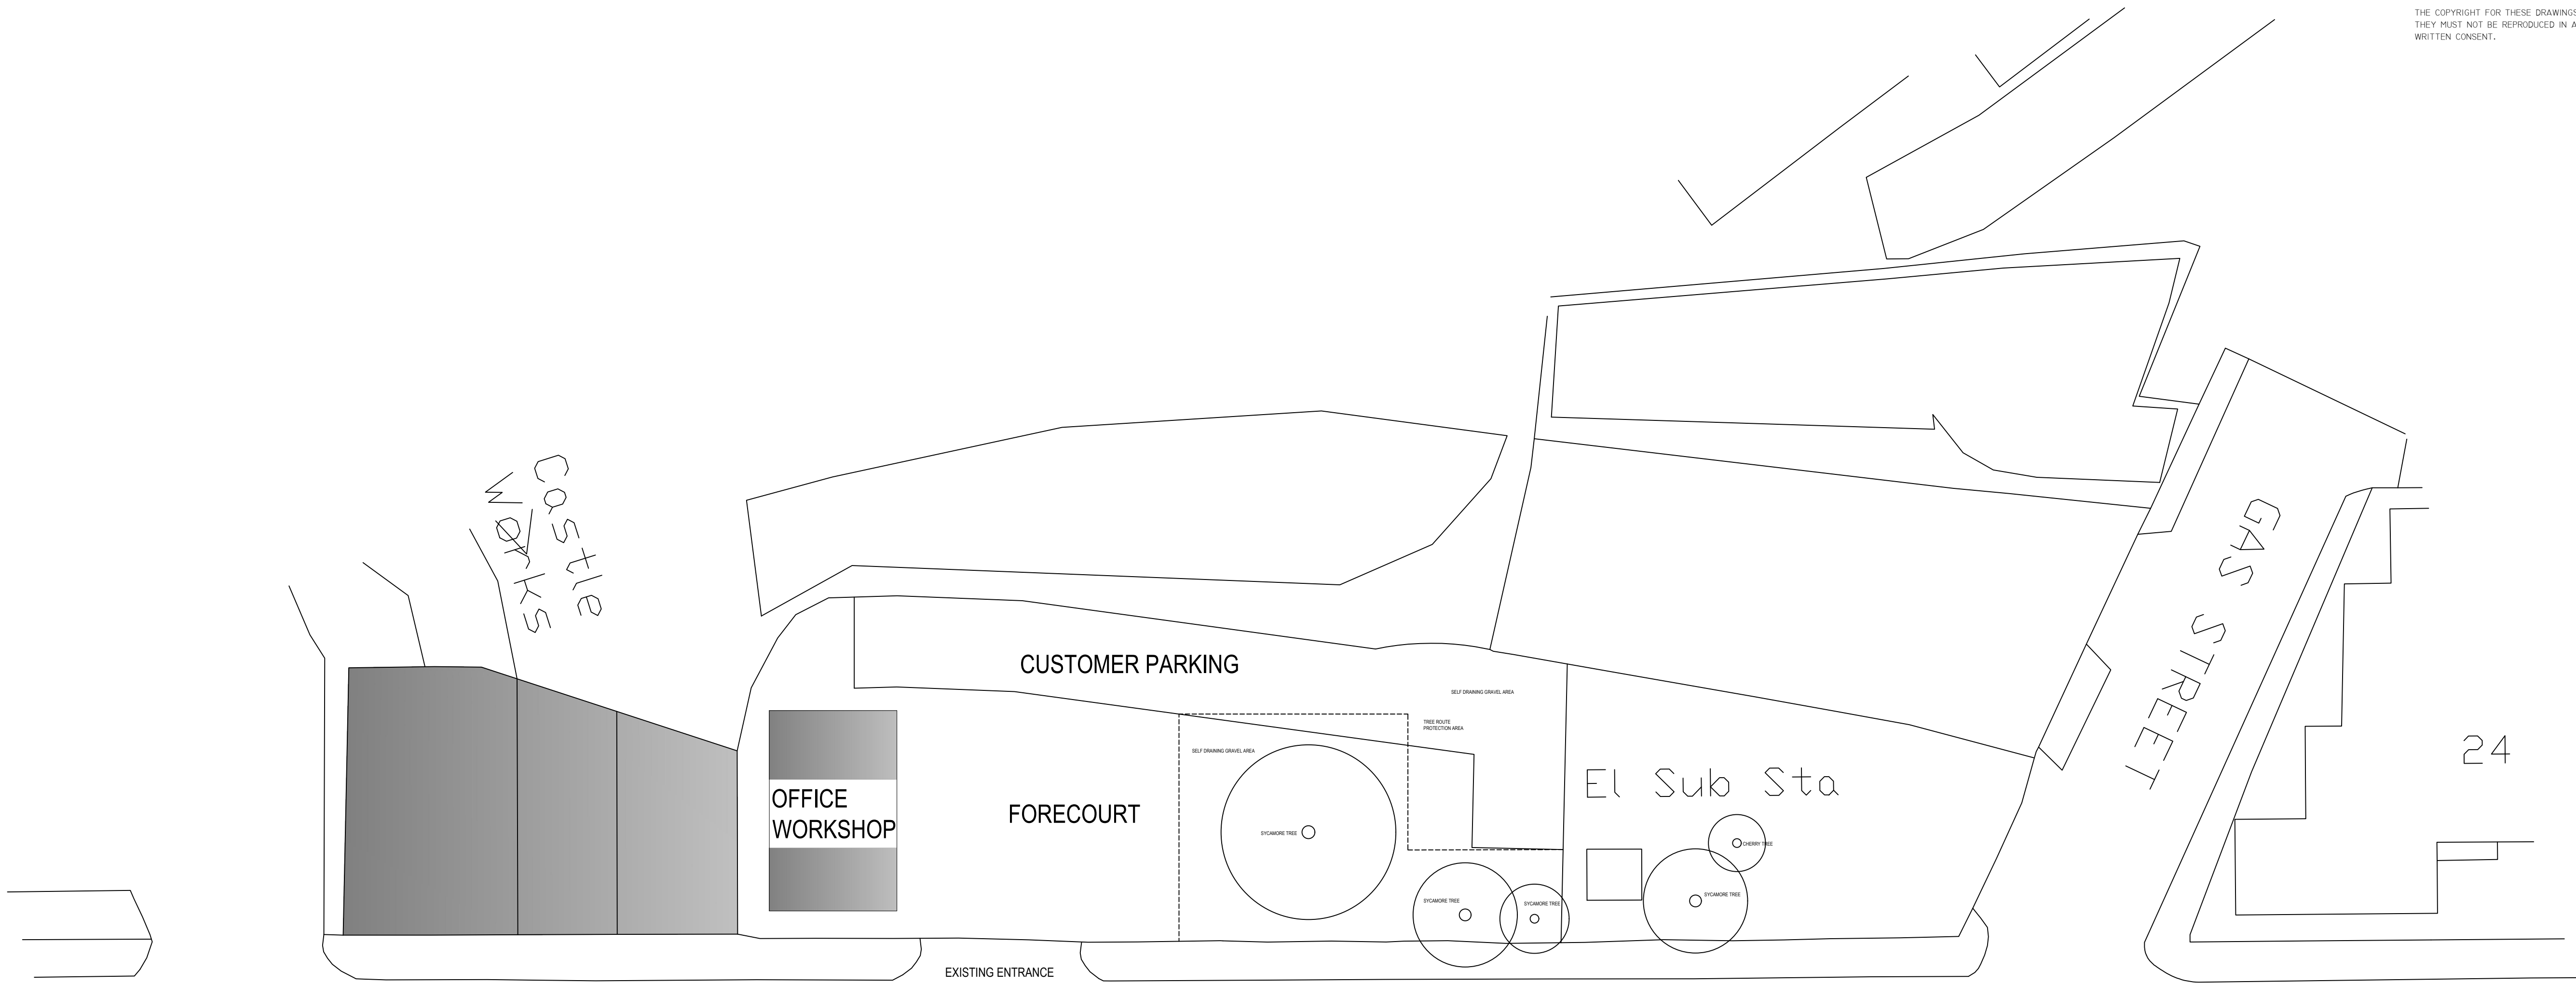

PROPOSED SITE PLAN

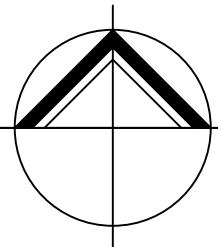

**NORTHERN
DESIGN**
(OLDHAM)
CHARTED ARCHITECTS

NORTHERN DESIGN
17 STATION LANE
GROTTON
OLDHAM
OL4 5GY
TELEPHONE : 07753 859616

CLIENT

EAZY CARS LTD

PROJECT

PROPOSED CAR WORKSHOP
MANCHESTER ROAD
ROCHDALE

DRAWING TITLE

PROPOSED SITE PLAN

Rev.	Notes	Date	Drawn
*	*	*	*

SCALE

1:200 AT A1

01.24

AD

PROJECT No.	DRAWING No.	Rev.
2407	02	-