


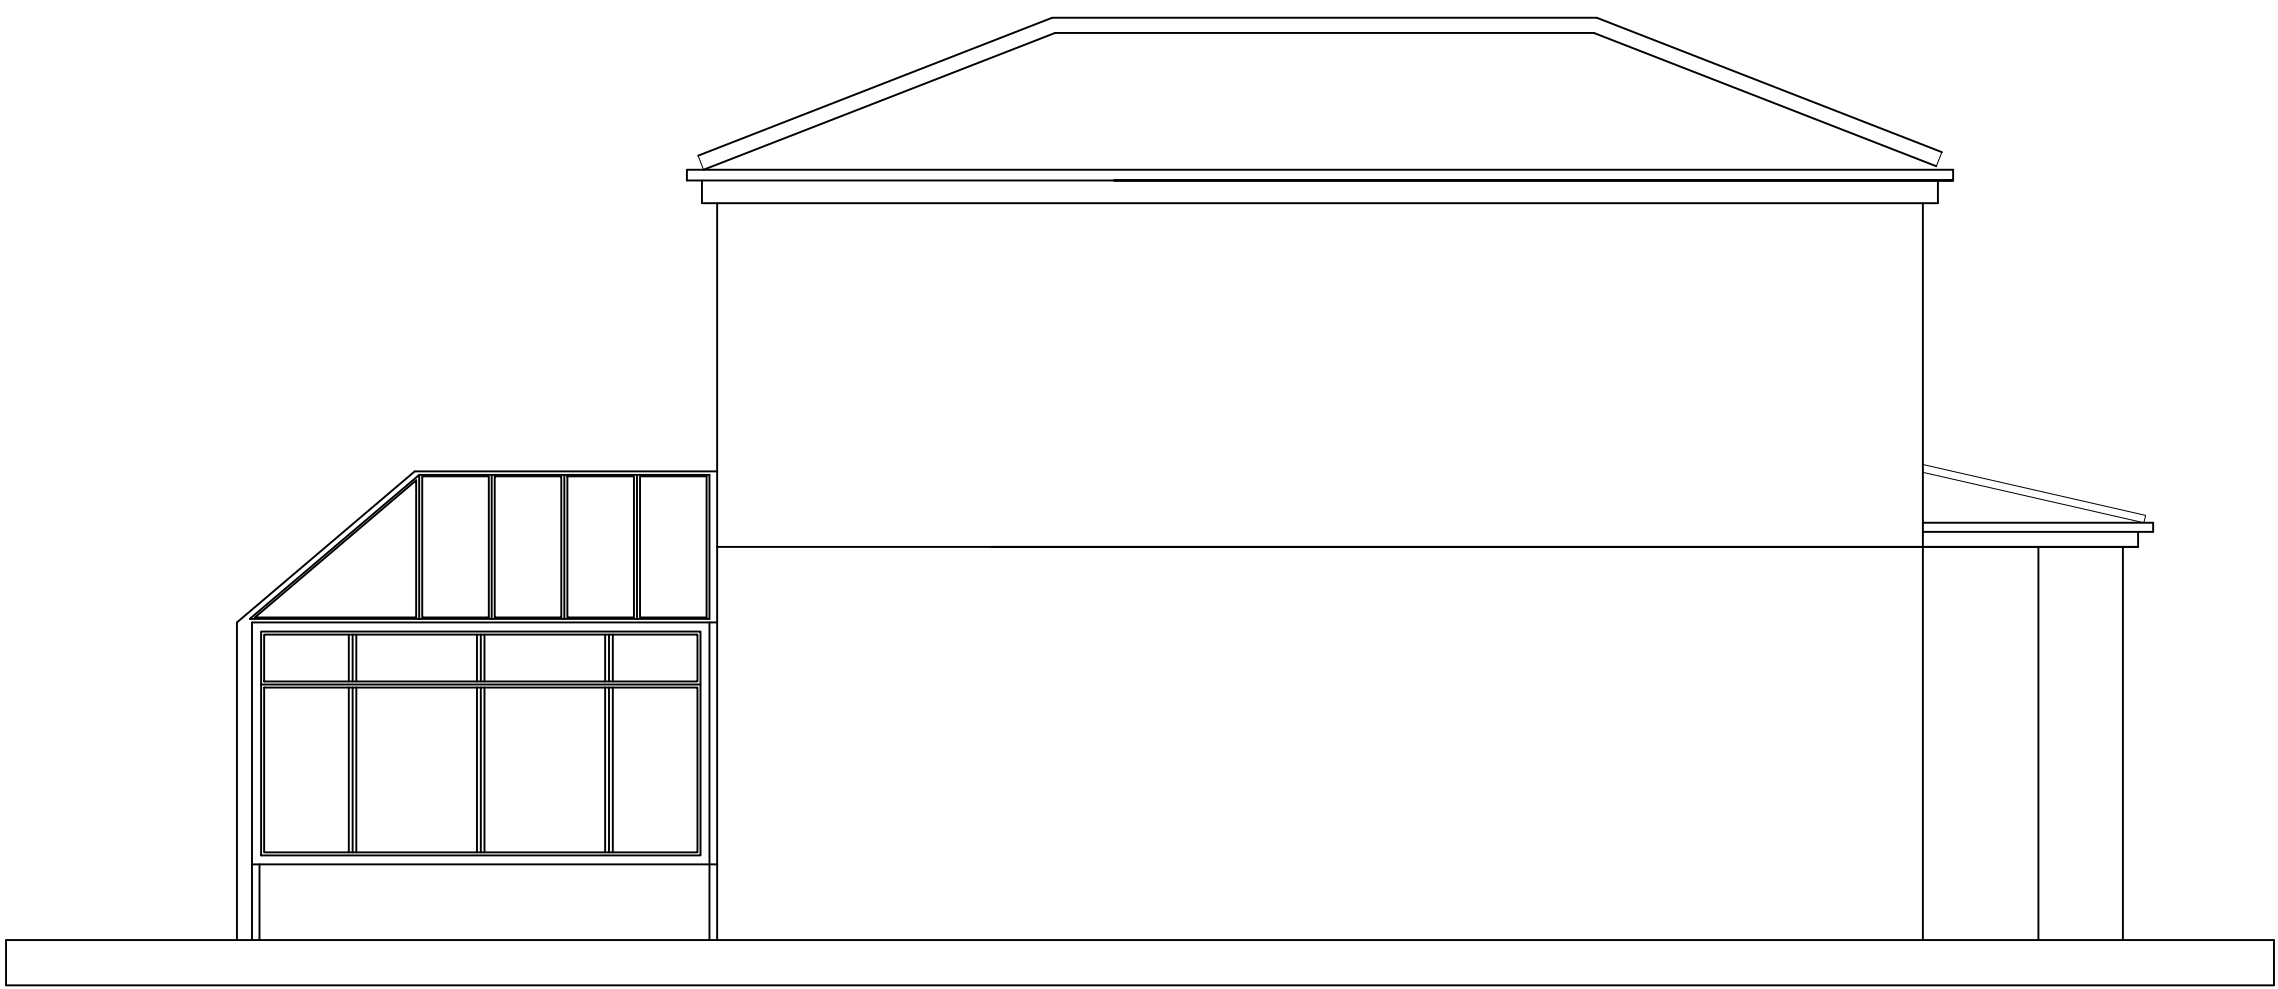


EXISTING GABLE ELEVATION




EXISTING REAR ELEVATION



EXISTING FRONT ELEVATION

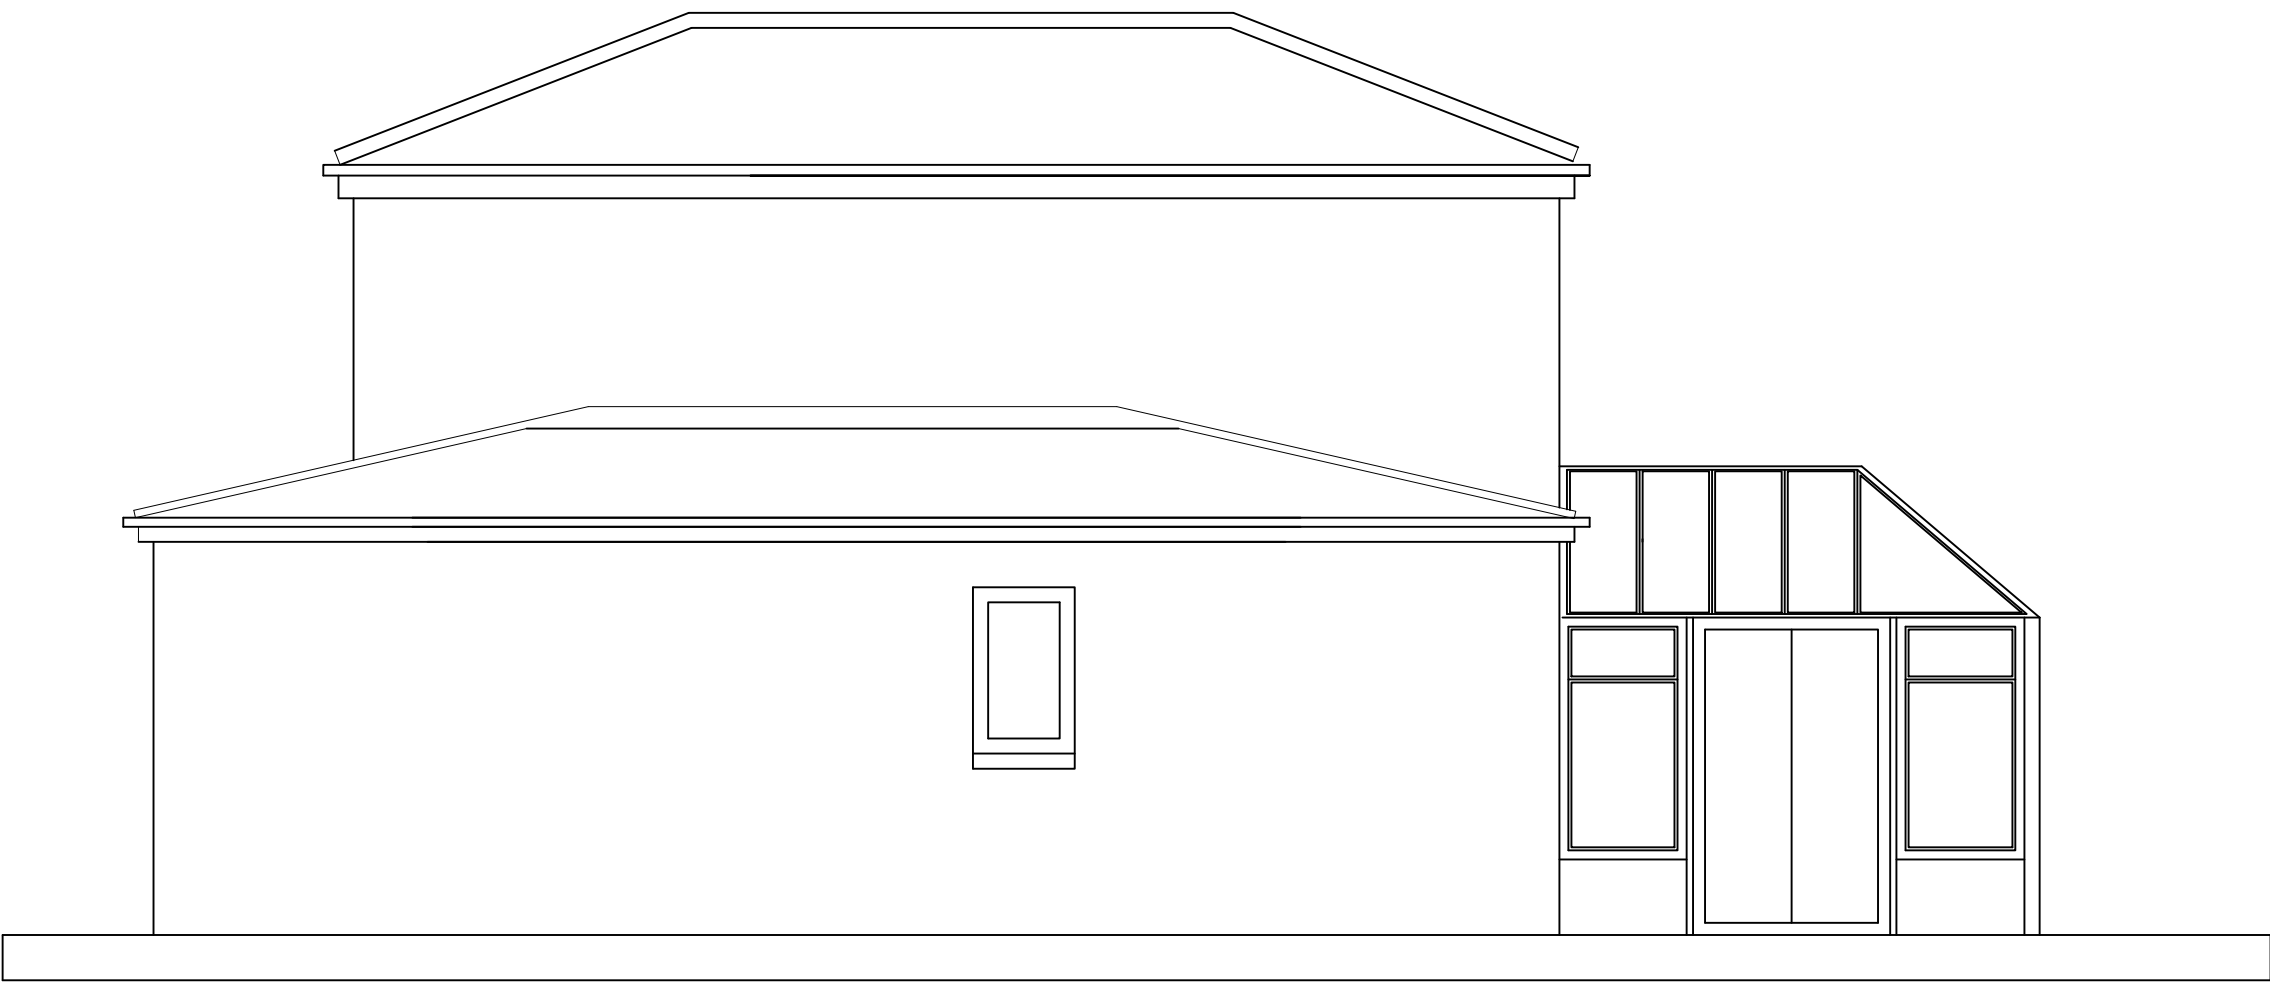

EXISTING SIDE ELEVATION

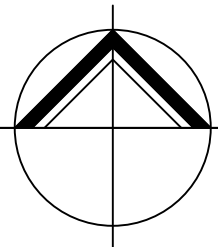

**NORTHERN
DESIGN**
(OLDHAM)
CHARTED ARCHITECTS

NORTHERN DESIGN
17 STATION LANE
GROTTON
OLDHAM
OL14 5GY
TELEPHONE : 07753 859616

CLIENT
MR & MRS D MARTIN

PROJECT
PROPOSED EXTENSION AND
ALTERATIONS
29 EDMUNDS FOLD LITTLEBOROUGH

DRAWING TITLE
EXISTING ELEVATIONS

Rev.	Notes	Date	Drawn
*	*	*	*

SCALE1:50 AT A106.23AD

PROJECT No.	DRAWING No.	Rev.
2342	02	-