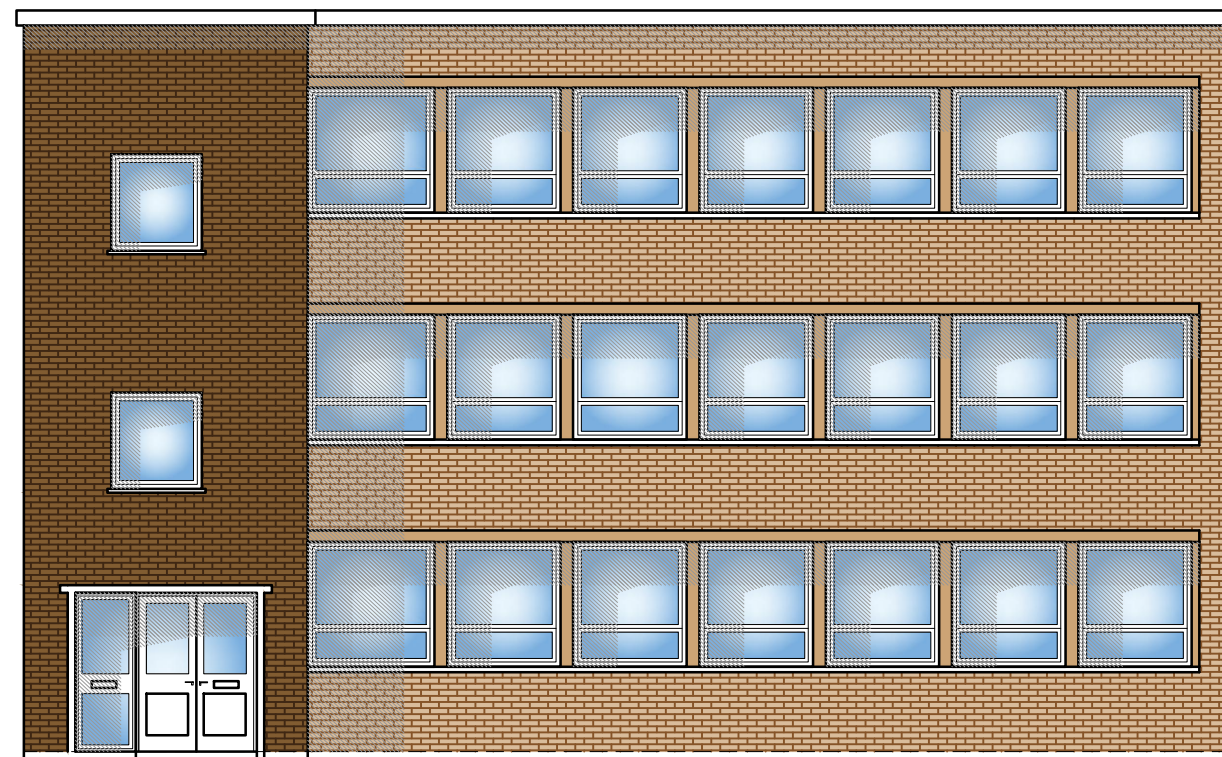
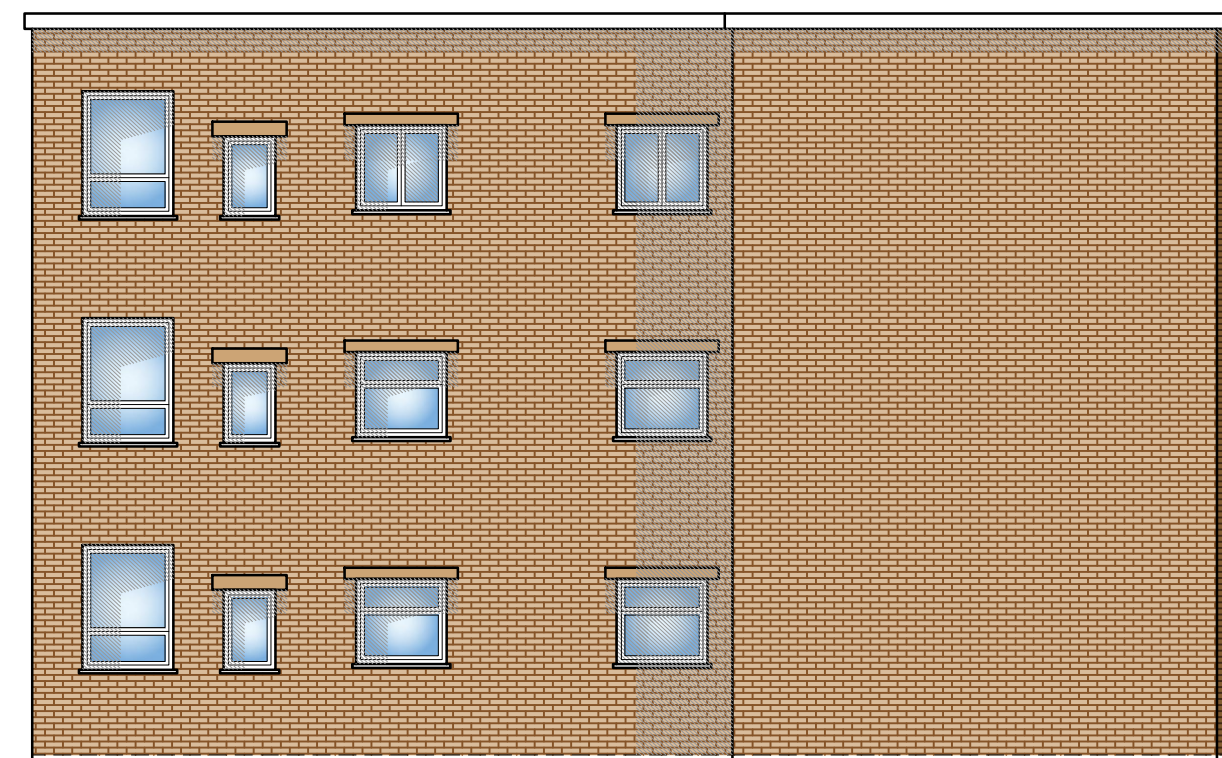
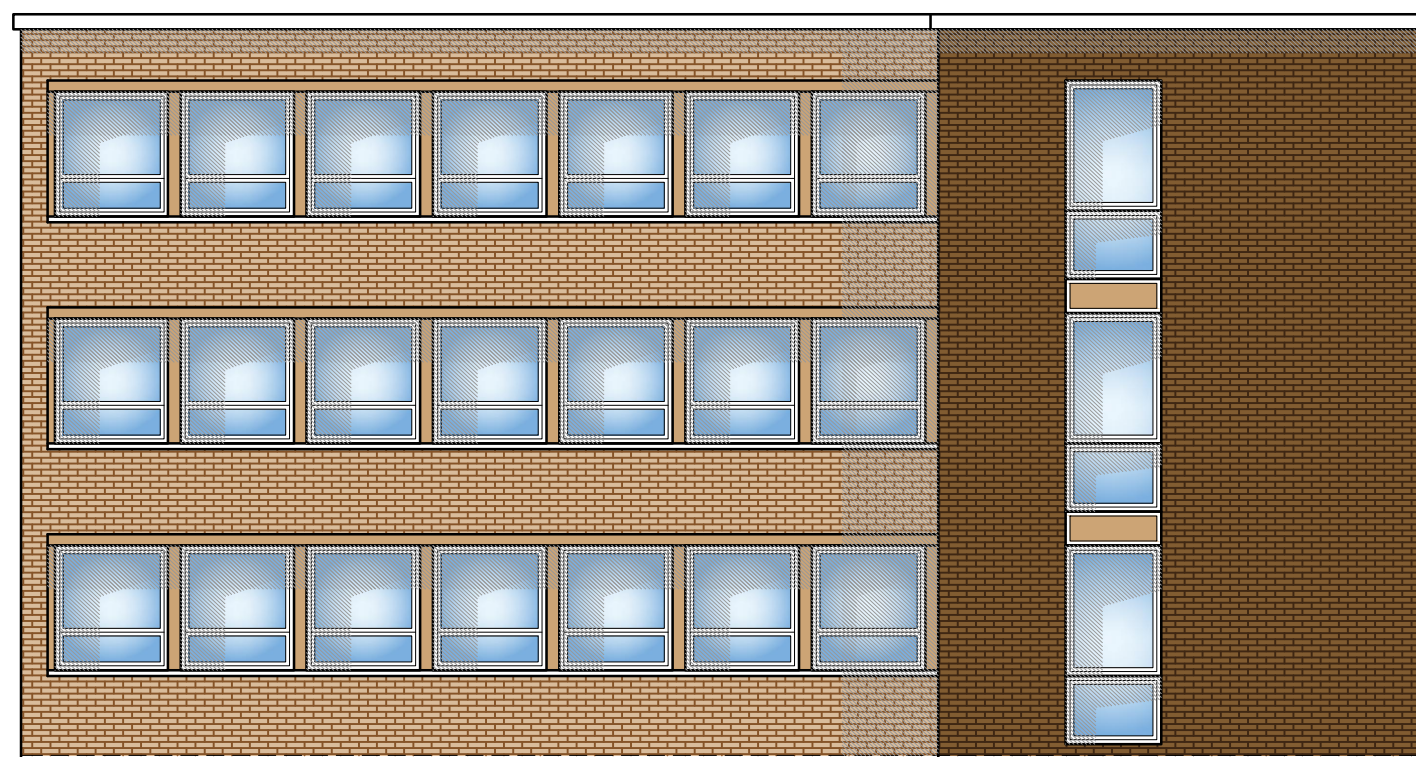
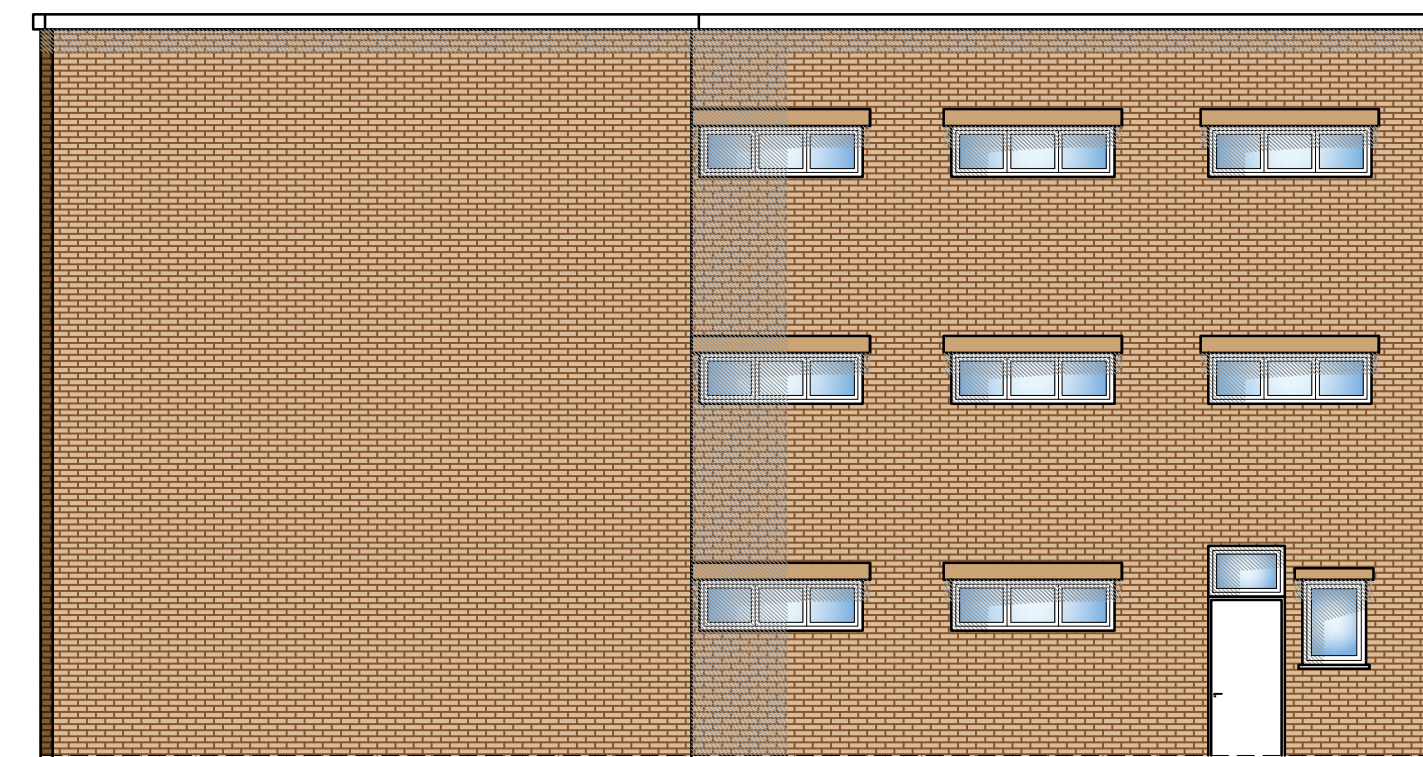
A
C
O
R
N

H
O
U
S
E

-

R
O
C
H
D
A
L
E**EXISTING FRONT ELEVATION** SCALE 1:100**EXISTING REAR ELEVATION** SCALE 1:100**EXISTING SIDE ELEVATION** SCALE 1:100**EXISTING SIDE ELEVATION** SCALE 1:100

ALL CONTRACTORS MUST CHECK ALL DIMENSIONS ON SITE BEFORE PREPARING PRODUCTION DRAWINGS OR COMMENCING ANY WORK. THIS DRAWING AND ITS DESIGN IS THE COPYRIGHT OF BHARYA DBC LTD ONLY. AND MAY NOT BE REPRODUCED IN ANY FORM WHATSOEVER WITHOUT THEIR PRIOR EXPRESS WRITTEN CONSENT.

PLANNING / BUILDING REGULATIONS

DRAWINGS AND LAYOUT IS INDICATIVE ONLY ALL DIMENSIONS AND DRAINAGE TO BE CHECKED ON SITE BY CLIENTS APPOINTED CONTRACTORS BUILDING INSPECTOR MUST CALLED OUT TO INSPECT THE BUILDING WORK IN STAGES. ALL STRUCTURAL DESIGN TO BE DESIGN BY STRUCTURAL ENGINEER. ALL WORKS ARE DONE AT YOUR OWN RISK RELEVANT PERMISSIONS I IN PLACE. ALL WORKS ON OR WITHIN A 3 MTR ZONE OF A NEIGHBORING BOUNDARY ARE TO BE NOTIFIED 14 DAYS BEFORE COMMENCEMENT ON SITE IN ACCORDANCE WITH THE PARTY WALL ACT 1996.

Revisions


Preliminary ●

ALL DIMENSIONS TO BE CHECKED ON SITE

Date April 2023

Drawn DsB

Scale 1:1250, 1:500, 1:100 @ A1

 

Client Mr Jacob Fekete

Job title Proposed Residential Conversion

Drawing title Existing Elevations

Drawing No. 23/100 - 03

**BHARYA DBC LTD.**76 Poplar Avenue
Edgbaston
Birmingham
B17 8ES

ARCHITECTURAL, BUILDING & CIVIL ENGINEERING CONSULTANTS
Tel. / Fax : 0121 429 6631 Mob. **0796 8064 413**
Web : www.bharya.co.uk - e-mail : info@bharya.co.uk