




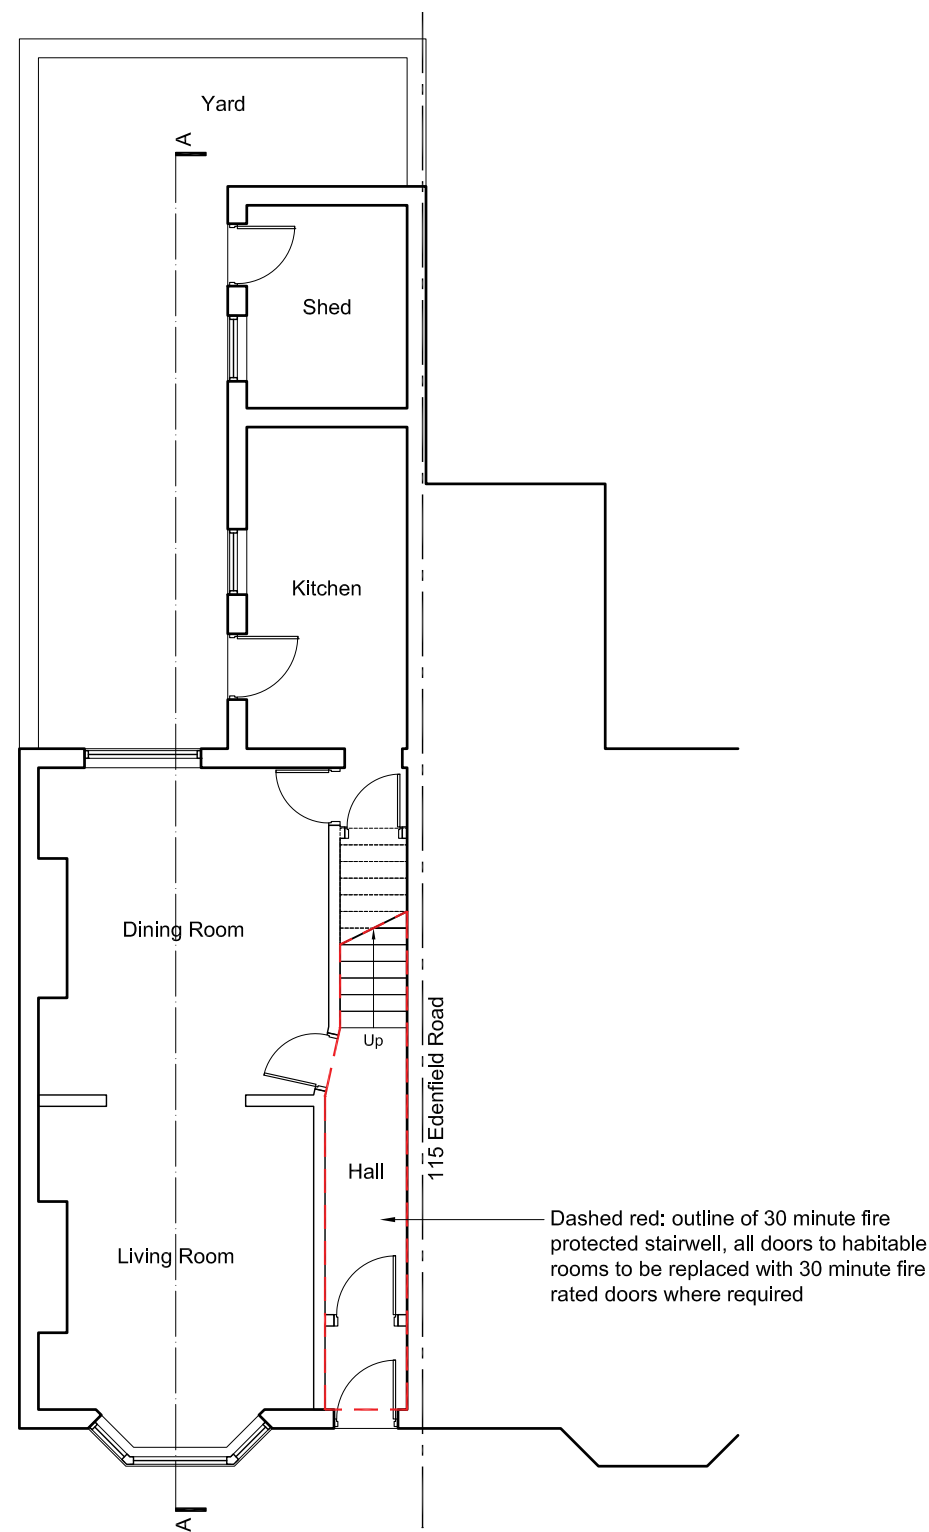


01 PROPOSED GROUND FLOOR PLAN
Scale 1:100 @ A1

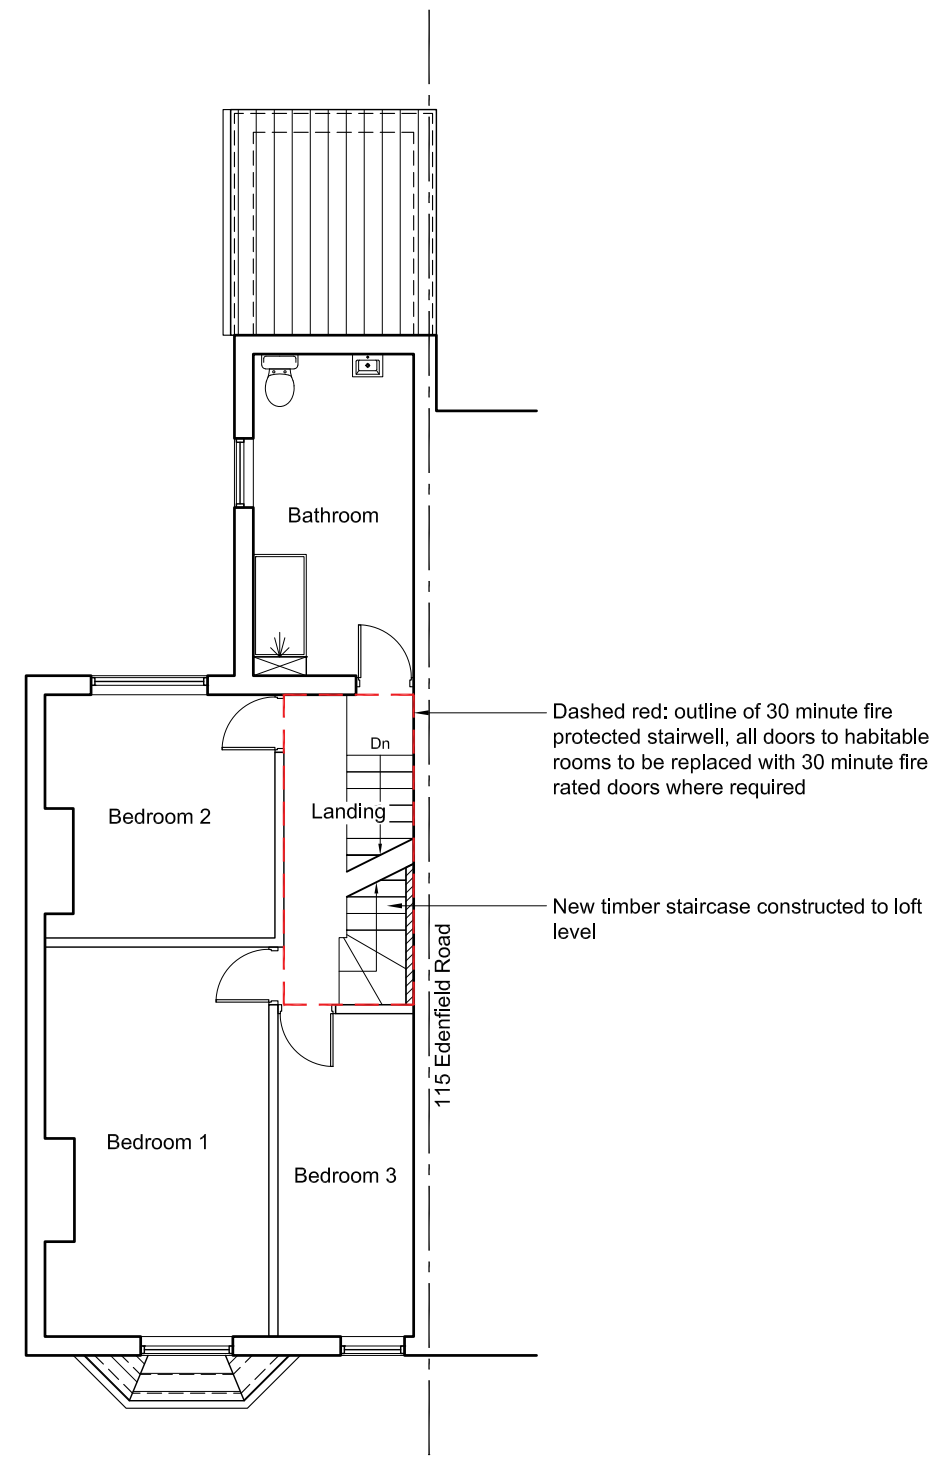


02 PROPOSED FIRST FLOOR PLAN
Scale 1:100 @ A1

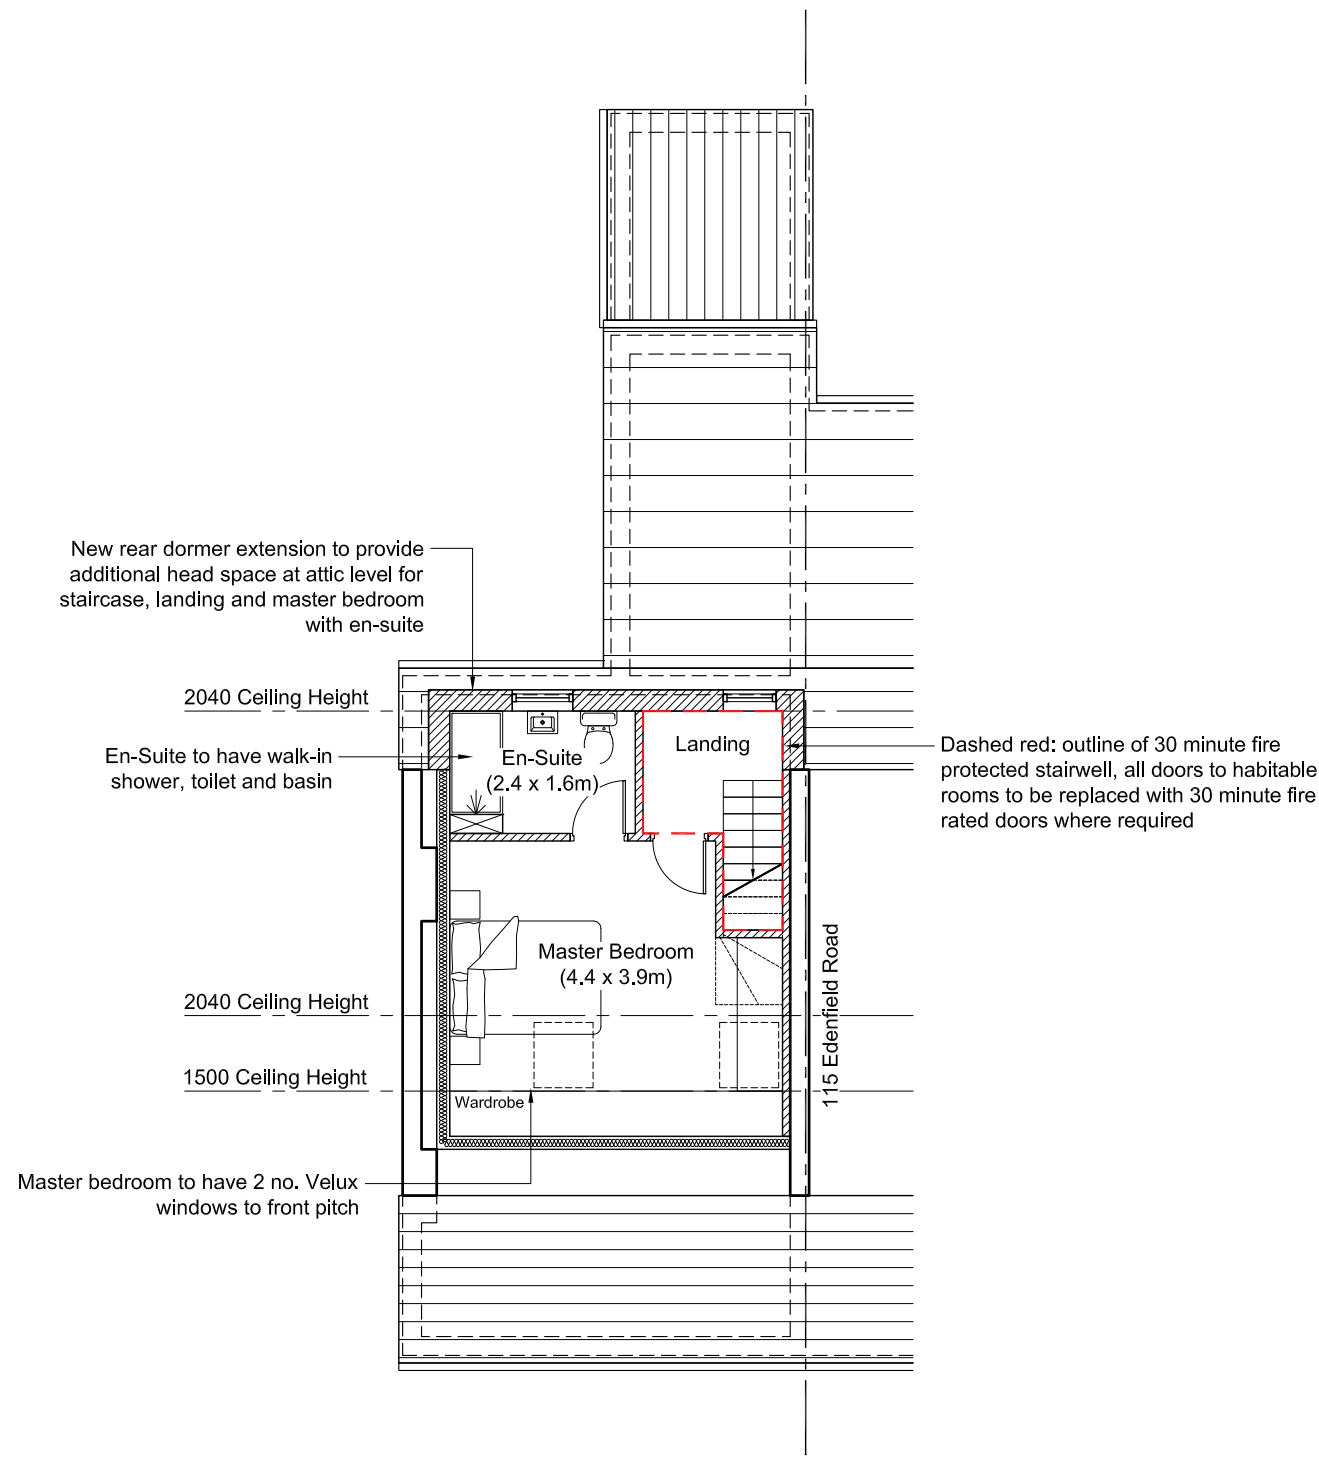

03 PROPOSED ATTIC FLOOR PLAN
Scale 1:100 @ A1

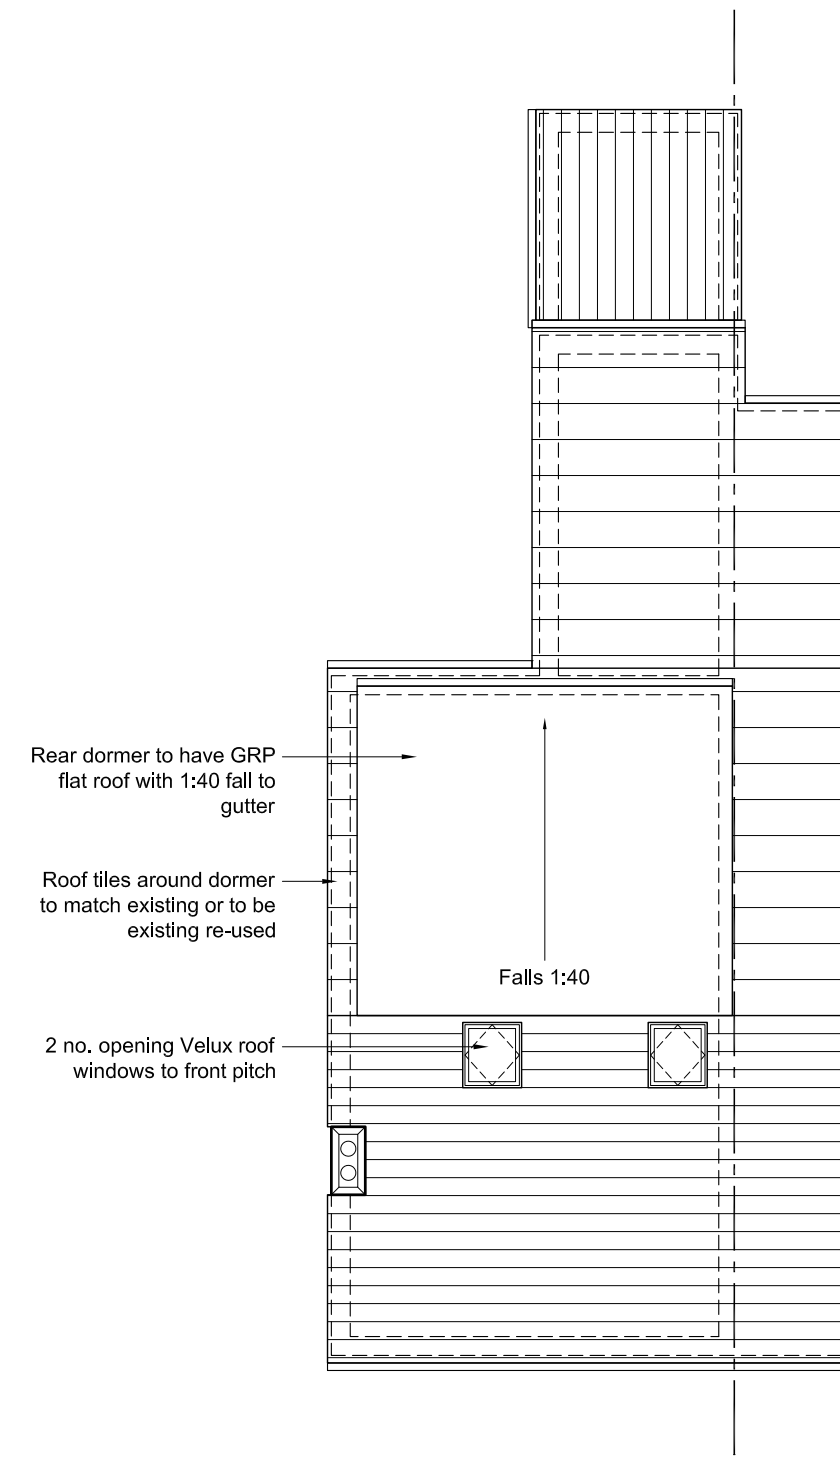


04 PROPOSED ROOF PLAN
Scale 1:100 @ A1

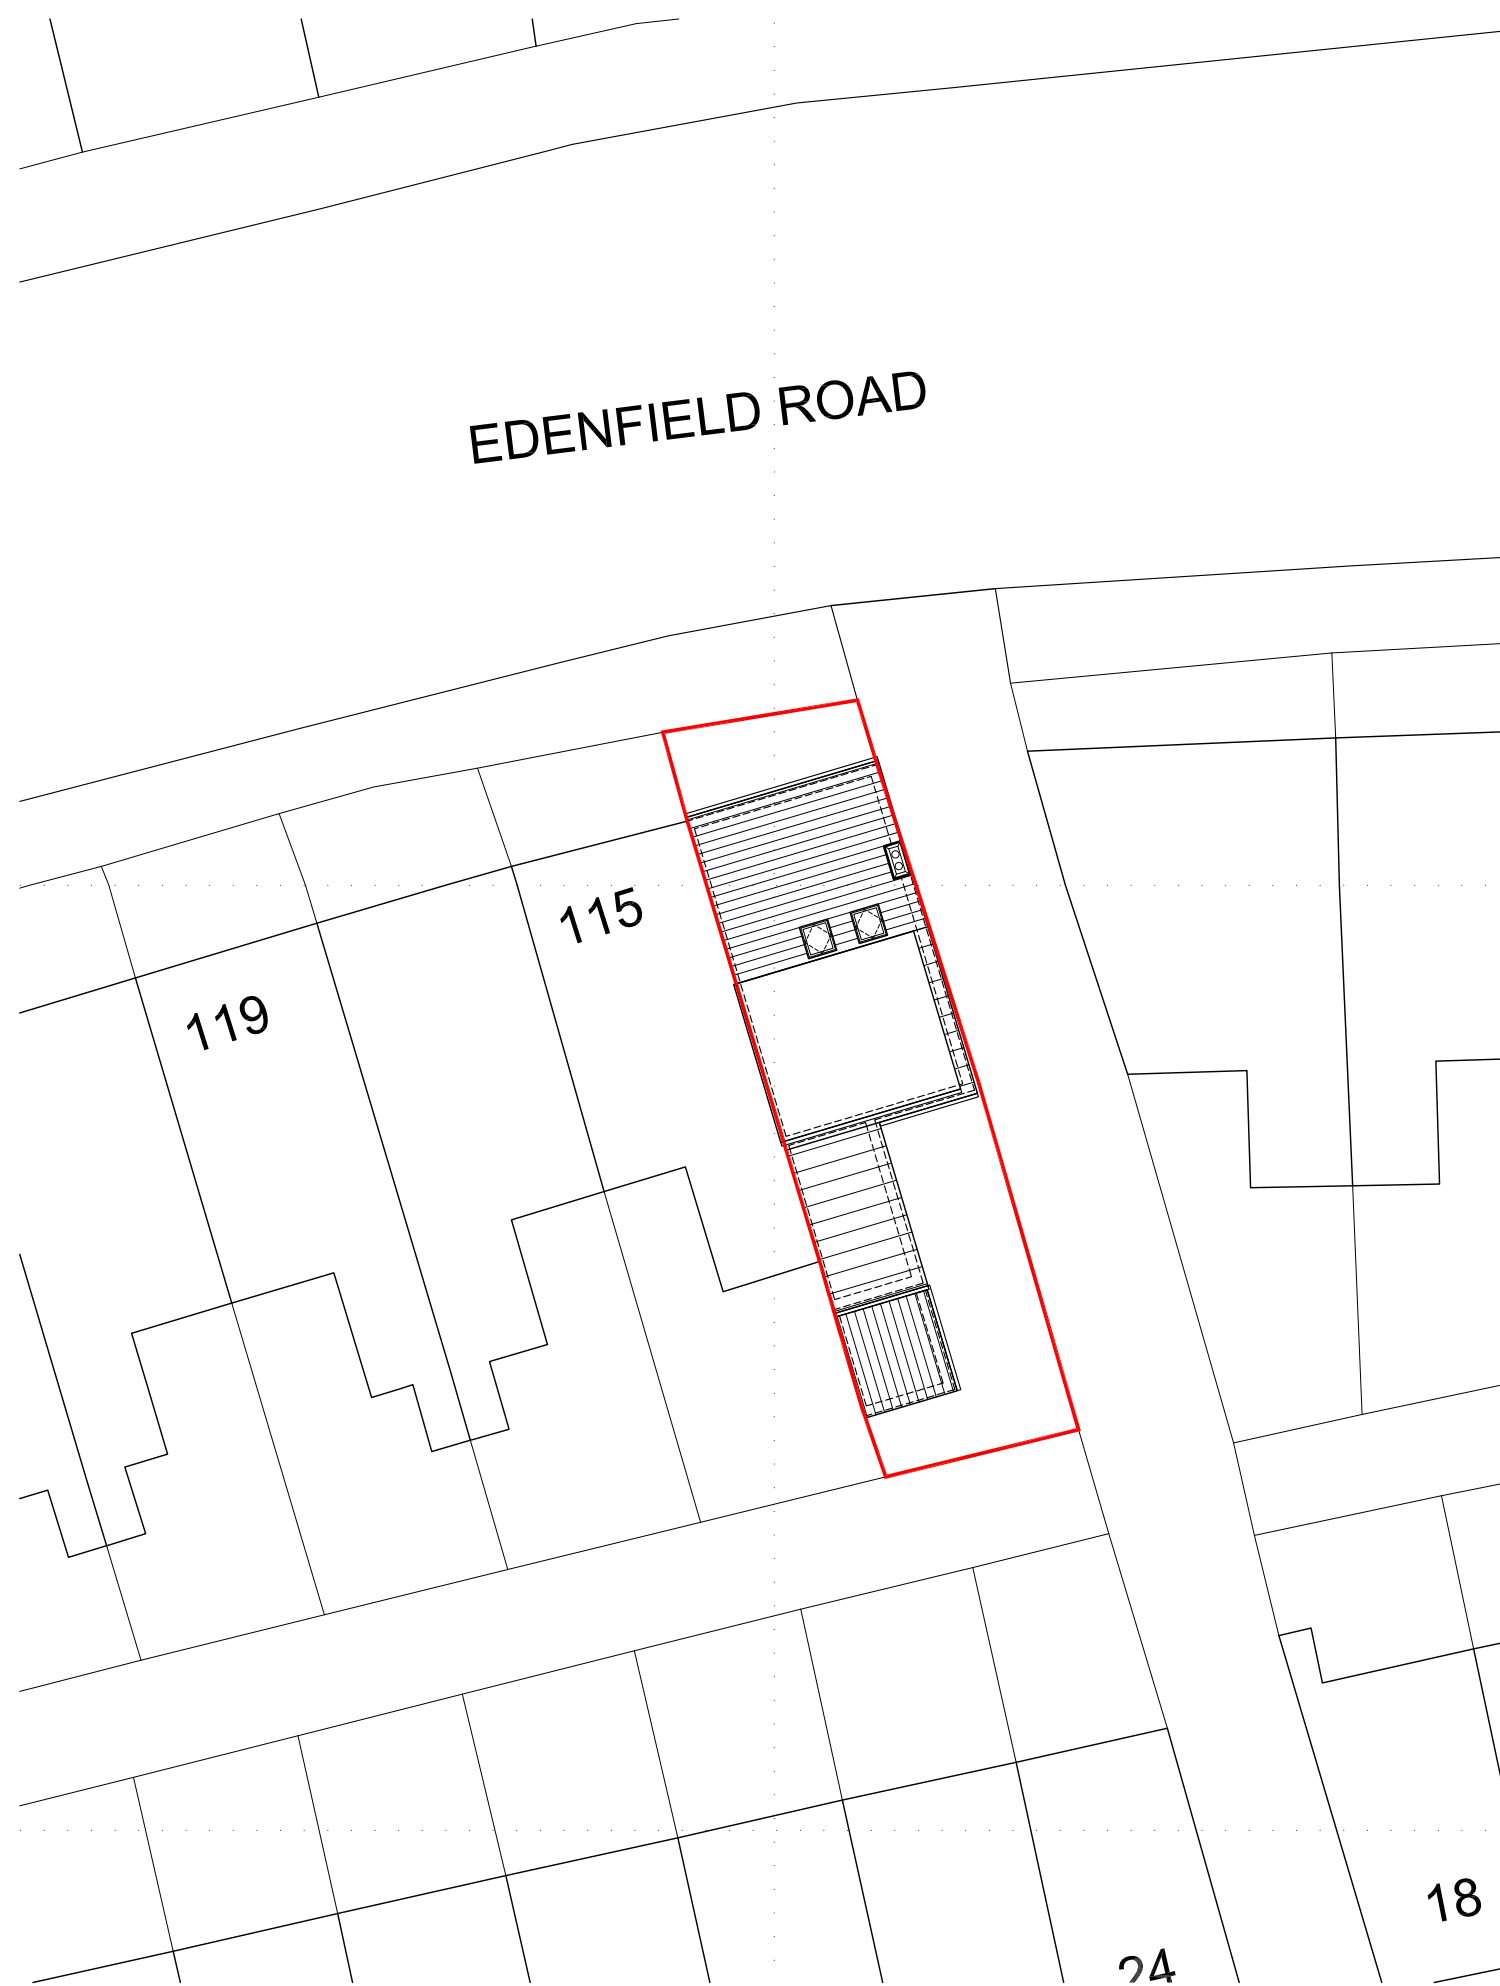


00 EXISTING SITE PLAN
Scale 1:200 @ A1




05 PROPOSED FRONT ELEVATION
Scale 1:100 @ A1

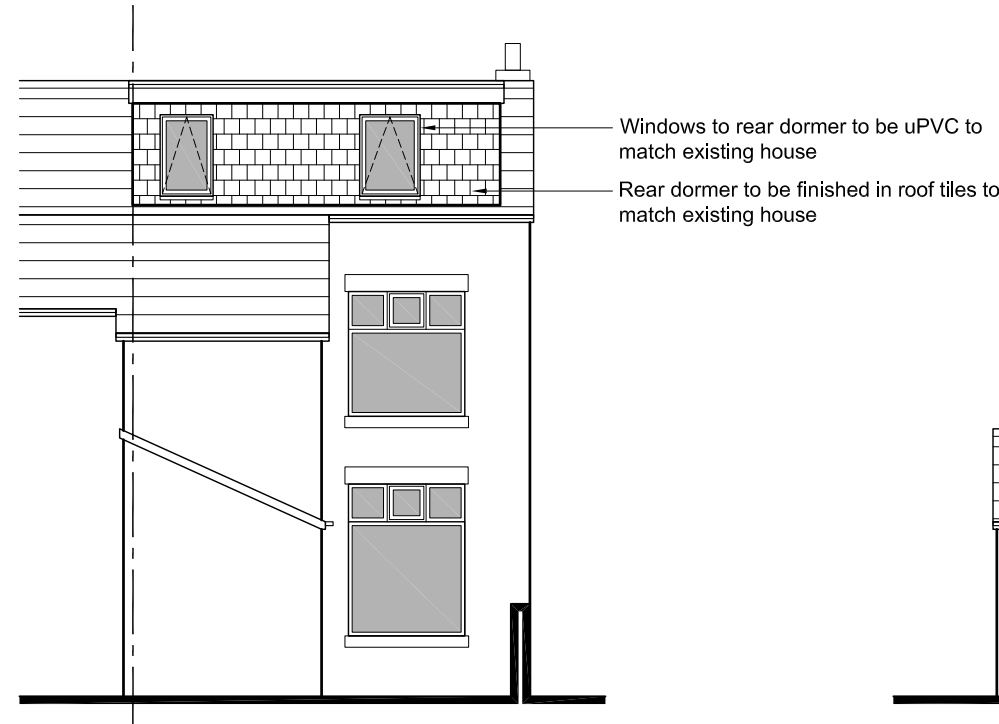

06 PROPOSED REAR ELEVATION
Scale 1:100 @ A1

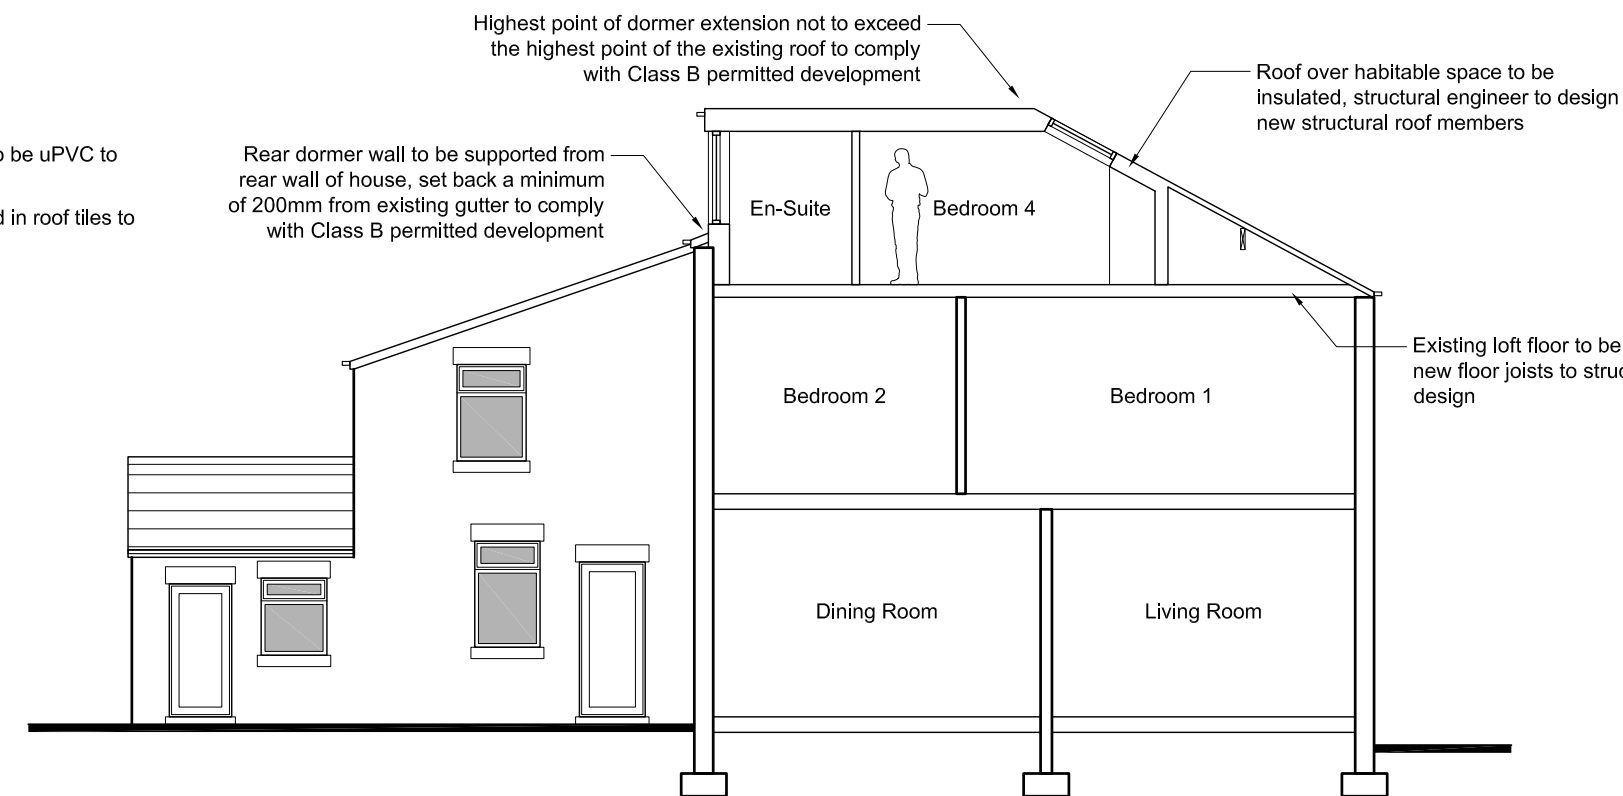



07 PROPOSED CROSS SECTION A-A
Scale 1:100 @ A1

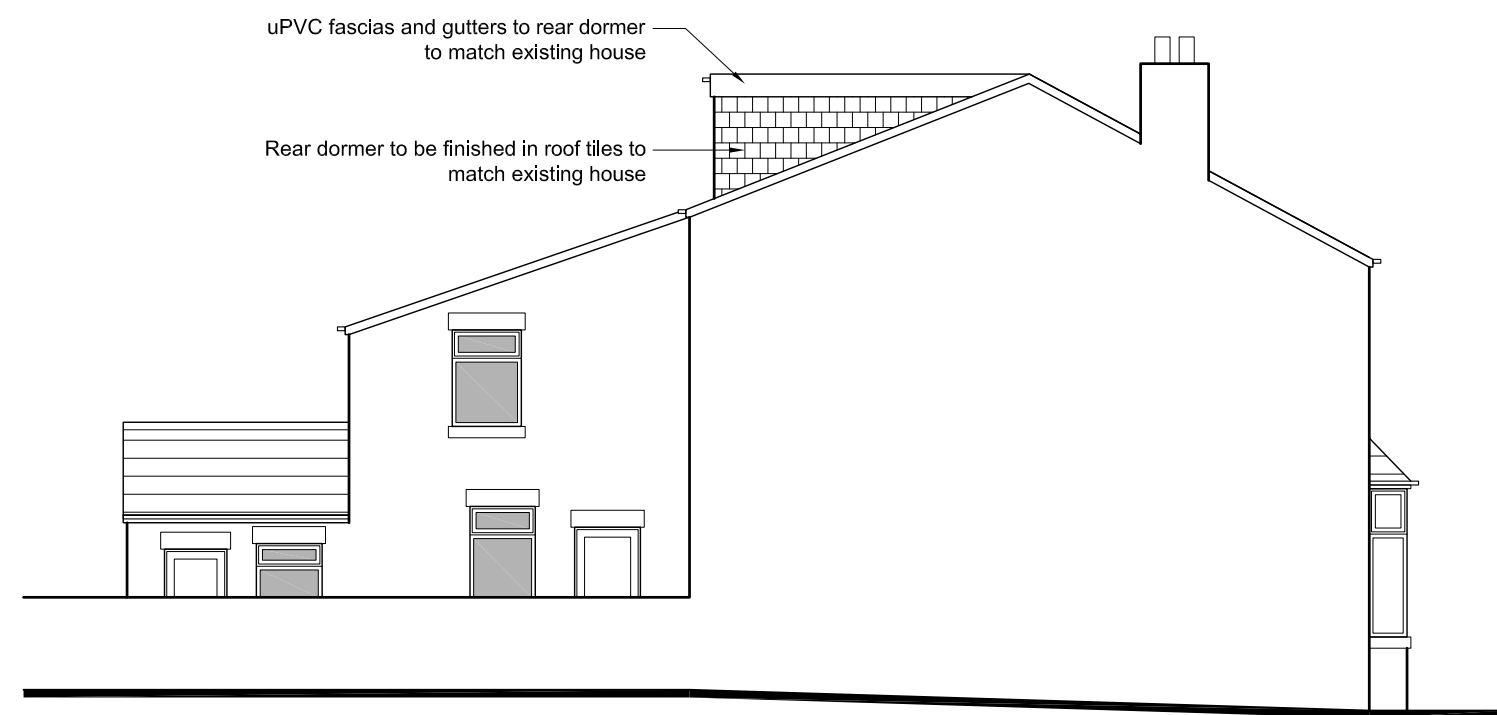

08 PROPOSED SIDE ELEVATION
Scale 1:100 @ A1

- NOTES
- All dimensions and levels are to be checked on site.
 - Any discrepancies are to be reported to Spence & Oldham Architects Ltd before any work commences.
 - This drawing shall not be scaled to ascertain any dimensions. Work to figured dimensions only.
 - This drawing shall not be reproduced without express written permission from Spence & Oldham Architects Ltd.
 - Title overlay drawings and ownership boundaries are produced using all reasonable endeavors. Spence & Oldham Architects Ltd cannot be responsible for the accuracy or scale discrepancy of base plans supplied to them.

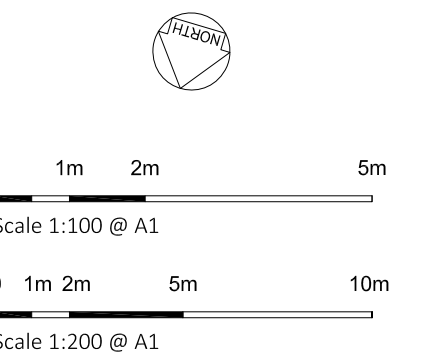

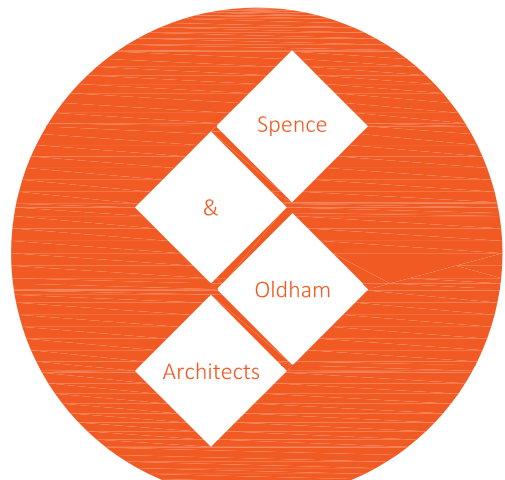stage	Planning		
status	Approval		
client	Private		
project	113 Edenfield Road OL11 5AE		
title	Proposed Plans & Elevations		
date	11/04/23	drawn	GO
scale	Varies @ A1	checked	JS
 25 Cosgrove Crescent Manchester M35 0JX info@SOarchitects.co.uk			
job No	DWG No	Rev	
0062	(02)003	/	