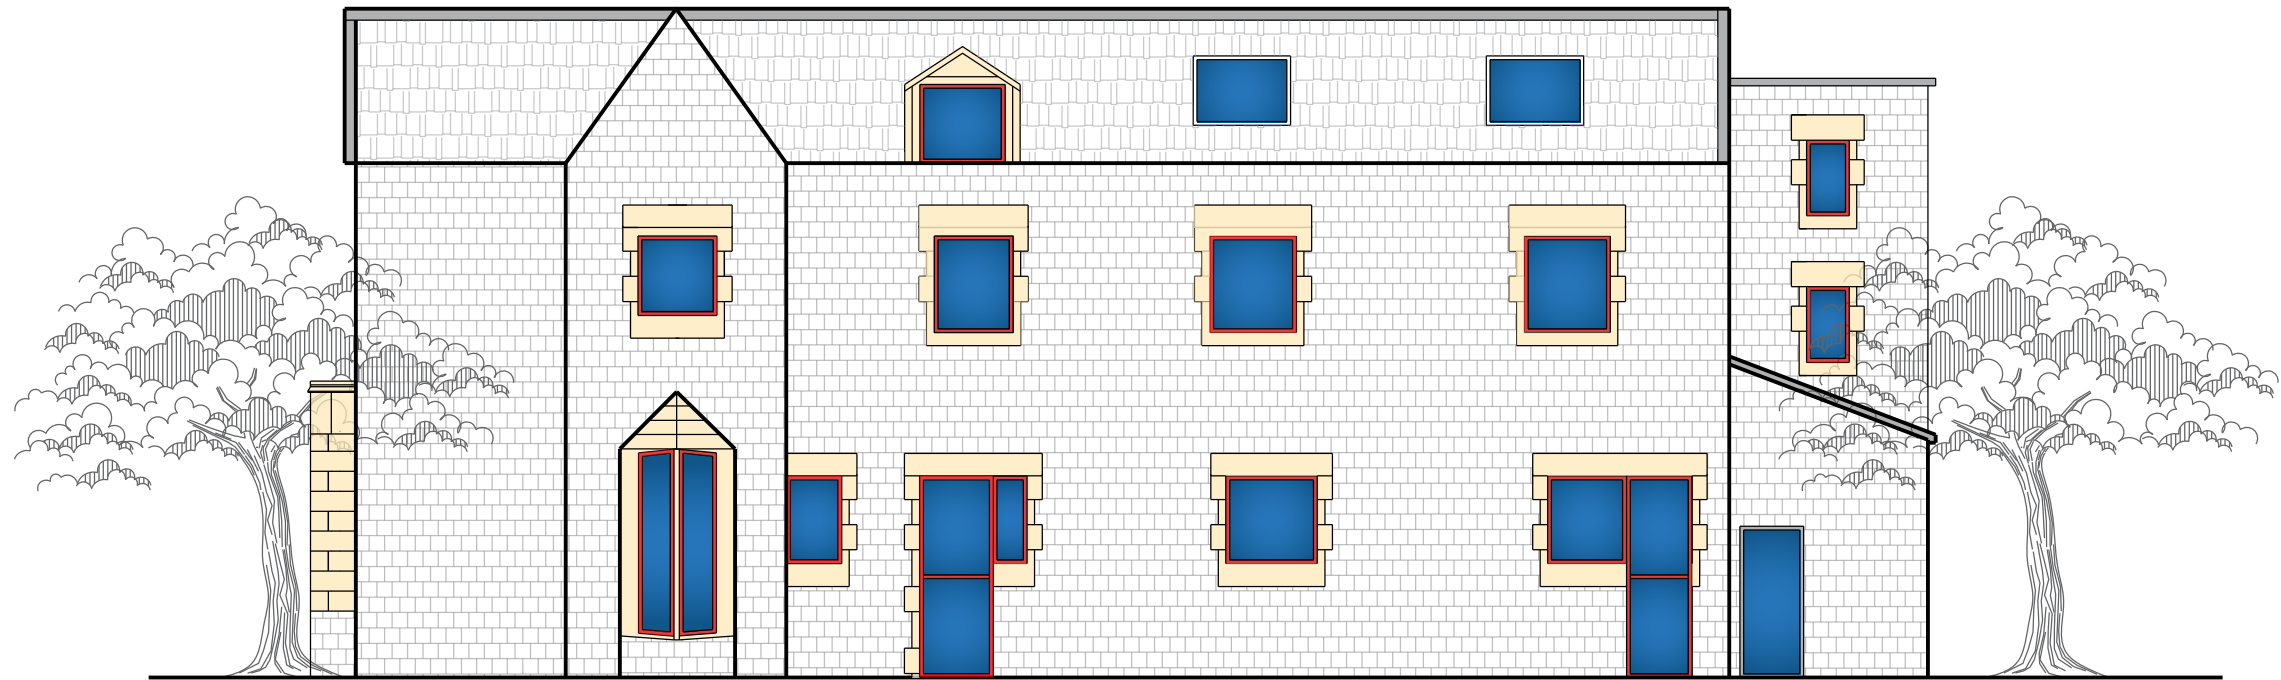


NORTHERN ARCHITECTS

11 Grosvenor Road  
Altrincham  
WA14 1LA

mail@northernarchitects.co.uk  
+447799196215

www.northernarchitects.co.uk

Project  
Moss Lodge, Kings Road  
Rochdale

Project No.  
NA-2306

Revisions

| Rev | Description | By | Date |
|-----|-------------|----|------|
|     |             |    |      |
|     |             |    |      |
|     |             |    |      |
|     |             |    |      |

Notes:

Drawing Title  
North East Elevation  
as Proposed

Scale Date Status  
1:100 @ A3 Oct 23 Condition

NA (-4) 011

This drawing is the exclusive copyright of Northern Architects Limited and remains under the ownership of the company. Reproduction, sharing, or copying of this drawing without prior written consent is strictly prohibited.  
Adhere to all dimensions as indicated. It is essential to verify all dimensions on-site before proceeding with construction or manufacturing.  
Do not scale off of this drawing.