


EN-SUITE SHOWER ROOM
Suite and finishes to clients choice.
36mm dia to shower
36mm trapped waste to whb ,
100mm dia soil drain to WC

Mechanical extract vent to be reused
to be capable of extracting at
minimum 15 litres per second with 15
minute over-run.Exact position to be
decided on site.
Suite final layout design by supplier.

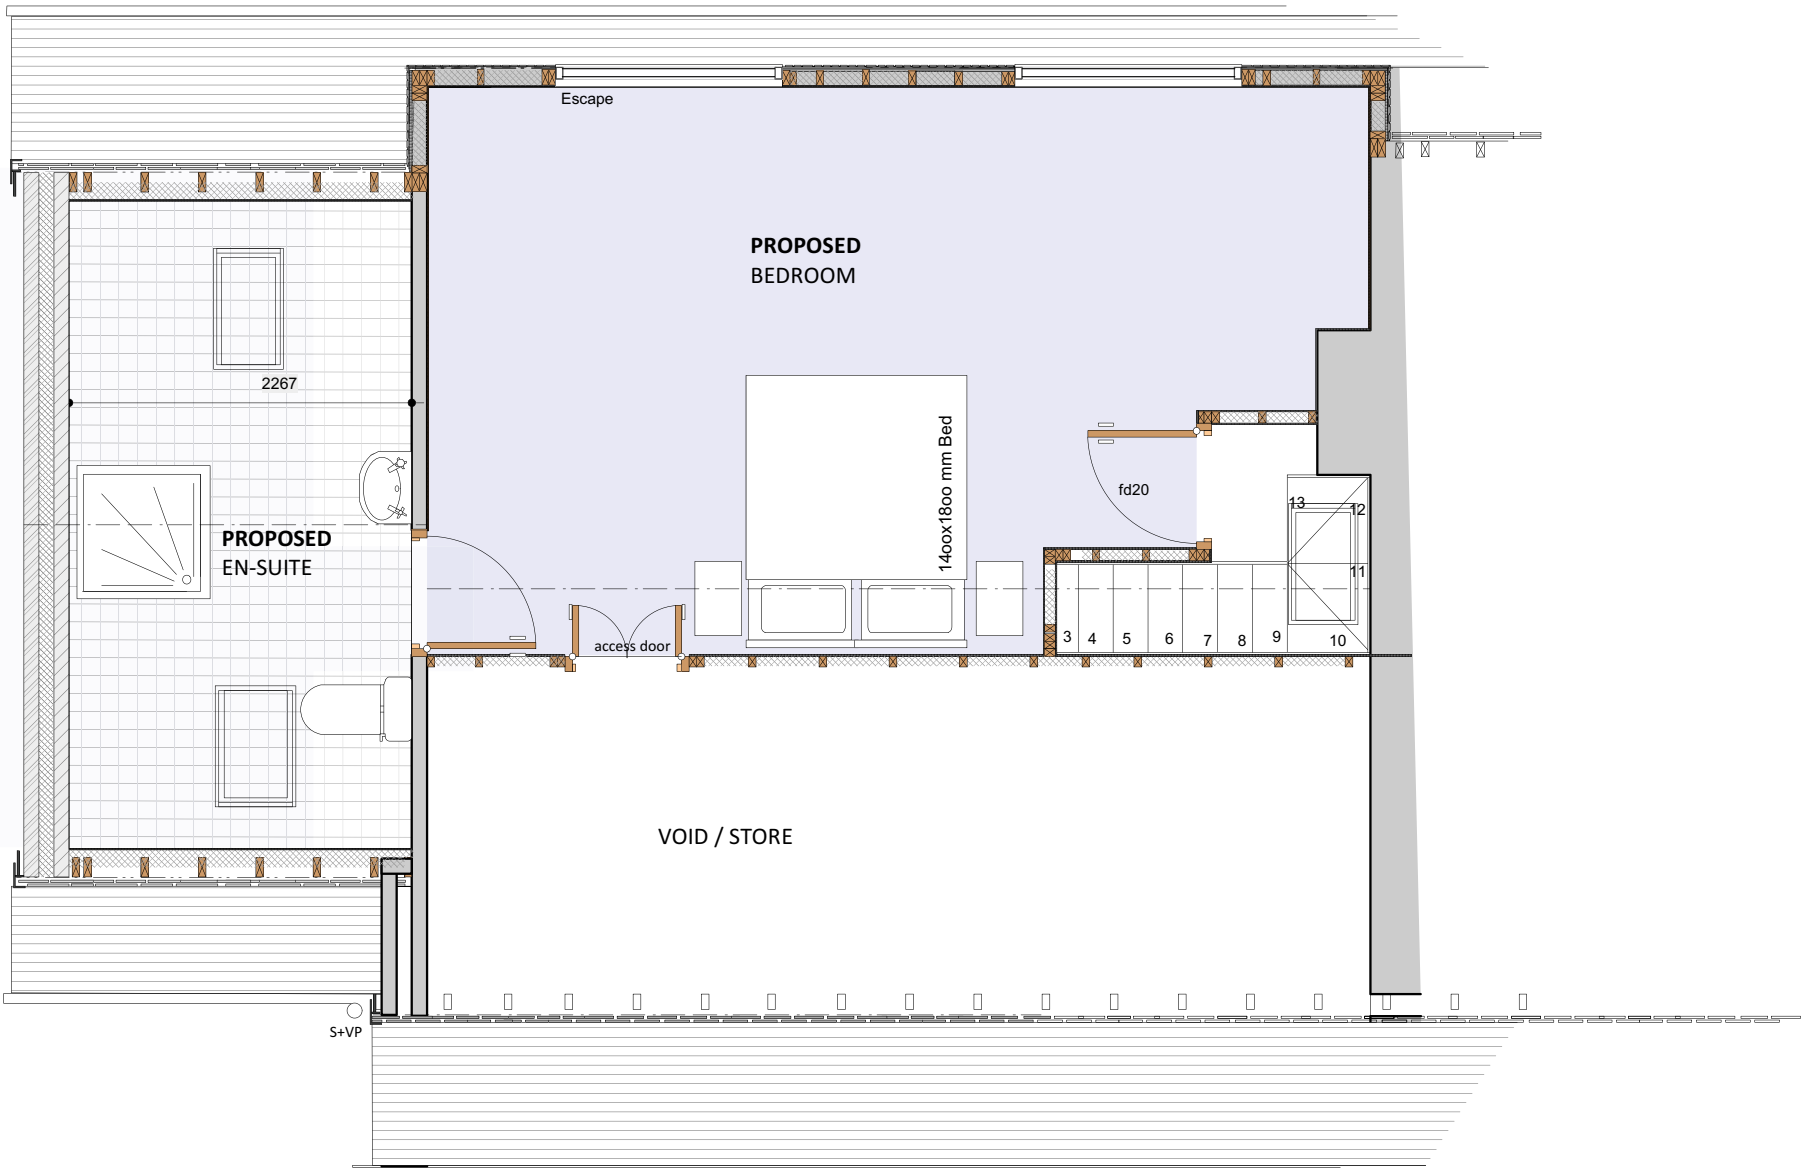

SUBJECT TO
HOUSEHOLDER PLANNING
&
BUILDING REGULATIONS APPROVAL
Commencement on site before full
Building Regulation approval at own risk

Revisions			
	A	Planning amendment	Dec24

Proposed Removal of Existing Garage,
Conservatory and car port.
Proposed Construction of Two Storey Side
extension, Porch and Rear Dormer Extension
at
24 Boardman Fold, Alkington Middleton.
M24 1GD
client
Mr D. O'Callaghan

drawing ATTIC FLOOR PLAN as proposed	date Oct 2024 drawing 4 scale as indicated @ A3
status Householder Planning Submission	rev. A

ATTIC FLOOR PLAN
as proposed
scale 1:50@A3