



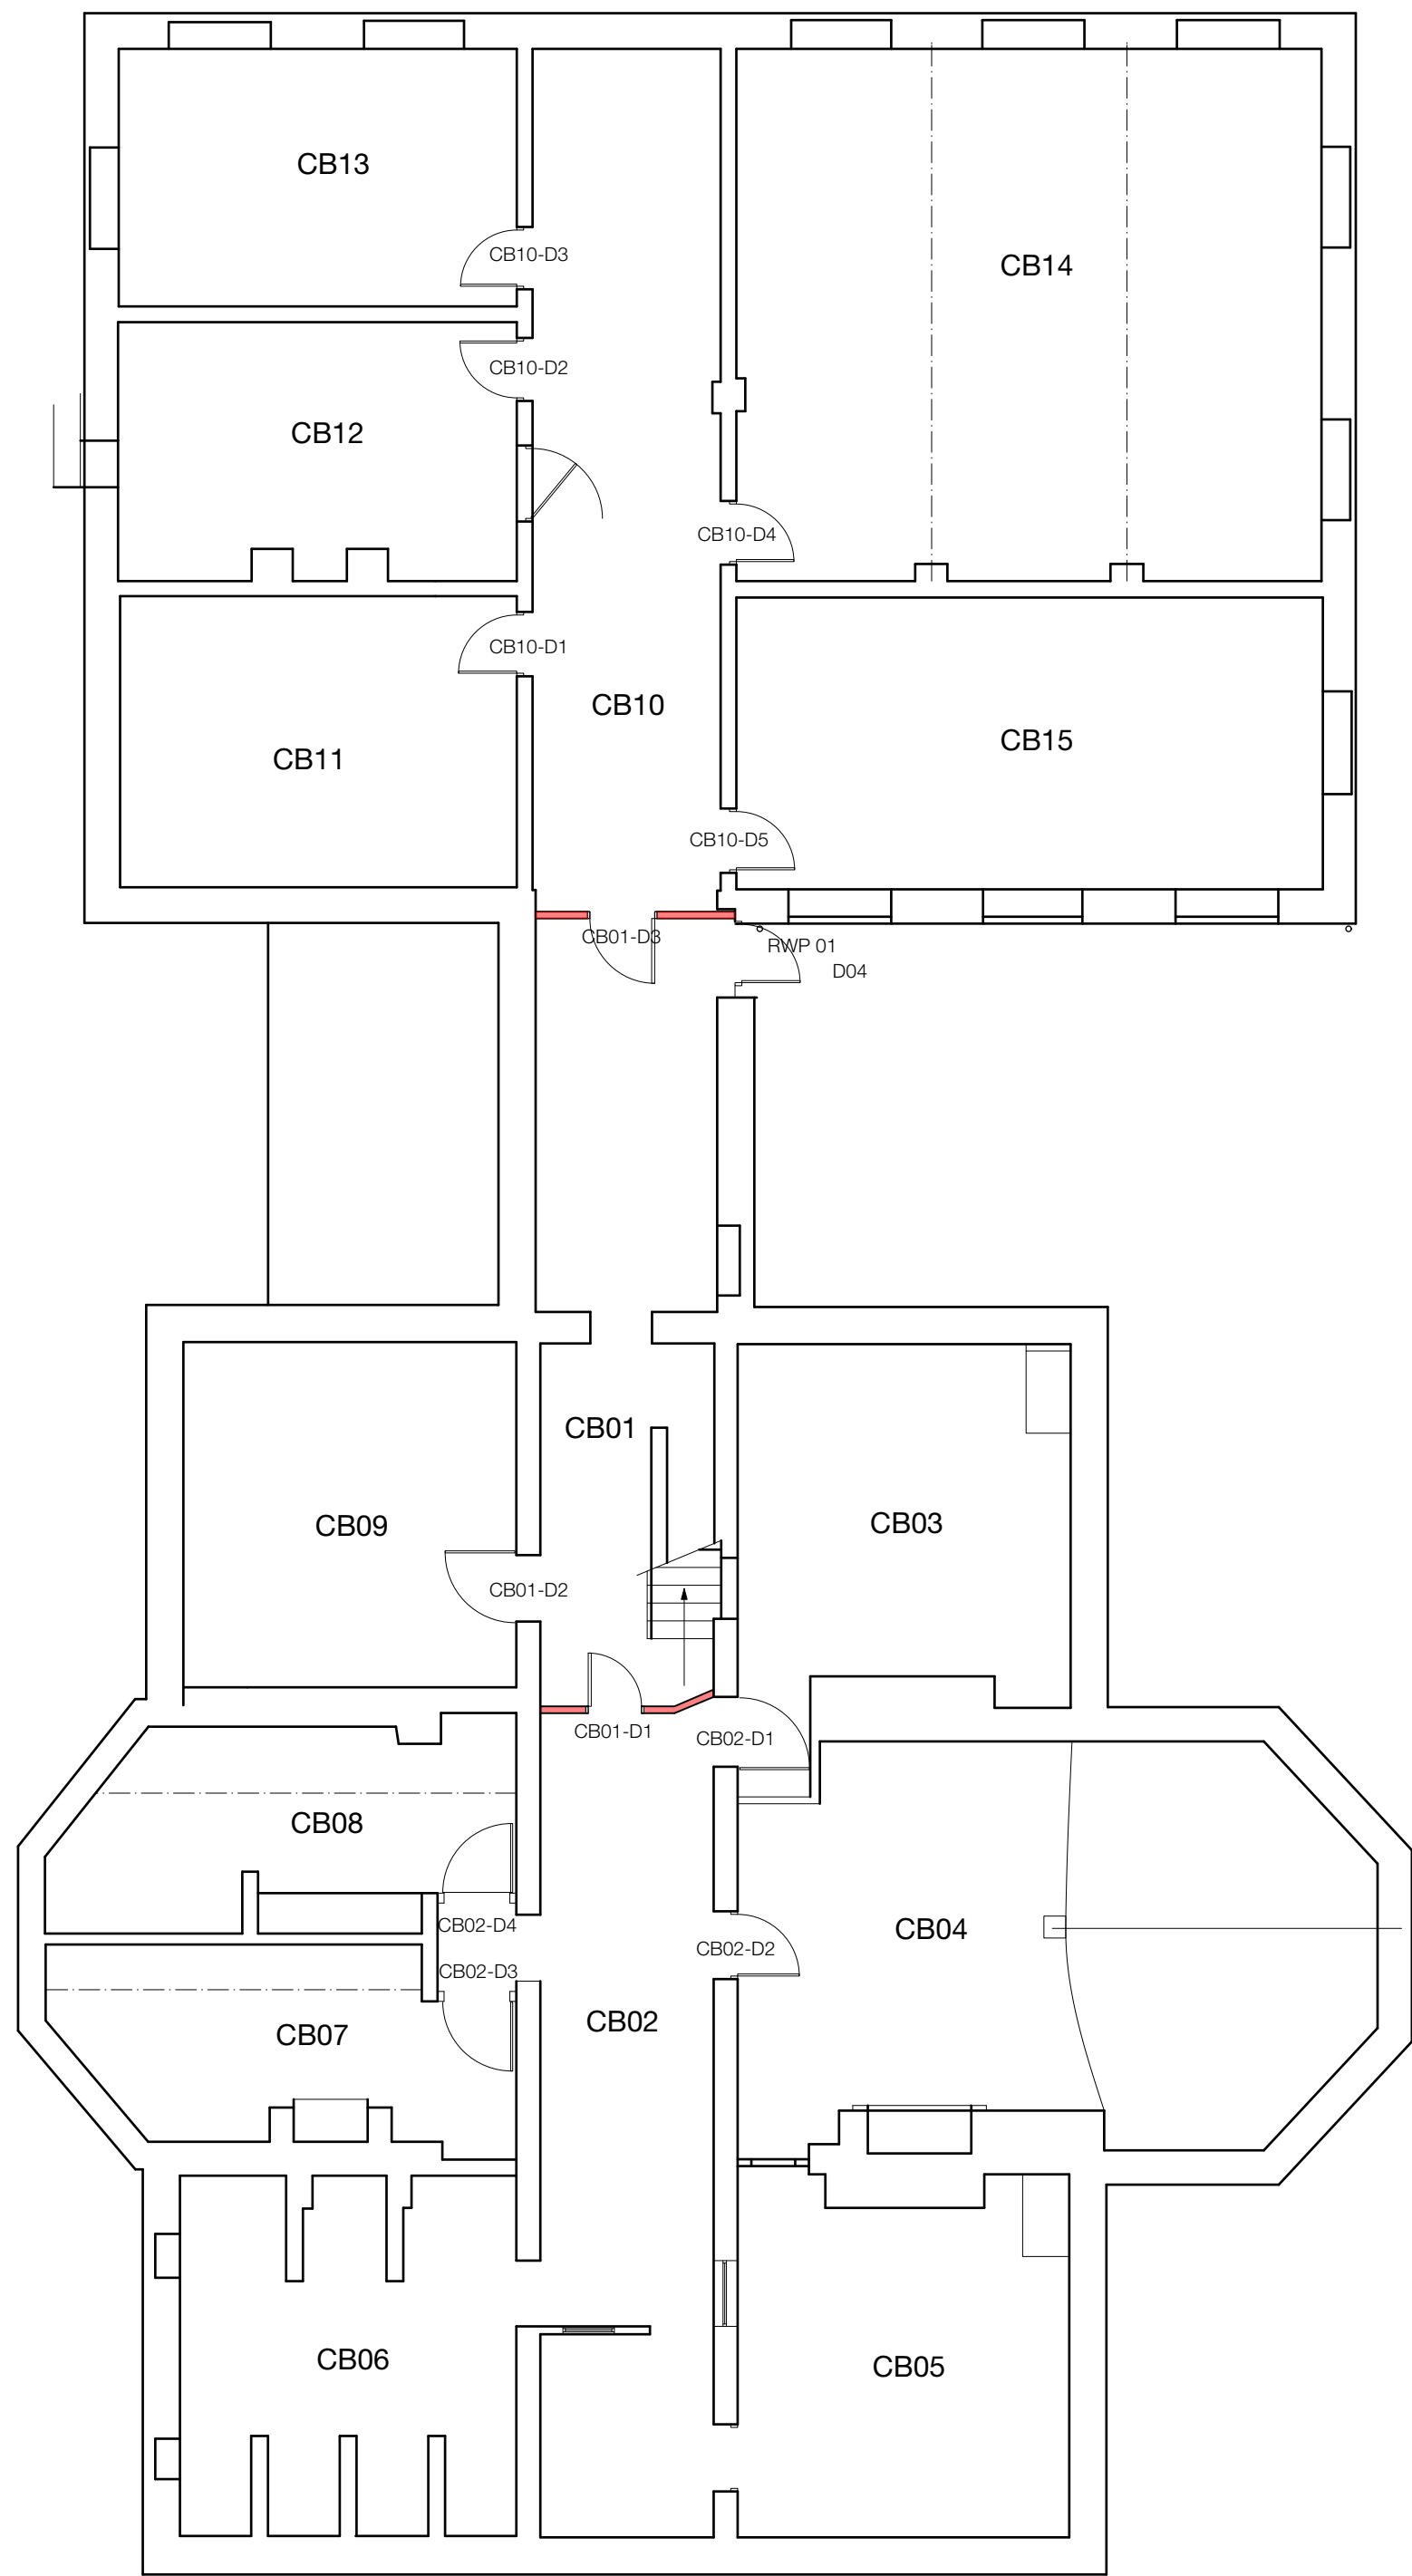

Basement Floor Plan

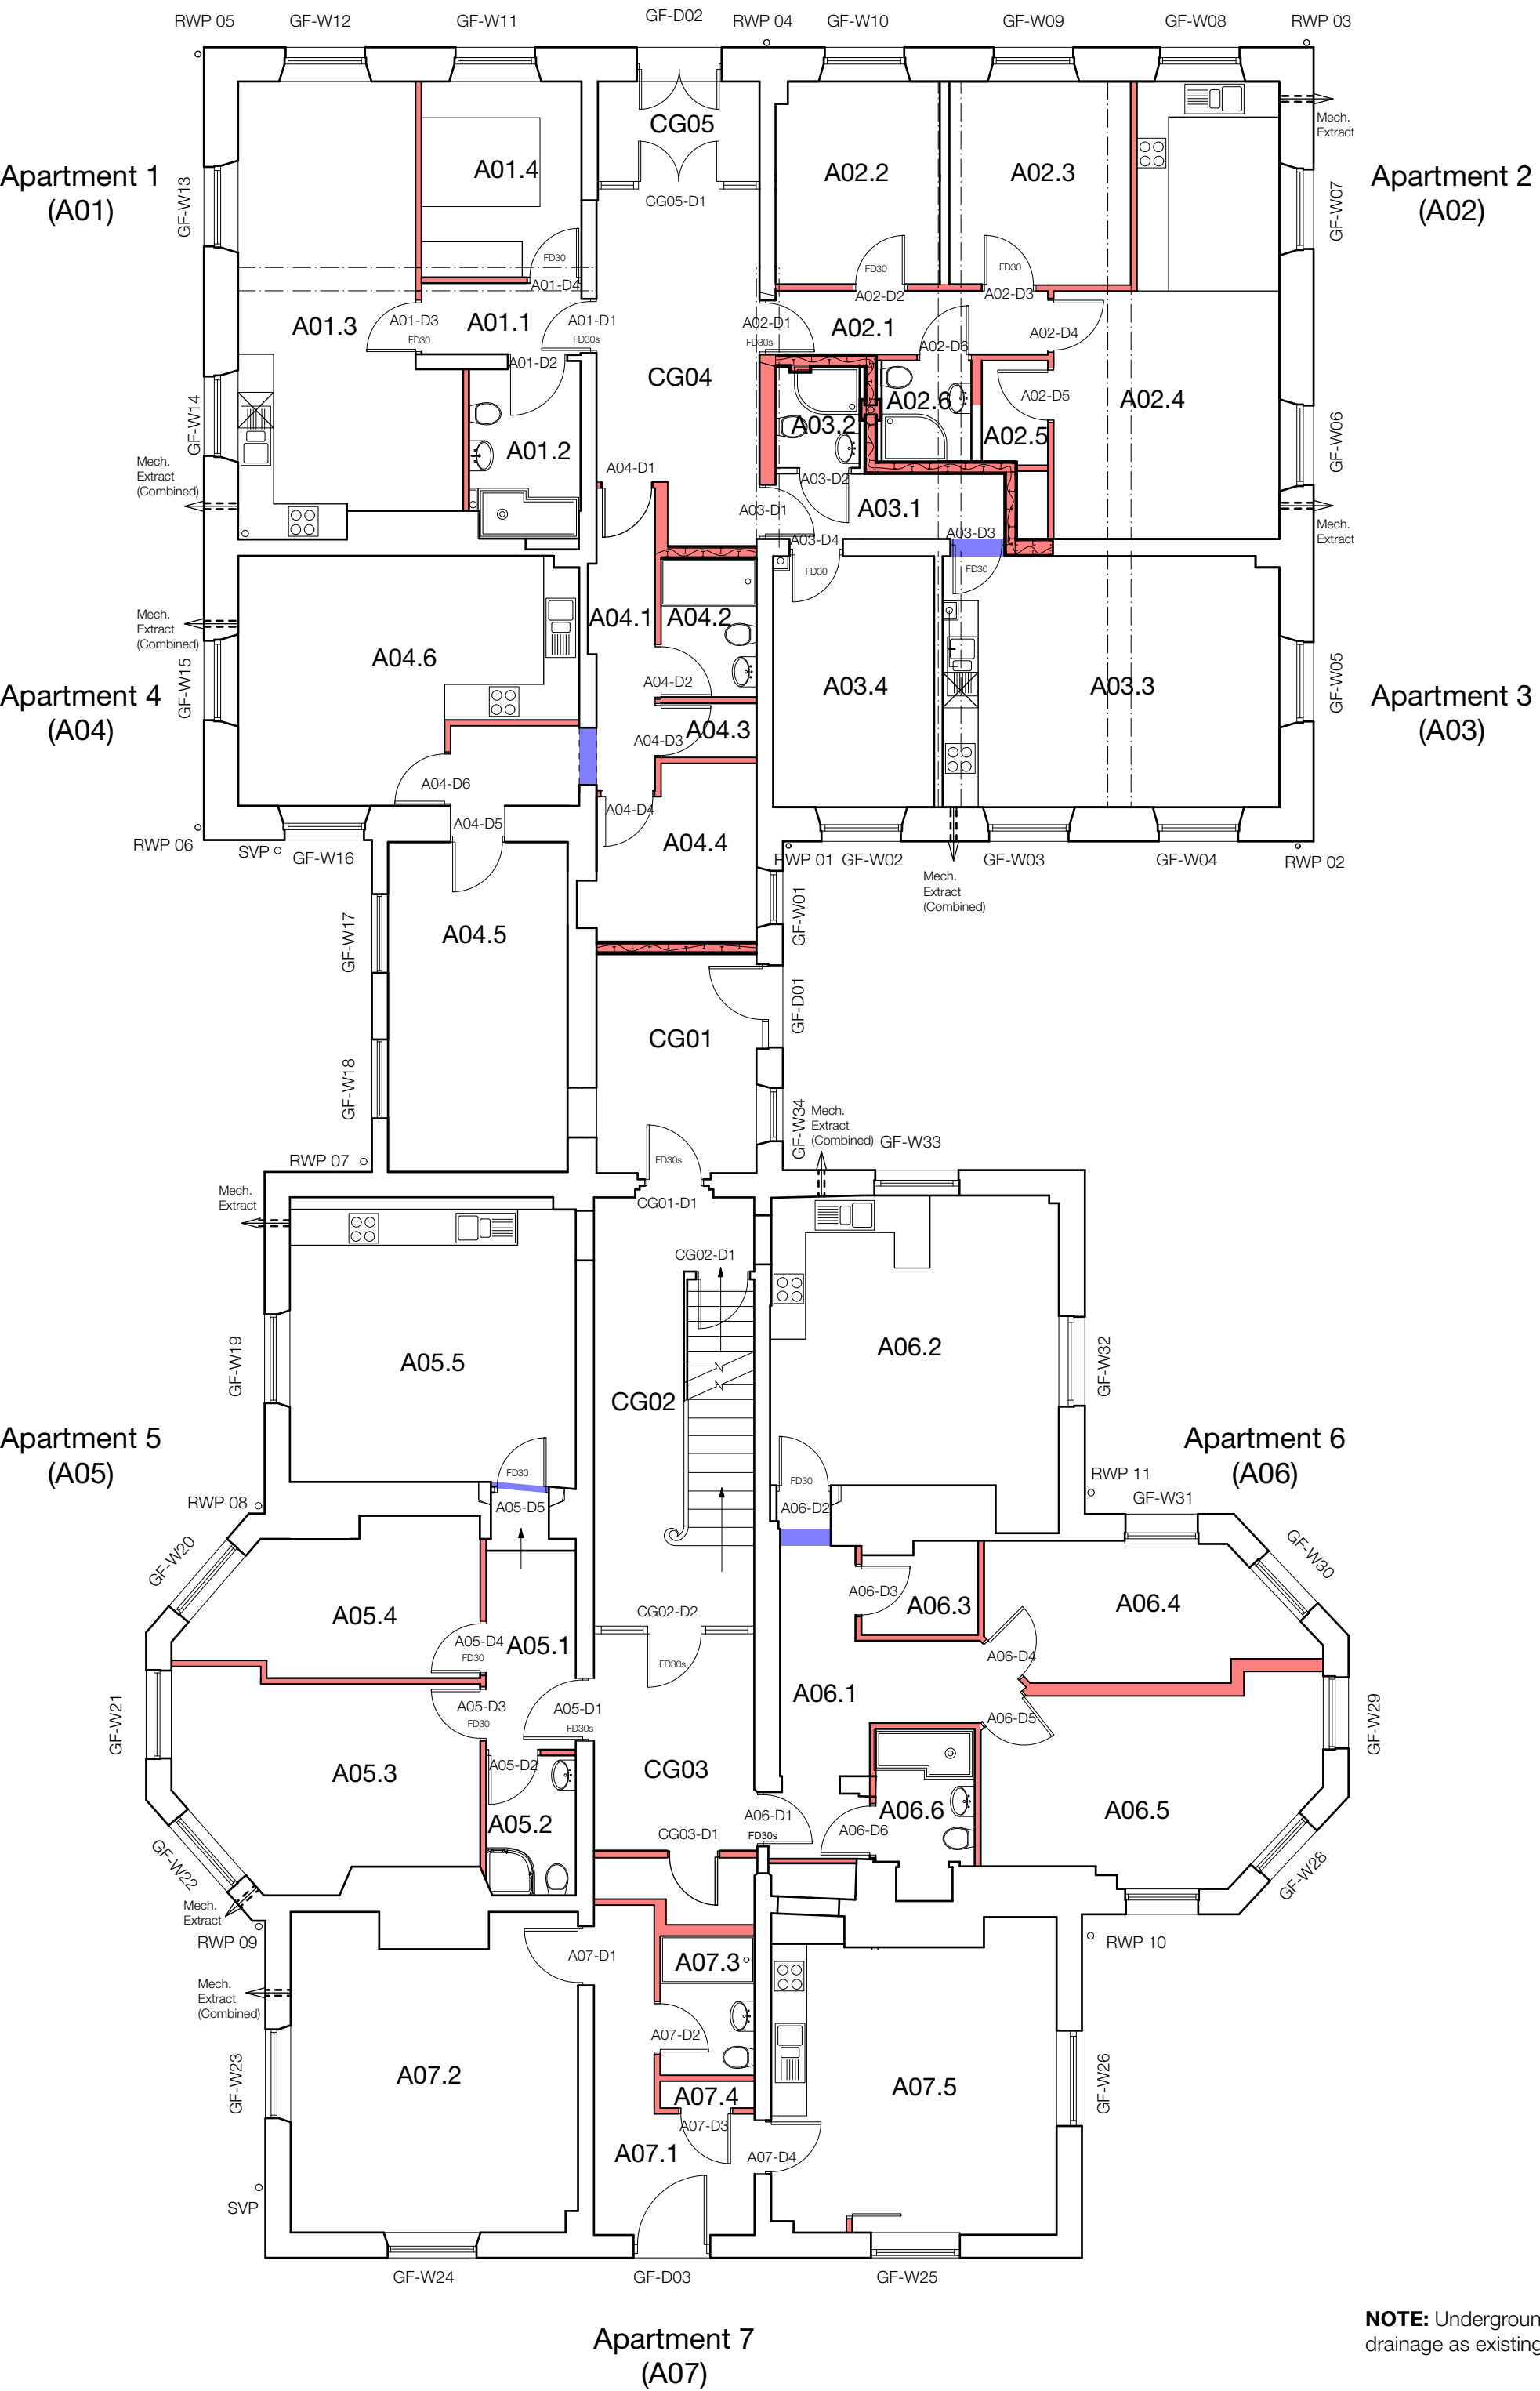

Ground Floor Plan

NOTE: Ceilings dropped where necessary in order to allow for required servicing for sound and fire insulation. Decorated barrel vaulted ceilings to A12 and A13 retained.

NOTE: All internal joinery to be painted timber not MDF

KEY:

- A Apartment Number
- A0 Apartment Room Number
- New Walls
- Openings in Historic Walls

Not for Construction
Based on drawings provided by A J Cocker Associates

A	13/02/23	LA	Annotation added following Conservation Officer comments.
Revision			
Project			

Proposed Apartments

Address
Townhead,
Yorkshire Street, Rochdale

Client
Raj Property Investments Ltd
(Townhead)

Drawing
Prop Basement & Ground Floor

storah architecture
Chartered Architects
RIBA Chartered Practice

www.storah.com	mail@storah.com	01706 813214	
Scale	Sheet Size	Date	Drawn
1:100	ISO A1	Nov 2022	LA
Drawing Number	Revision		
22-039 - 210 A			

© Storah Architecture Ltd.

