

NEXT

Rochdale - 092




Tuesday, 8th November

Revisions


23-06-2022_V1
26-06-2022_V2
07-11-2022_V3
28-11-2022_V4
15-12-2022_V5

Drawing State


Approved

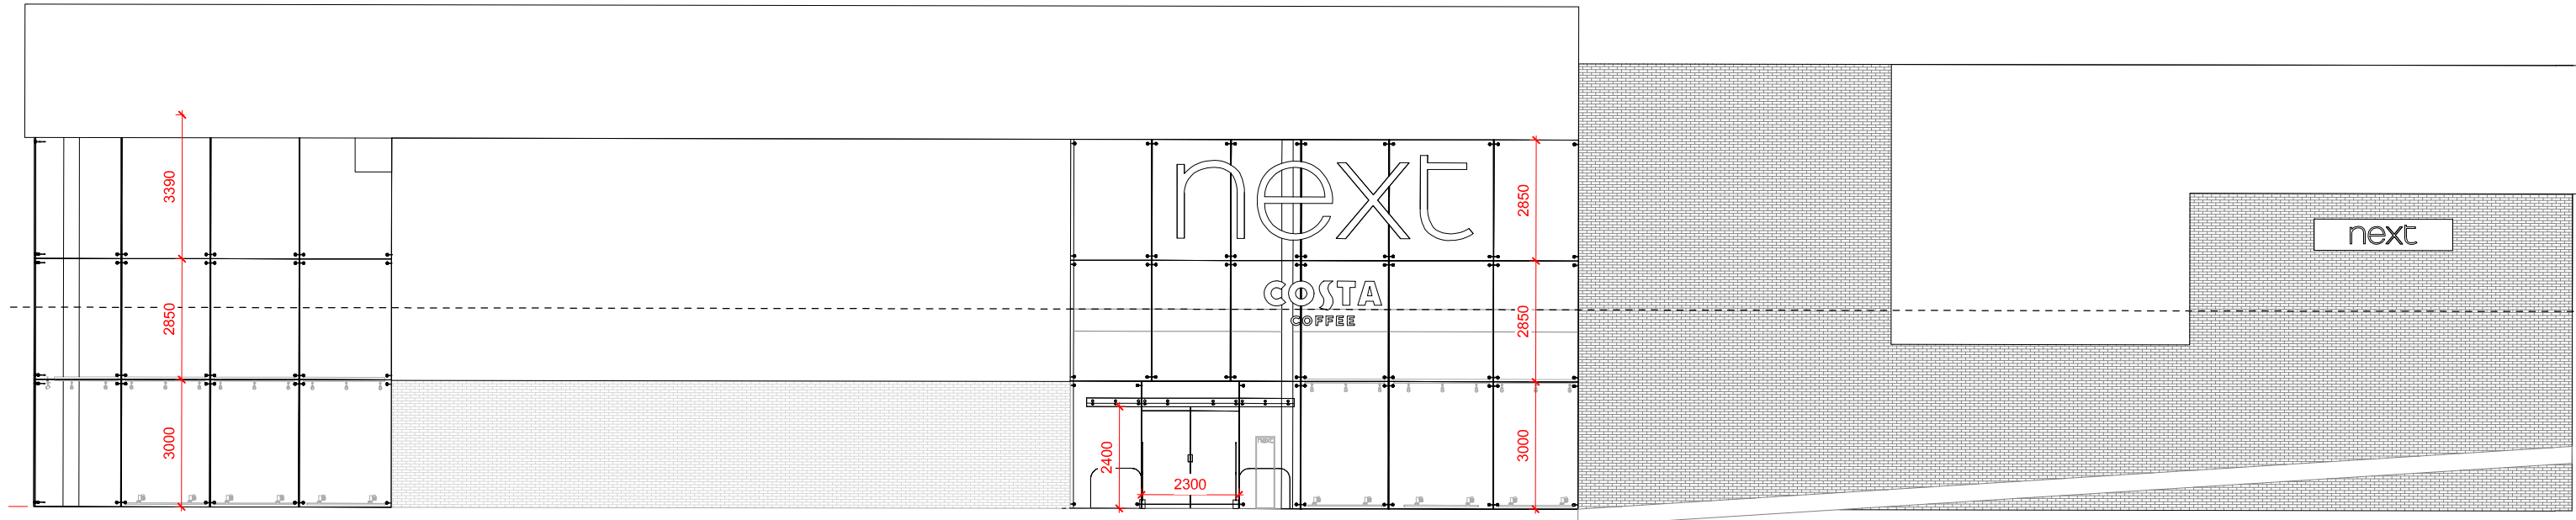


Existing Side Elevation 1:150

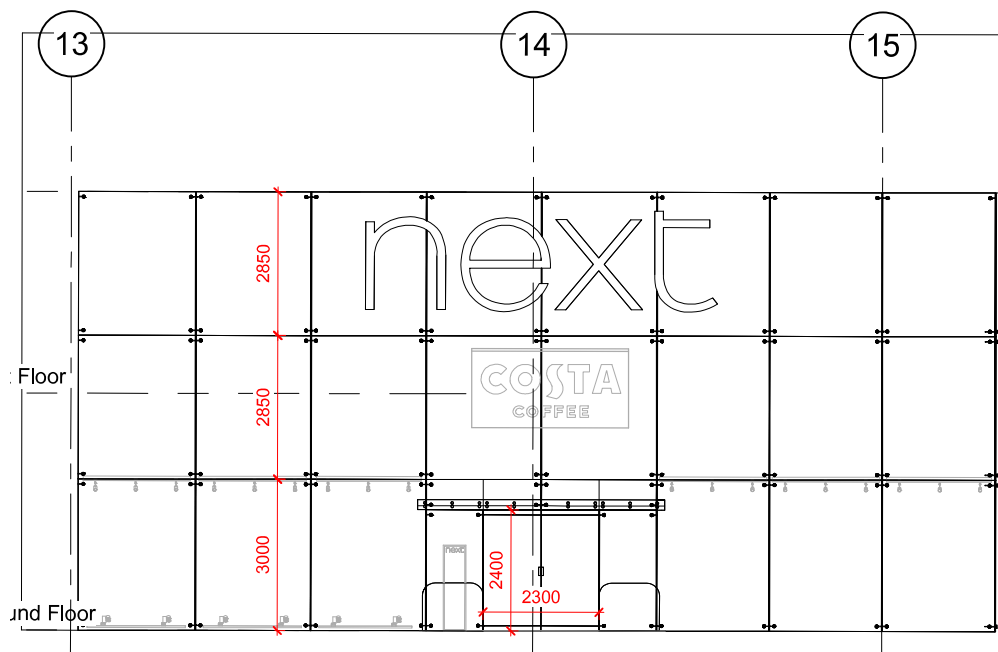

Existing Front Elevation 1:150

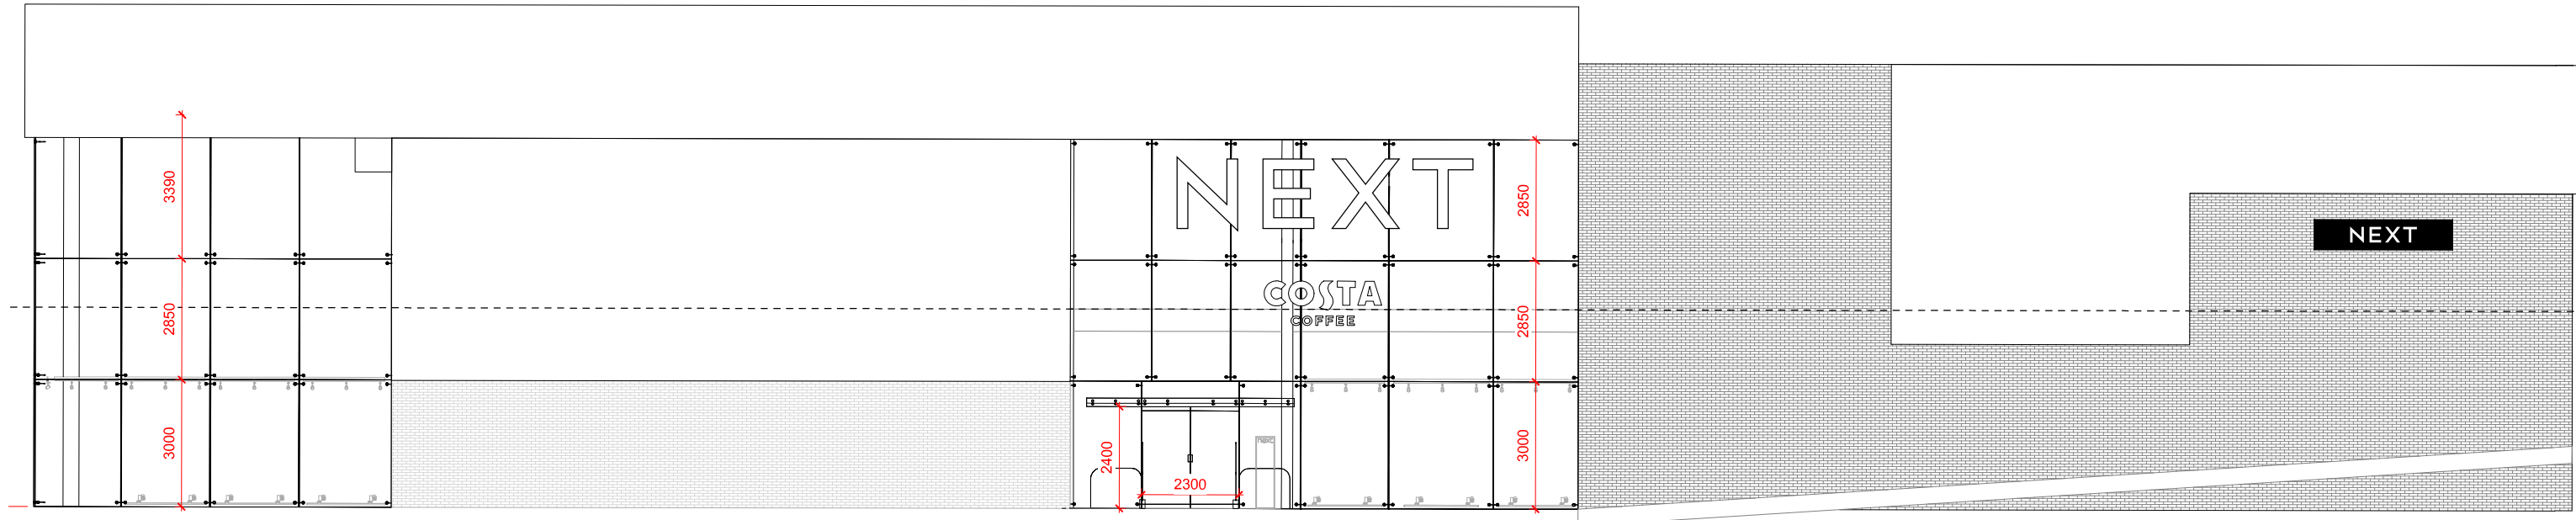


Proposed Side Elevation 1 : 150

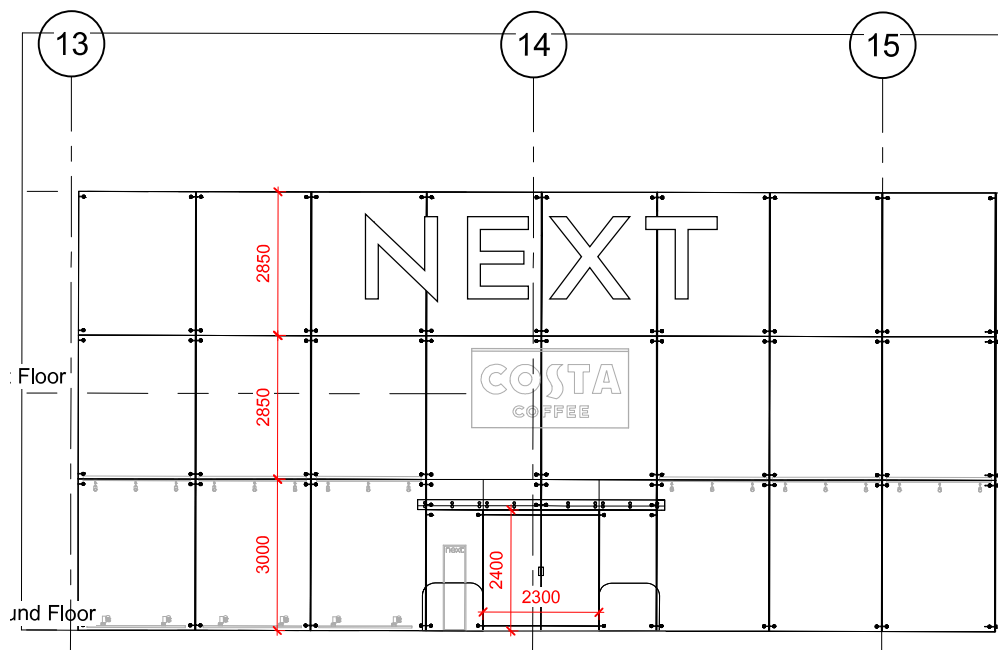

Proposed Front Elevation 1 : 150

01 - External Right Elevation Sign

- Built up internally illuminated logo
- Fitted to external glazing
- Size: 7205 x 1796 mm
- Quantity: 1
- FFL: 6270 mm

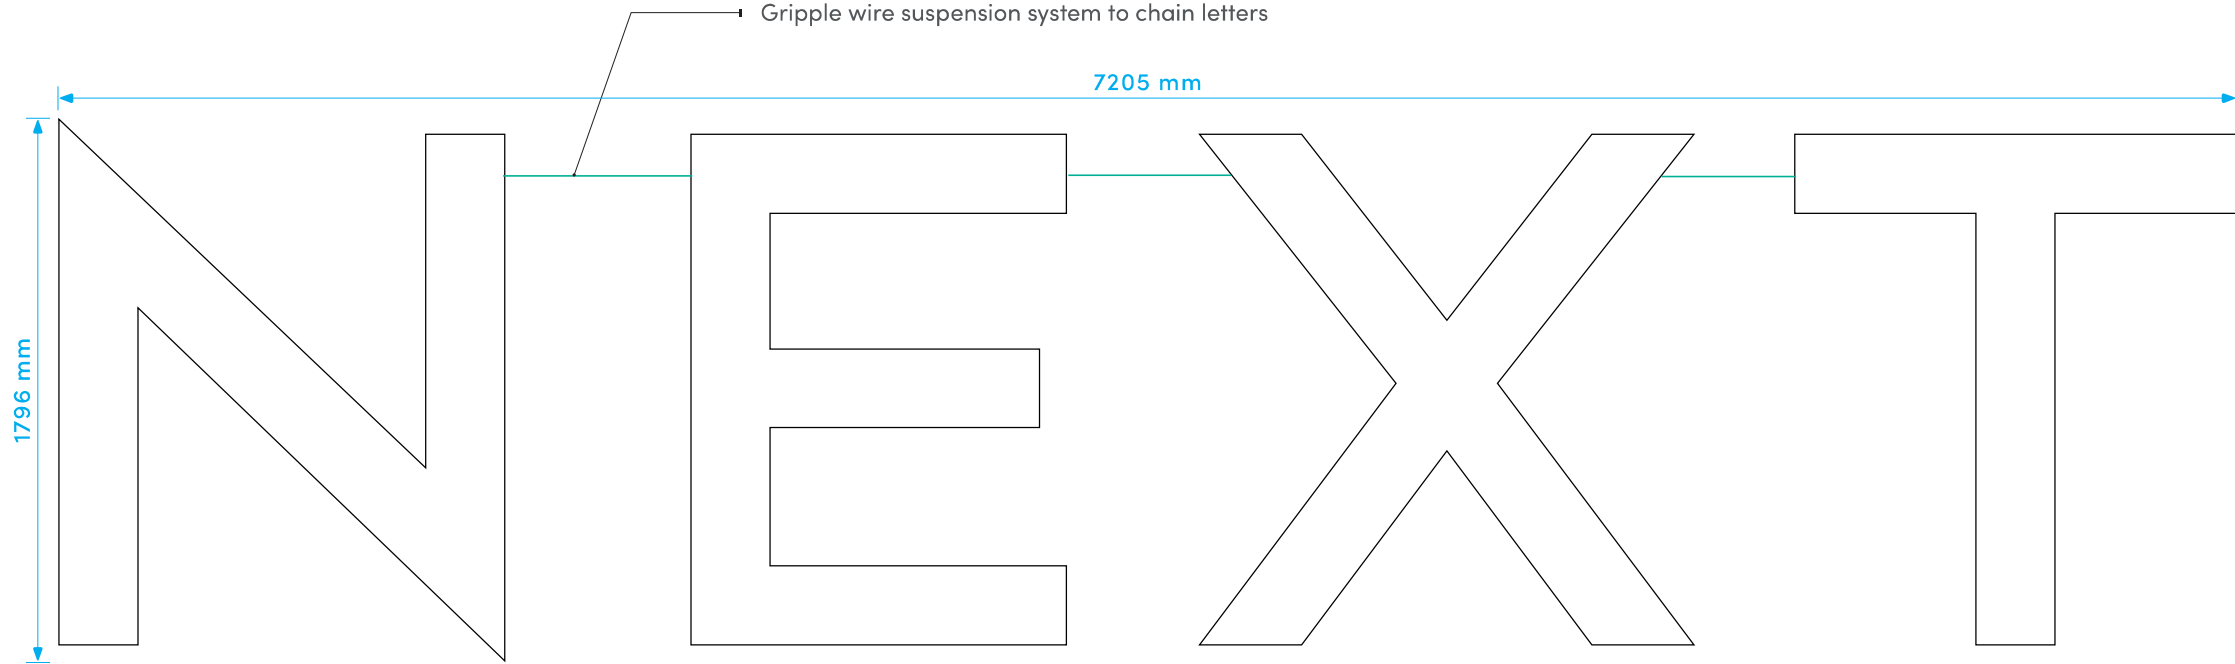



Existing



Proposed


Approved

- Vinyl NA
- Paint Black RAL 9005 Gloss
- Print NA
- Scale 1:25 @ A3
- Rev 1

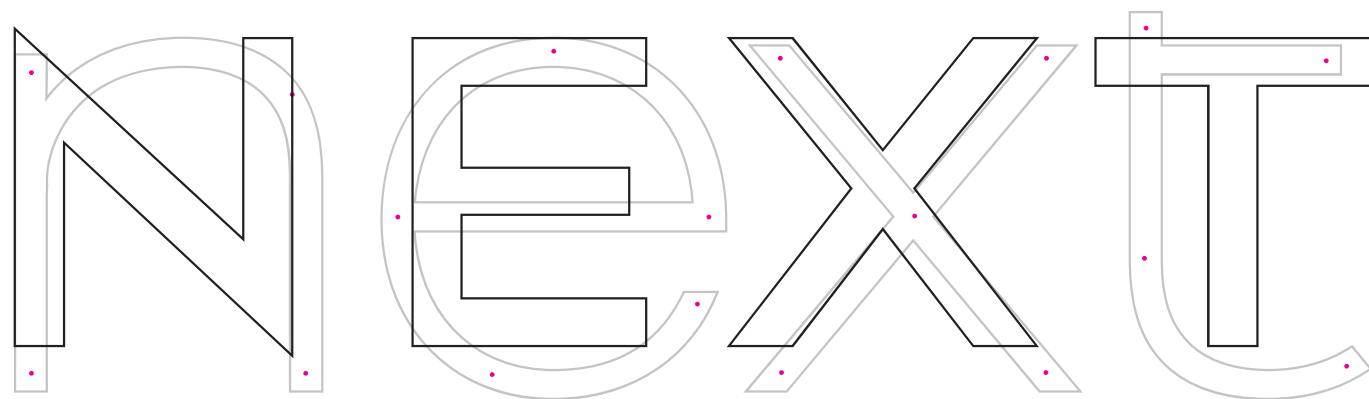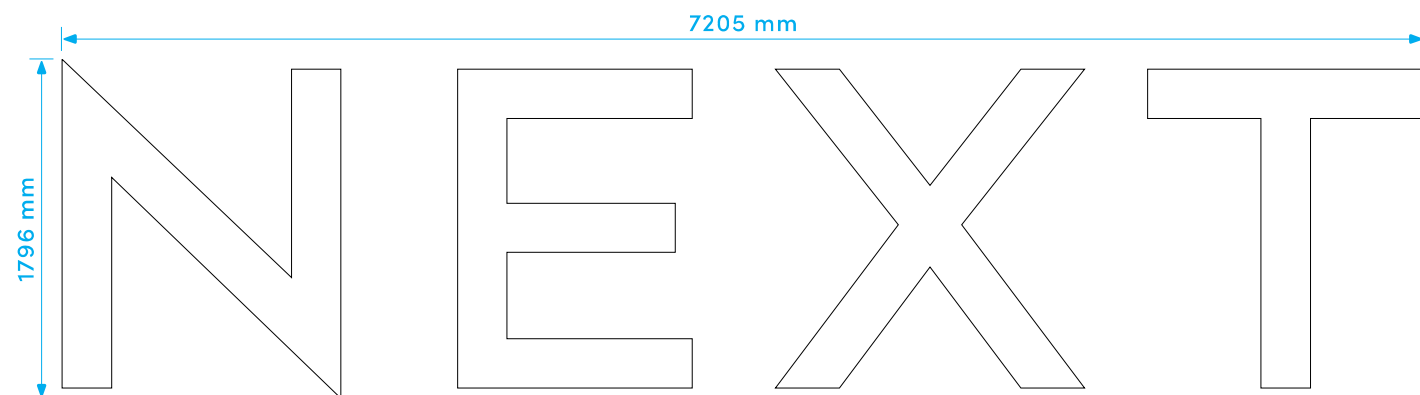


Survey existing hole locations

Scale 1:40

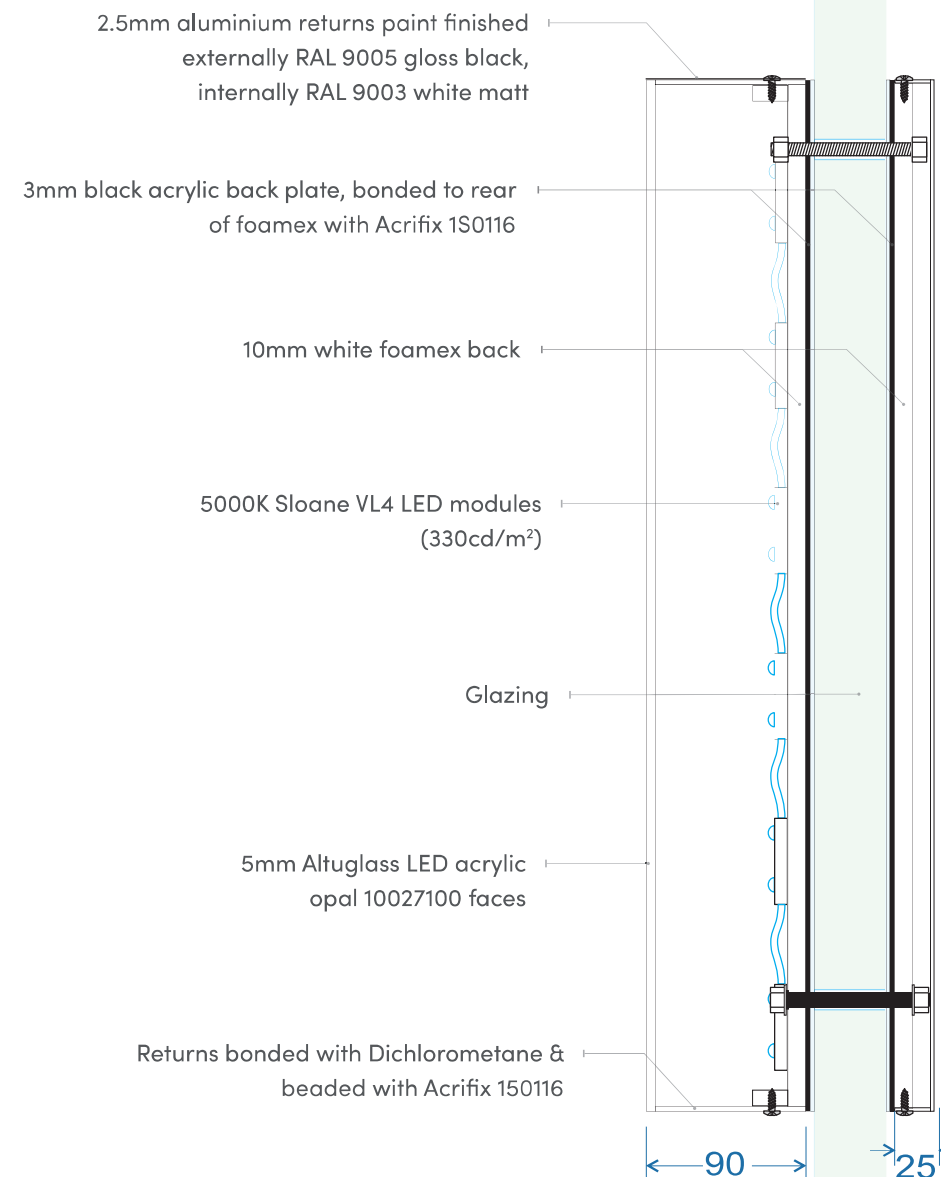

RUBBER RAWL-NUT DETAIL:

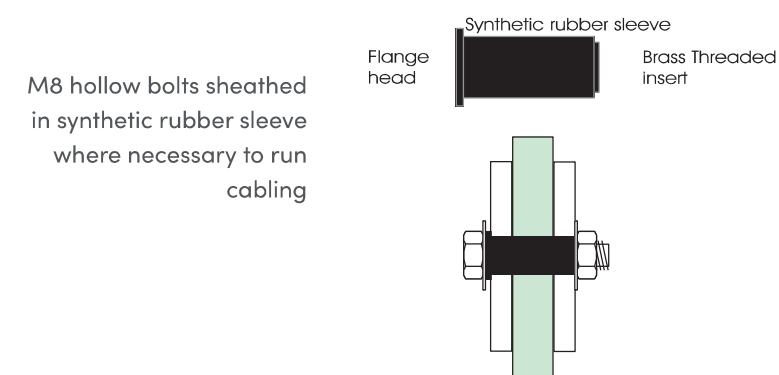

01 - External Right Elevation Sign

- Built up internally illuminated logo
- Fitted to external glazing
- Size: 7205 x 1796 mm
- Quantity: 1

• FFL: 6270 mm

Approved

Vinyl NA

Paint Black RAL 9005 Gloss

Print NA


Scale 1:40 @ A3

Rev 1

02 - External Main Entrance Logo

- Built up internally illuminated logo
- Fitted to external glazing
- Quantity: 1
- Size 7204 x 1796 mm

- FFL - 6270 mm

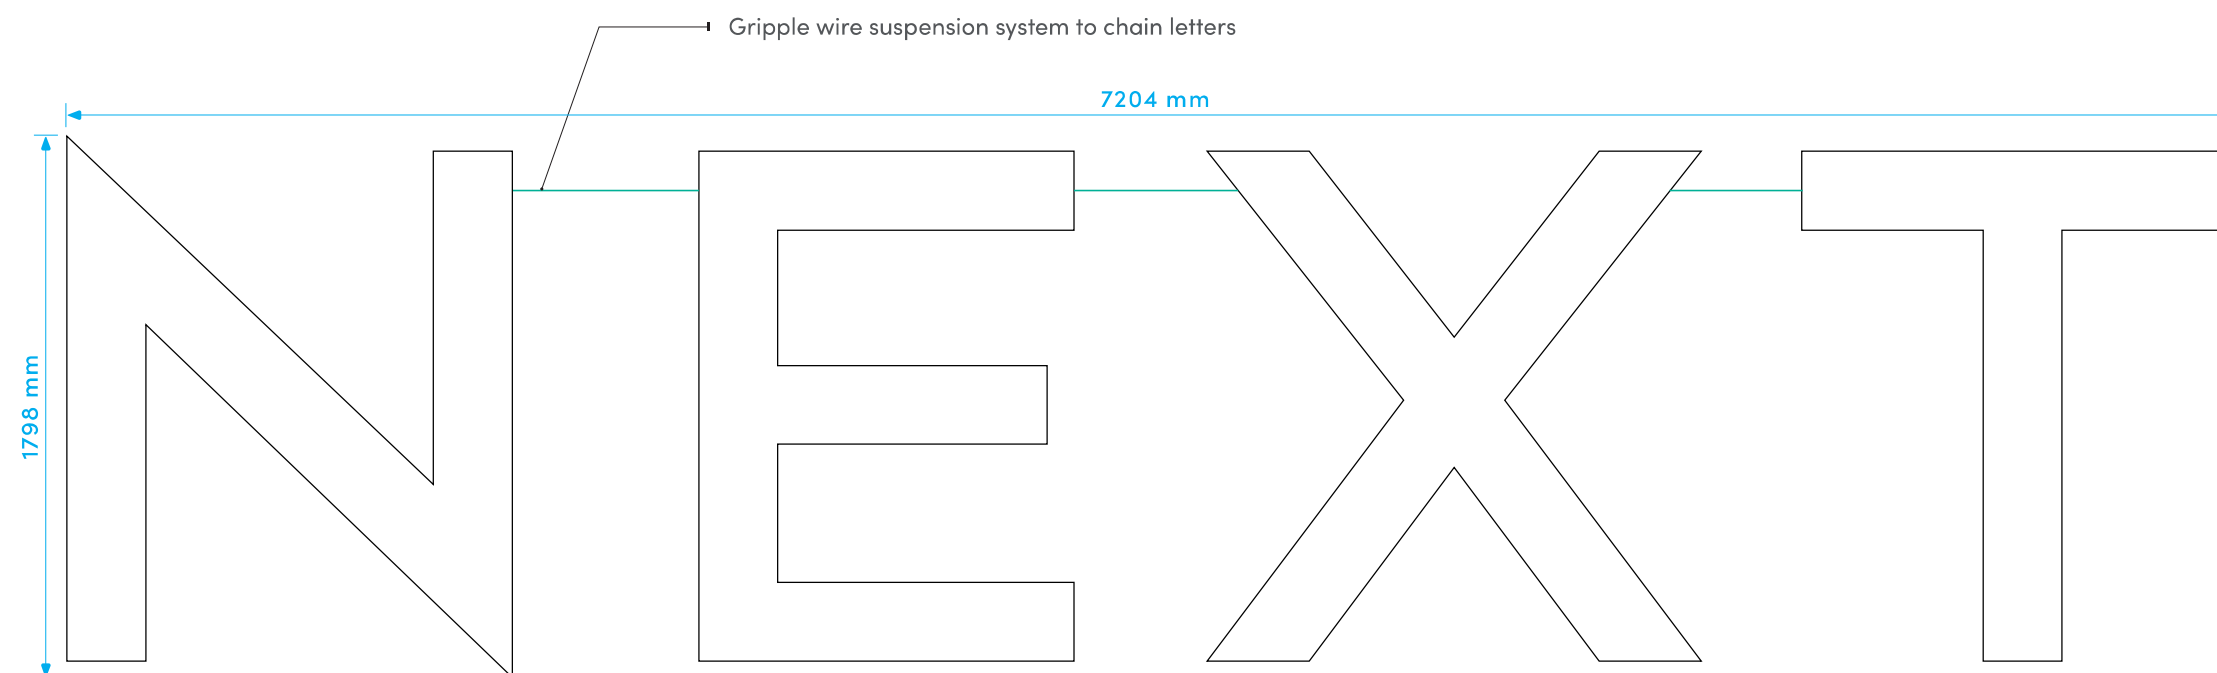



Proposed



Existing

Approved

- Vinyl NA
- Paint Black RAL 9005 Gloss
- Print NA
- Scale 1:25
- Rev 1

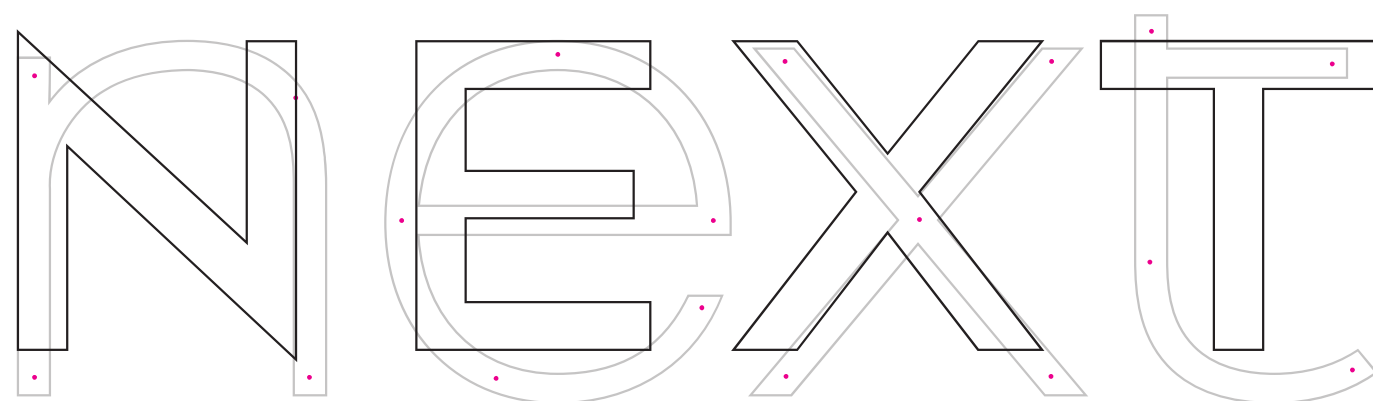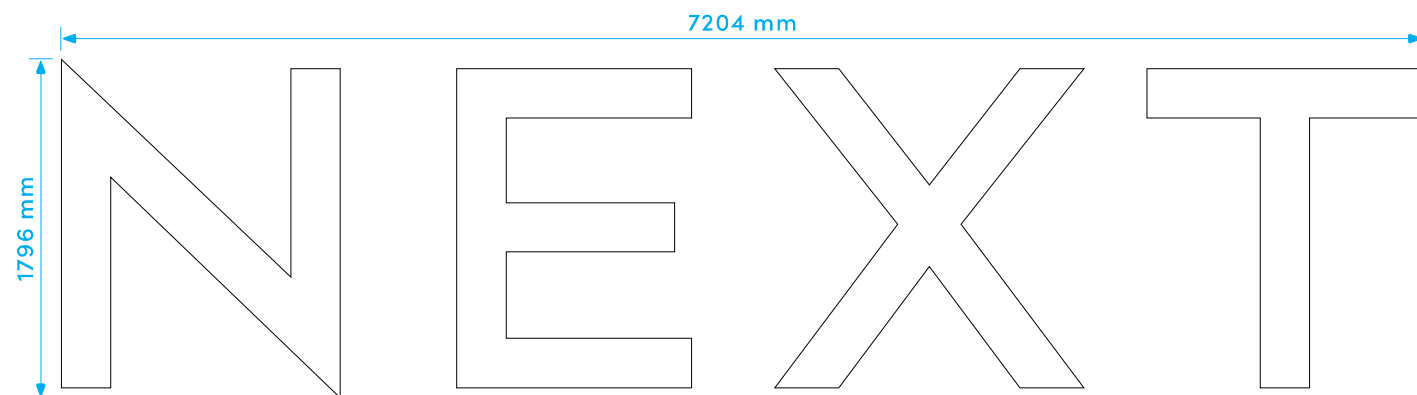

Survey existing hole locations

Scale 1:40

2.5mm aluminium returns paint finished externally RAL 9005 gloss black, internally RAL 9003 white matt

3mm black acrylic back plate, bonded to rear of foamex with Acrifix 1S0116


10mm white foamex back

5000K Sloane VL4 LED modules (330cd/m²)

Glazing


5mm Altuglass LED acrylic opal 10027100 faces

Returns bonded with Dichlorometane & beaded with Acrifix 150116

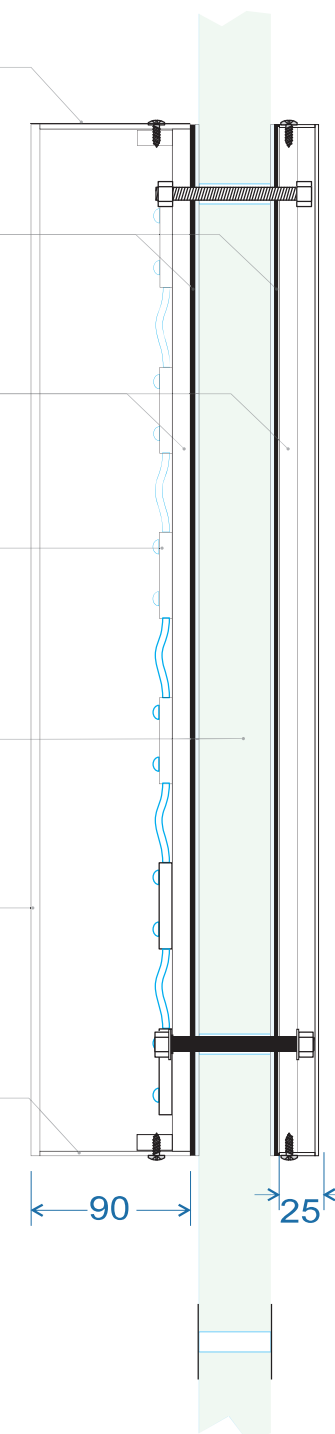

RUBBER RAWL-NUT DETAIL:

M8 hollow bolts sheathed in synthetic rubber sleeve where necessary to run cabling

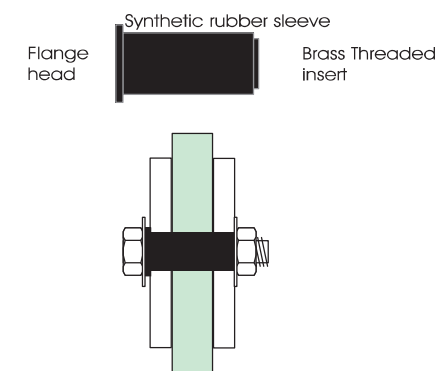

02 - External Main Entrance Logo

- Built up internally illuminated logo
- Fitted to external glazing
- Quantity: 1
- Size 7204 x 1796 mm

- FFL - 6270 mm

Approved

Vinyl NA

Paint Black RAL 9005 Gloss

Print NA

Scale 1:40 @ A3

Rev 1



- 03 - External Right Elevation Sign
- New replacement flexbox system
 - New printed black skin
 - Quantity: 1
 - Size: 3270 x 740 mm
 - FFL: 4600 mm



Existing



Proposed

Approved

Vinyl NA

Paint NA

Print HP Latex 700w

Scale 1:15 @ A3

Rev 2