




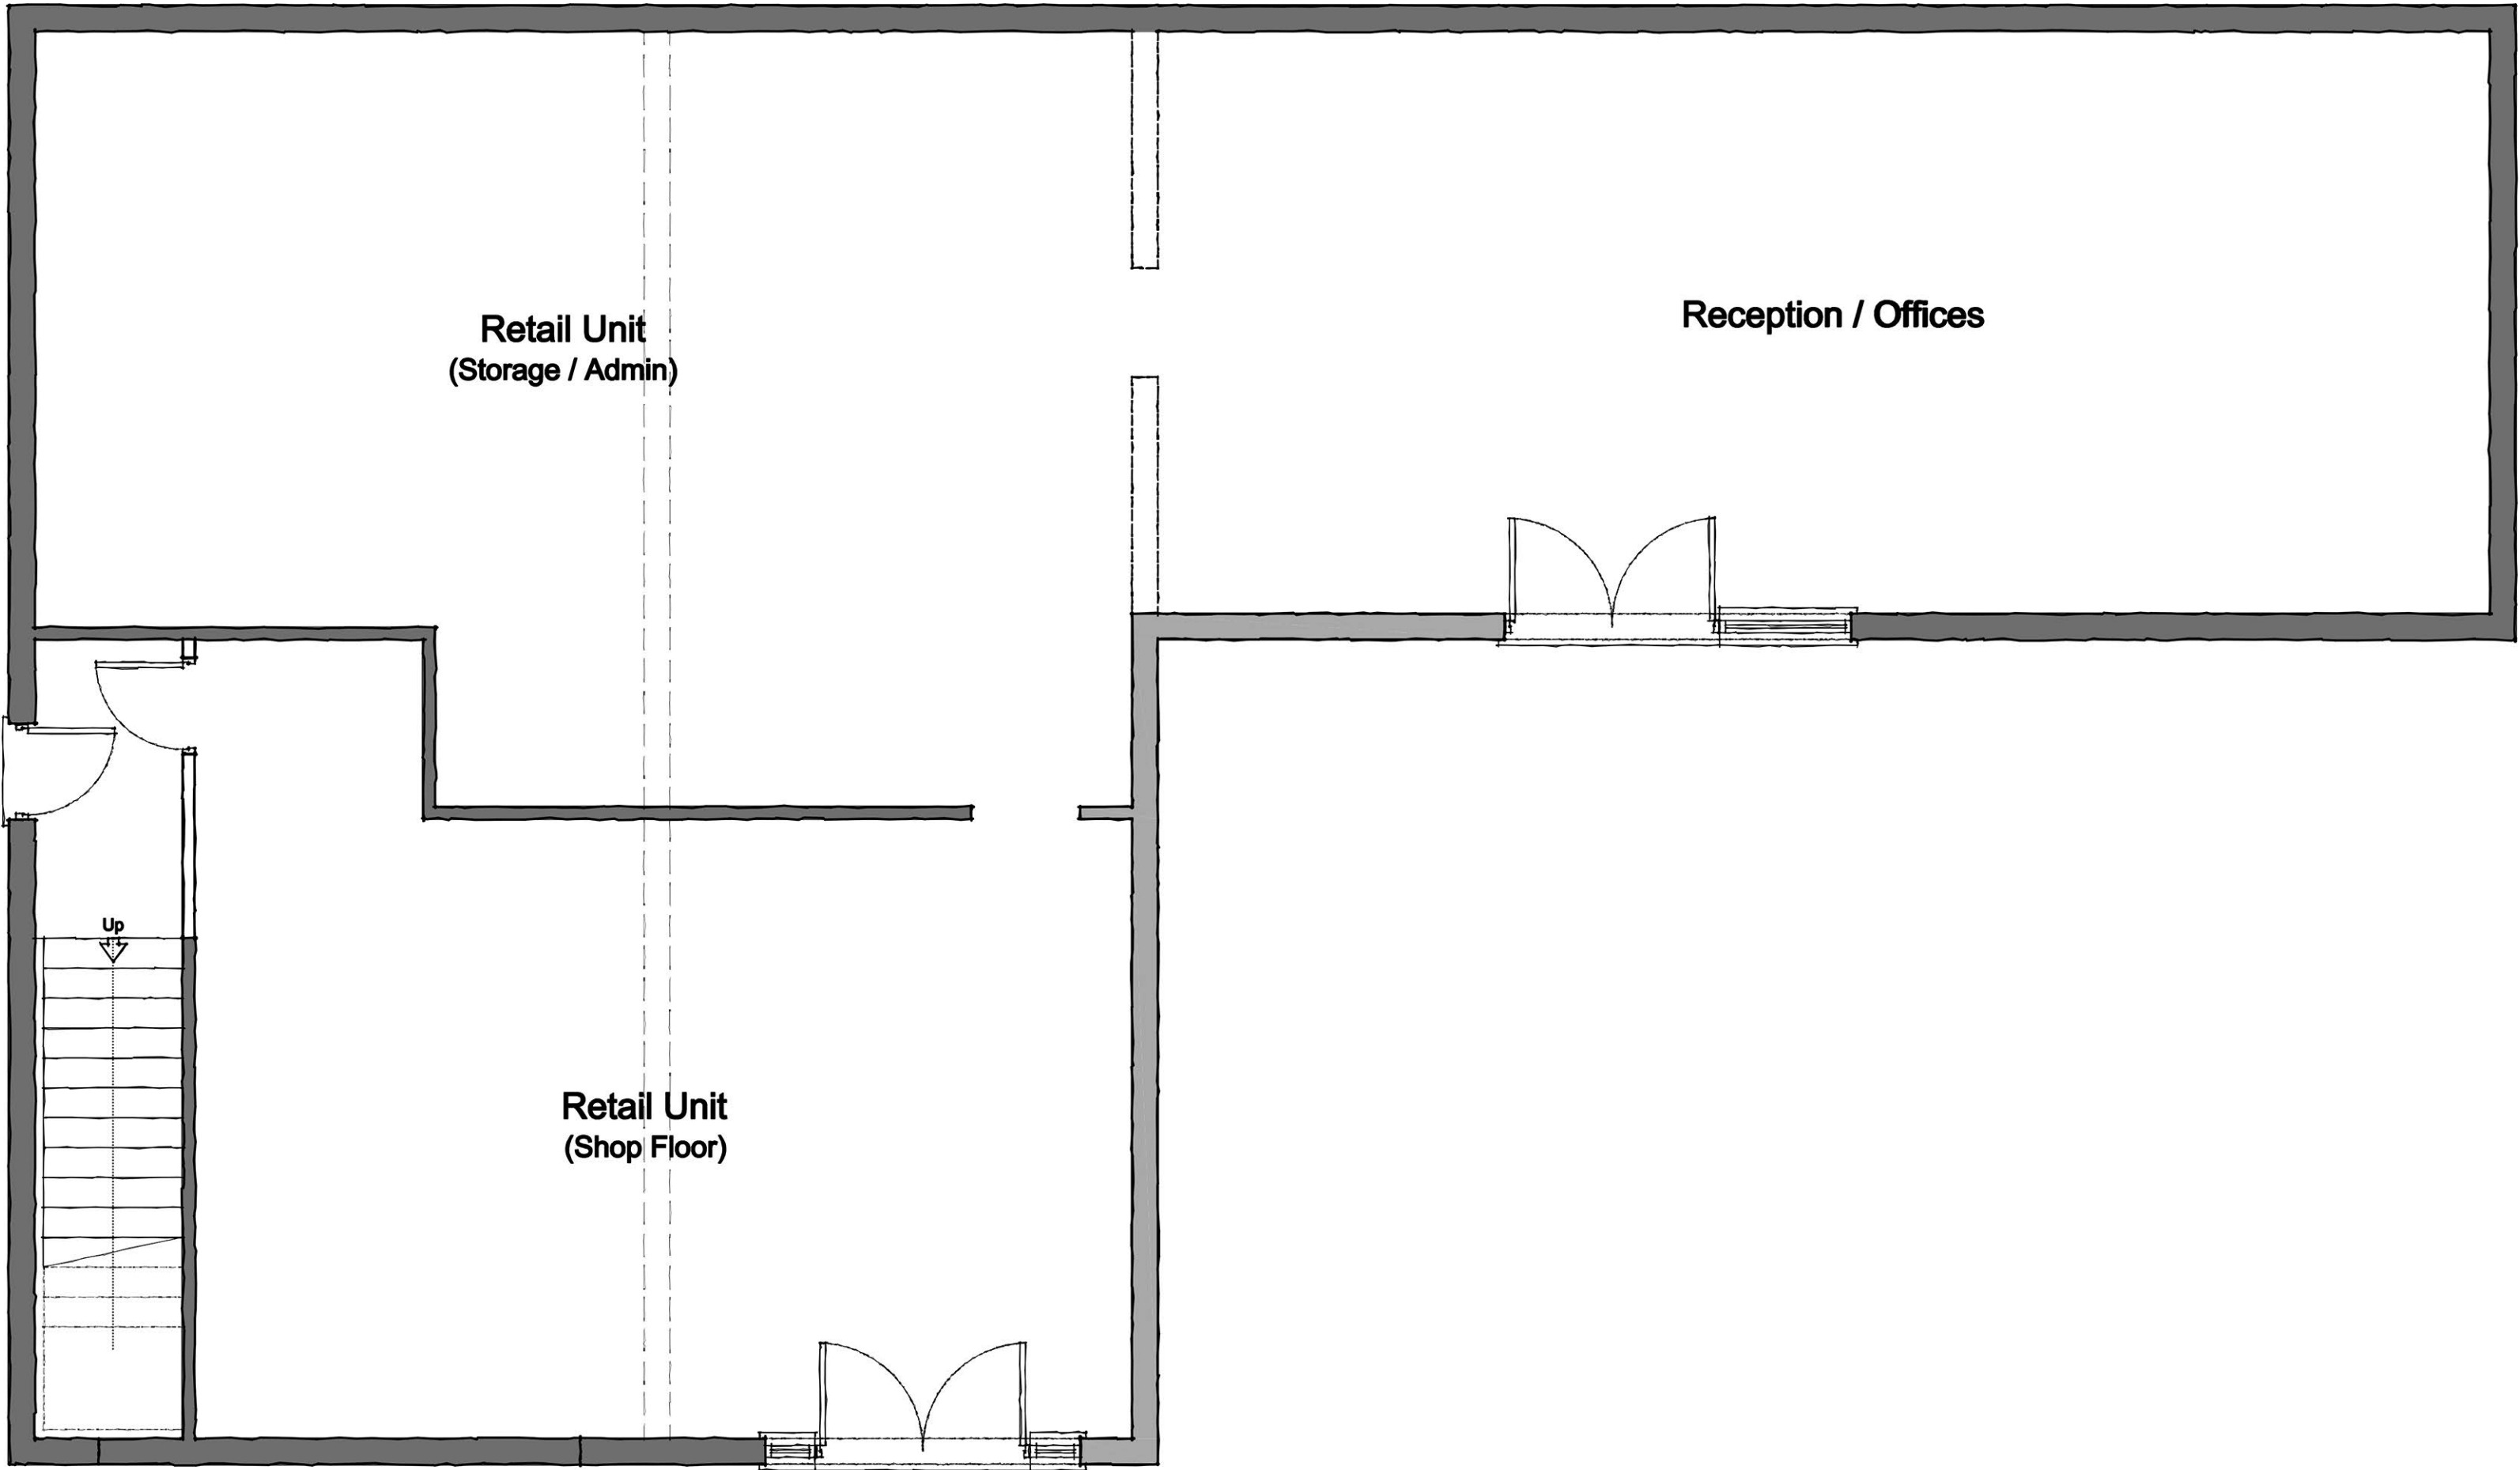


Proposed Ground Floor Plan
Scale 1:50

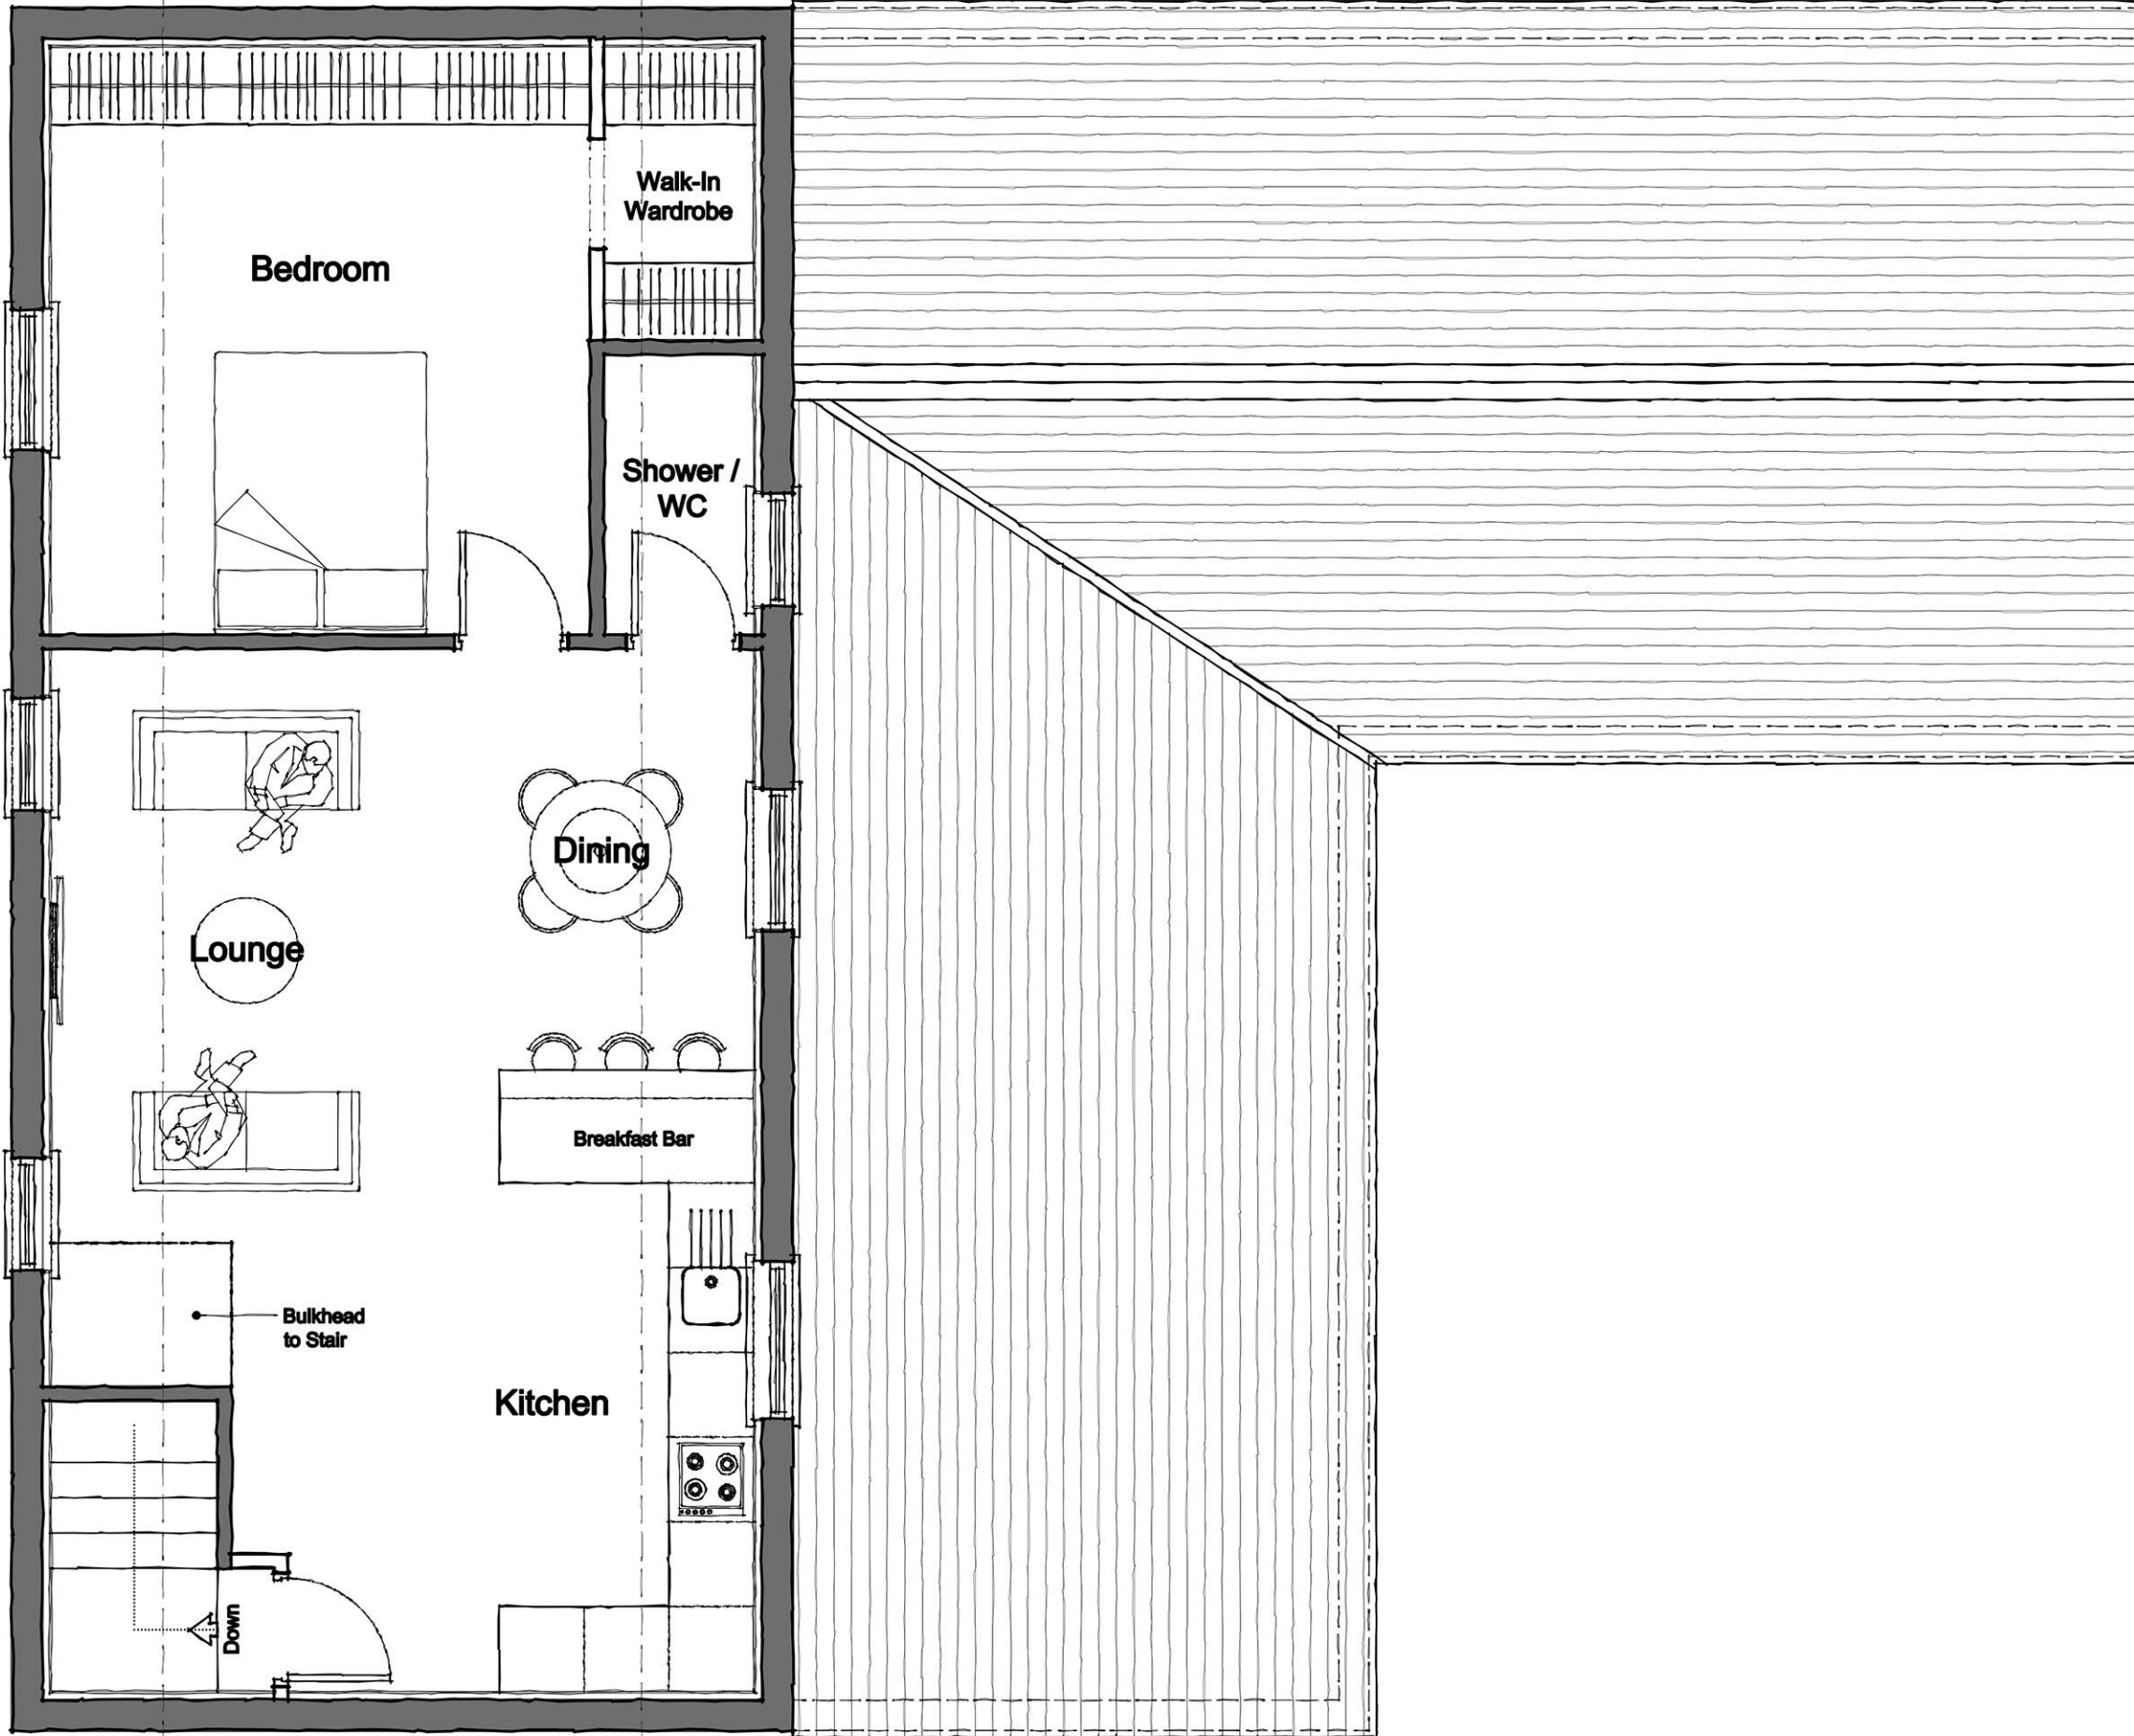


Proposed First Floor Plan
Scale 1:50

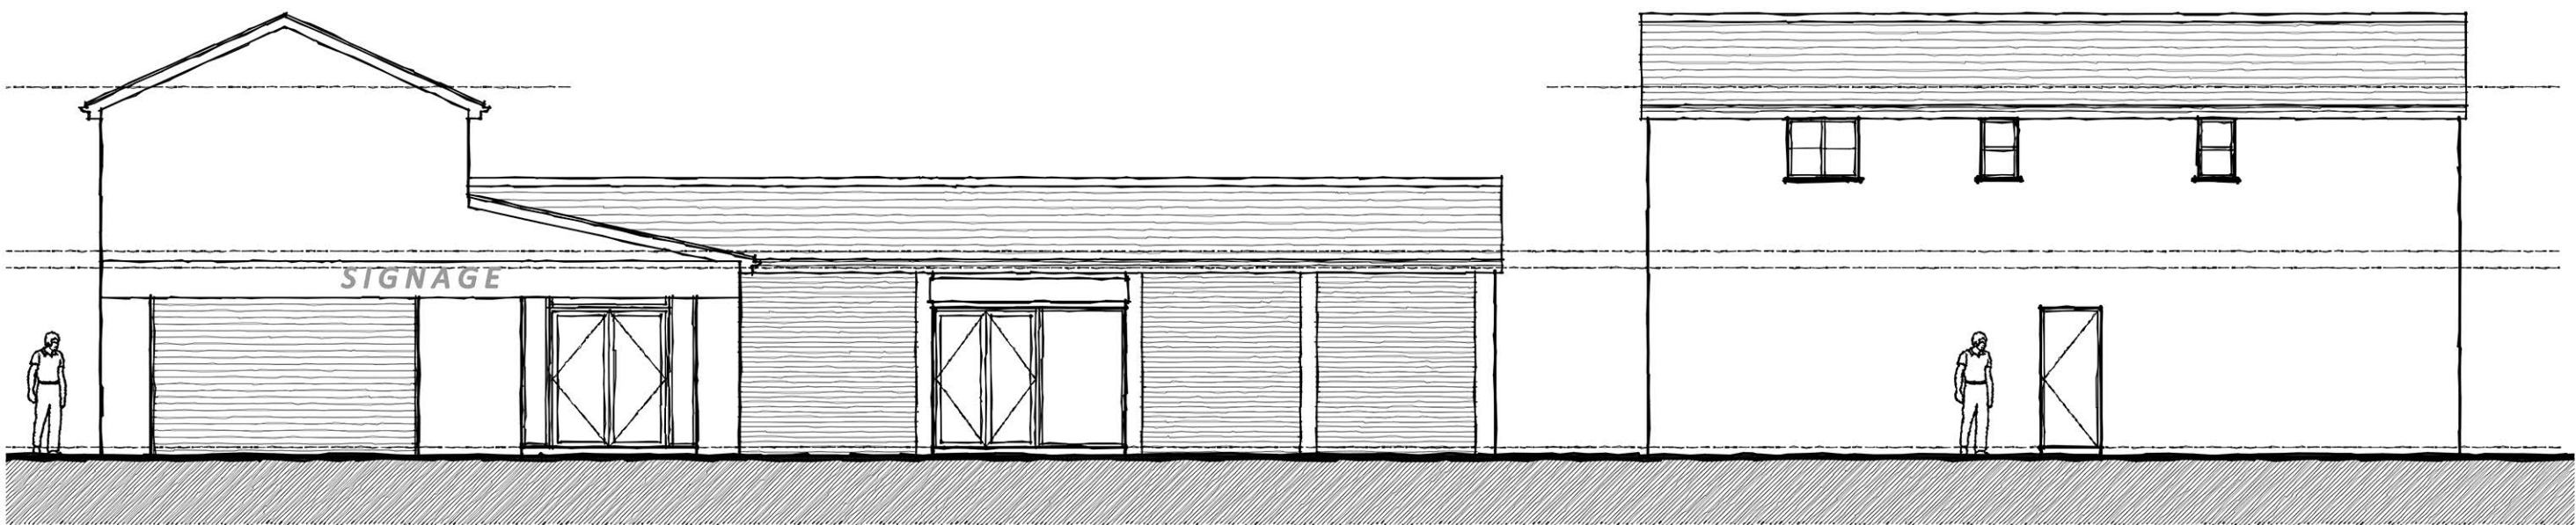


Proposed Front Elevation (Rochdale Road)
Scale 1:100

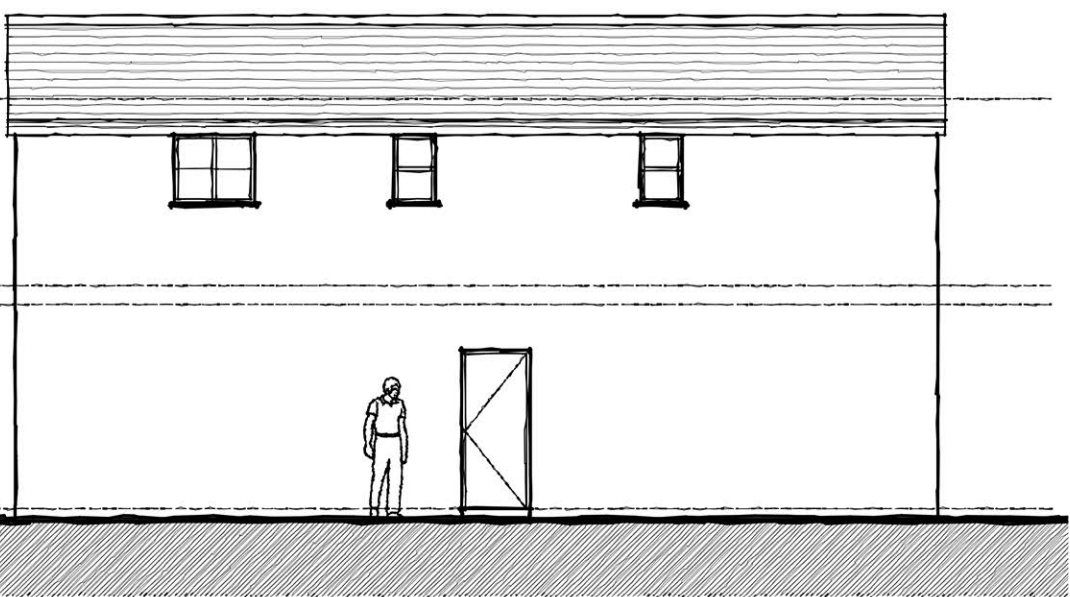


Proposed Side Elevation (Vincent Street)
Scale 1:100

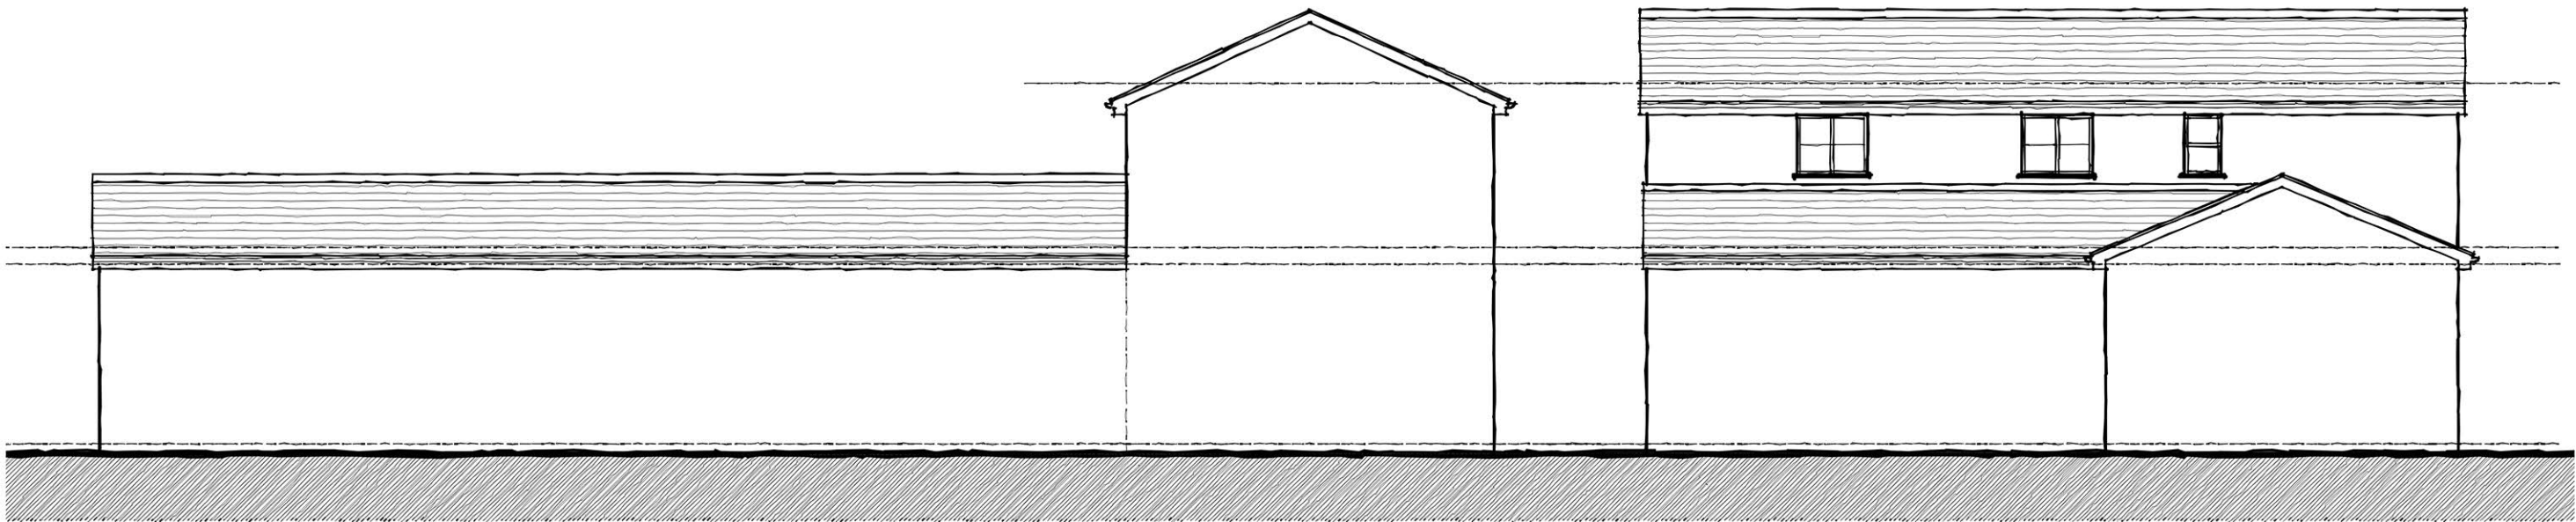

Proposed Rear Elevation
Scale 1:100

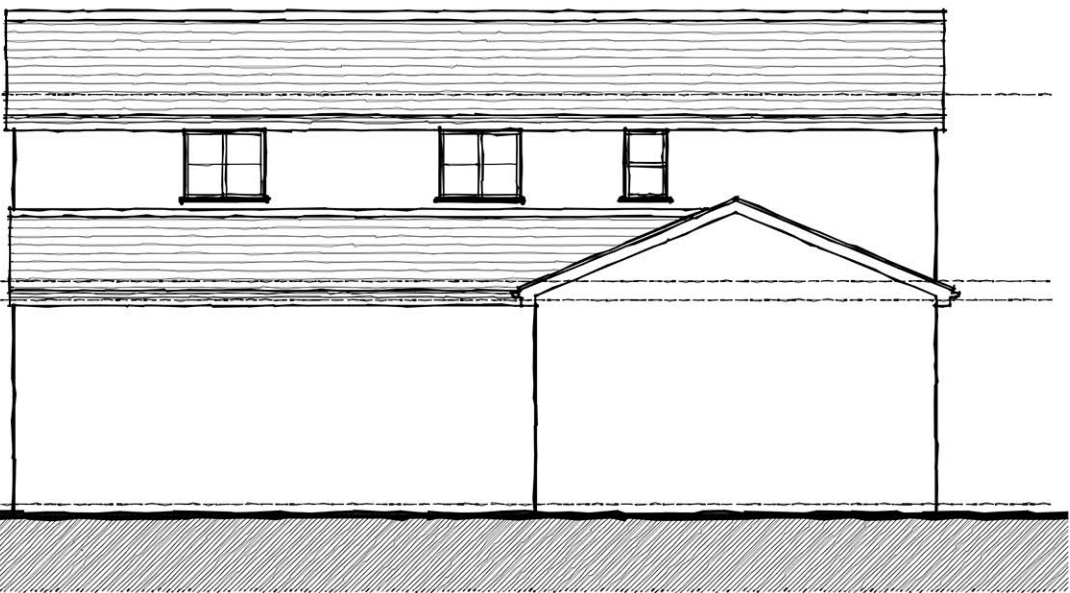


Proposed Side Elevation
Scale 1:100

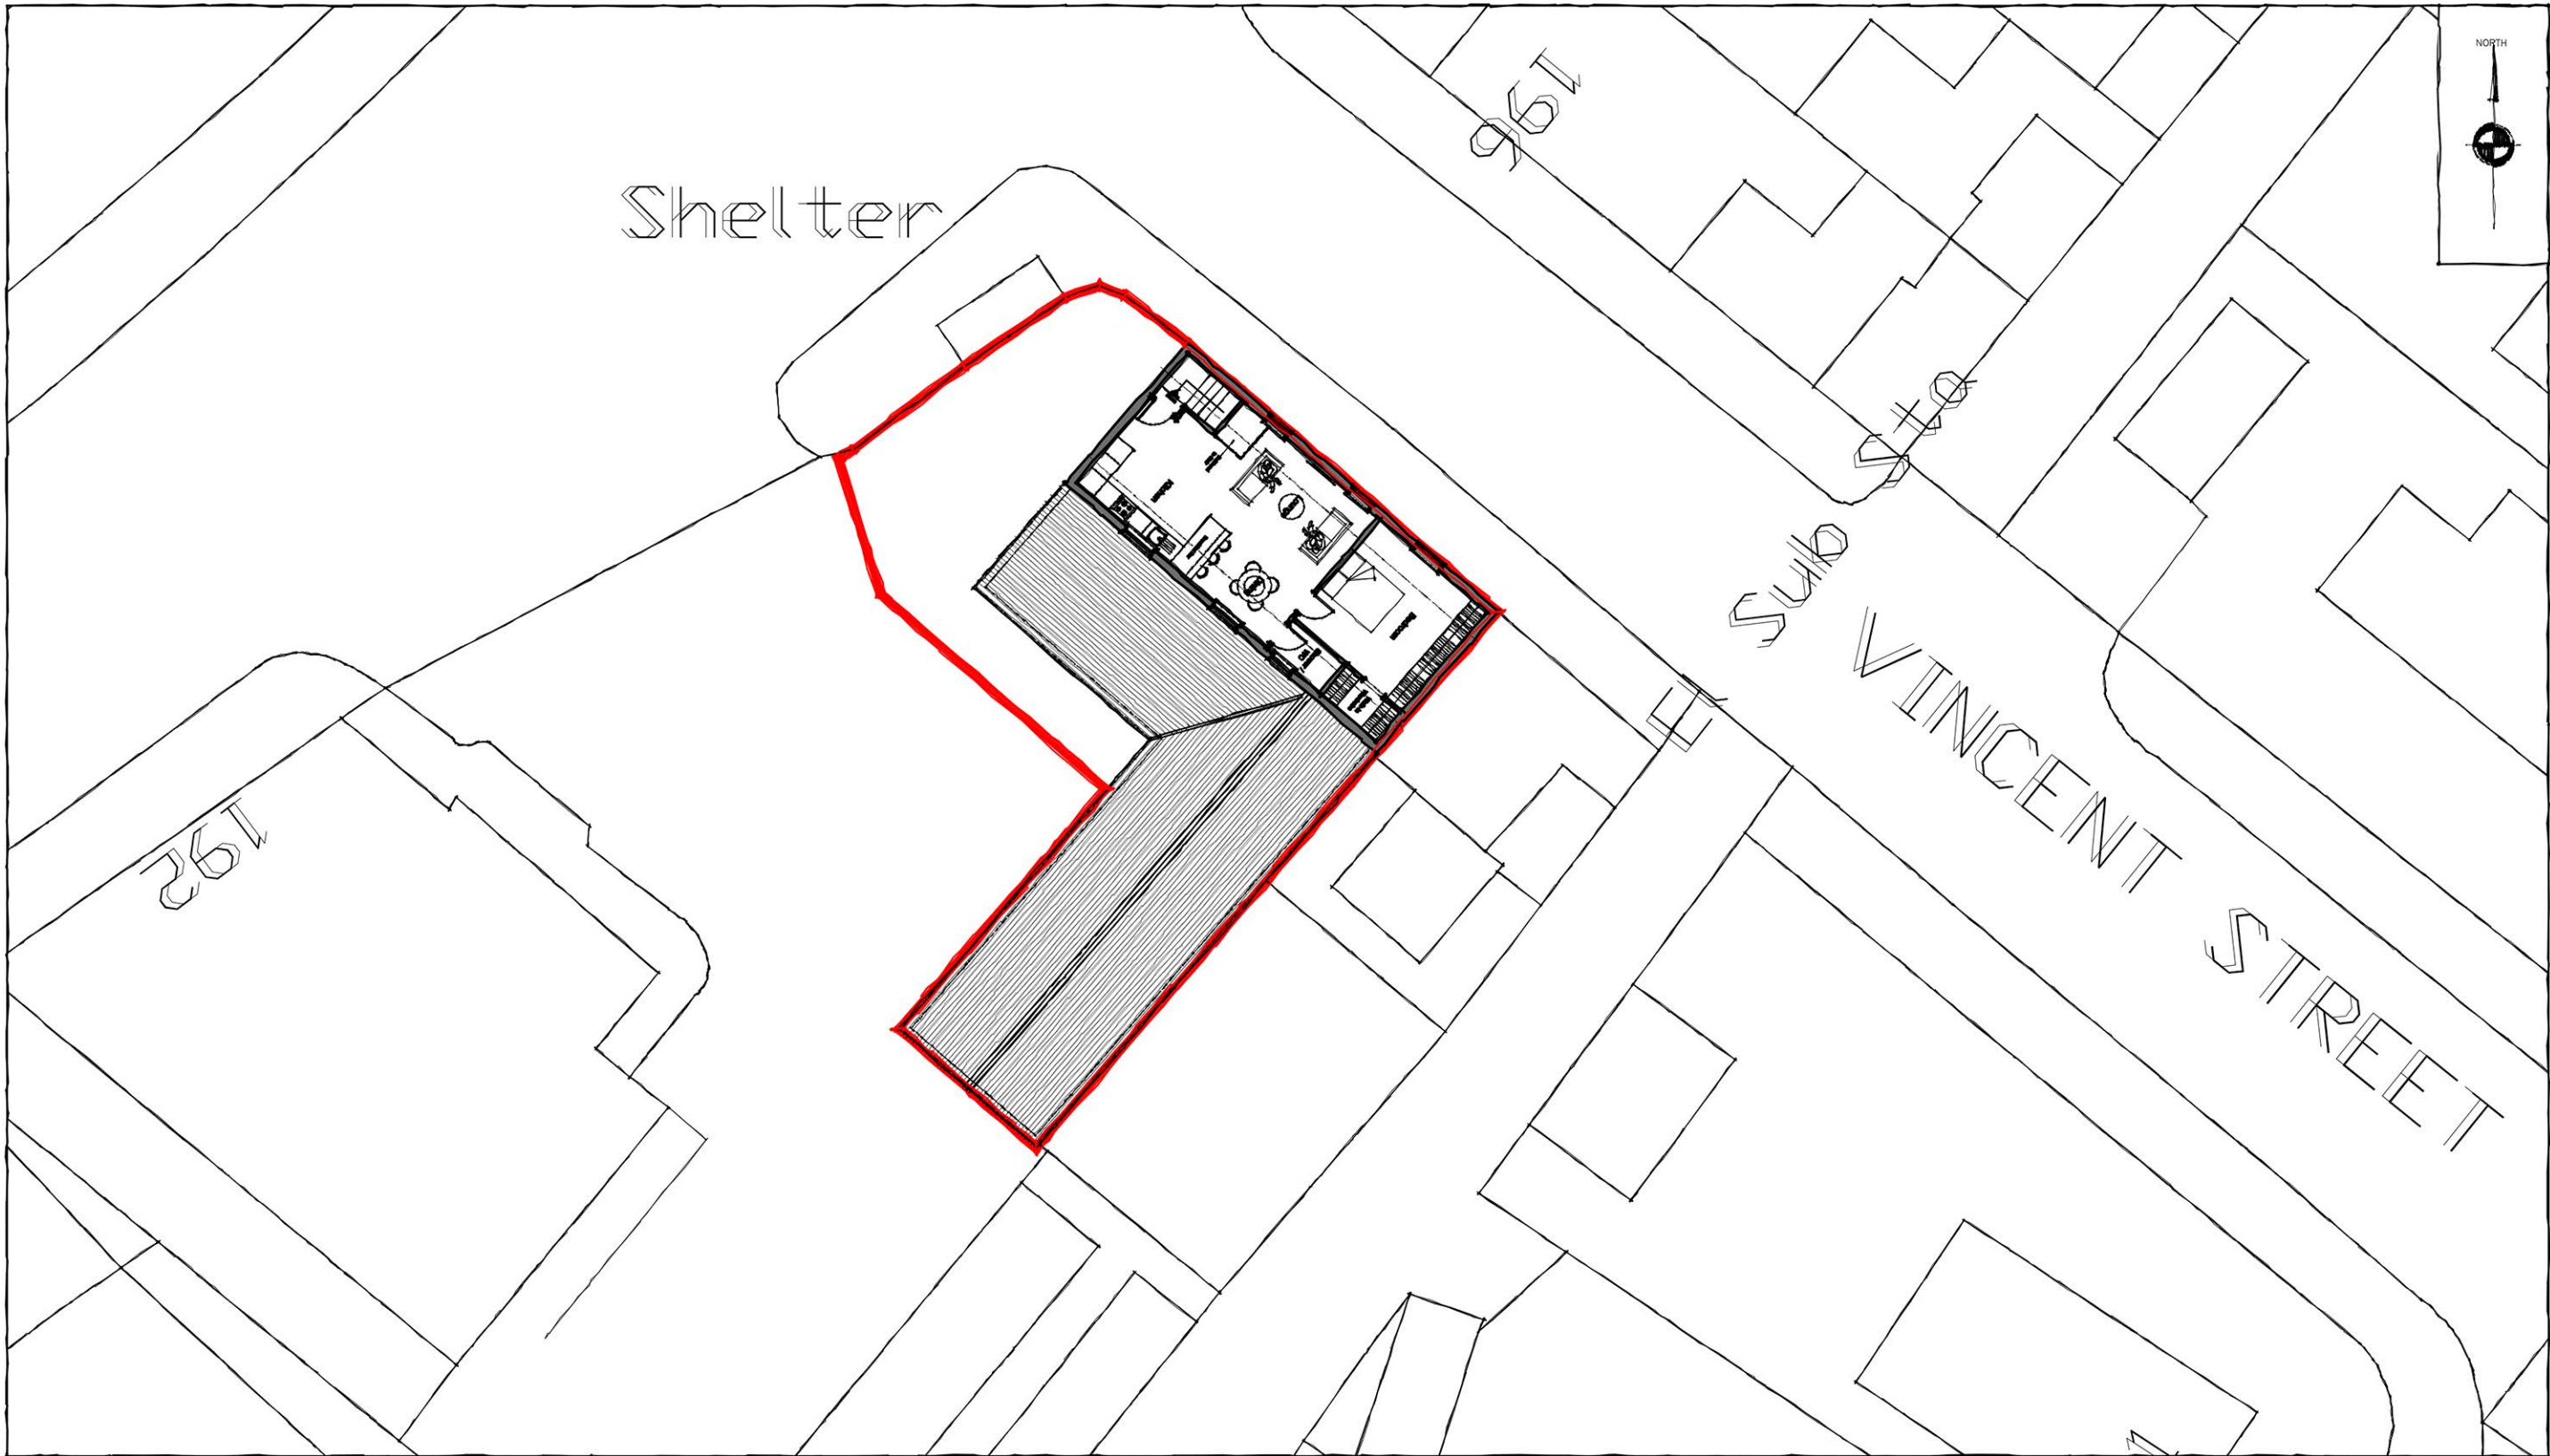

Proposed Site Plan
Scale 1:200

Rev	Date	Description

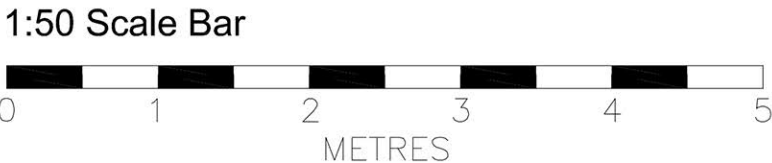

All dimensions to be checked on site. Figured dimensions to be read in preference to scaled. Architect accepts no responsibility for any unauthorised amendments to the drawing and does not permit unauthorised copying of the drawing.

Client
TBC
Job title
Proposed Alterations at
194 Rochdale Road, Middleton

Job number
-
Drawing number
101

Revision

-

Drawing title
Proposed Plans & Elevations

Scale	Drawn	Checked	Date
1:50	-	-	09.22