


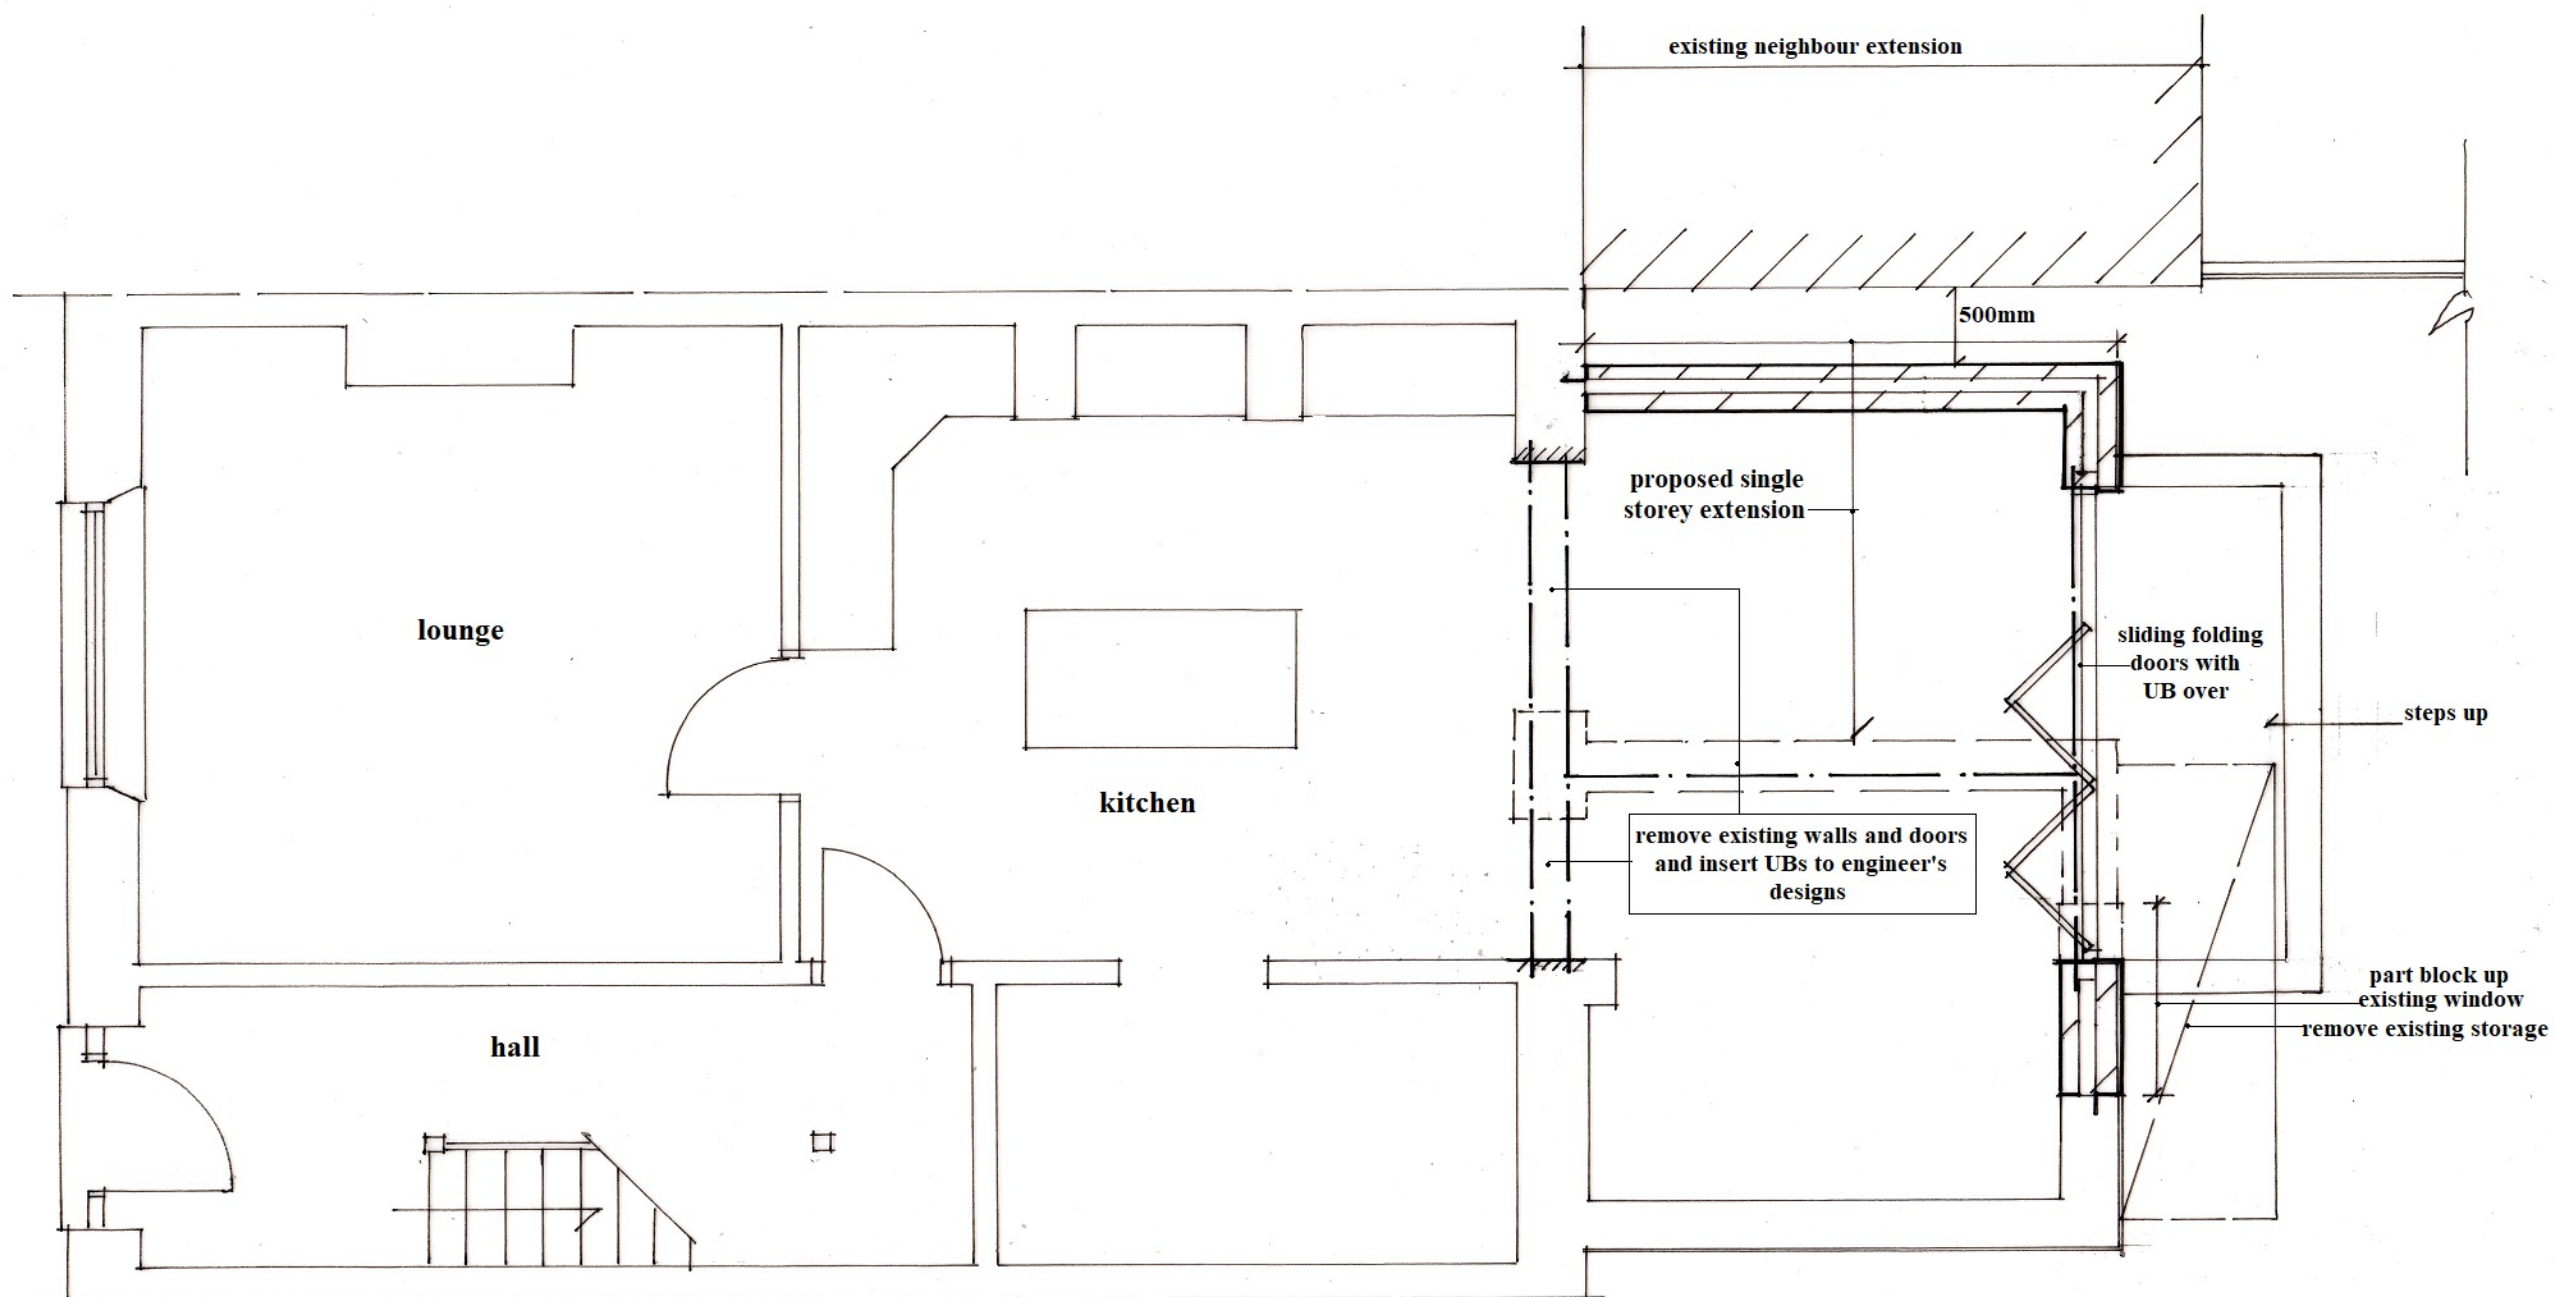

Proposed Extension and Alterations
 206 Broad Lane
 Burnedge
 Rochdale
 OL16 4 PU

Proposed Ground Floor Plan Revised
 Scale 1:50@A3
 Reference LA01/0822/03A

P A Dust Chartered Architect
 1 Spring Mill
 Spring Street
 Uppermill
 Saddleworth
 Lancashire OL3 6AJ
 t+f : 01457 870382
 m : 07713 636592
 e : tony.dust@btinternet.com