


New pole mounted Flag sign to installed **SIGN 6**

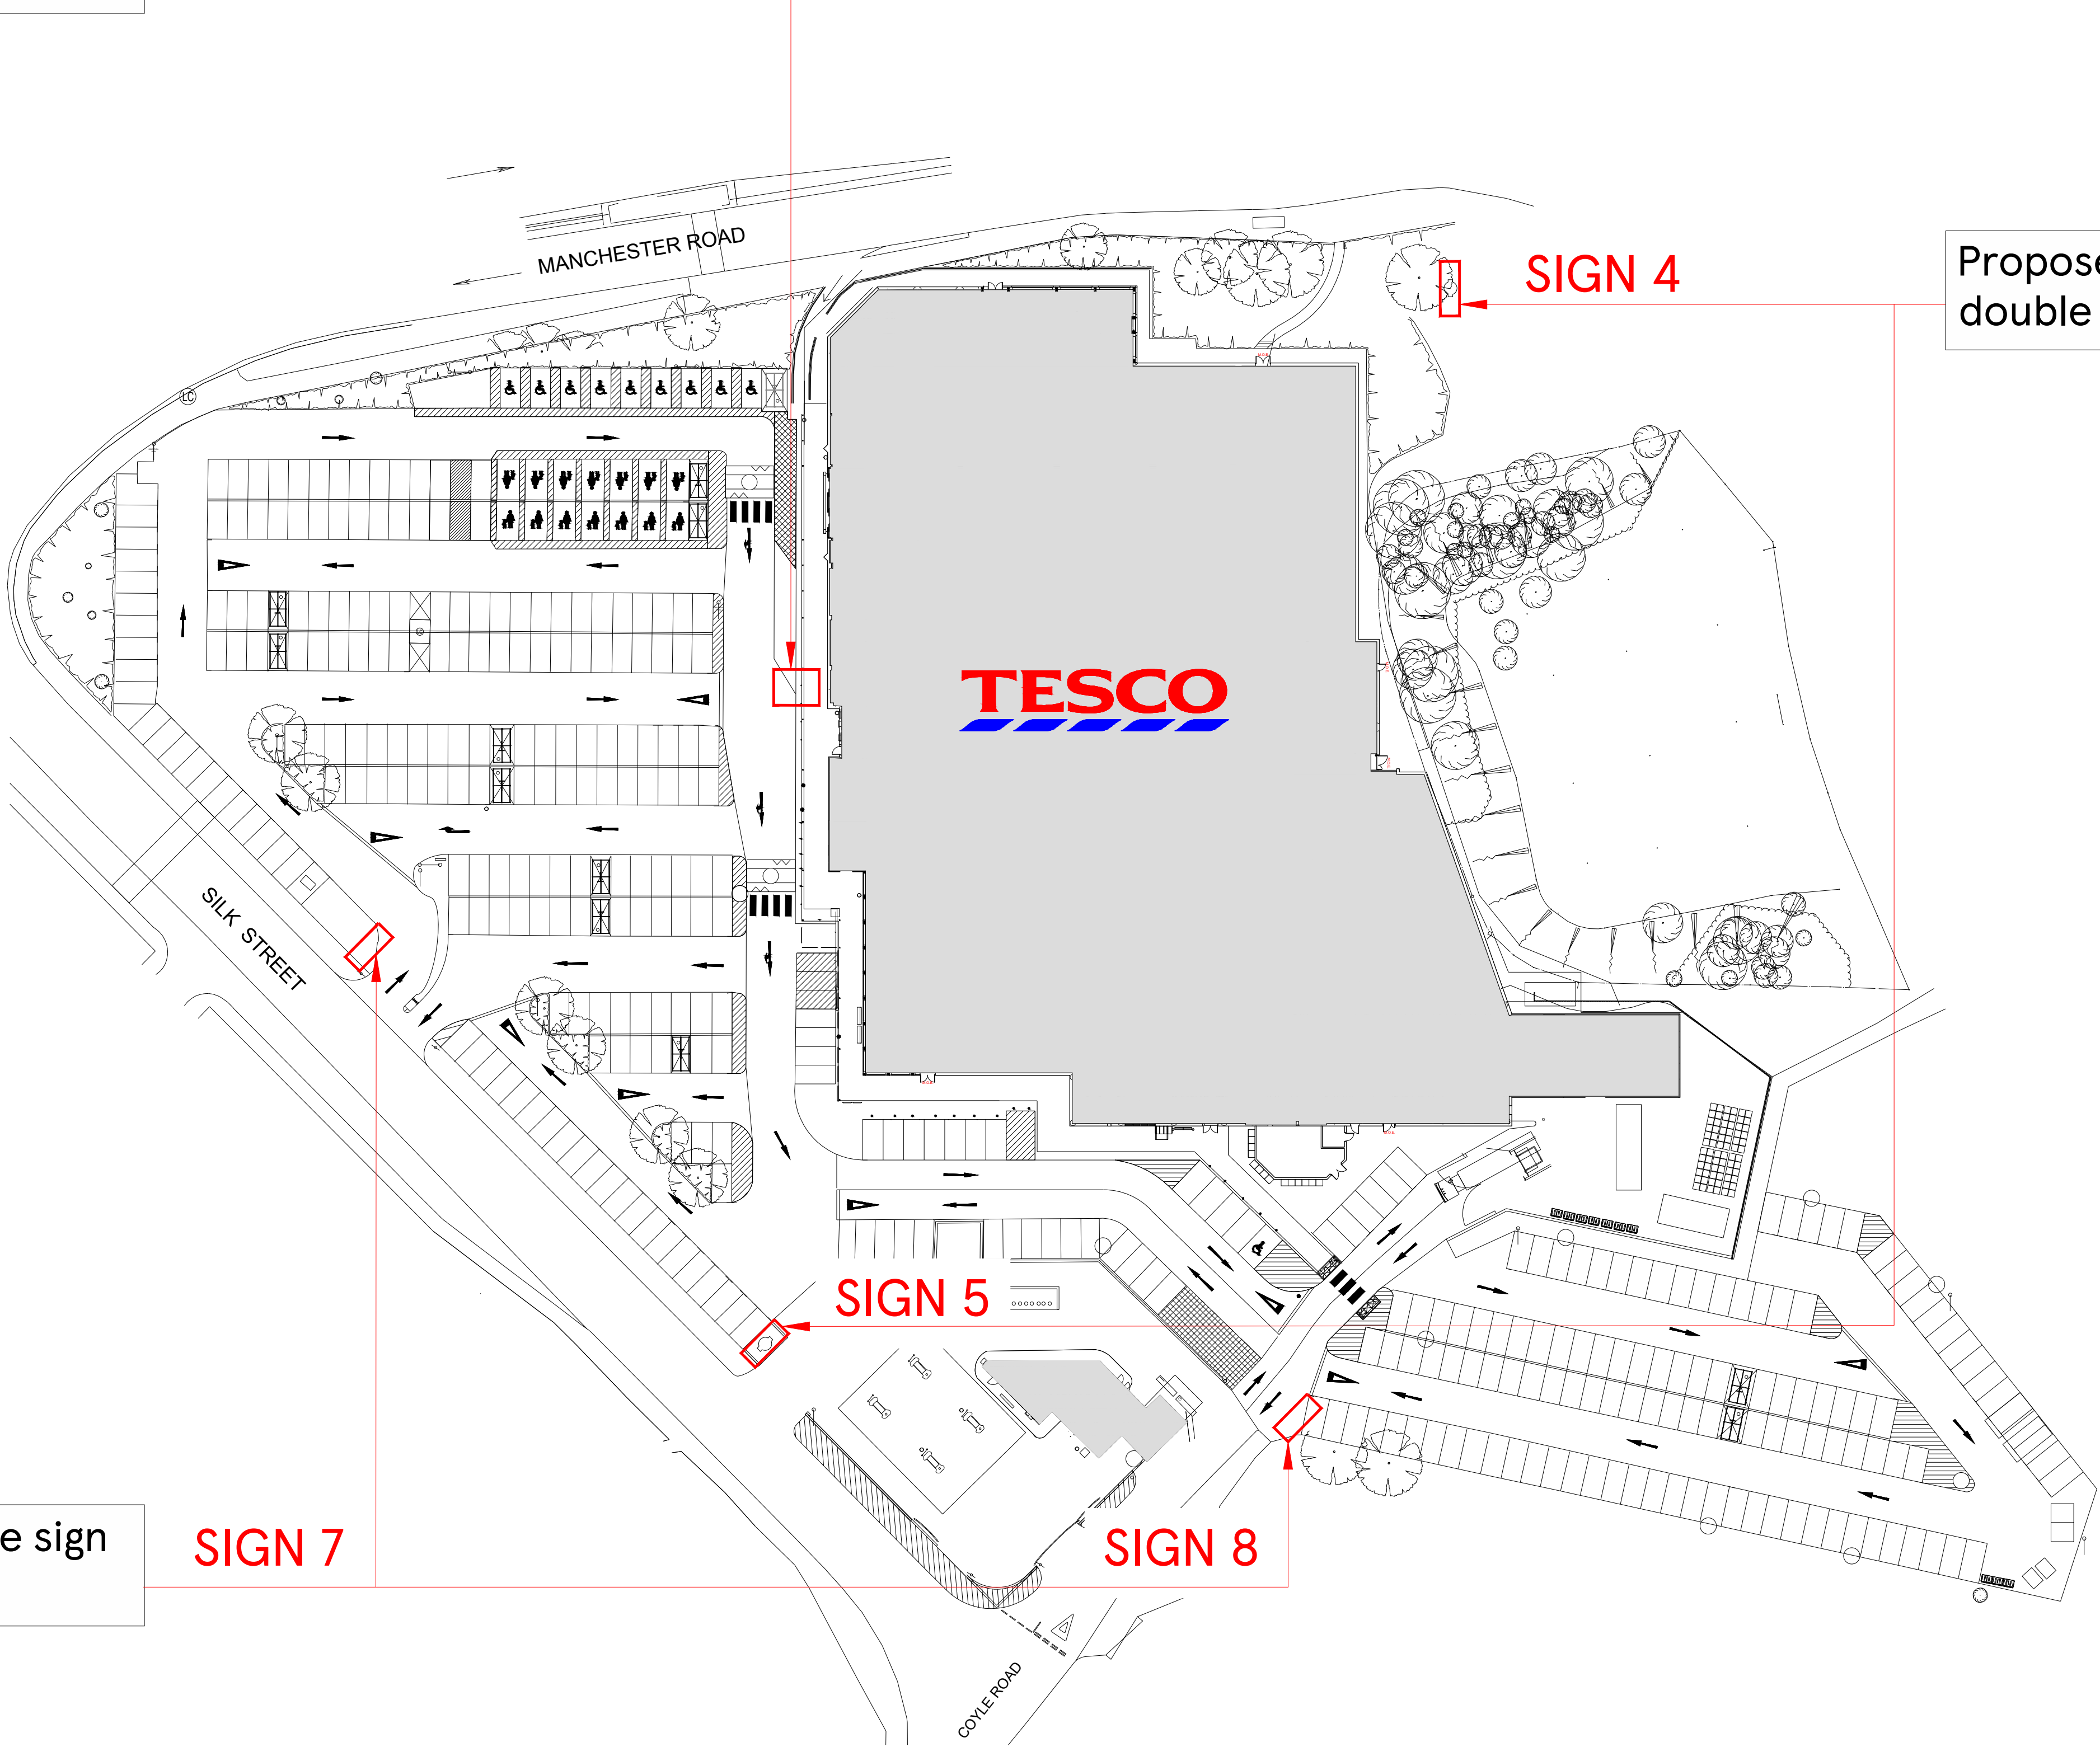


Proposed 7m high internally illuminated double sided gantry sign

New pole mounted Hello/Goodbye sign to be installed. **SIGN 7**

SIGN 8

SCALE BAR

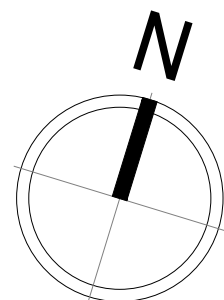

DRAWING NO
02_3101_02F

SCALE
1:500@A1

CHECKED BY
DEEKSHA
DRAWN BY
SINDUJA

DATE
06.05.2024

STORE TYPE
SUPERSTORE

STORE NAME
ROCHDALE

CONTENT
PROPOSED SITE PLAN_ADV

TESCO
FEASIBILITY PLANNING
STORE PLANNING DEPARTMENT
PROPERTY SERVICES

HIGHWOODS BUILDING, KESTRAL WAY
WELWYN GARDEN CITY, HERTFORDSHIRE, AL7 1GB UK
TELEPHONE : 01707 395150

THE COPYRIGHT AND ALL OTHER RIGHTS IN AND RELATING TO THIS PUBLICATION
BELONG TO AND ARE THE SOLE PROPERTY OF TESCO STORES LIMITED.
ALL RIGHTS ARE RESERVED. NEITHER THE WHOLE NOR ANY PART OF THIS
PUBLICATION MAY BE REPRODUCED OR TRANSMITTED IN ANY FORM OR BY ANY
ELECTRONIC OR MECHANICAL MEANS INCLUDING PHOTOCOPYING AND RECORDING
OR FROM ANY RETRIEVAL SYSTEM WITHOUT THE PRIOR WRITTEN LICENCE FROM THE
OWNER. ©1997 TESCO STORES LIMITED