



GENERAL NOTES

-
- Architectural floor plan of a house. The plan includes the following rooms and dimensions:
- Conservatory:** Dimensions 5825 (width) and 3523 (height).
 - Kitchen:** Dimensions 2693 (width) and 2323 (height).
 - Dining:** Dimensions 5767 (width) and 2730 (height).
 - Living Room:** Dimensions 3588 (width) and 2730 (height).
 - Hall:** Dimensions 3168 (width).
 - Entrance:** Located at the bottom center.
 - Under Stair Store:** Located on the right side, with an "Up" arrow indicating stairs.
 - Party Wall:** Indicated by a red dashed line on the left side.
 - Front:** Indicated by a red dashed line at the bottom.
 - Existing structural support:** Two green dashed lines with labels pointing to specific locations in the Dining and Living Room areas.

Scale 1:50 @ A2

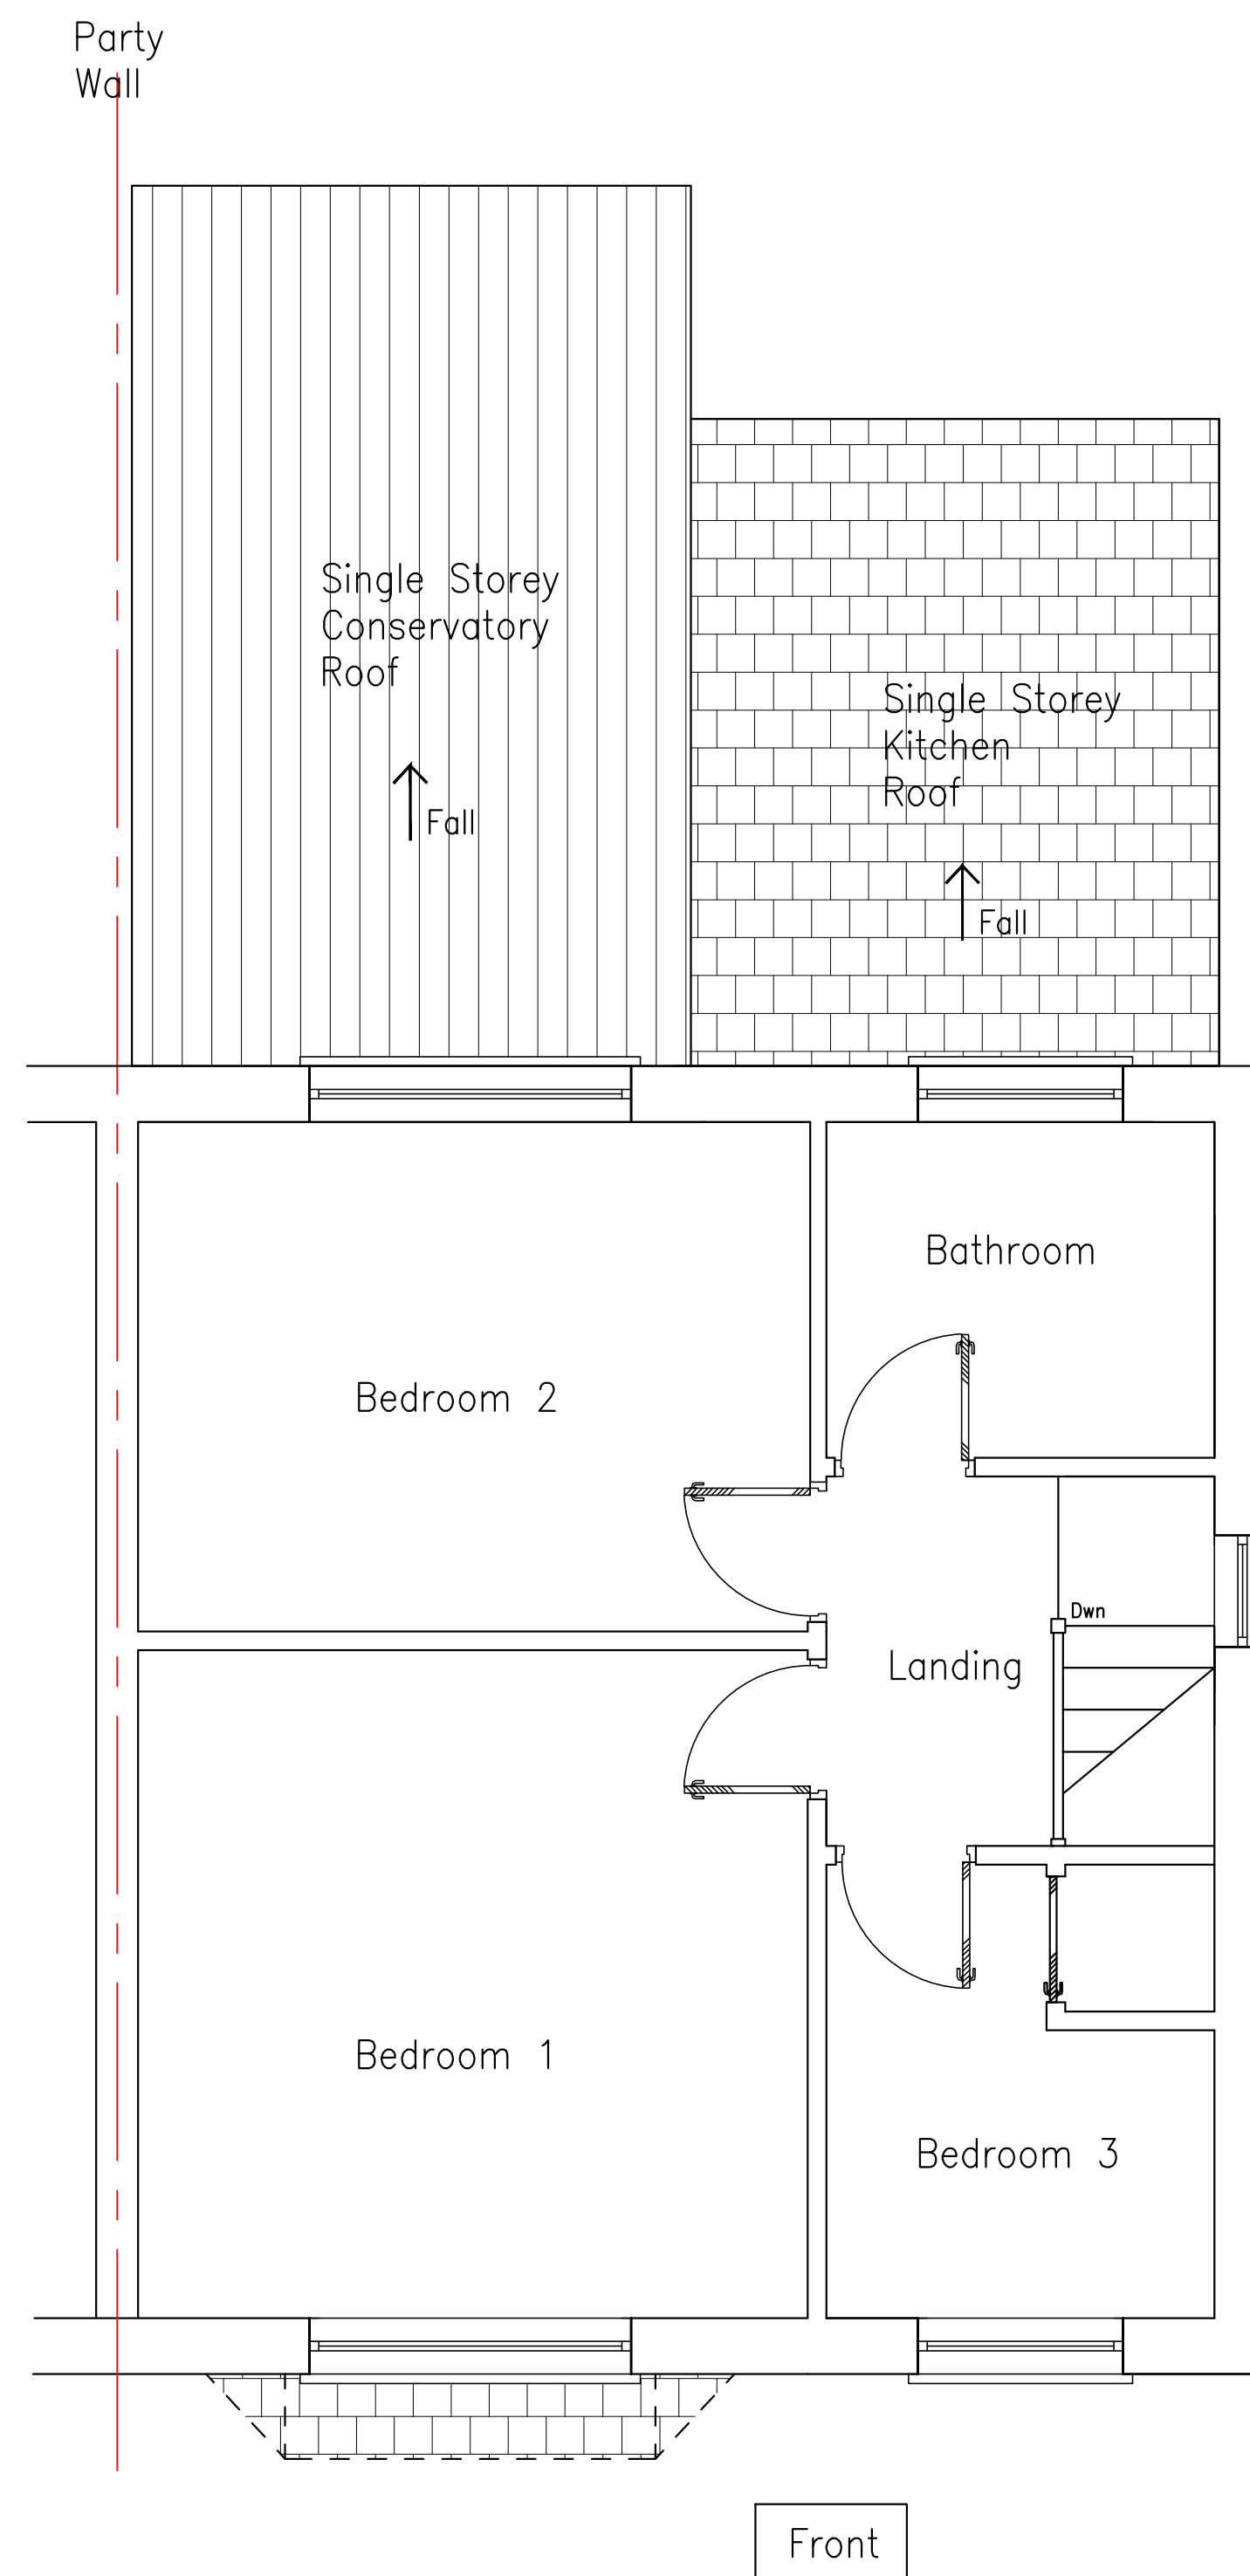

Scale 1:50 @ A2

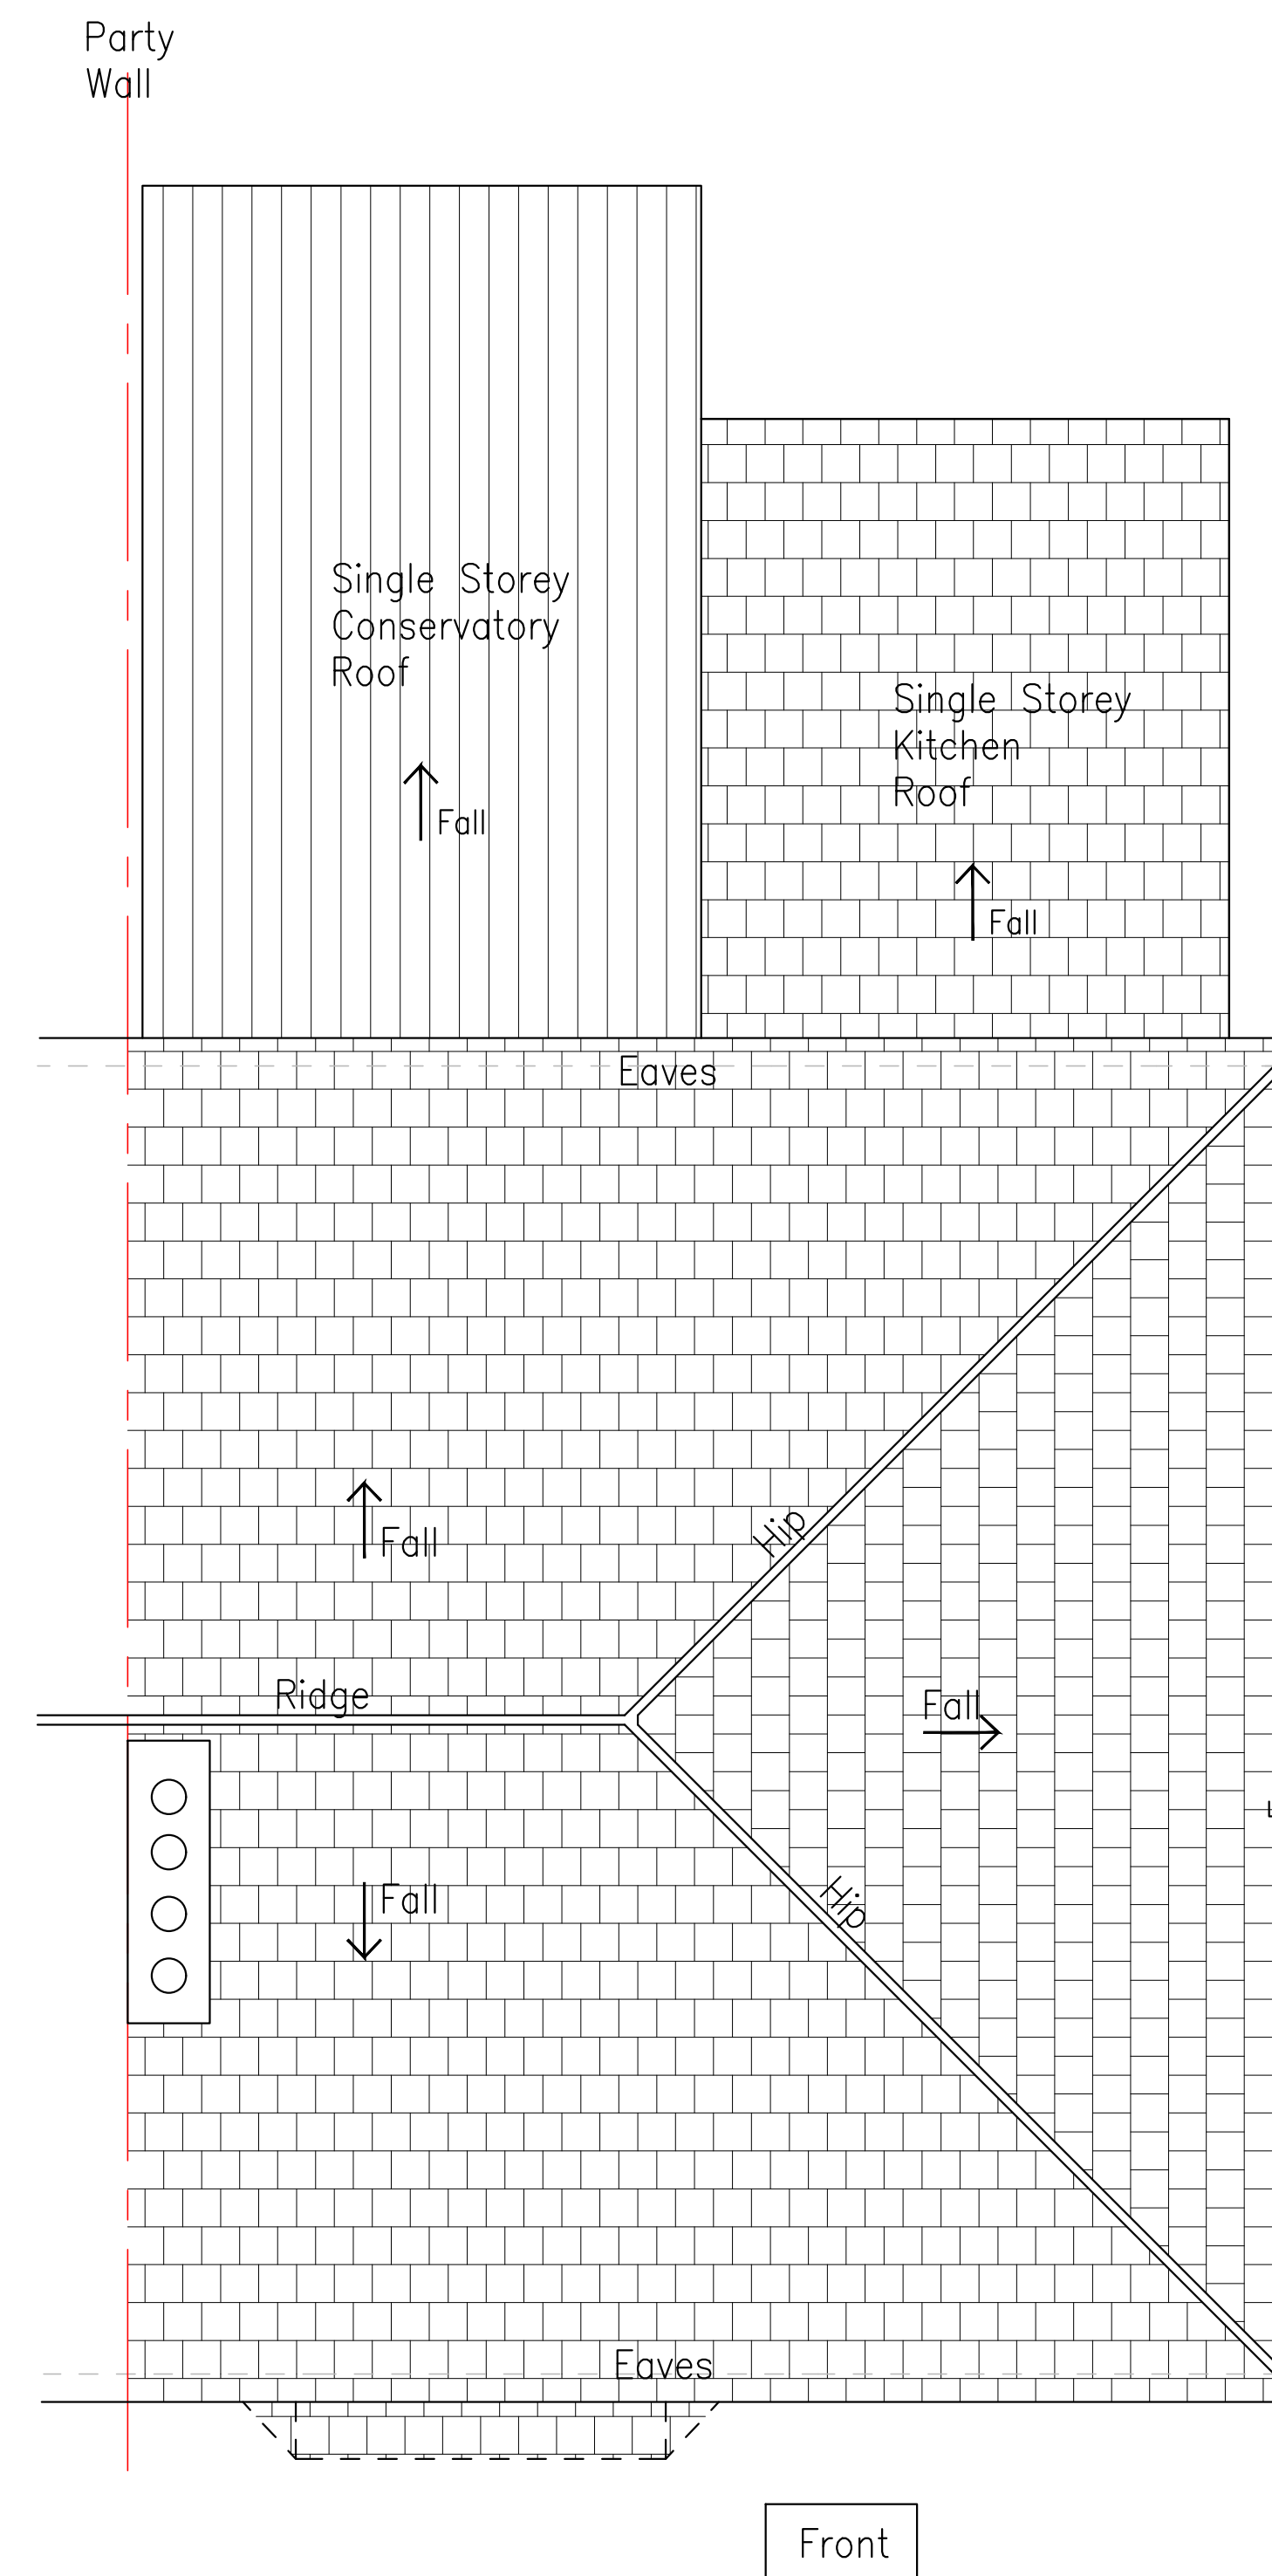

Scale 1:50 @ A2

HEALEY CONSULTING
Brunel House
63 Dale Street
Millnrow
Rochdale
OL16 3NJ

Tel: 01706 343961
Fax: 01706 343981

email: office@healeyconsulting.co.uk
copyright: Healey Consulting



HEALEY
consulting

structural engineering consultants

