



This drawing is provided as a document to gain either Planning Permission or Building Regulation approval purposes only. It is not a guarantee that Planning Permission will be granted.
This drawing and all contents are the copyright of James Campbell Associates Ltd. No copies to be made from the drawing & details within unless authorised by James Campbell Associates Ltd.
The contract for the works is between the client and his / her contractor. Contractor to visit site, study the details provided within the drawing and be familiar with both the work to be carried out in accordance with the details provided. Any stated dimension must be checked prior to any form of construction. All works and materials to comply with all relevant British Standards and carry a genuine BBA certificate. The materials specified within this drawing are a guide for the contractor as they are recognised materials with genuine BBA certificate etc. Any contractor who decides to use any different materials than that noted on the drawing must inform James Campbell Associates Ltd.
Any discrepancies discovered or items found that where not visible at the time of the initial survey should be reported to James Campbell Associates Ltd for consultation with our client.

CONSTRUCTION NOTES:-

-  PROPOSED NEW CAR PARKING SPACES
-  PROPOSED LANDSCAPED AREAS.

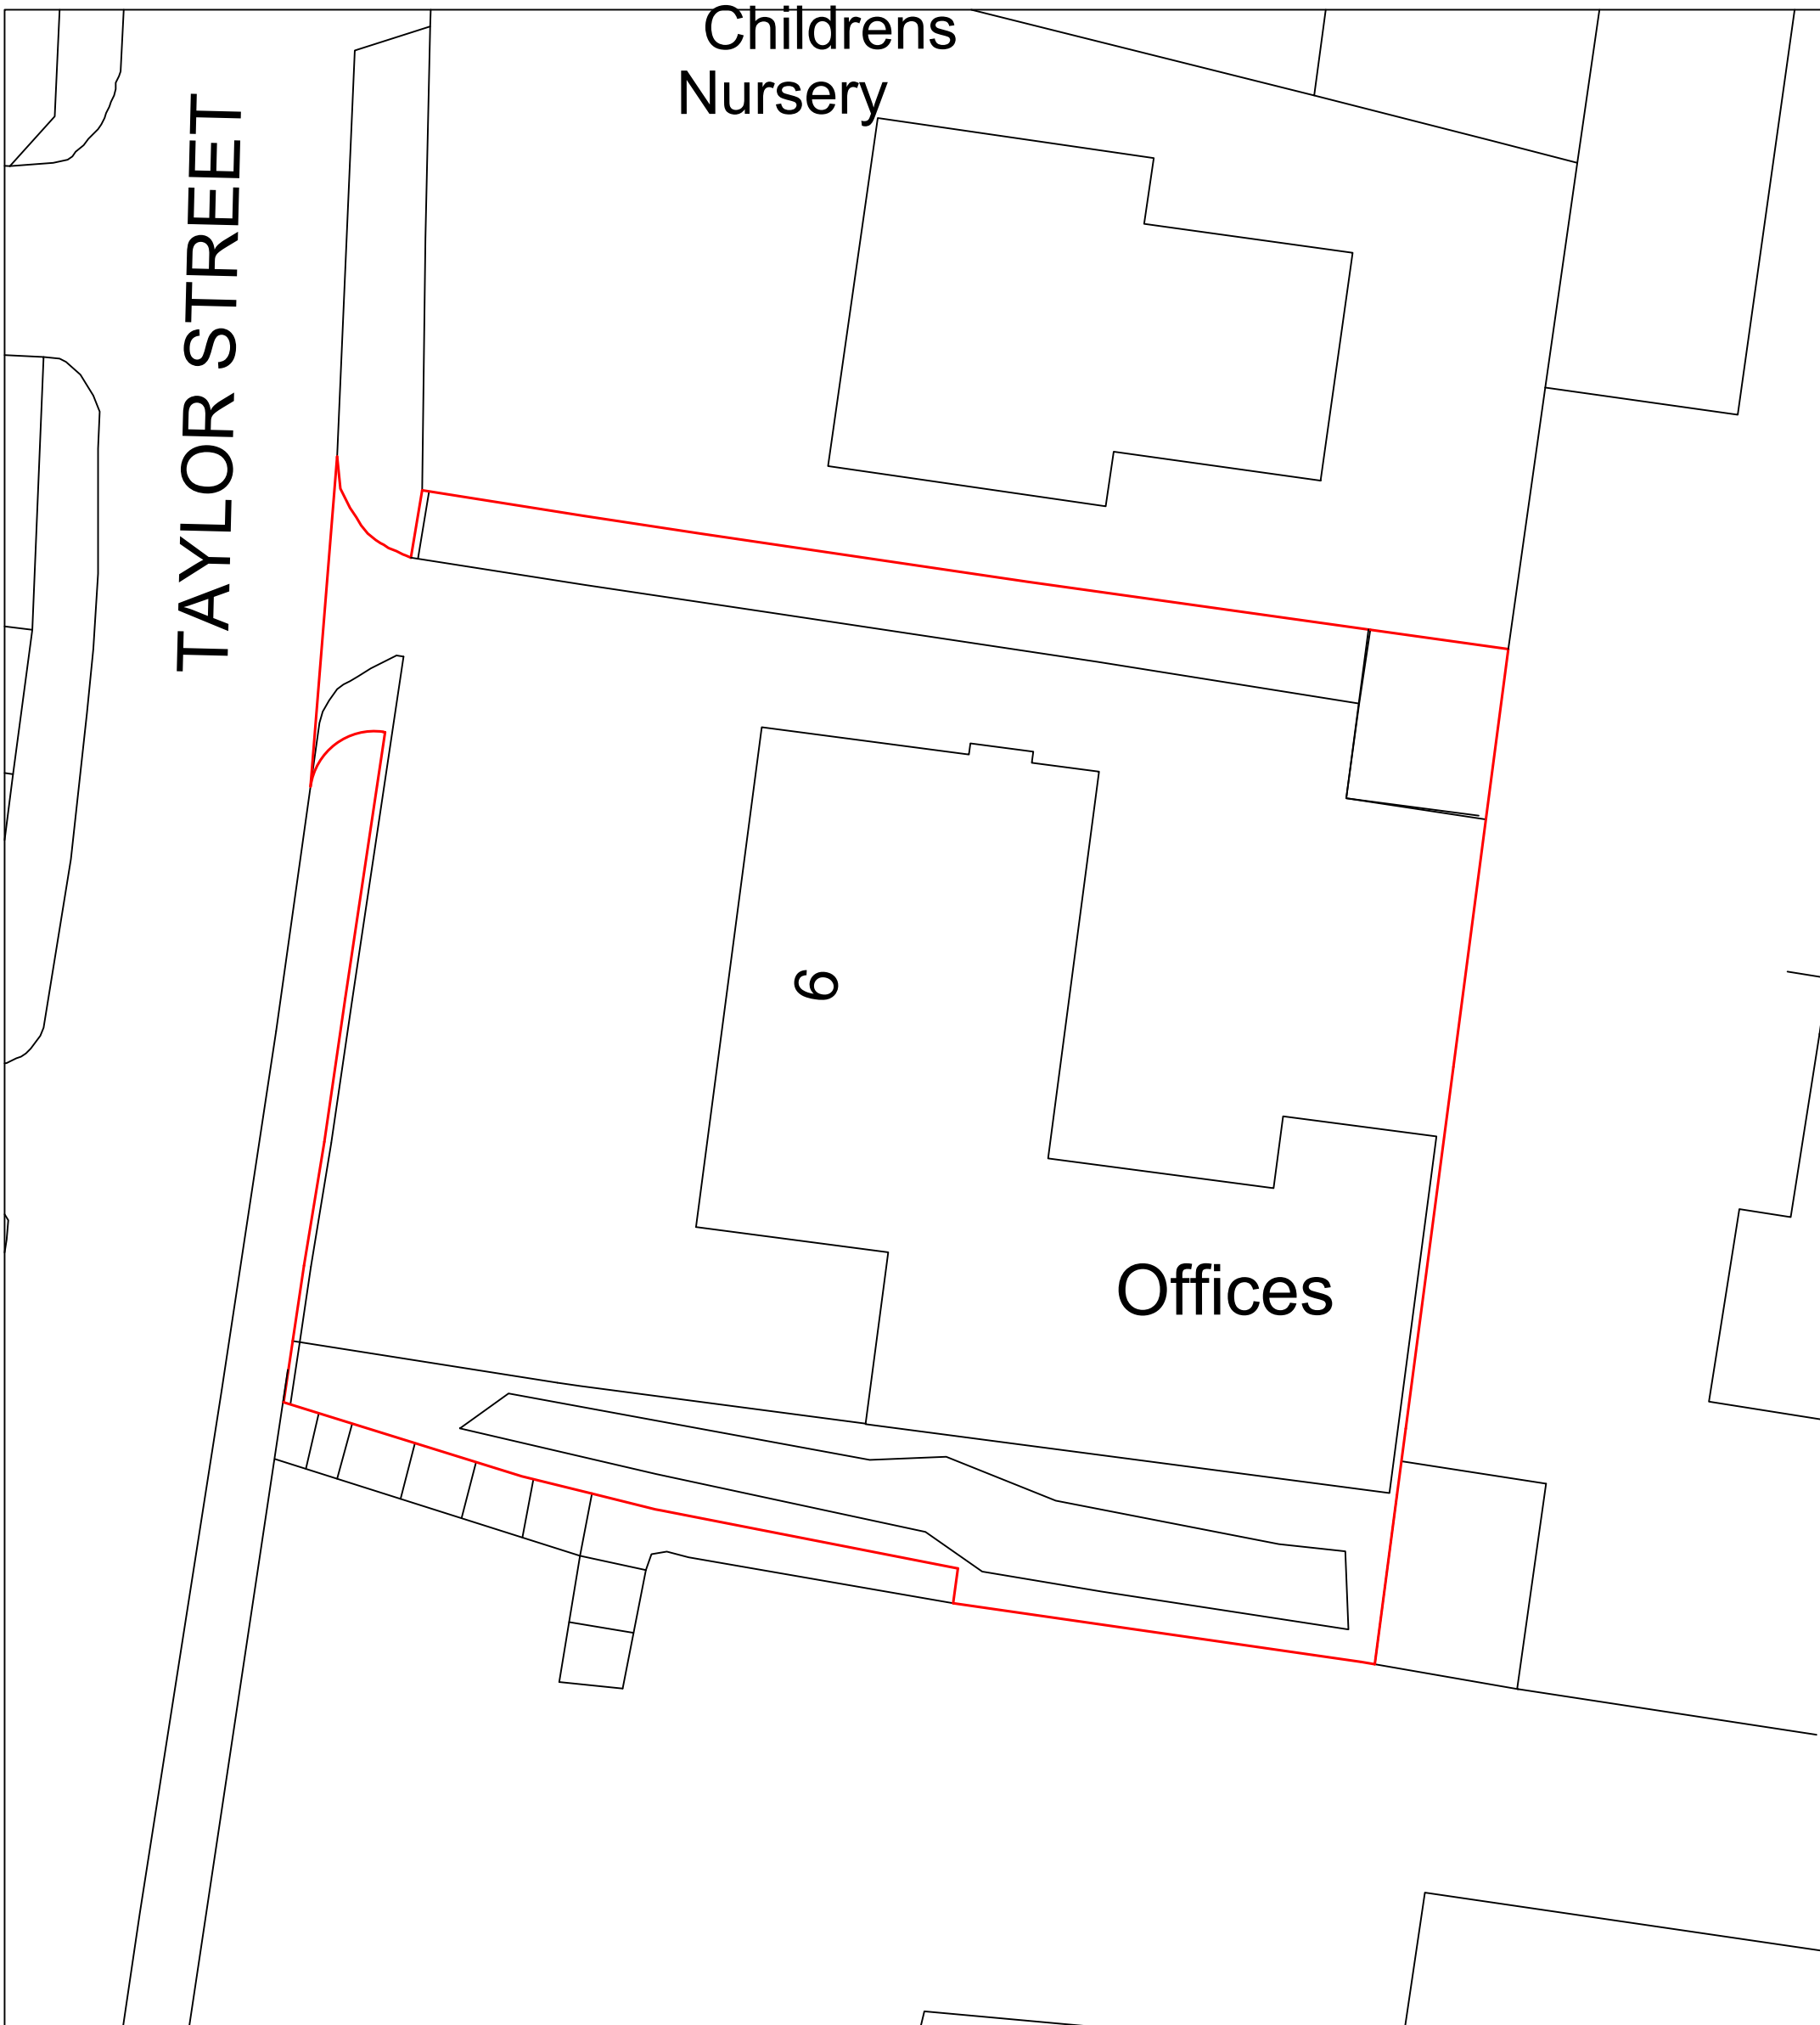


EXISTING BLOCK PLAN
1:200

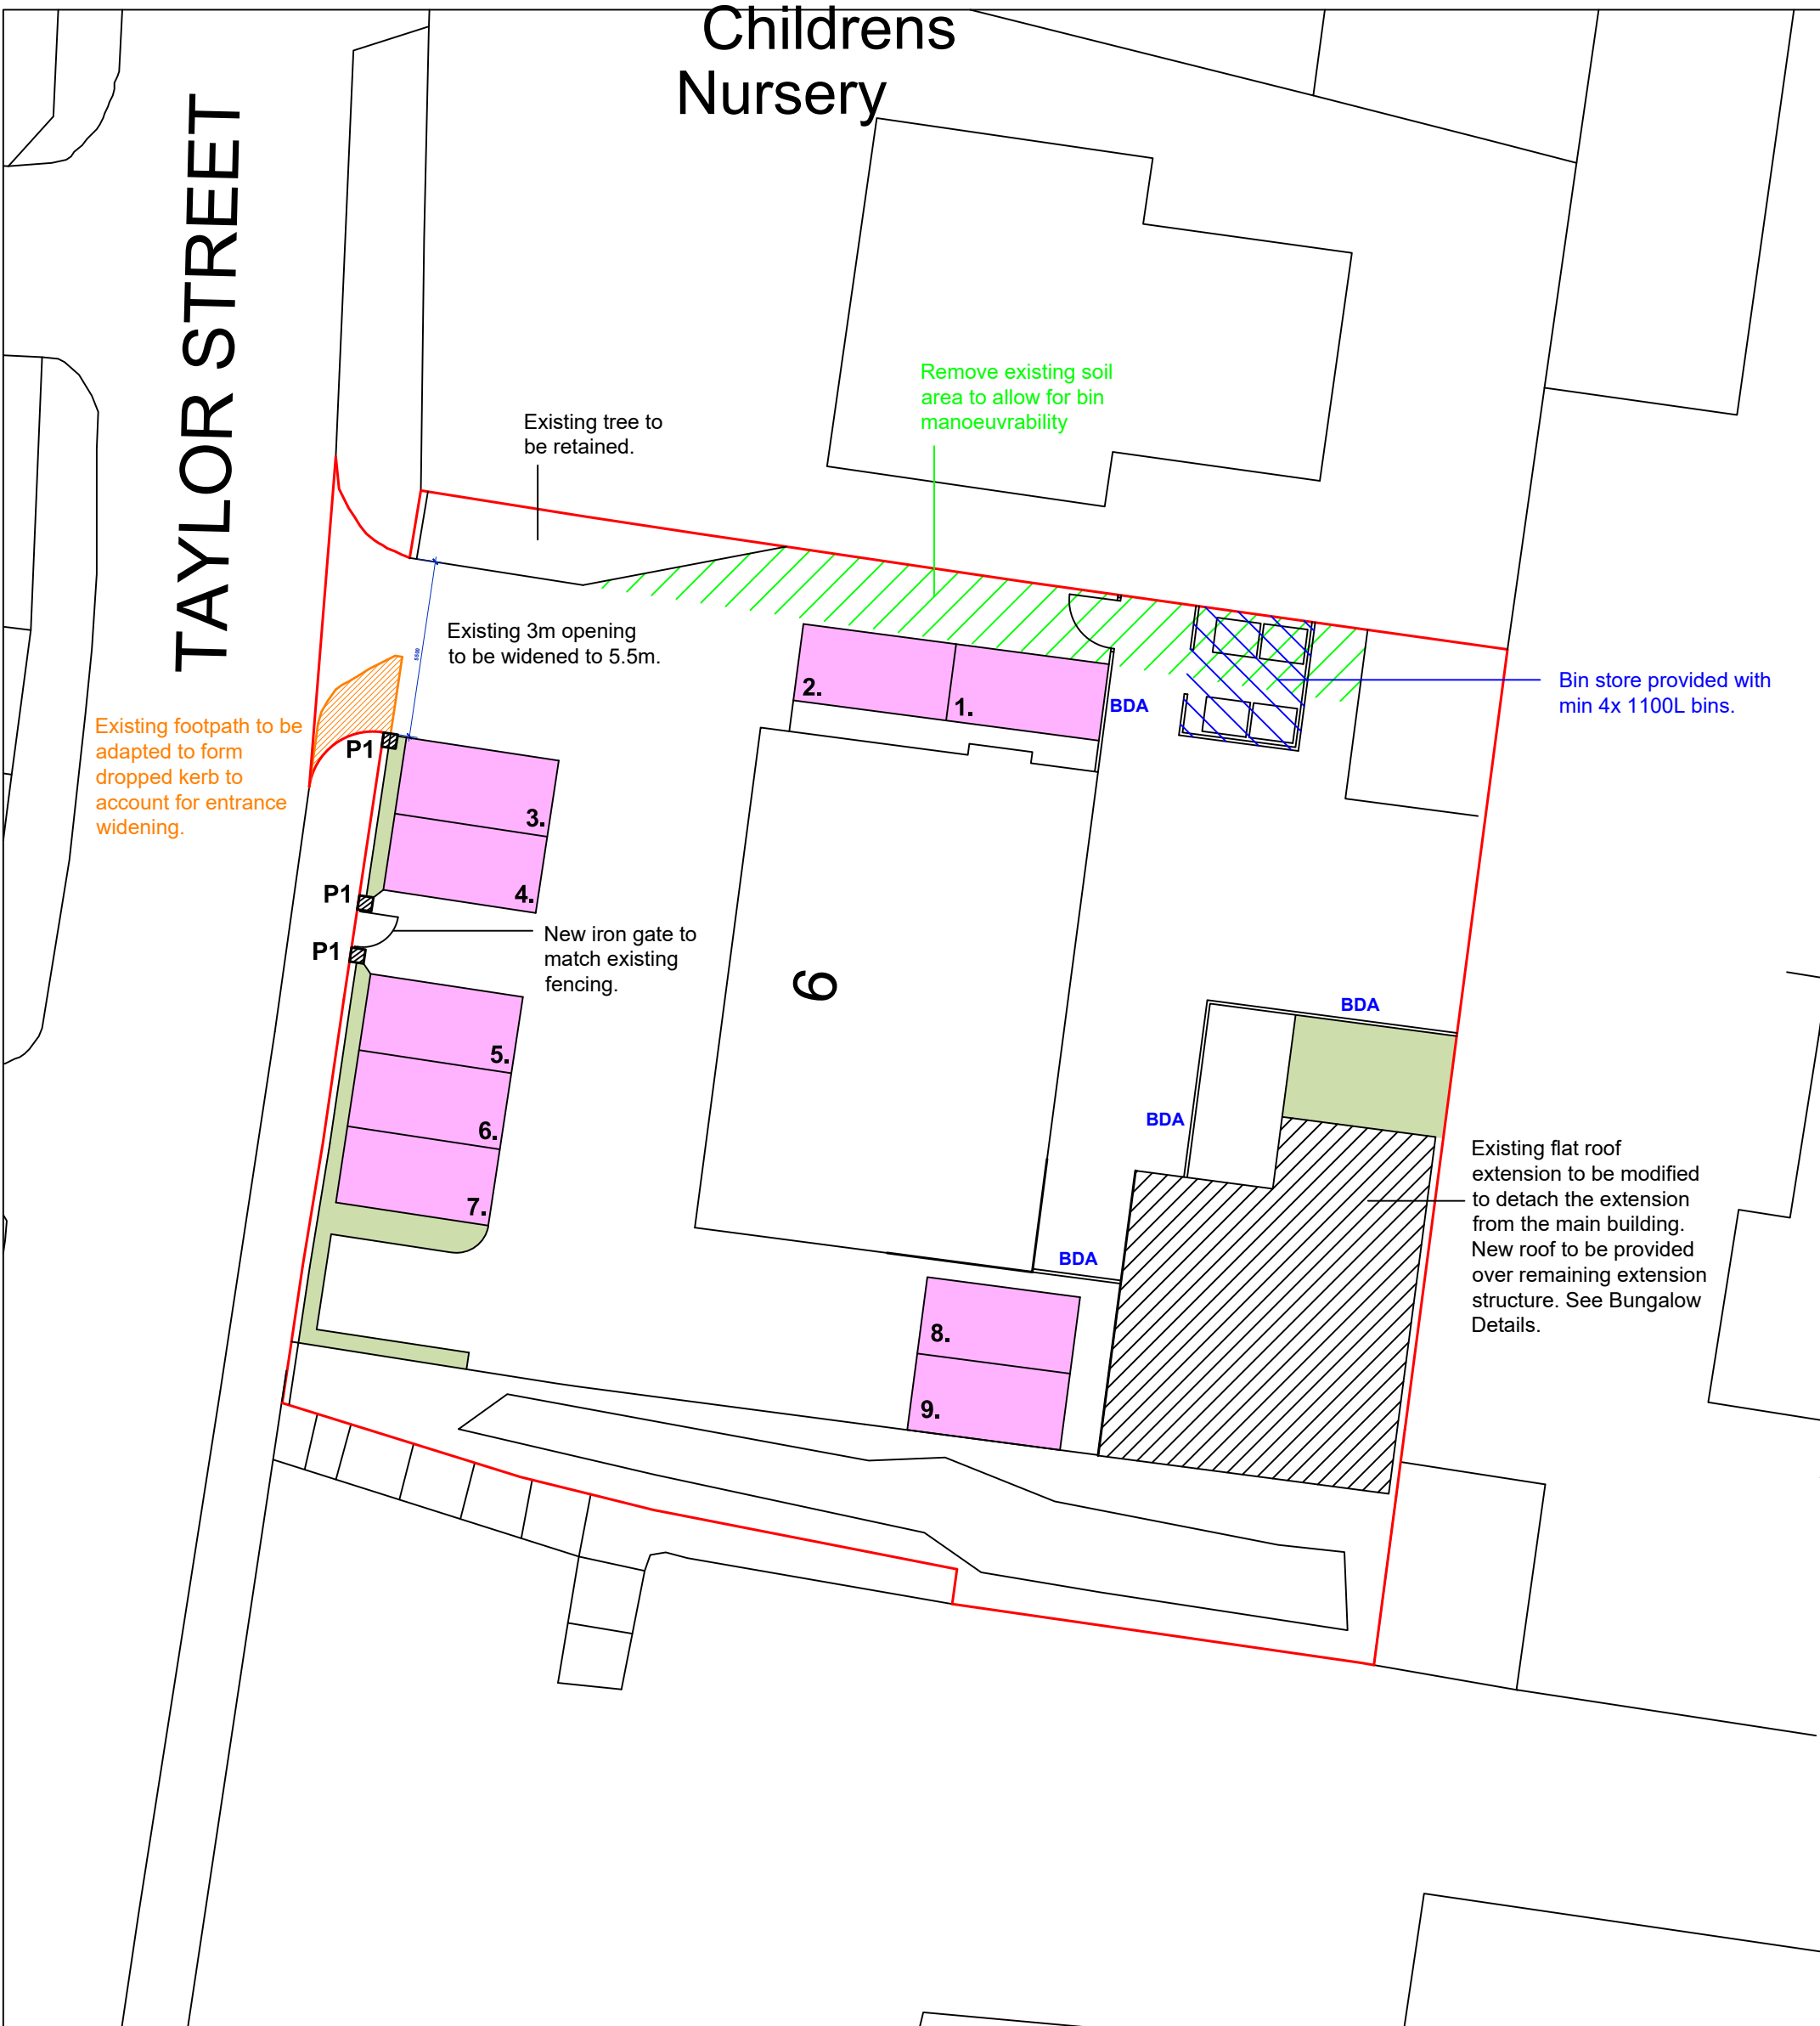


PROPOSED BLOCK PLAN
1:200

P1 - STONE BOUNDARY PIER
1:50


New boundary piers to be provided as indicated by block plan. Piers are to be stone and match the existing piers along the existing boundary.

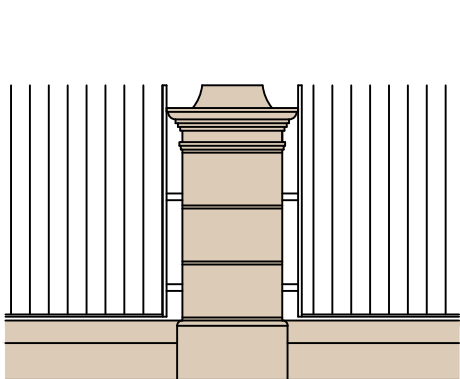


P1 ELEVATION

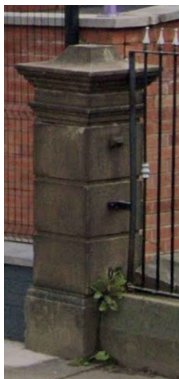


EXISTING PIER IMAGE

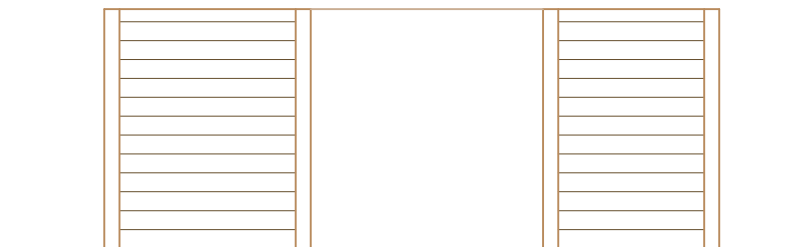


BIN STORE - FRONT ELEVATION
1:50

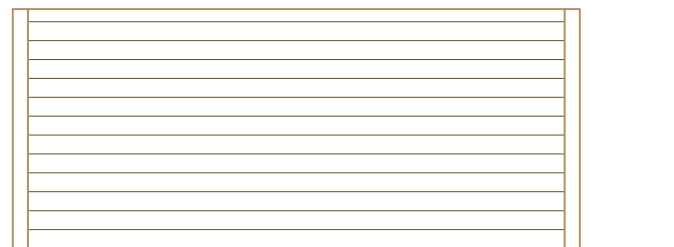



BIN STORE - SIDE ELEVATION 2
1:50

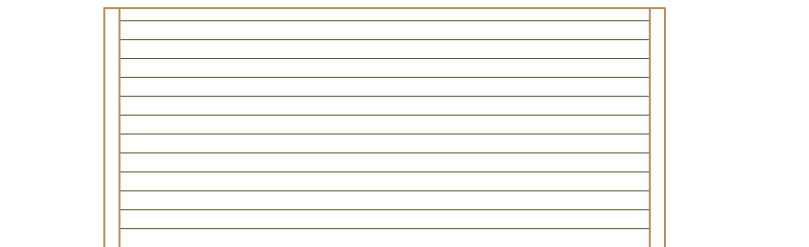


BIN STORE - SIDE ELEVATION 1
1:50

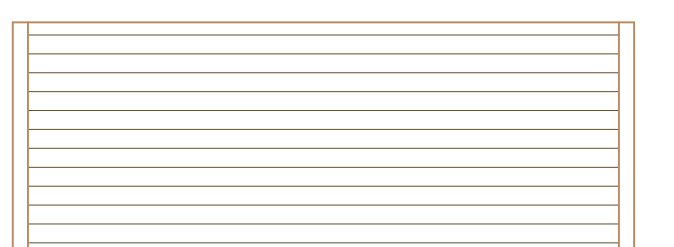

BIN STORE - REAR ELEVATION
1:50

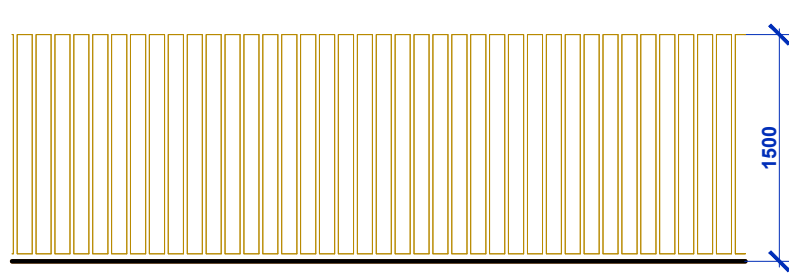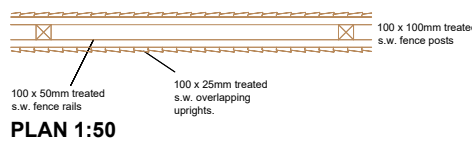

ELEVATION 1:50
BOUNDARY DETAIL A
BDA

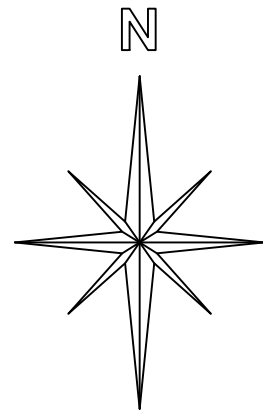

DRAWING TITLE
EXISTING & PROPOSED BLOCK PLANS

JCA JAMES CAMPBELL ASSOCIATES LTD
CHARTERED ARCHITECTURAL SERVICES
CIOB
CIAT

Campbell House
173 Rochdale Road
Firgrove
Rochdale
OL16 3BN

Tel: 01706 354888
Mob: 07817 623183
Email: admin@jamescampbellassociates.co.uk
Web: www.jamescampbellassociates.co.uk

PROJECT
PROPOSED RESIDENTIAL DEVELOPMENT

LOCATION

9 Taylor Street
Heywood
Rochdale

DRAWN:-	Aiden Phillips-Whalley	DRAWING NUMBER:-
DATE:-	November 2024	22.2958.SC2.6A
SCALE:-	1:200 @ A1	
ISSUE:-		