



PARAGON OAK LIMITED

Wheatley Park,
Mirfield
WF14 8HE

NOTES

1. This drawing is copyright. It must not be copied or disclosed (in part or in whole) to third parties without our written consent.
2. Do not scale or detail from this drawing. If in doubt please ask.
3. Scales @ A4
1:..

CLIENT

Joe Sharp

PROJECT

Brearley Farm
Rakewood Road
Hollingworth Lake
Littleborough
OL15 0AG

DESCRIPTION


Oak Frame Visuals

DRAWN BY
OW


ISSUE DATE
22.10.21

REVISIONS
-


JS.1

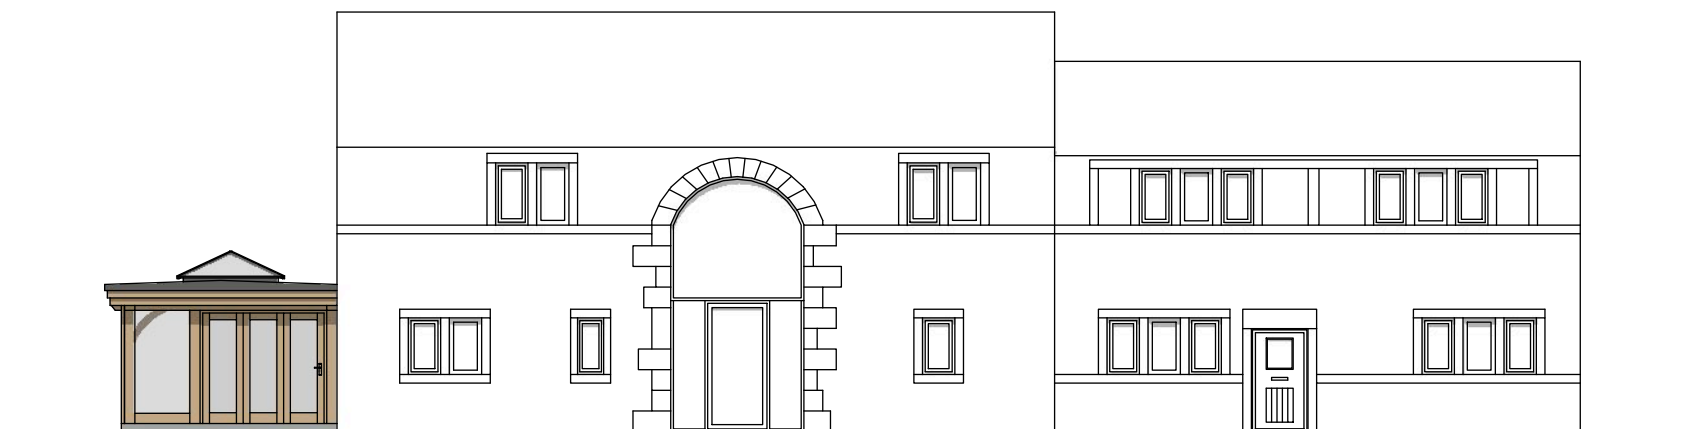

Front Elevation

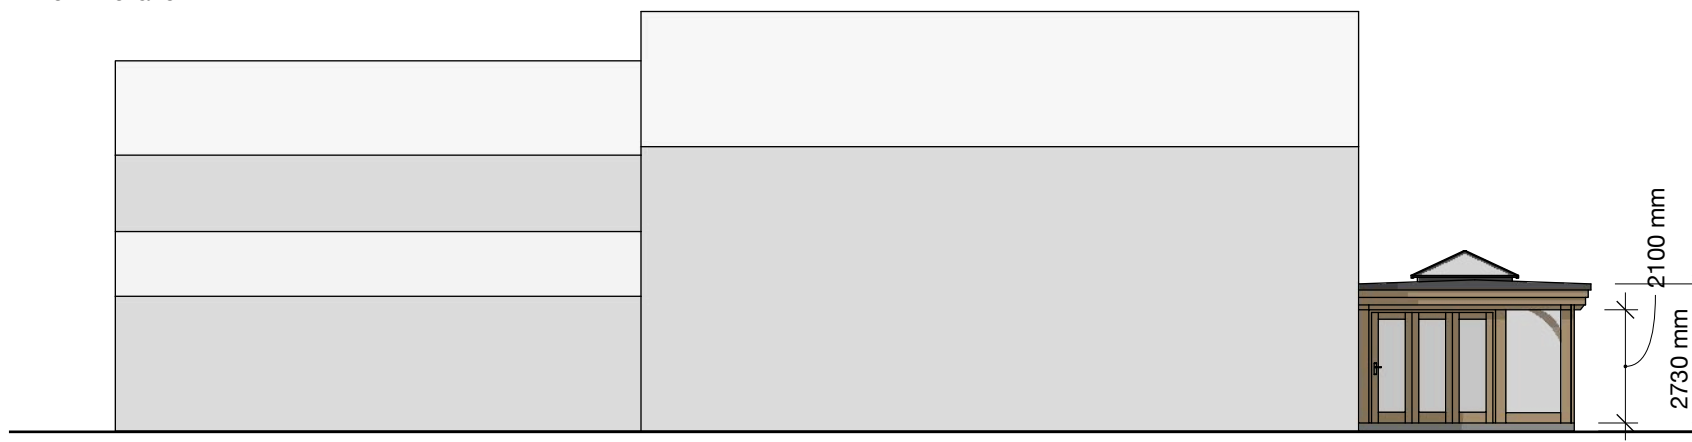

Rear Elevation

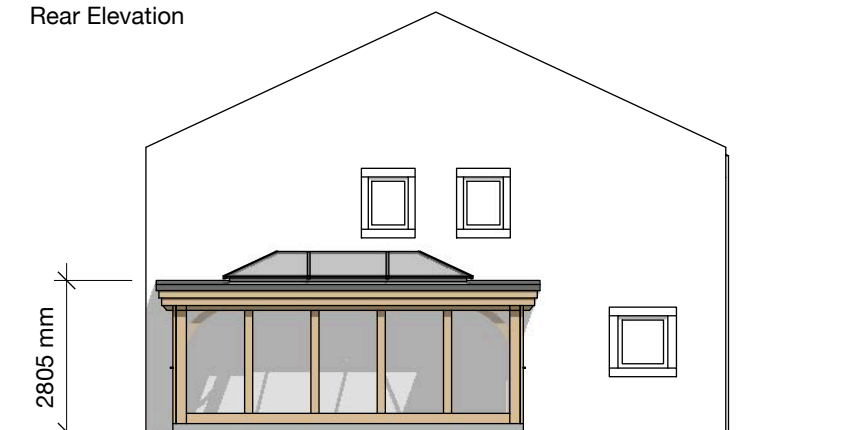

Side Elevation

