




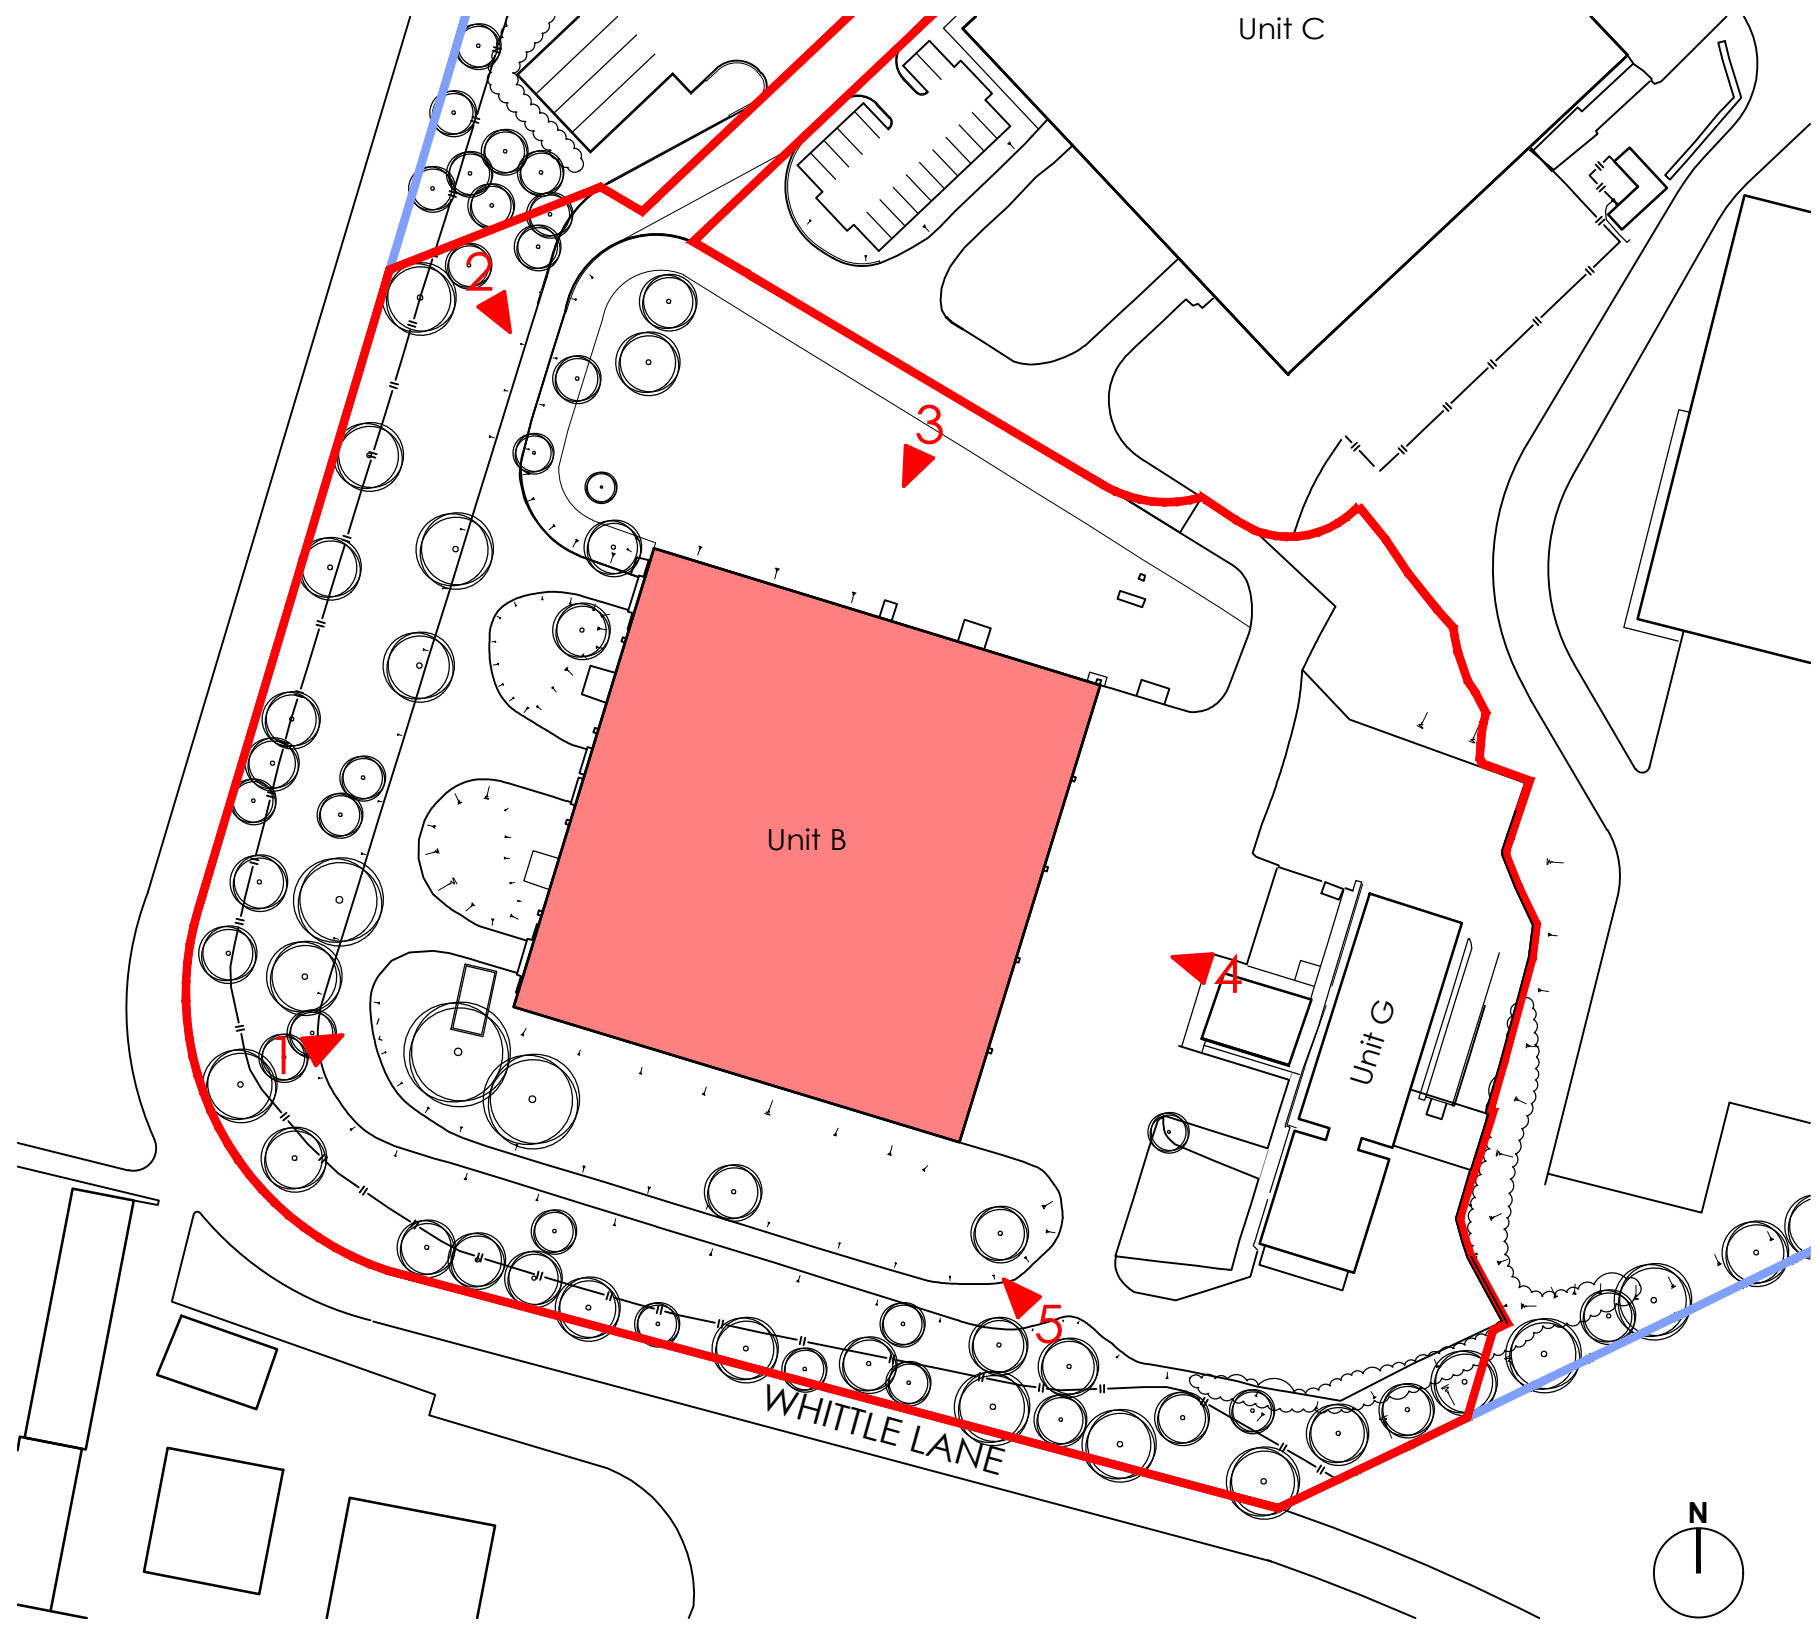

Location Plan 1:2500

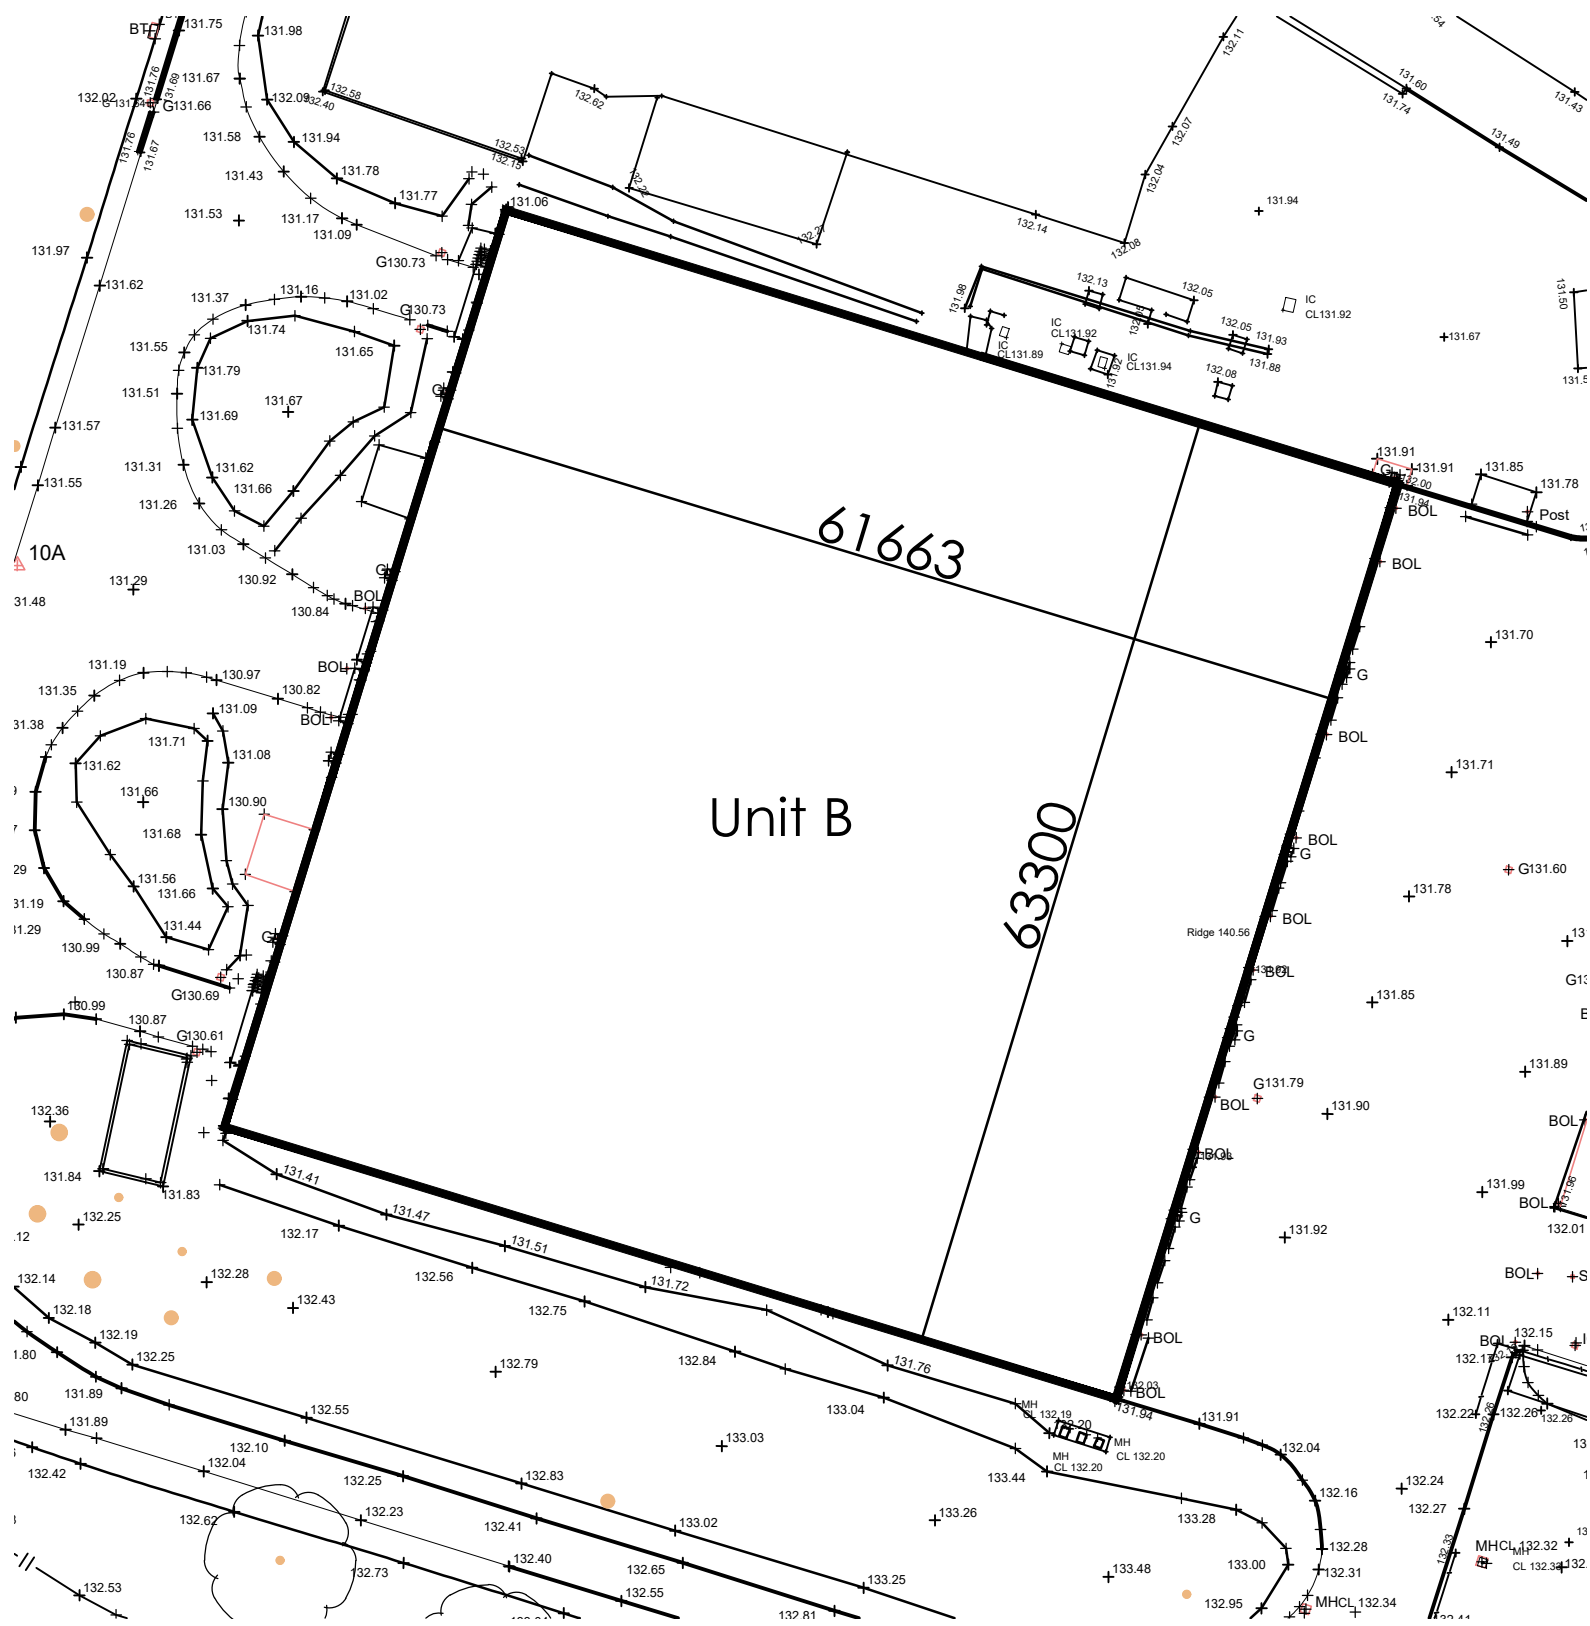


Existing Ground Floor Plan 1:500

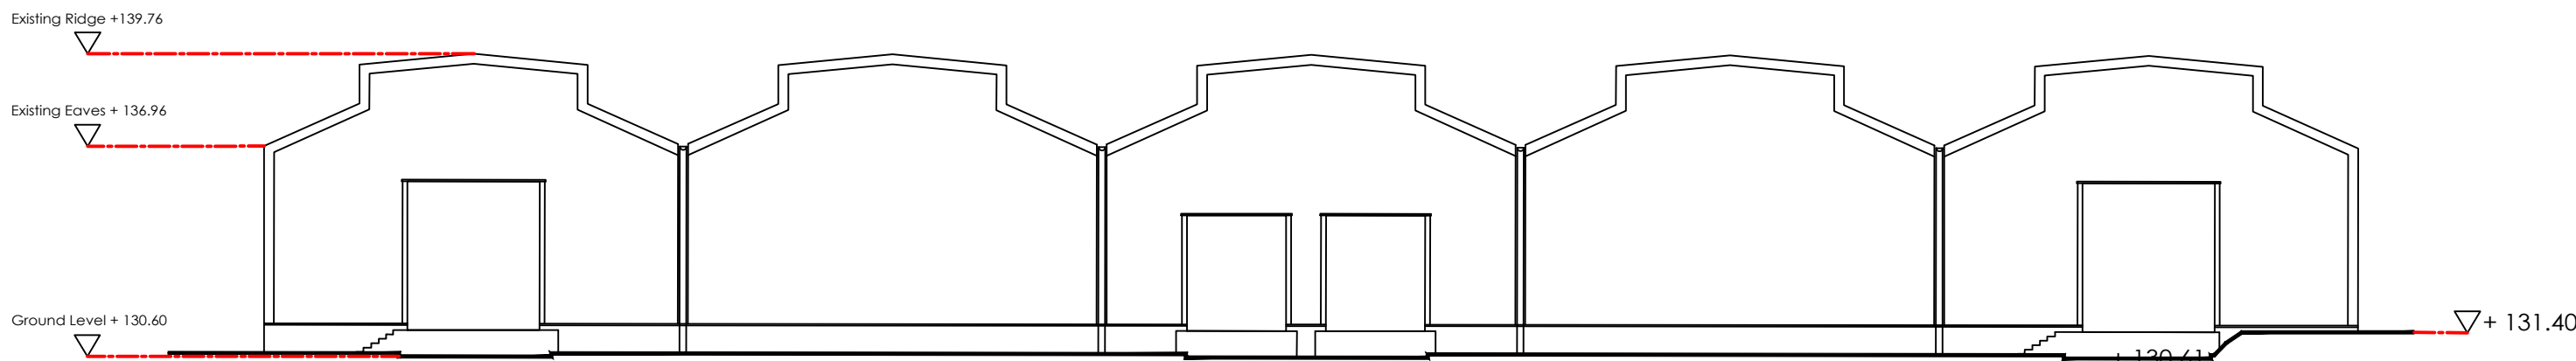


Existing West Elevation 1:200



Existing South Elevation 1:200

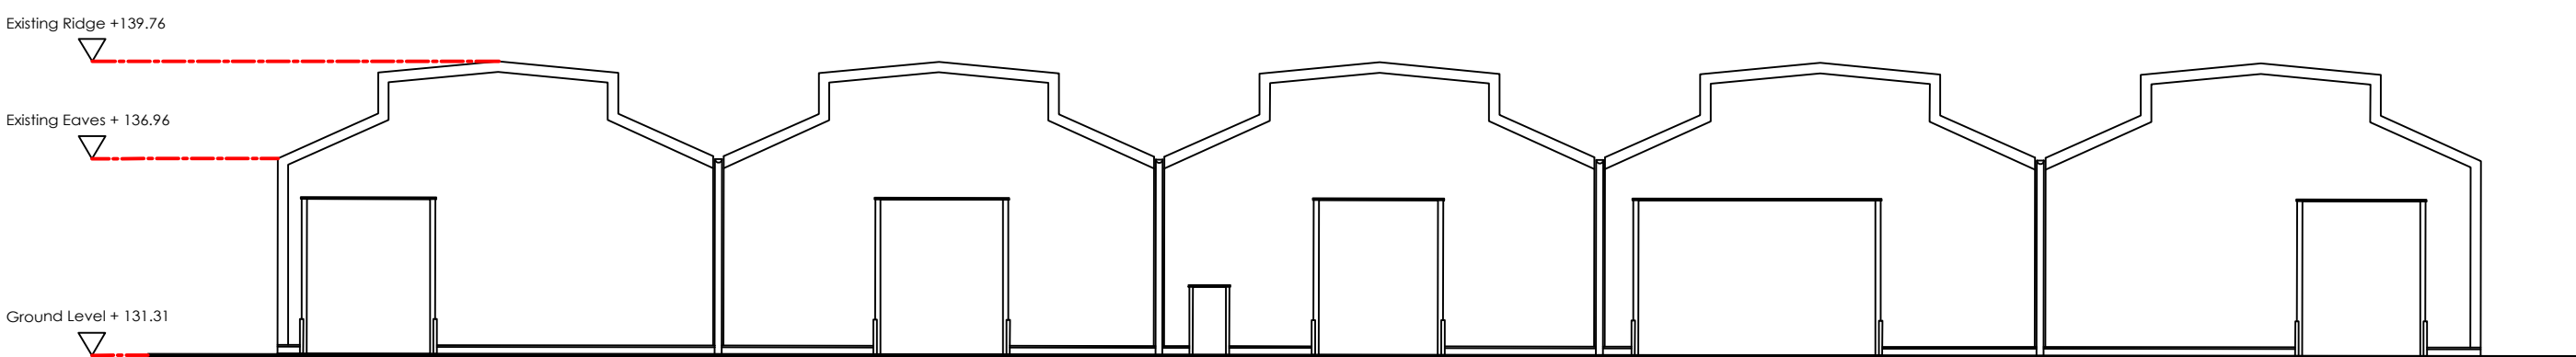

Existing East Elevation 1:200

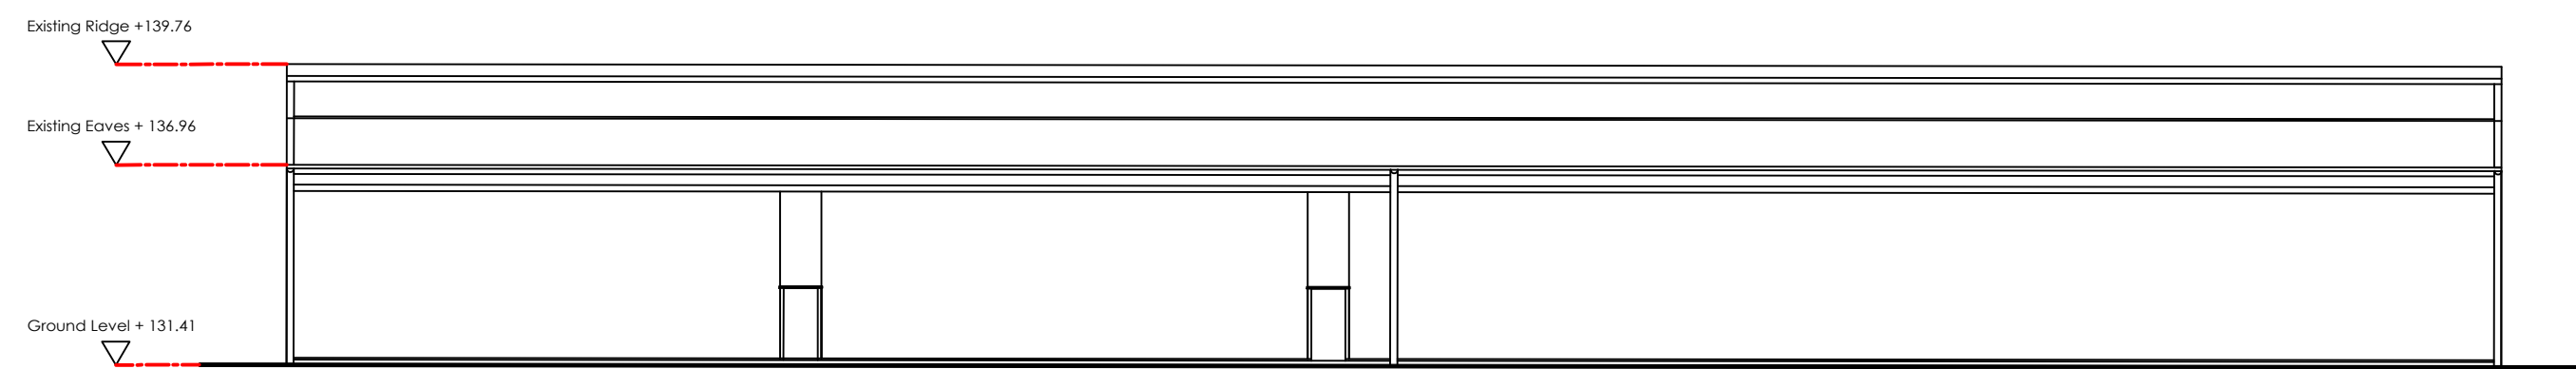

Existing North Elevation 1:200



Existing Unit B Image 1



Existing Unit B Image 2



Existing Unit B Image 3



Existing Unit B Image 4



Existing Unit B Image 5

General Notes

All site dimensions shall be verified by the Contractor on site prior to commencing any works.

Do not scale from this drawing.

Only work to written dimensions.

This drawing is the property of Fletcher-Rae (UK) Limited (t/a Fletcher-Rae) and copyright is reserved by them. The drawing is not to be copied or disclosed by or to any unauthorised persons without the prior written consent of Fletcher-Rae (UK) Limited.

Application Boundary

Ownership Boundary

P04	Existing Elevations added	04.11.21	JB
P03	General Amendments	06.09.21	JB
P02	General Amendments	06.09.21	JB
Revision	P01	Issued for Planning	03.09.21 JB

Scale As per drawing @A1
Status PLANNING
Drawn by JB
Date 02.09.2021
Client
Yeargate Ltd

Project
Birch Business Park - Unit B

Drawing Description
Unit B - Existing Information

Drawing No. 21033_PL11 Rev. P04

fletcher-rae
Architects | Master Planners | Designers

Hill Quays, 5 Jordan Street, Manchester, M15 4PY

t +44 (0)161 242 1140
f +44 (0)161 242 1141
w www.fletcher-rae.com
e info@fletcher-rae.com