





location plan 1:1250




site plan 1:200

 

scale 1:500

 

scale 1:200

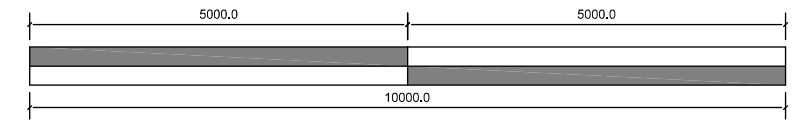

scale 1:100

Revision	Date	Details

Do not scale from this drawing. All dimensions must be checked and verified before preparing production drawings or commencing works.
This drawing and its design is copyright and may not be reproduced in any form whatsoever without prior express written consent.

clear Architectural Services
Mark Herring, Clear Architectural Services, 50 Rectory Street, Middleton, Manchester. M24 5TY.
T. 0161 653 7128 M. 07968 748606 E. mark@clear-architecture.co.uk W. www.clear-architecture.co.uk



Date **March 2023.** Drawn **MLH.**

Scale **1As Indicated at A3.** Checked **MLH.**

Client **John Ashton.**

Job title **Proposed Extension and Alts.
42 Cheltenham Road, Middleton,
Manchester. M24 1HG.**

Drawing title **Site and Location Plans.
PLANNING.**

Drawing No. **CM329 PL 03.**