



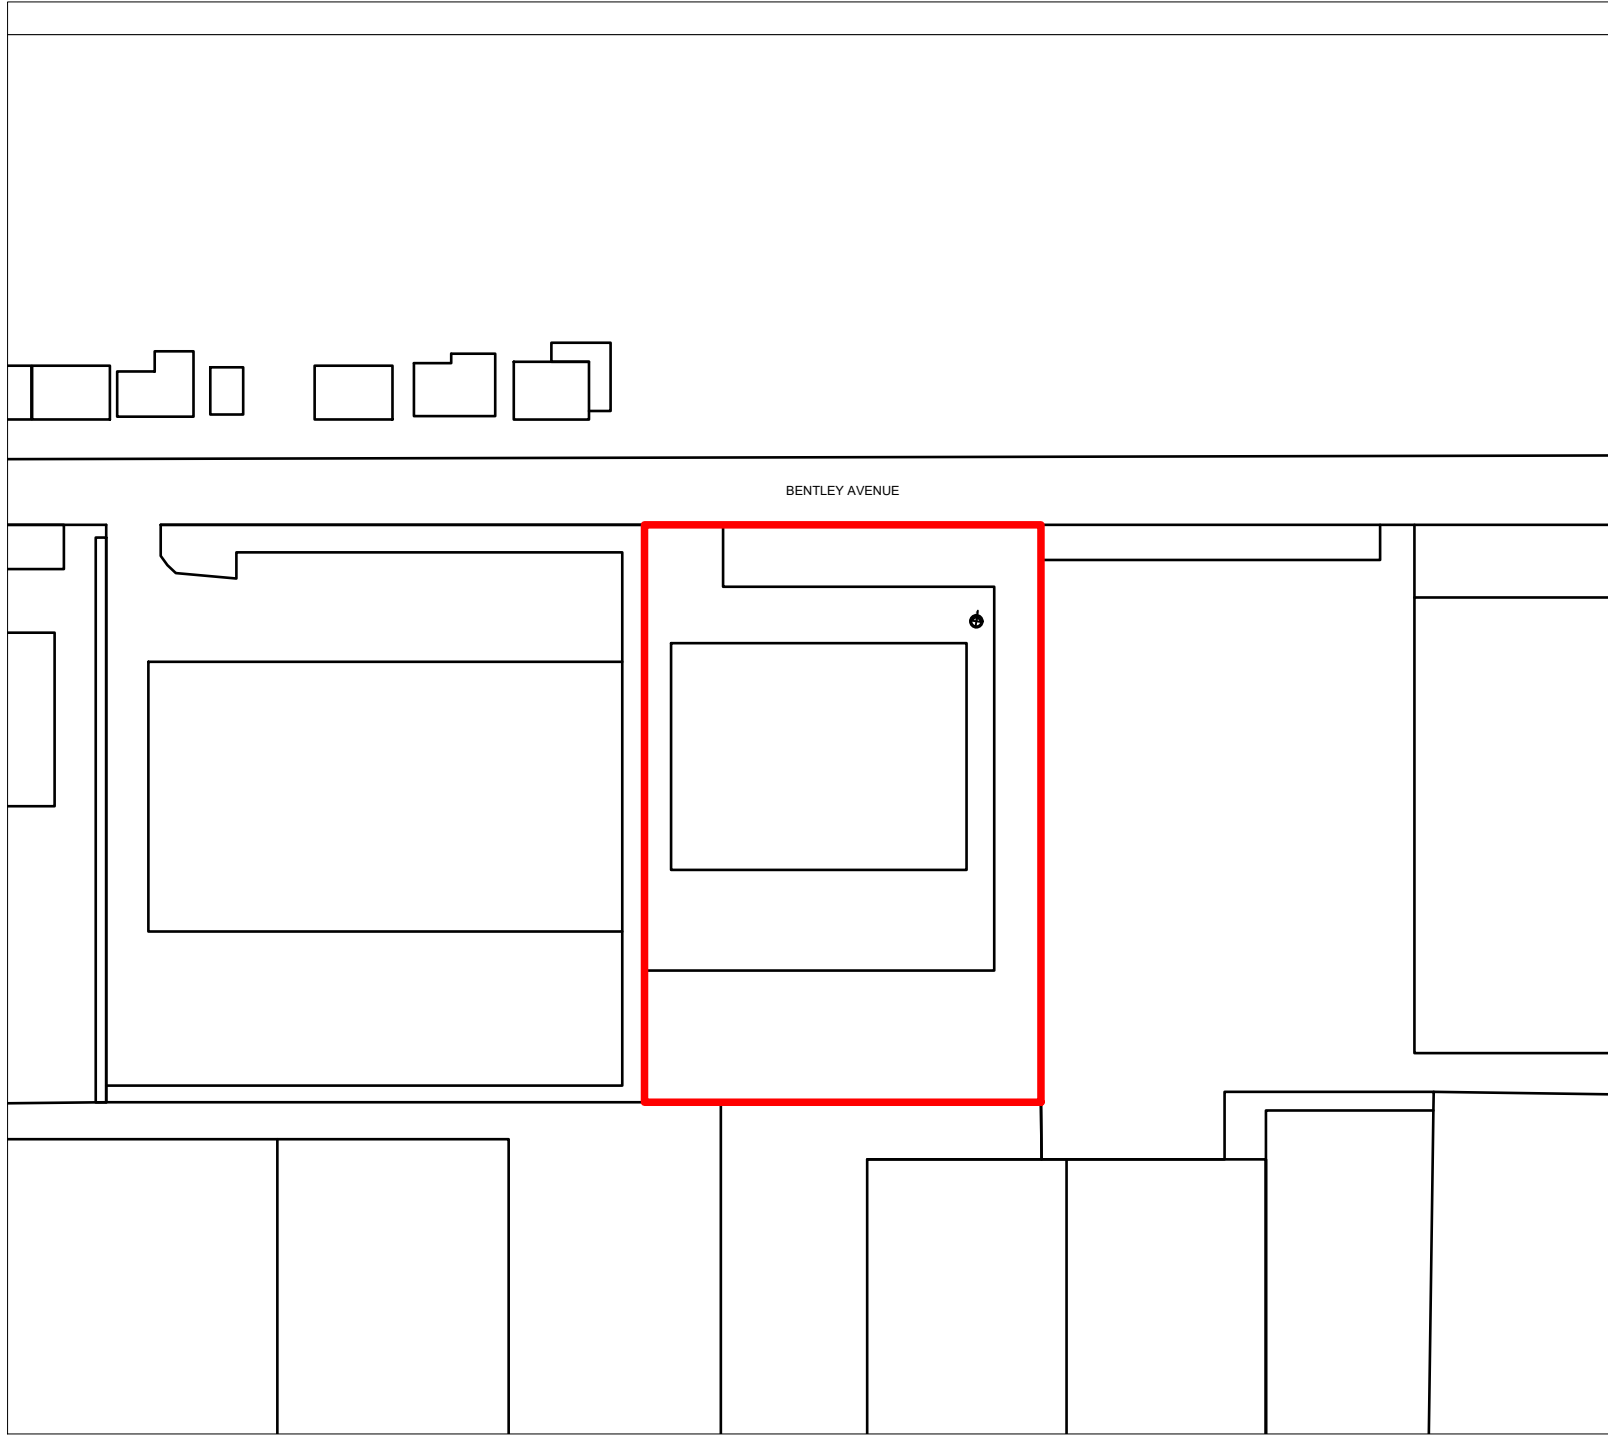

LOCATION PLAN @ 1/1250

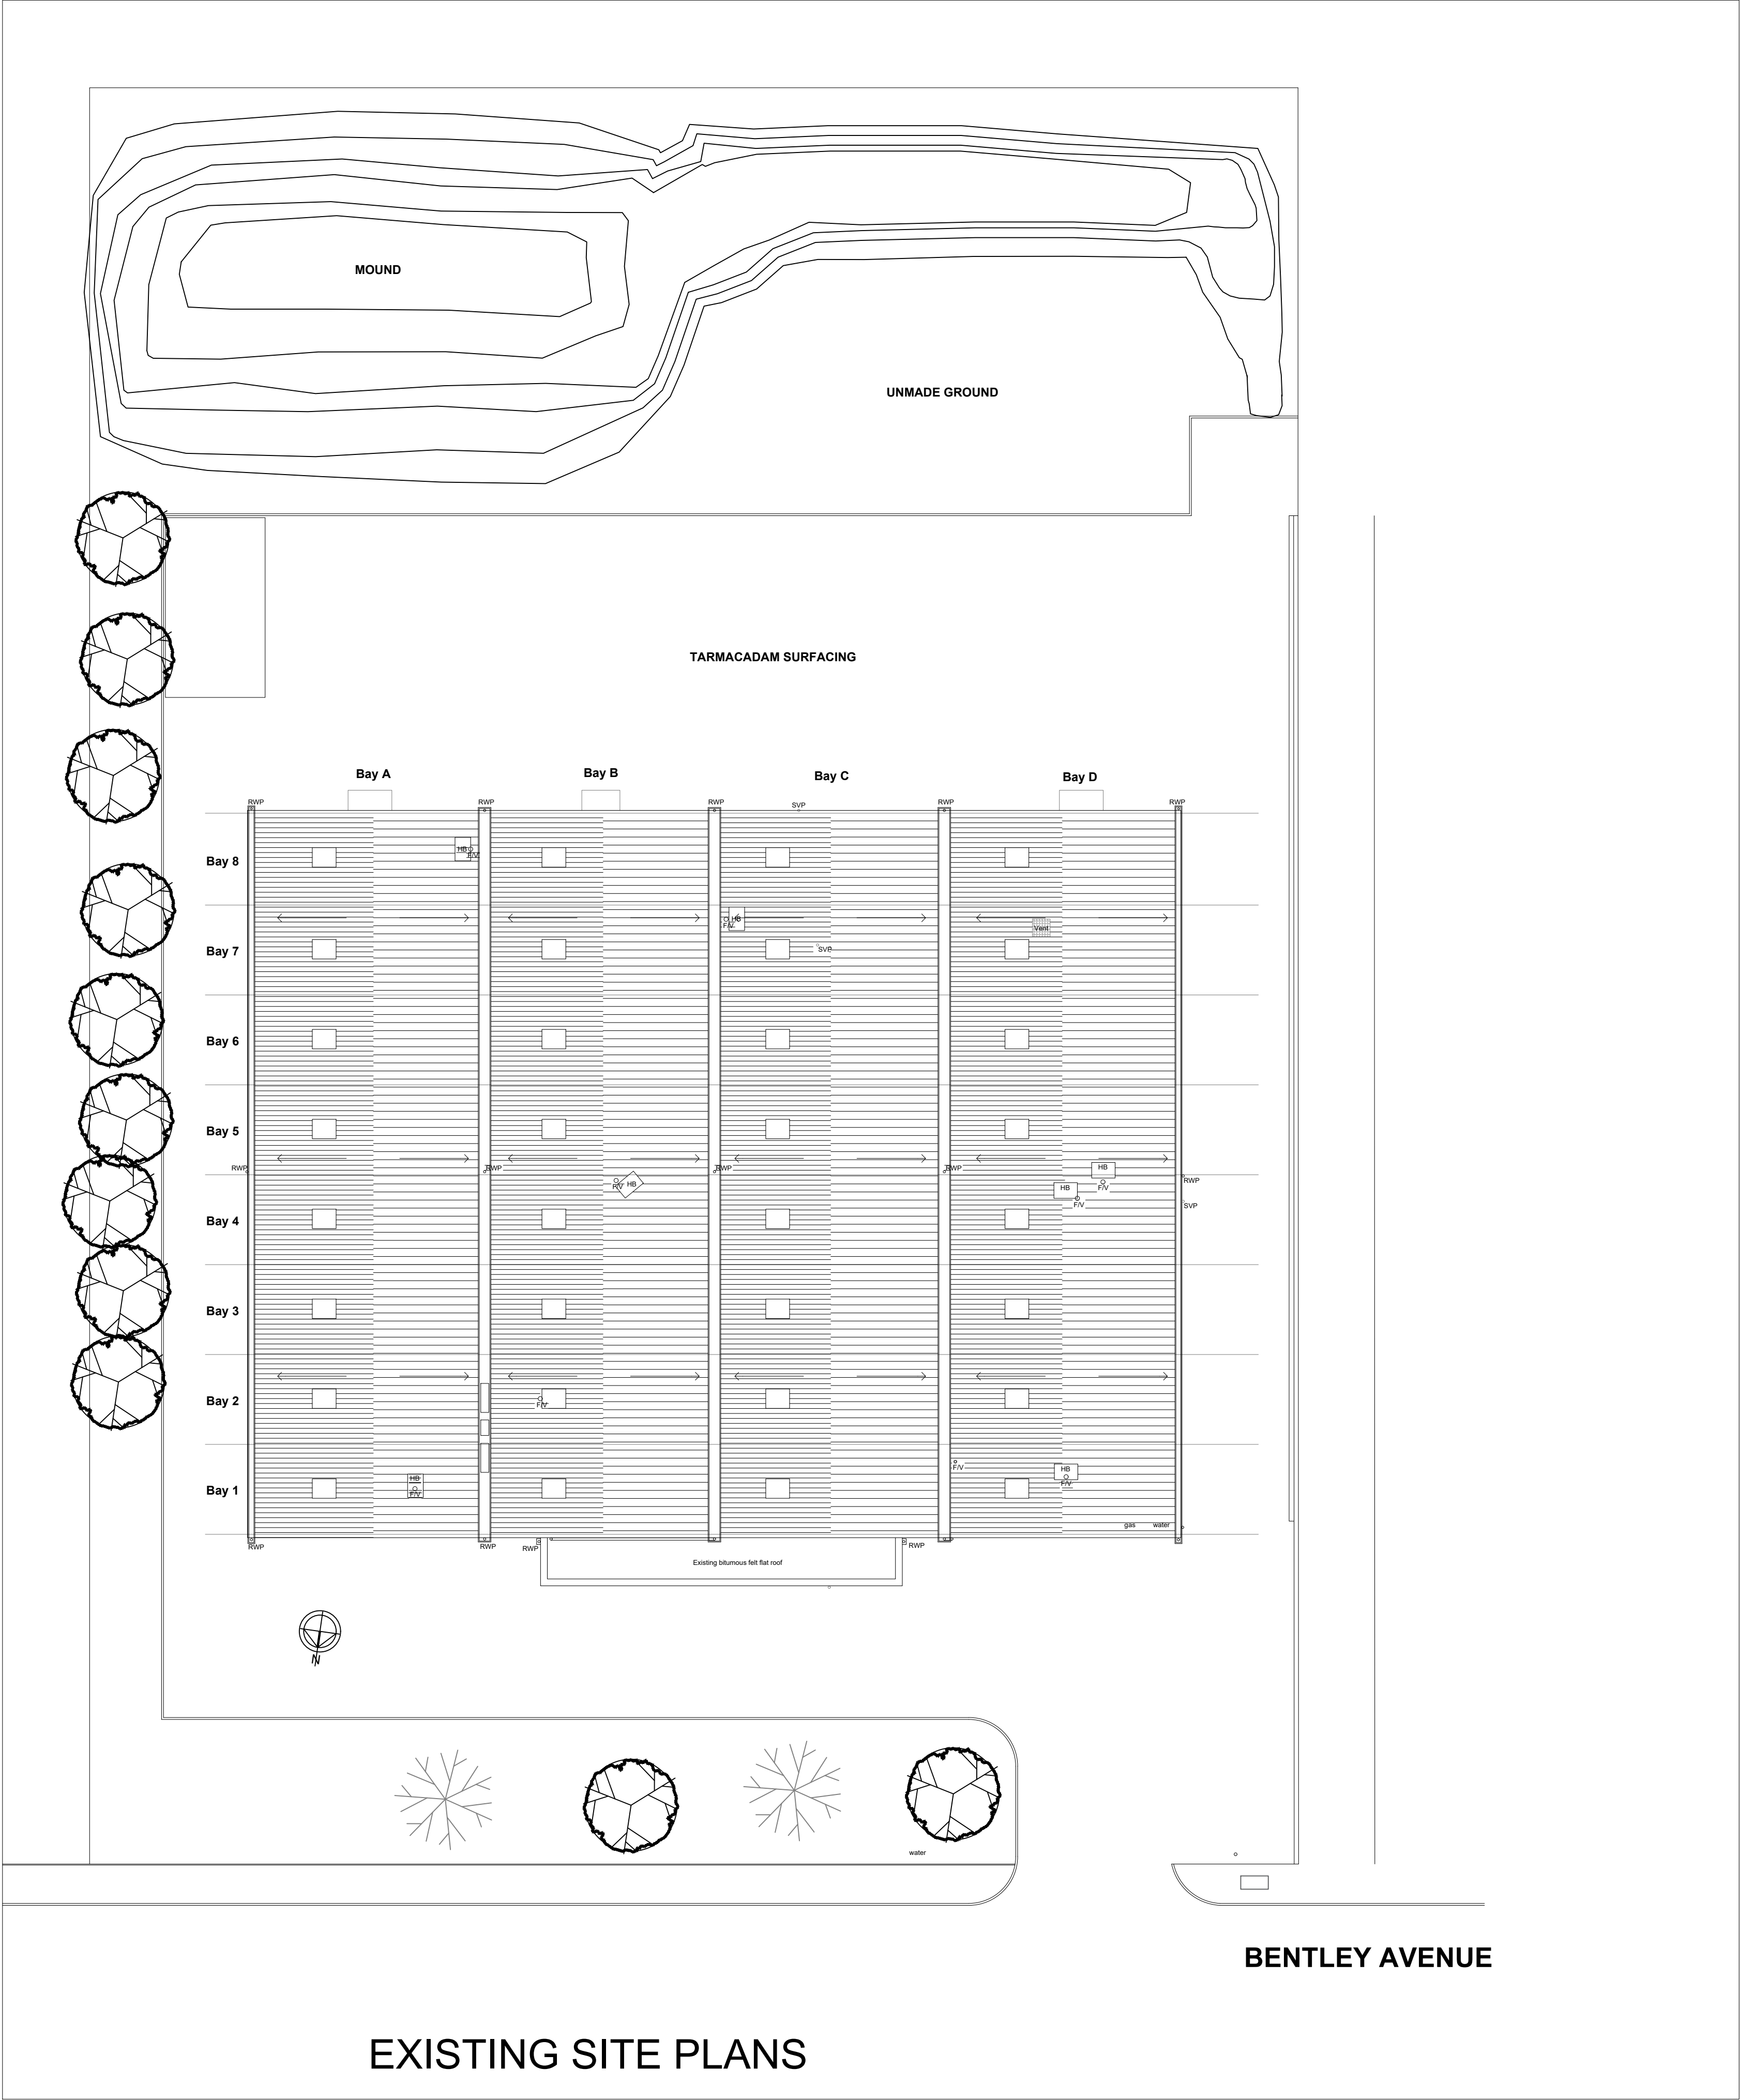

MGRA CONSULTING LTD
346 DEANS GATE
MANCHESTER
M3 4LY
CAD@MGRA.CO.UK
TEL: 0161 835 9936

© MGRA Consulting Ltd
Reproduction is prohibited
in whole or in part
without the express agreement of
MGRA Consulting Ltd.

Client: Hamida,am Ltd
234 Leicester Park Road
Leicester
LE5 5FD

Property Address
Bentley Avenue
Stakehill Industrial Estate
Middleton
M24 2RW

Project Title
Refurbishment

DWG Ref:
284- DWG

DWG Title:
EXISTING SITE PLAN

DWG No.
001

Scale
1/200 ON A1

Date
03/03/2022

Job No
284

Surveyed
PWW/LPM

Drawn
LPM

Checked
PWW