


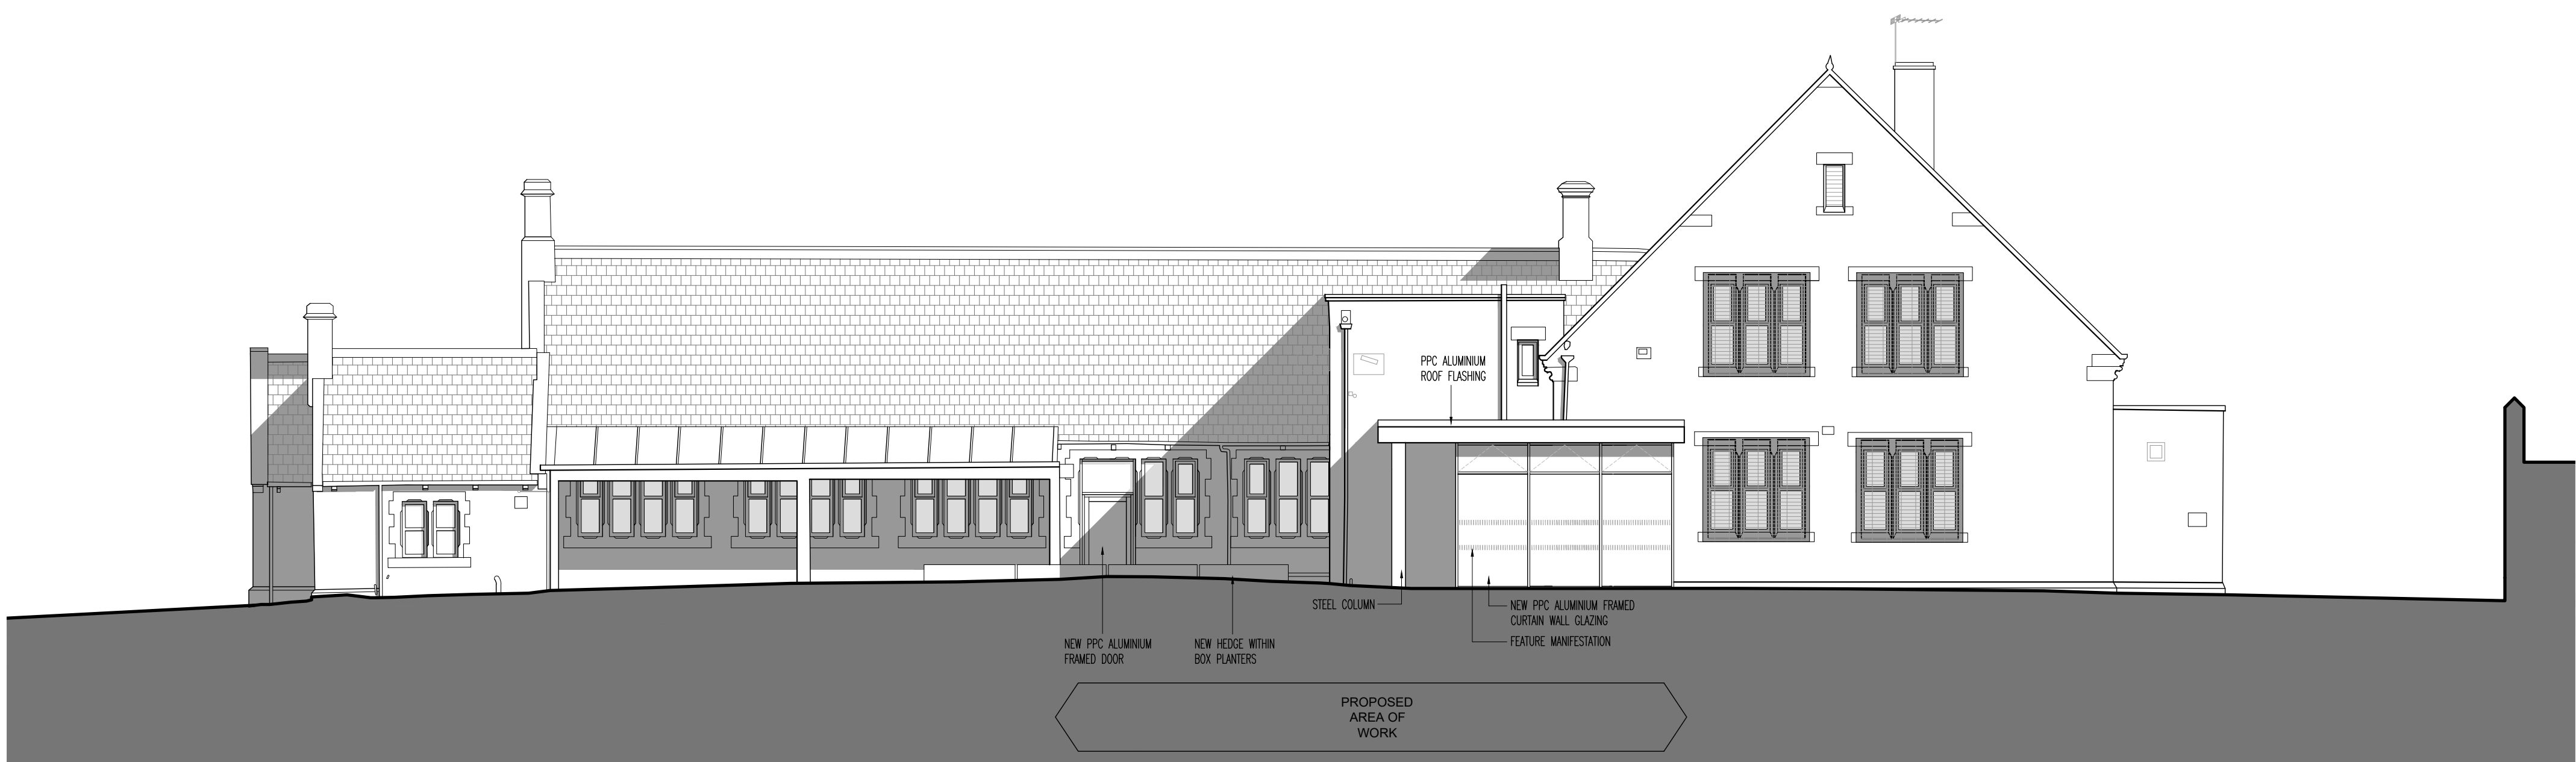

01 Proposed Southeast Elevation
Scale 1:100 @ A1



02 Proposed Northeast Elevation
Scale 1:100 @ A1



03 Proposed Northwest Elevation
Scale 1:100 @ A1



04 Proposed Southwest Elevation
Scale 1:100 @ A1

B	PAPER SIZE INCREASED, AREAS OF WORK REMOVED, FULL ELEVATIONS SHOWN AND SE ELEVATION INCLUDED.	25.10.23	RB	MDM
A	PROPOSED DESIGN UPDATED.	04.07.23	SM	MT
Rev	Description	Date	By	Chk

Status	Purpose for Issue
Planning ☒ Tender ☐	
Construction ☐ As Built ☐	PLANNING

Client
THE GOVERNORS OF ST. THOMAS' C. OF E. PRIMARY SCHOOL, NEWHEY, ROCHDALE

Contract
PROPOSED NEW ENTRANCE, ADMIN BLOCK, STAFF AREAS AND TOILETS

Drawing
PROPOSED ELEVATIONS

bateandtaylor
architects
www.bate-taylor.co.uk

macintosh house
cambridge street
manchester m1 5gg
tel: 0161 236 0999
fax: 0161 236 0404
mail@bate-taylor.co.uk

Drawing No. MH1393-12
Scales 1:100 @ A1
Drawn RB

Revision B
Date SEP '23
Checked MT

This drawing is the copyright of the Architect and may not be reproduced without licence.
DO NOT scale from this drawing.