


NOTES

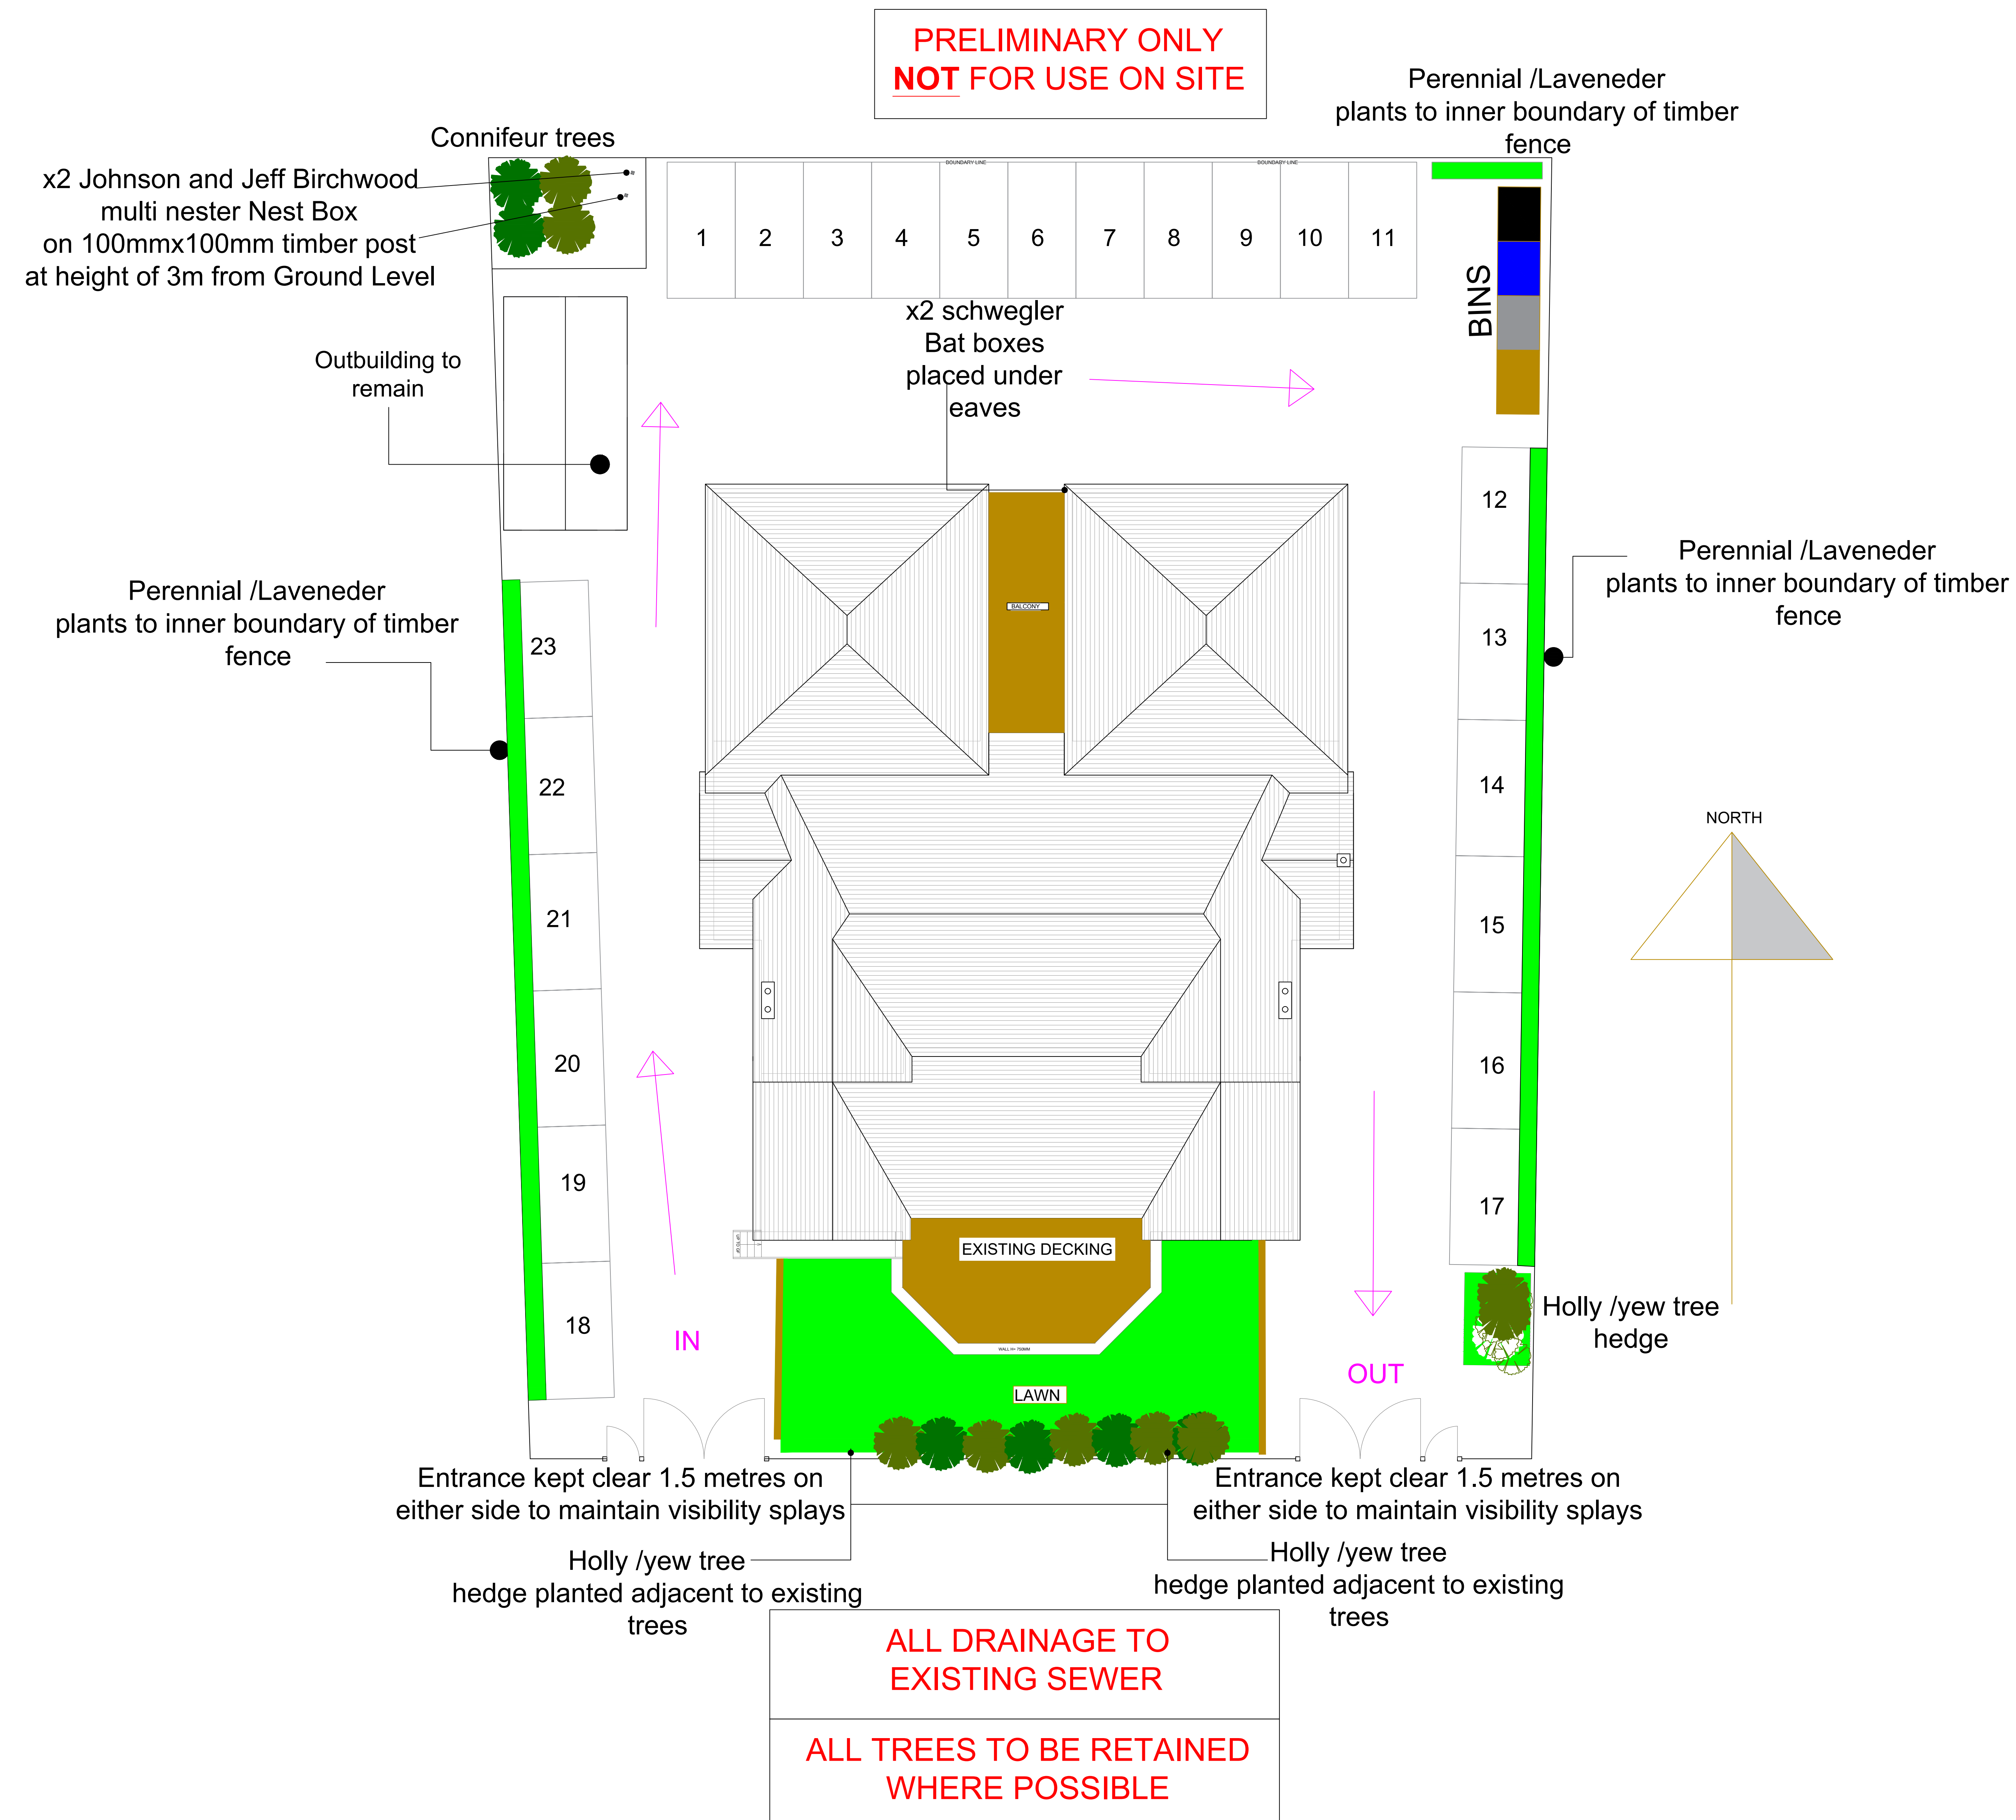

REVISIONS

PROJECT: 426 - 428 ROCHADALE RD
MANCHESTER . CHANGE OF USE TO
COMMUNITY CENTRE

CLIENT:ADEEL

SCALE: 1:100 ON A0 PAPER

REFERENCE NO: 1344 SITE PLAN

BARRY CULLEN
ARCHITECTURE LTD
email: barrycullenarchitecture@gmail.com
mob: 07851262695

