


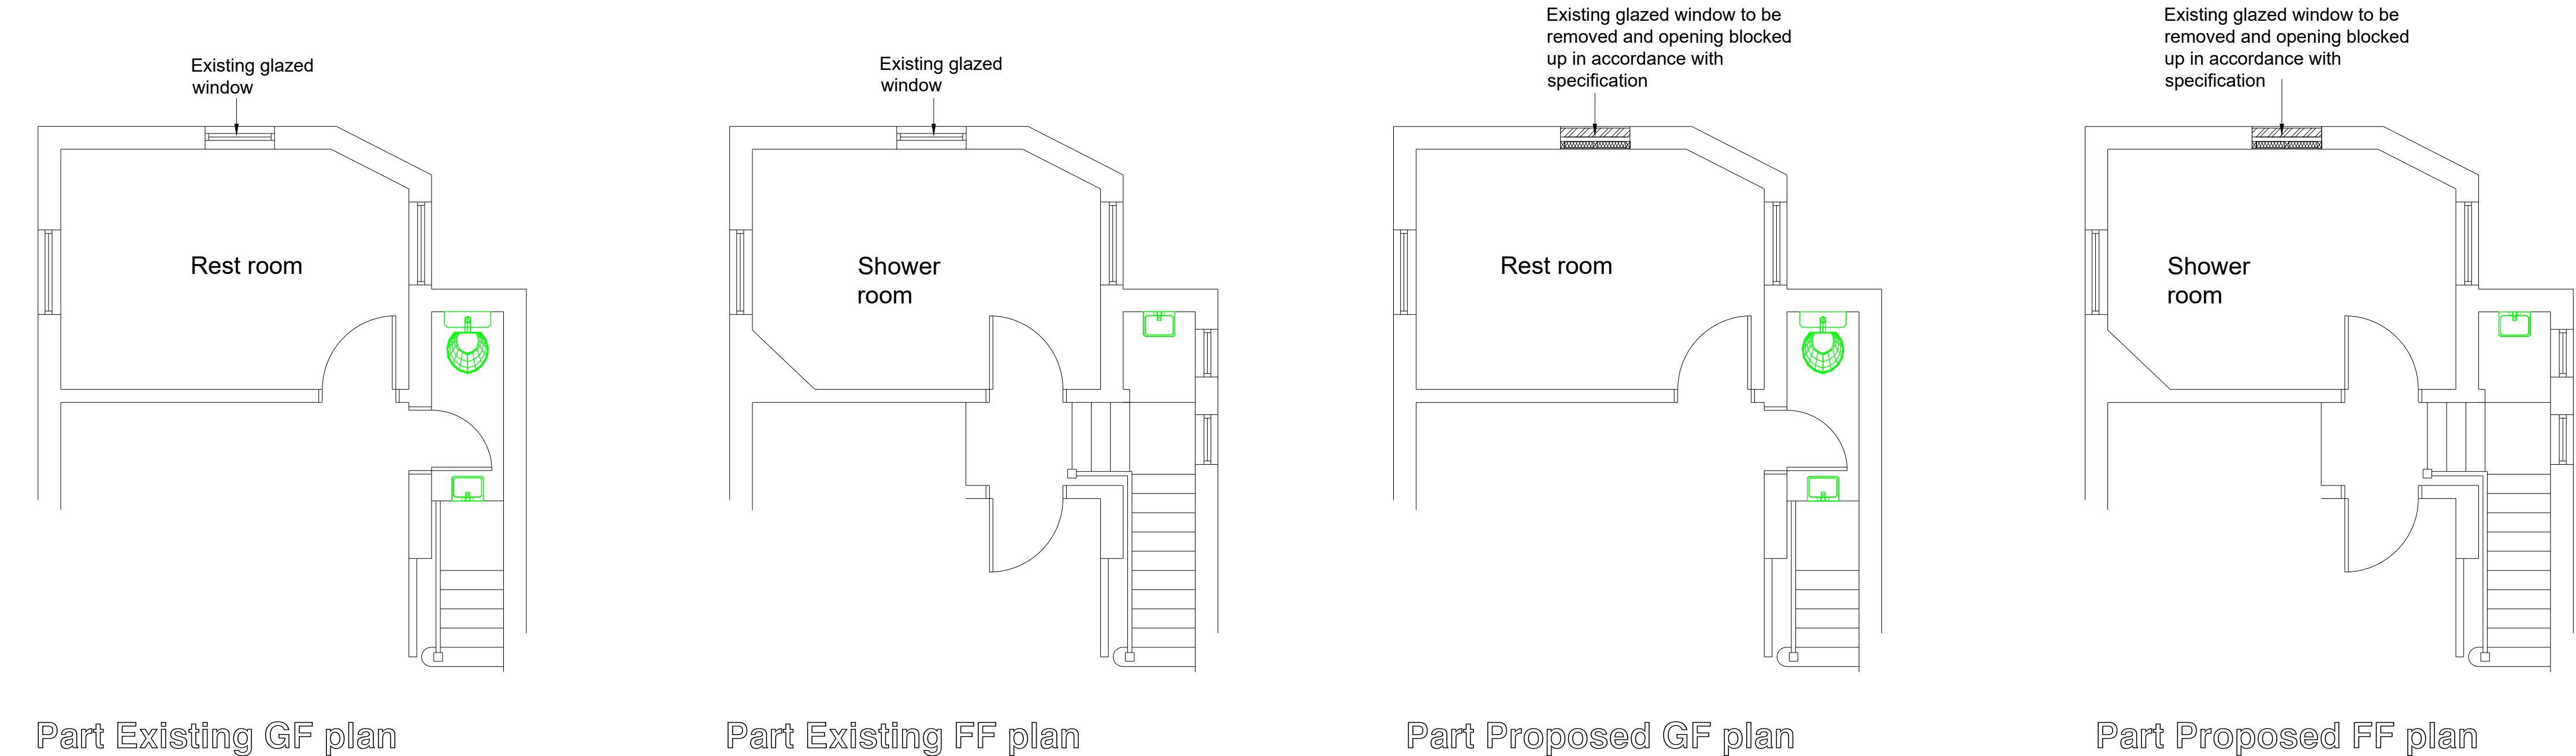


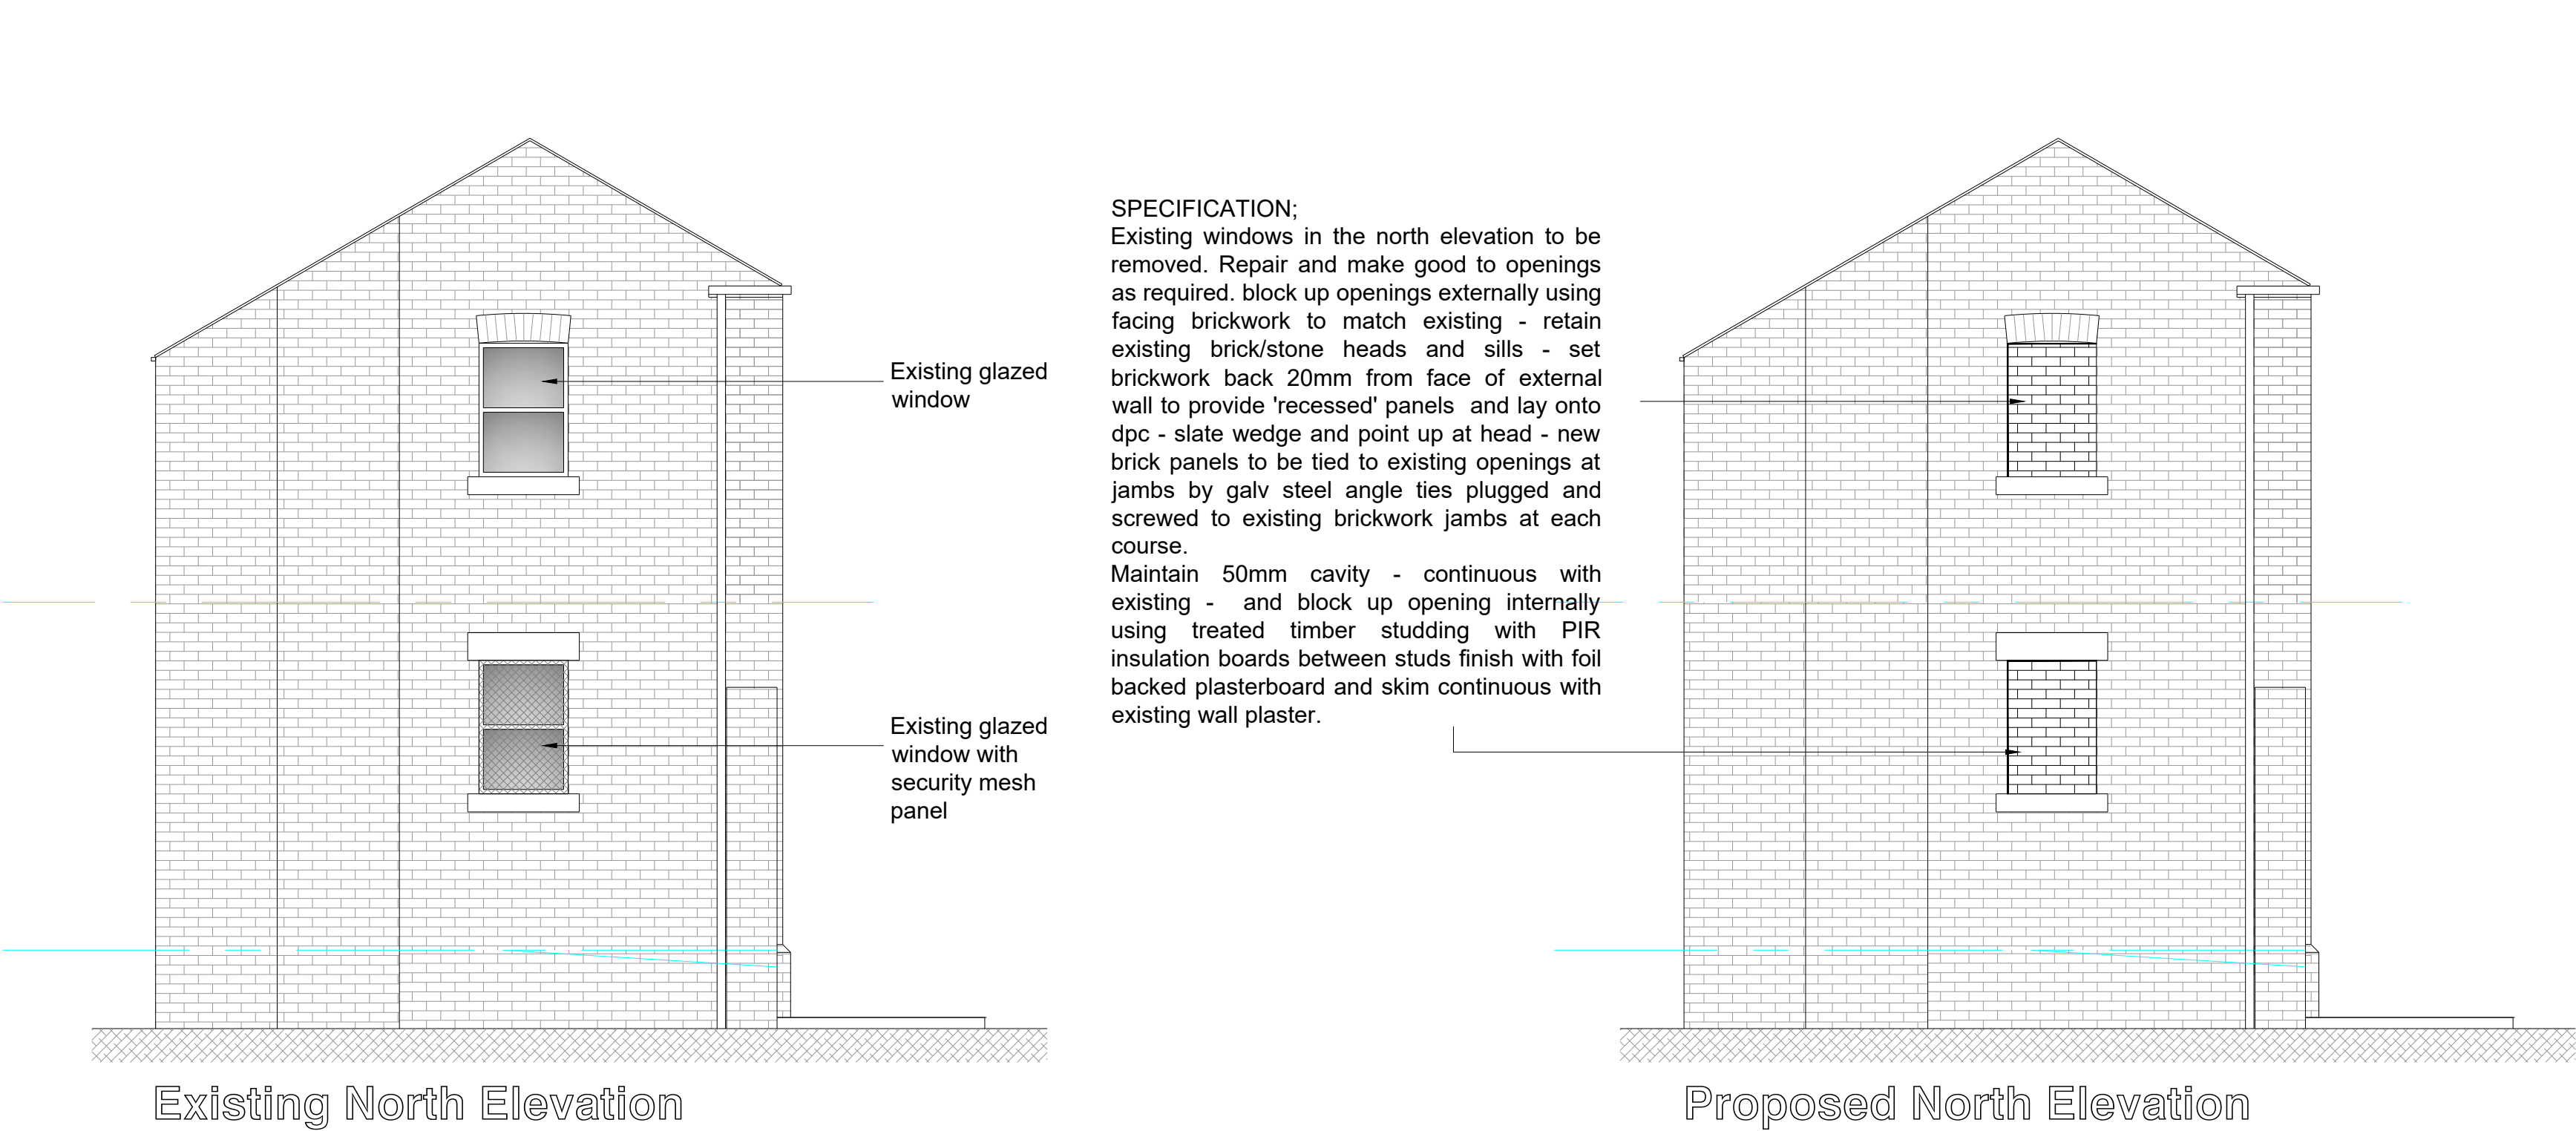

Proposed reclaimed Accrington brick to be used for blocking up window openings

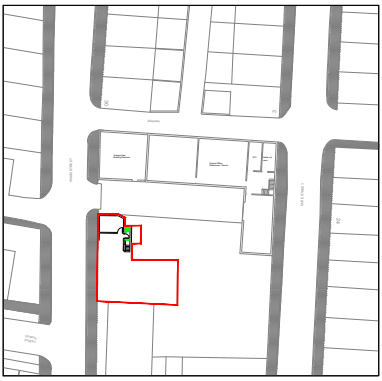

Location Plan 1:1250

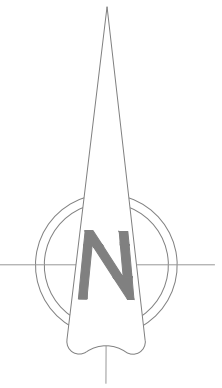

|   |         |                                                           |
|---|---------|-----------------------------------------------------------|
| B   | 8-3-24  | Existing and Proposed Site plans shown at request of L.A. |
| A   | 20-1-20 | Site plan extended and building shown edged red           |
| rev:   | date:   | description                                               |
| <div><div><div><div><div><div><b>ajc</b></div></div></div><div><div><div>AJ COCKER ASSOCIATES</div><div>CHARTERED BUILDING SURVEYORS</div></div></div></div><div><div><div><div><div>New Century House</div><div>176 Drake Street</div><div>Rochdale</div><div>OL16 1UP</div></div><div><div>Tel: 01706 764880</div><div>Fax: 01706 764881</div><div>www.ajcockerassociates.co.uk</div><div>mail@ajcockerassociates.co.uk</div></div></div></div><div><div><div><div></div><div><div><b>RICS</b></div><div>the mark of<br/>property<br/>professionalism<br/>worldwide</div></div></div></div></div></div></div></div> |         |                                                           |
| <b>Project:</b><br>Star work<br>Wham Street, Heywood, OL10 4QU   |         | <b>scale:</b> 1:50/as shown                               |
| <b>Existing and Proposed</b>   |         | <b>date:</b> Nov. 2019                                    |
| <b>Client:</b> Mrs. L.Hart   |         | <b>drawn:</b> NL                                          |
|   |         | <b>Dwg. Nr.</b> T234-001/B                                |