


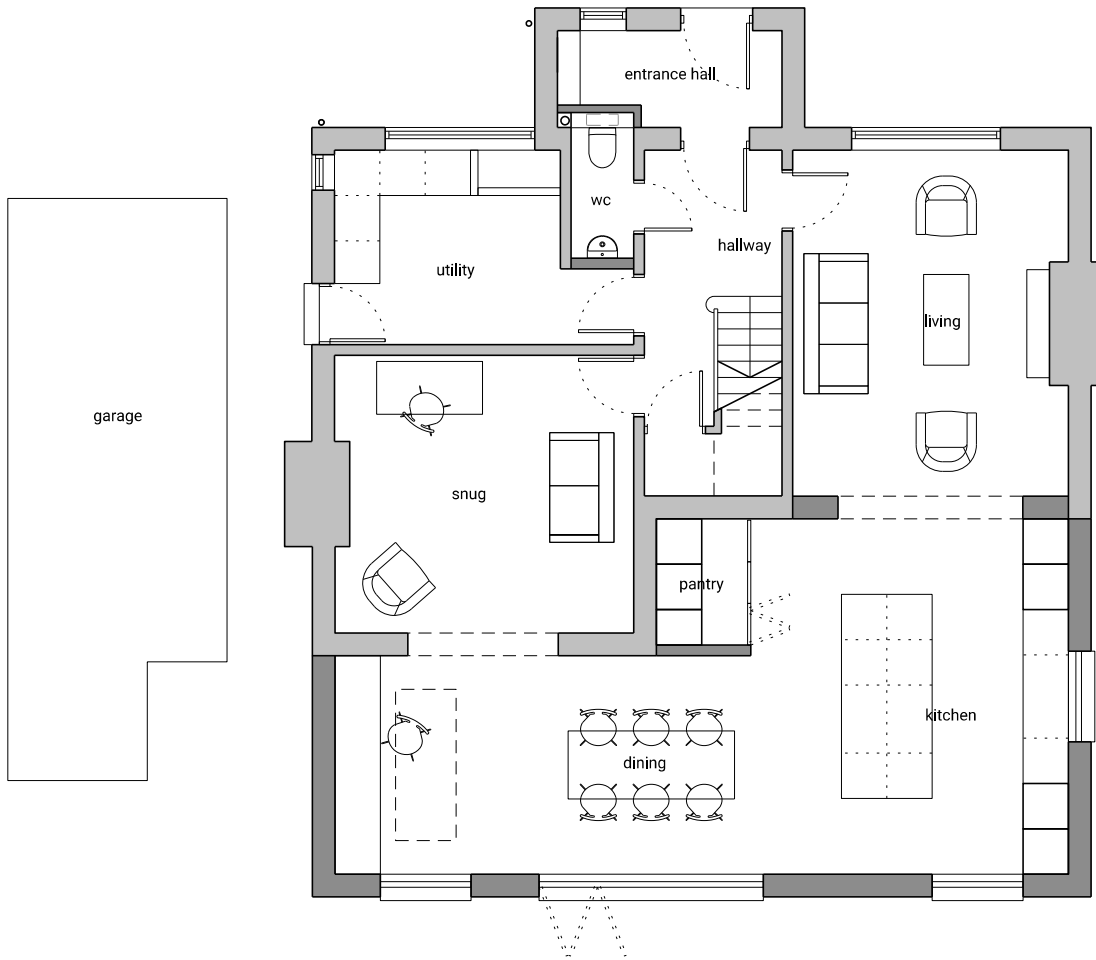


 

GROUND FLOOR PLAN
scale 1:200

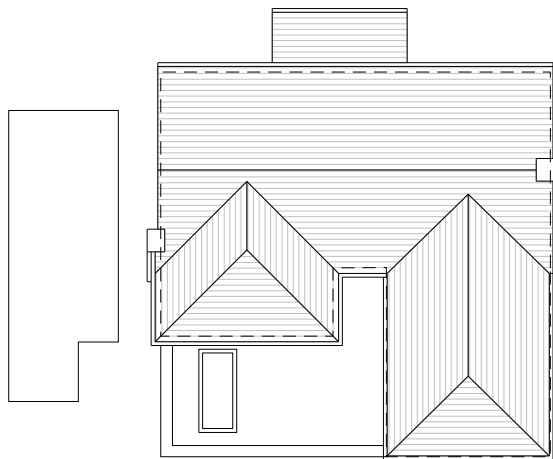

FIRST FLOOR PLAN
scale 1:200

 

ROOF PLAN
scale 1:200



revision:	date:	note:
P01	20221018	planning
P02	20221130	planning

.....

© Lind Studio Ltd. do not scale from this drawing



project
extension to house at gipsy lane, rochdale
job no.
135
title
proposed floor plans
scale
as noted @ A3
drawing no.
al(02)0010

LIND Studio Ltd
53 Spear Street
Manchester
M1 1DF
www.lindstudio.co.uk
hello@lindstudio.co.uk

LIND | STUDIO