

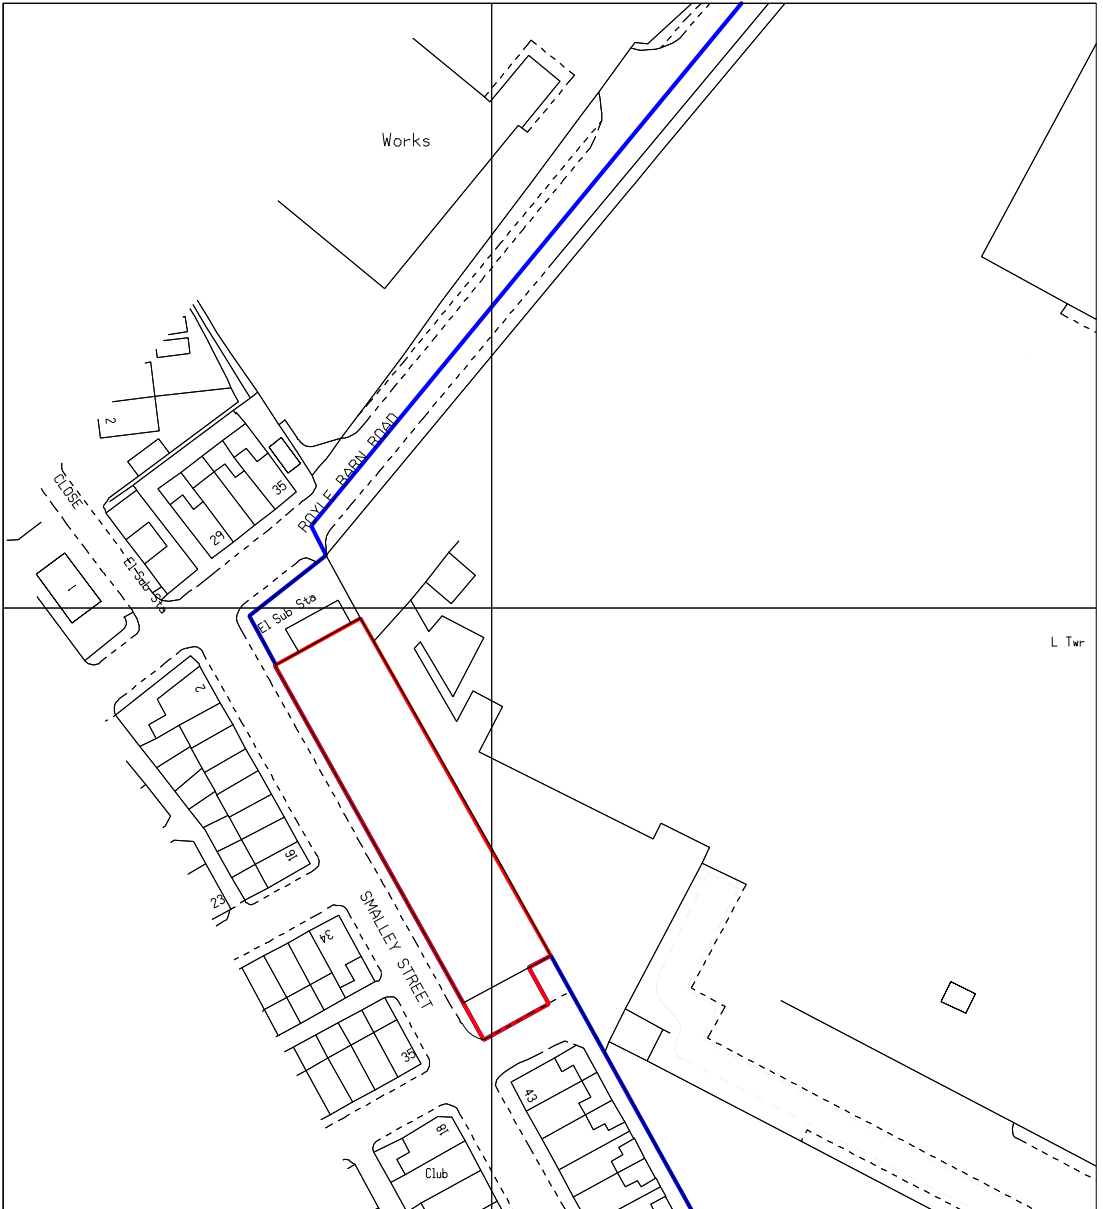


Site Plan 1:200

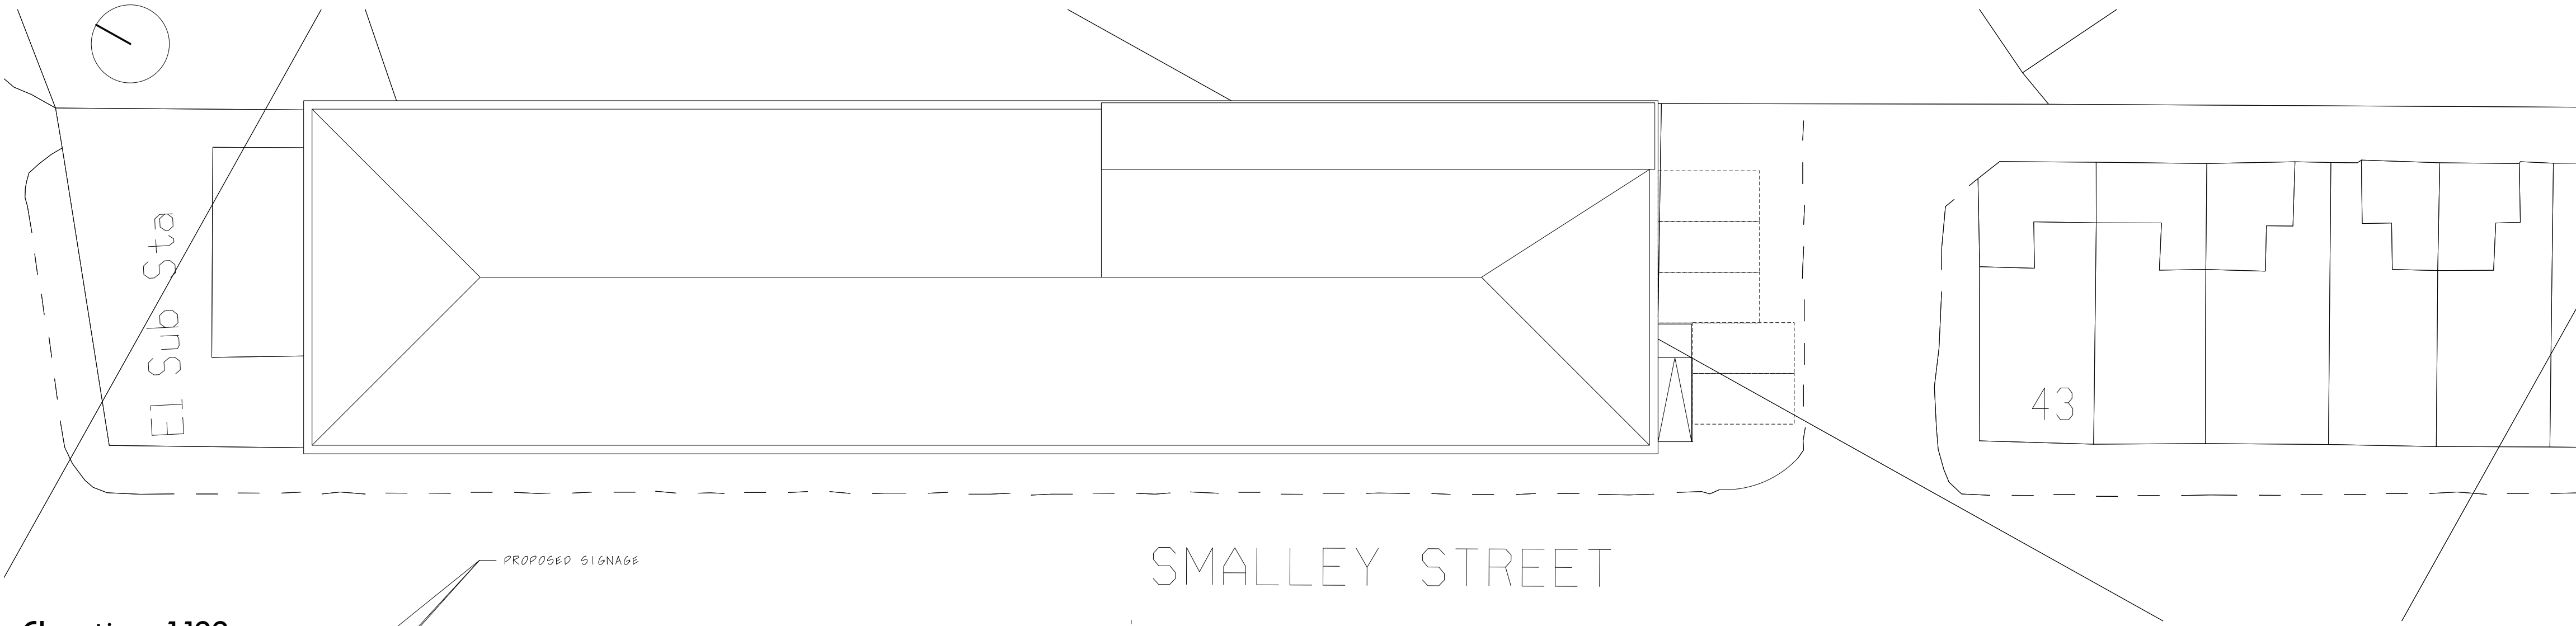


Elevations 1:100
S-E

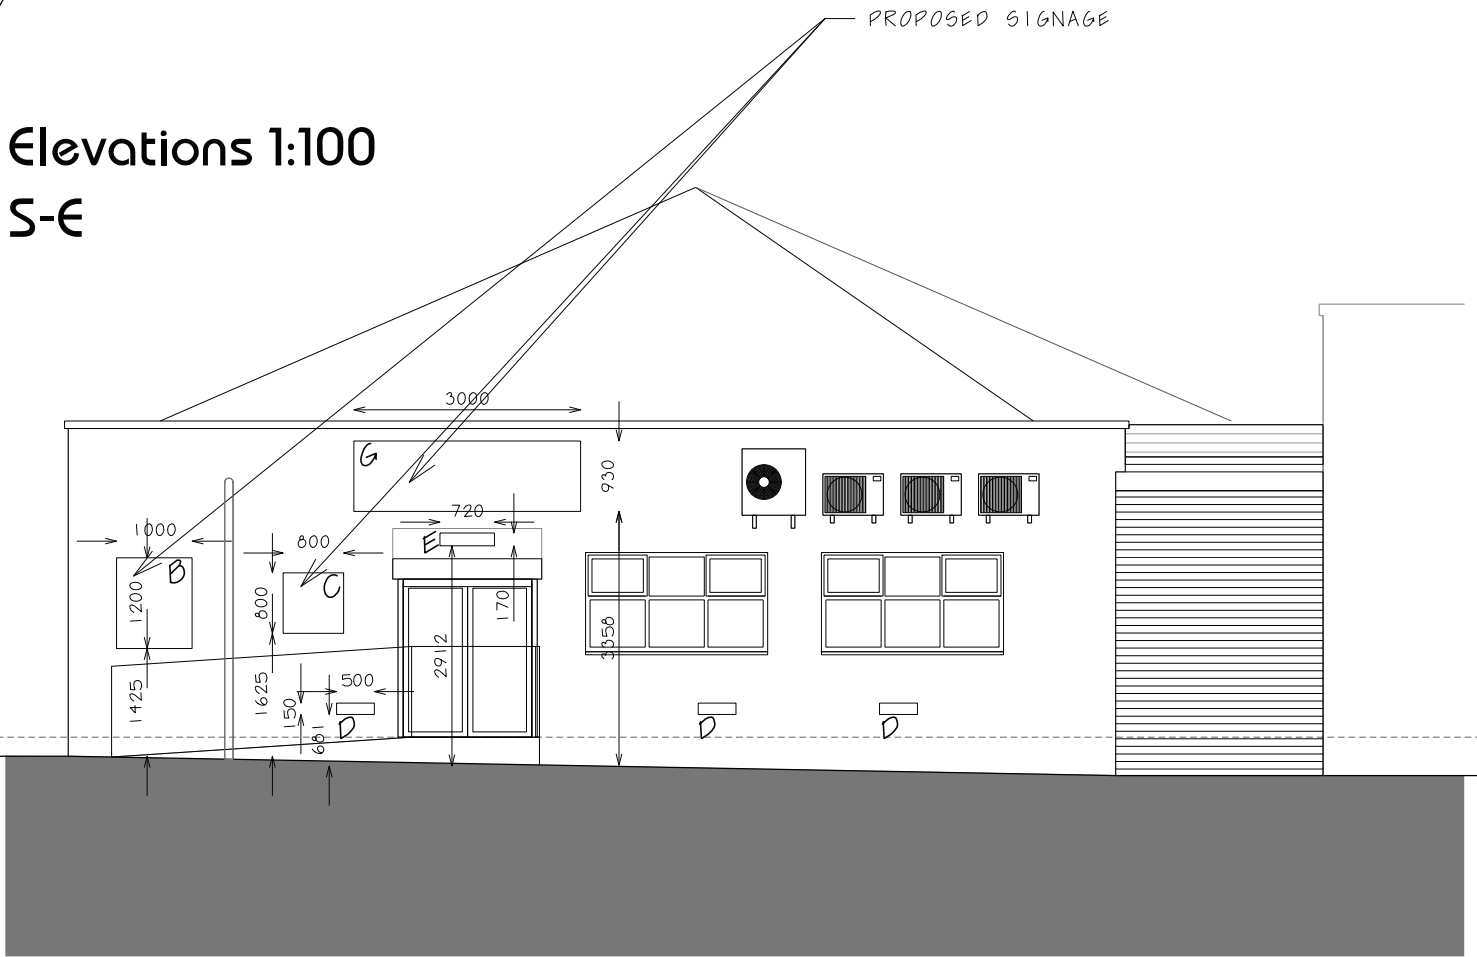



Partial S-W



Location Plan 1:1250

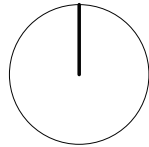

Ground Floor 1:100

 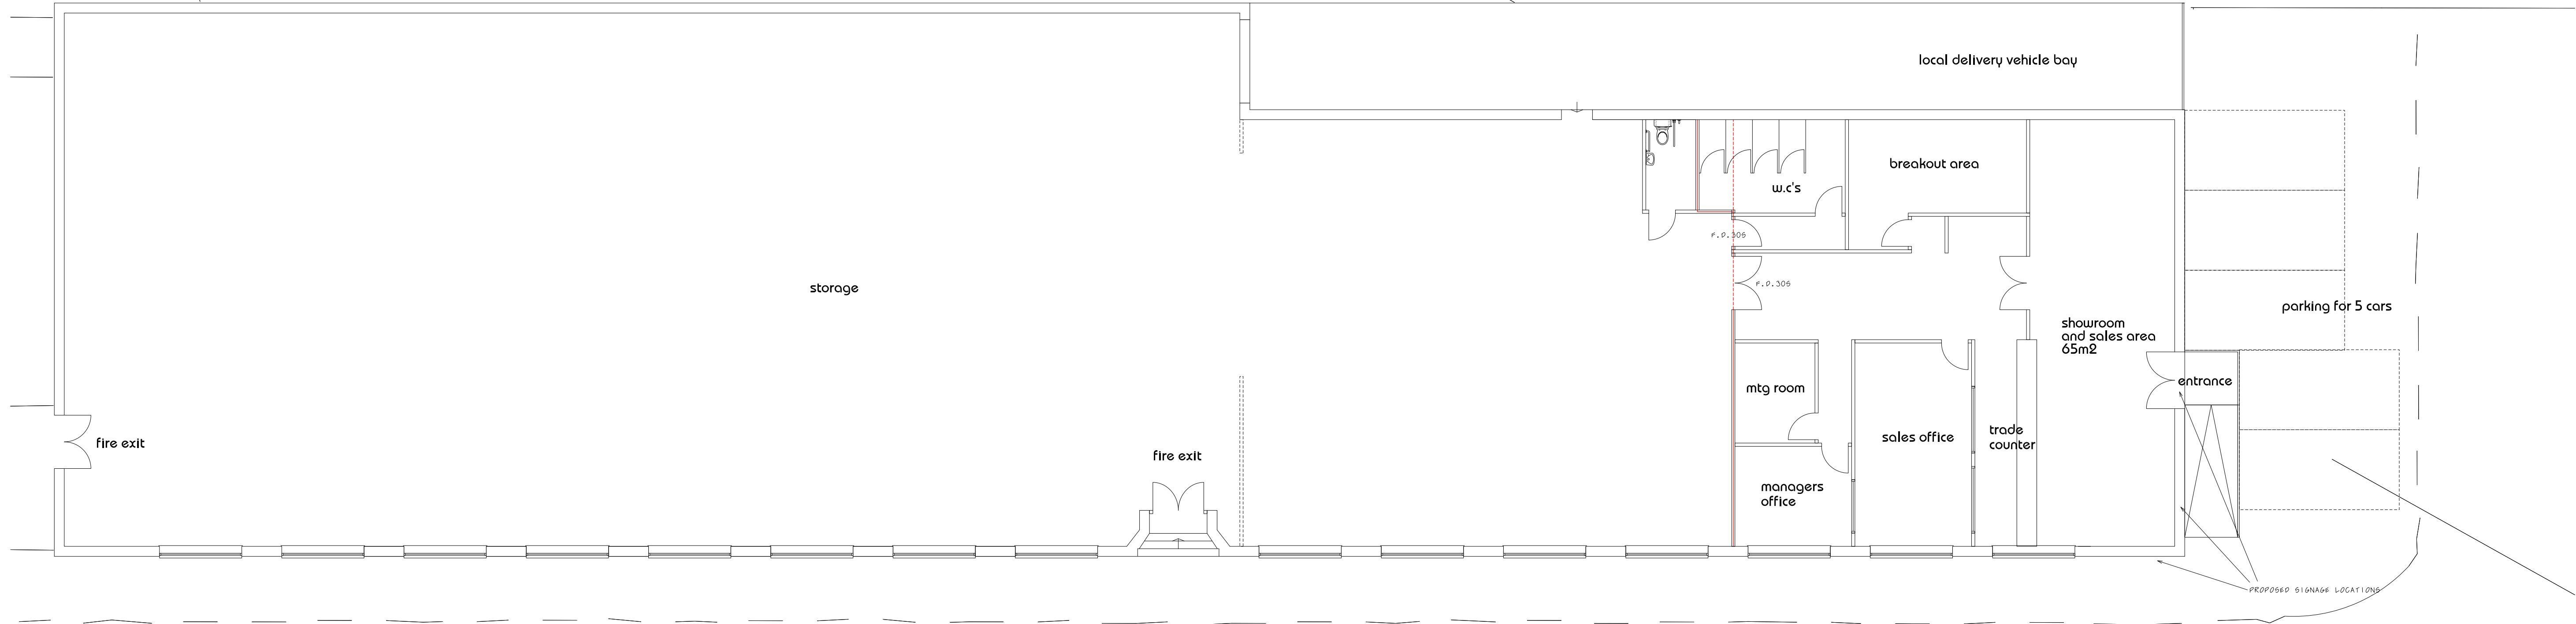

Scale 1:100 @ A1
10mm = 1m

linberg

design associates limited

Scale: R Line 10 Century Park, Coppin Road, Blean, Kent, UK R14 8PL
Tel: 01853 880 385 Fax: 01853 880 386 Email: info@linberg.co.uk

Project Title
Spartan Motor Factors
5 Smalley Street
Rochdale, OL11 3DX

Drwg Title:

Proposed Signage

Drwg No.:

PP02

Scale:

1:100

Revision

A

Drawn By / Date:

JL