

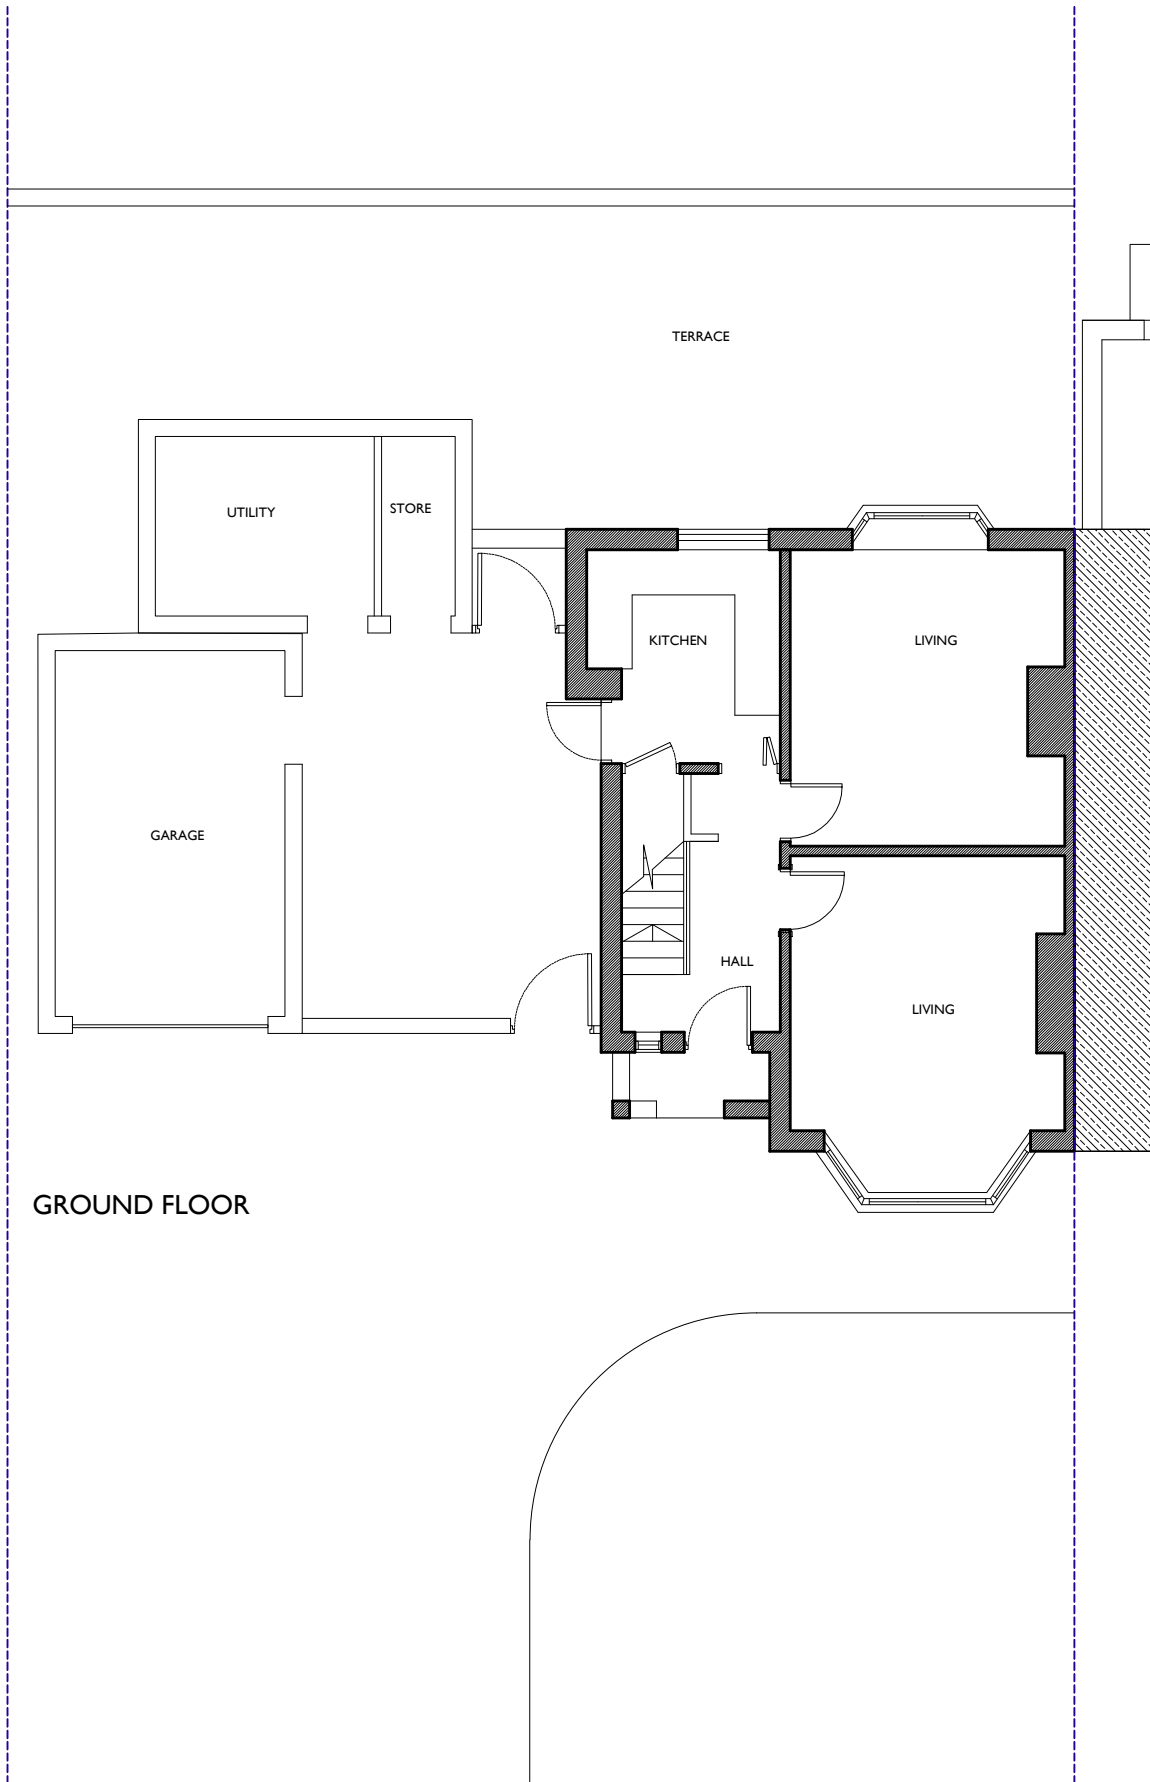


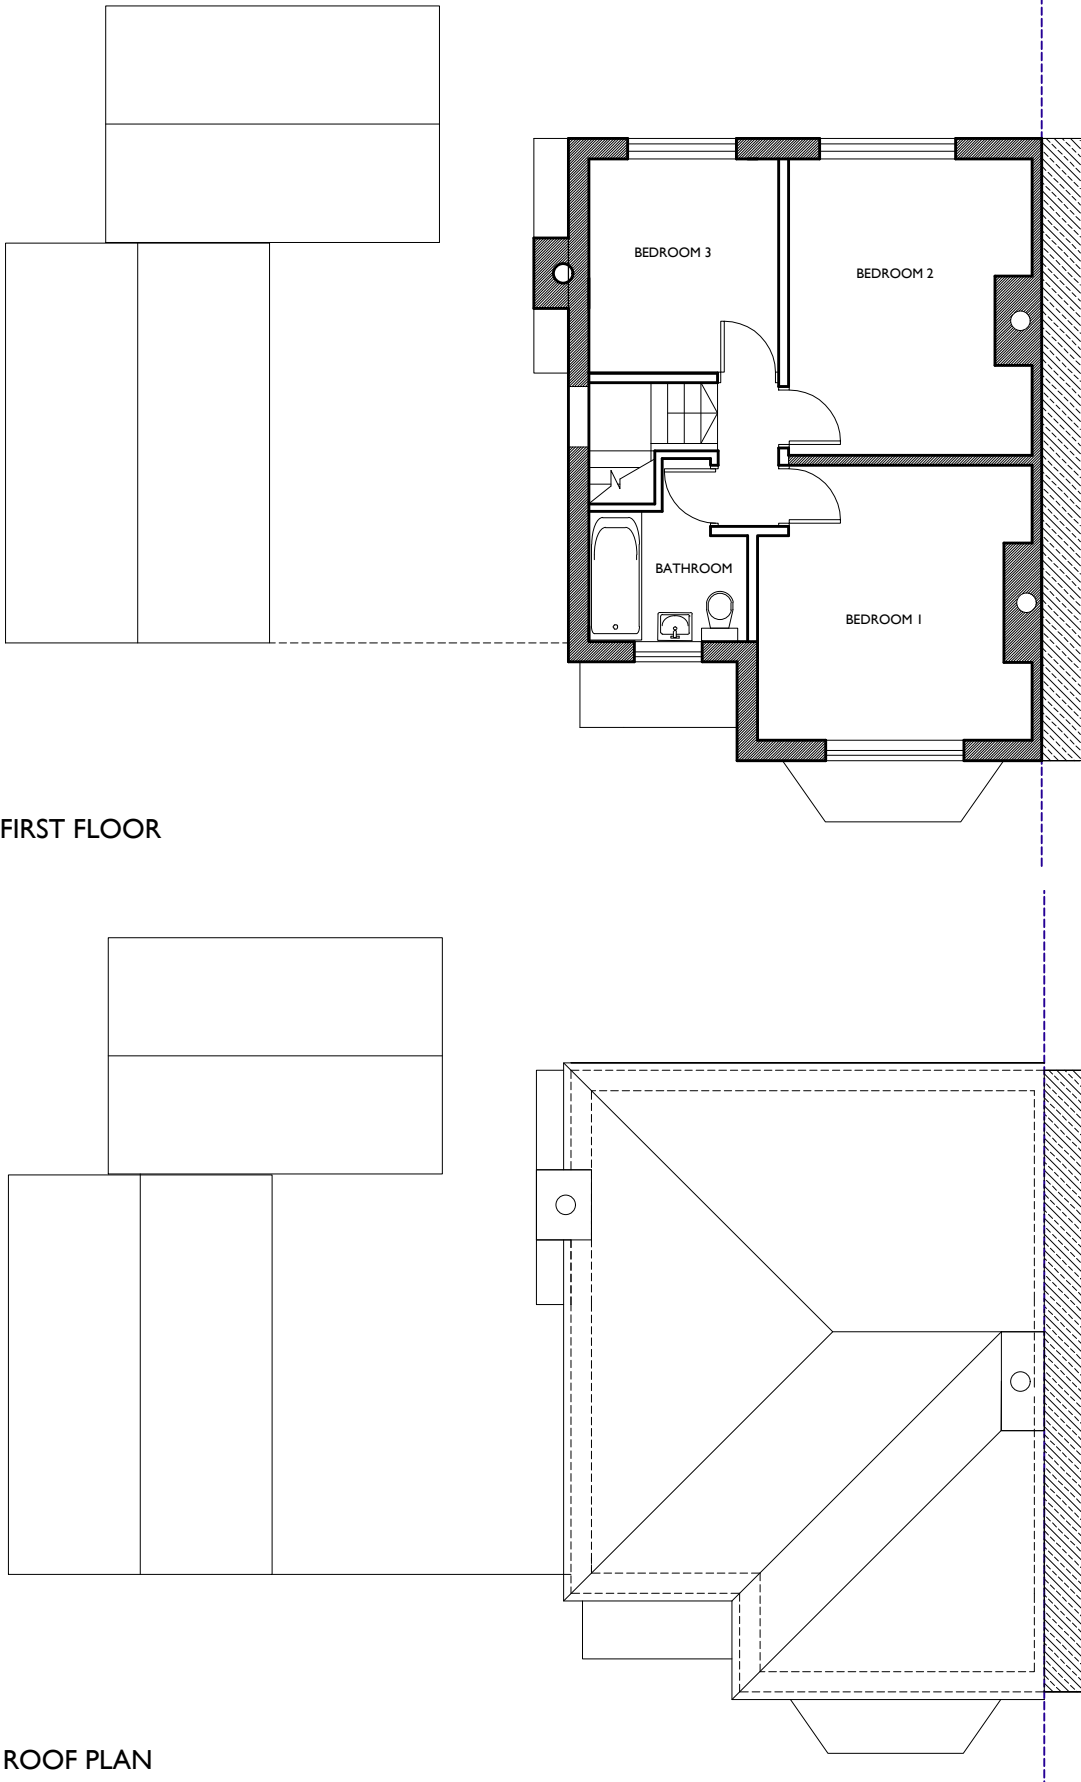


GROUND FLOOR

 

FIRST FLOOR

ROOF PLAN

NOTES:		
CONTRACTORS MUST VERIFY ALL DIMENSIONS ON SITE BEFORE COMMENCEMENT OF ANY WORK OR PREPARING MANUFACTURING DRAWINGS		
CONTRACTOR TO NOTIFY THE ARCHITECT OF ANY DISCREPANCIES		
Minor Amendments- Drawing re-issued for new application		Mar 25

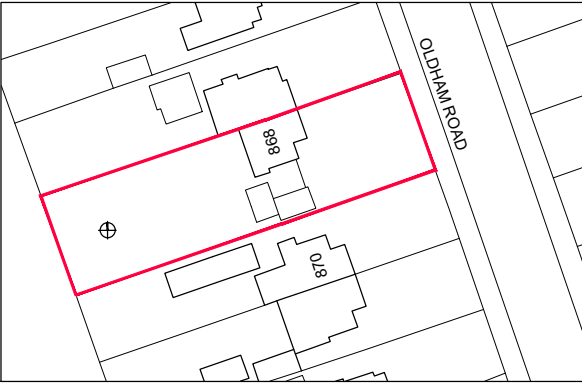

LOCATION /BLOCK PLAN 1:500

emma craig Architectural Design t: 07931 586751 e: emmacraig@gmail.com		DRAWING TITLE PLANS EXISTING	
CLIENT S & J WEBB		SCALE 1:100 @A3 1:50 @A1	DATE OCT 20
PROJECT 868 OLDHAM ROAD ROCHDALE OL11 2BN		JOB No 40	REVISION 01 A