




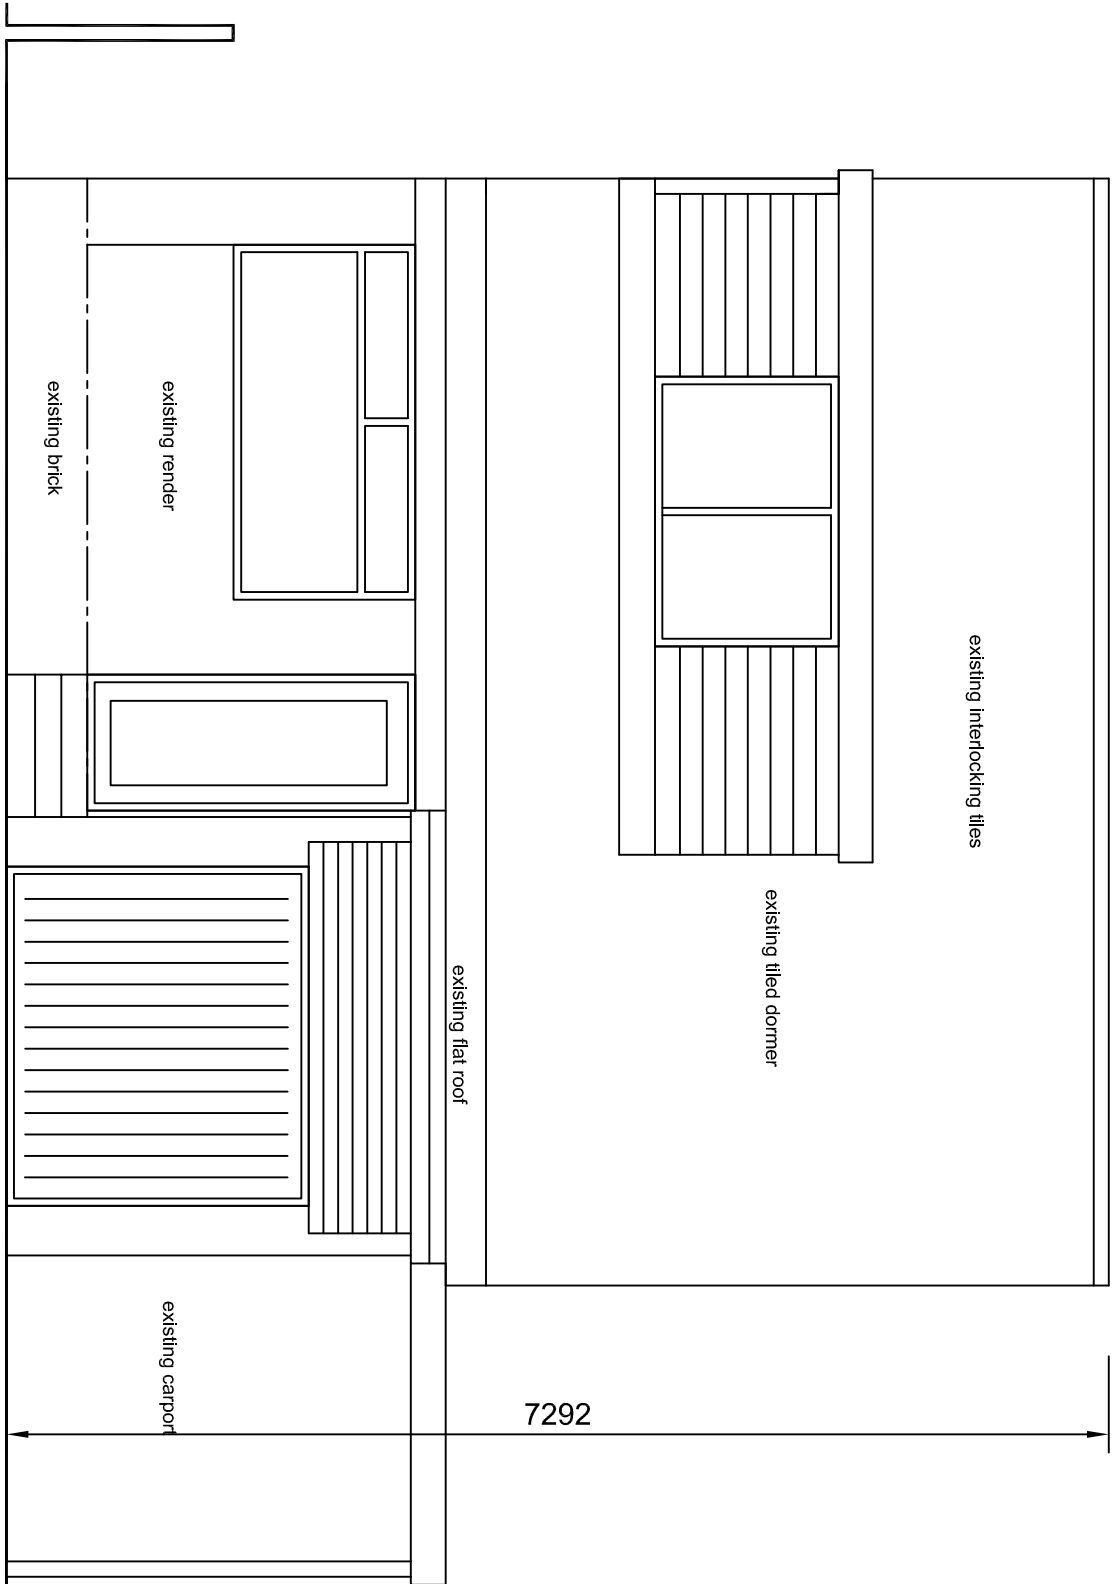


extg front elevation

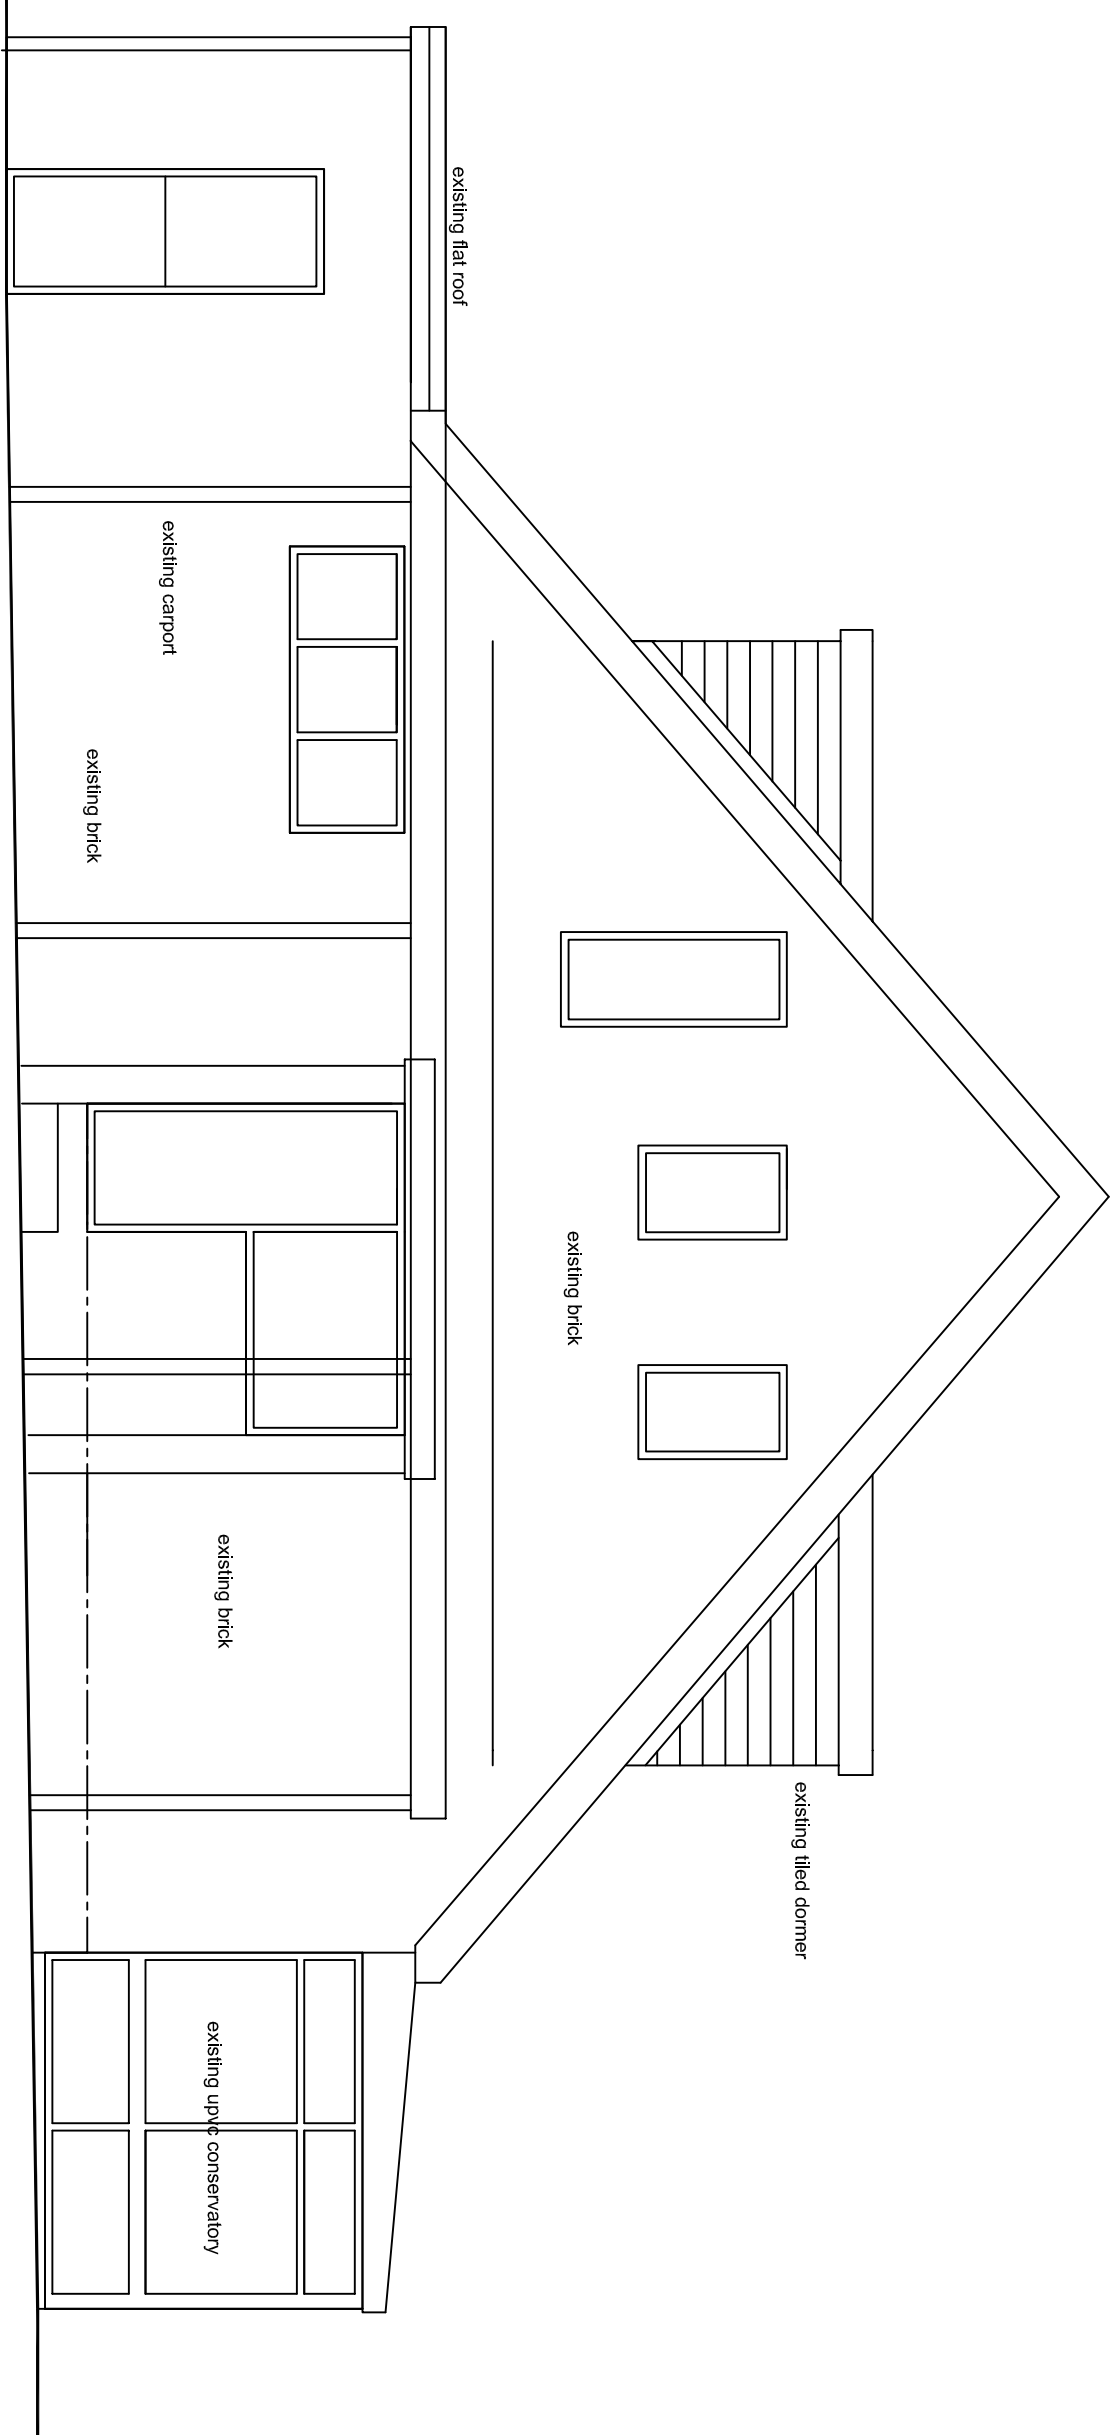


extg side elevation

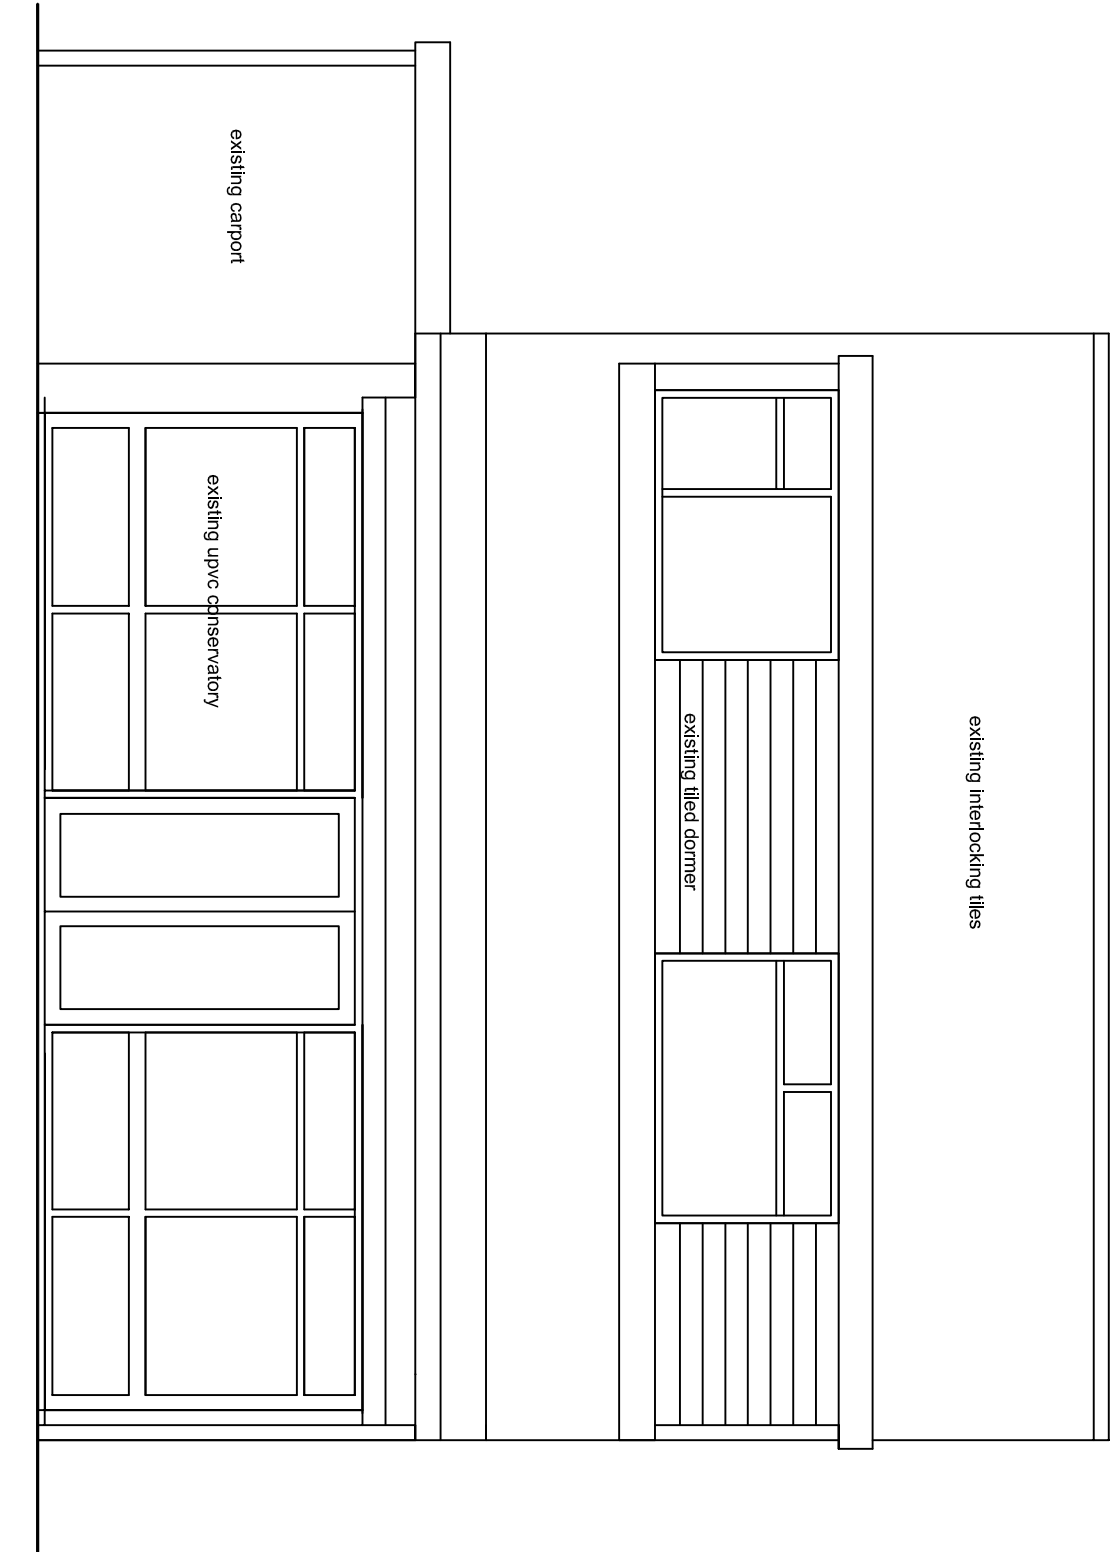


extg rear elevation

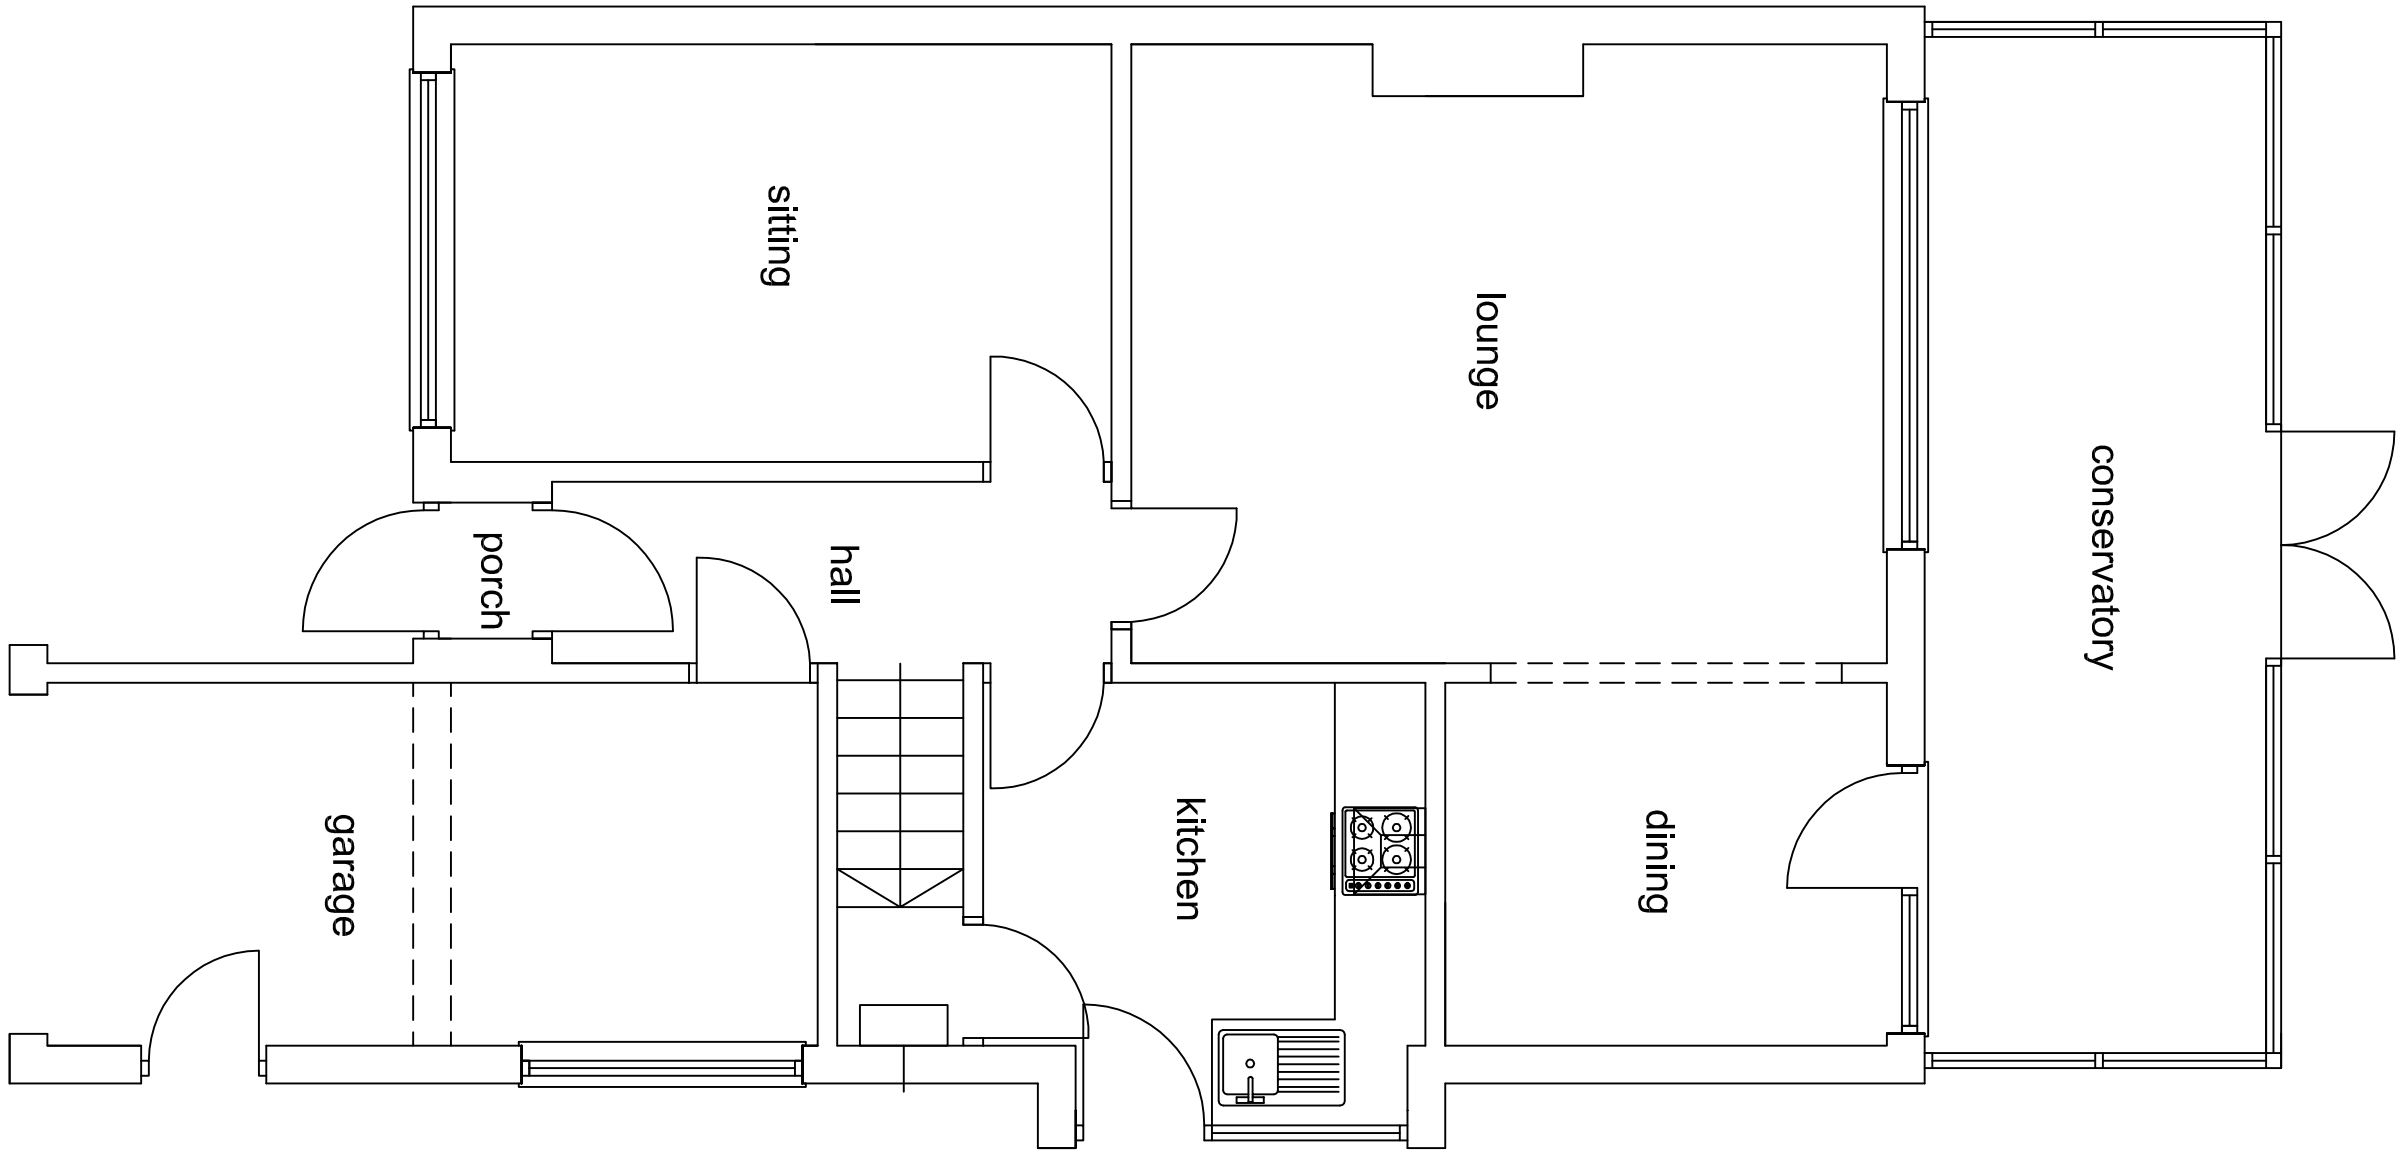

extg ground floor plan

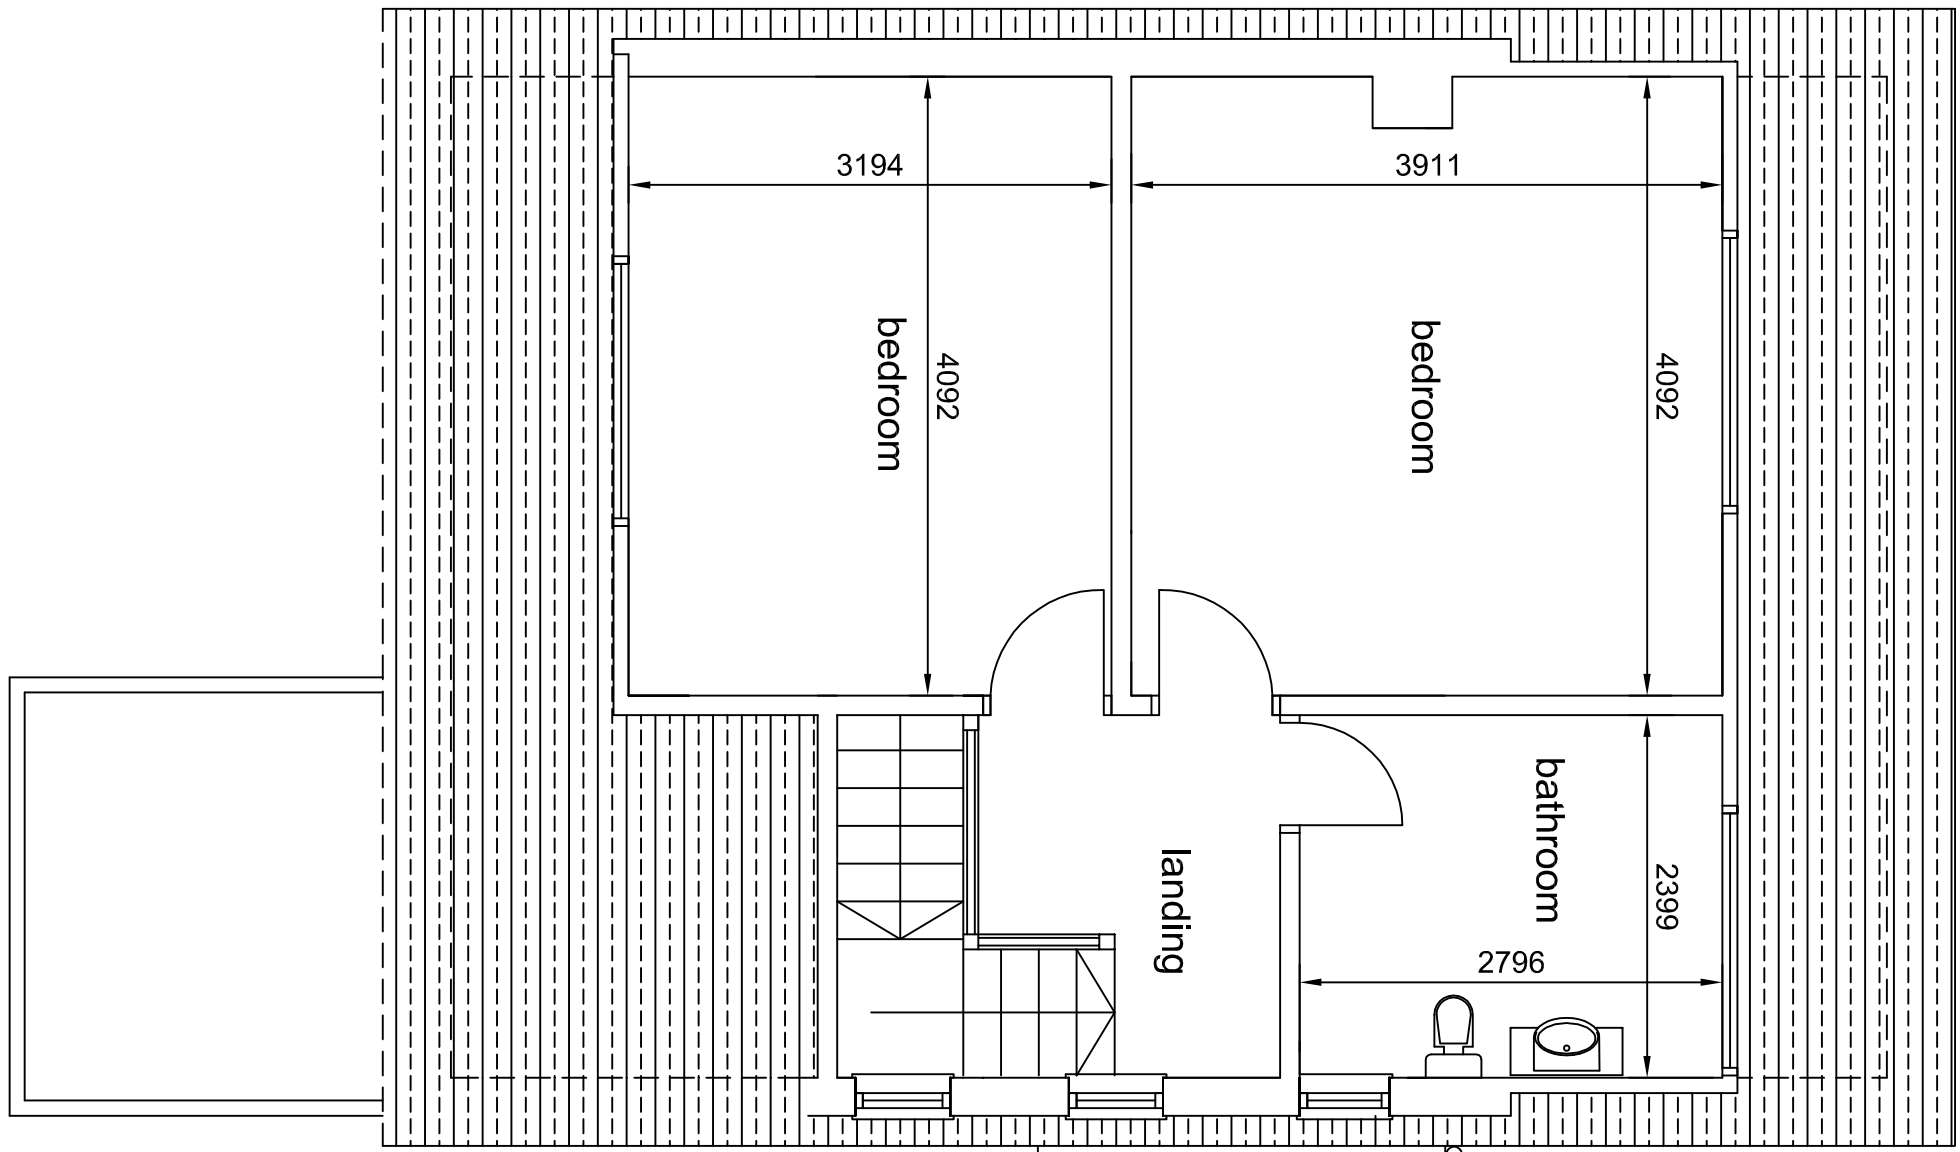

extg first floor plan

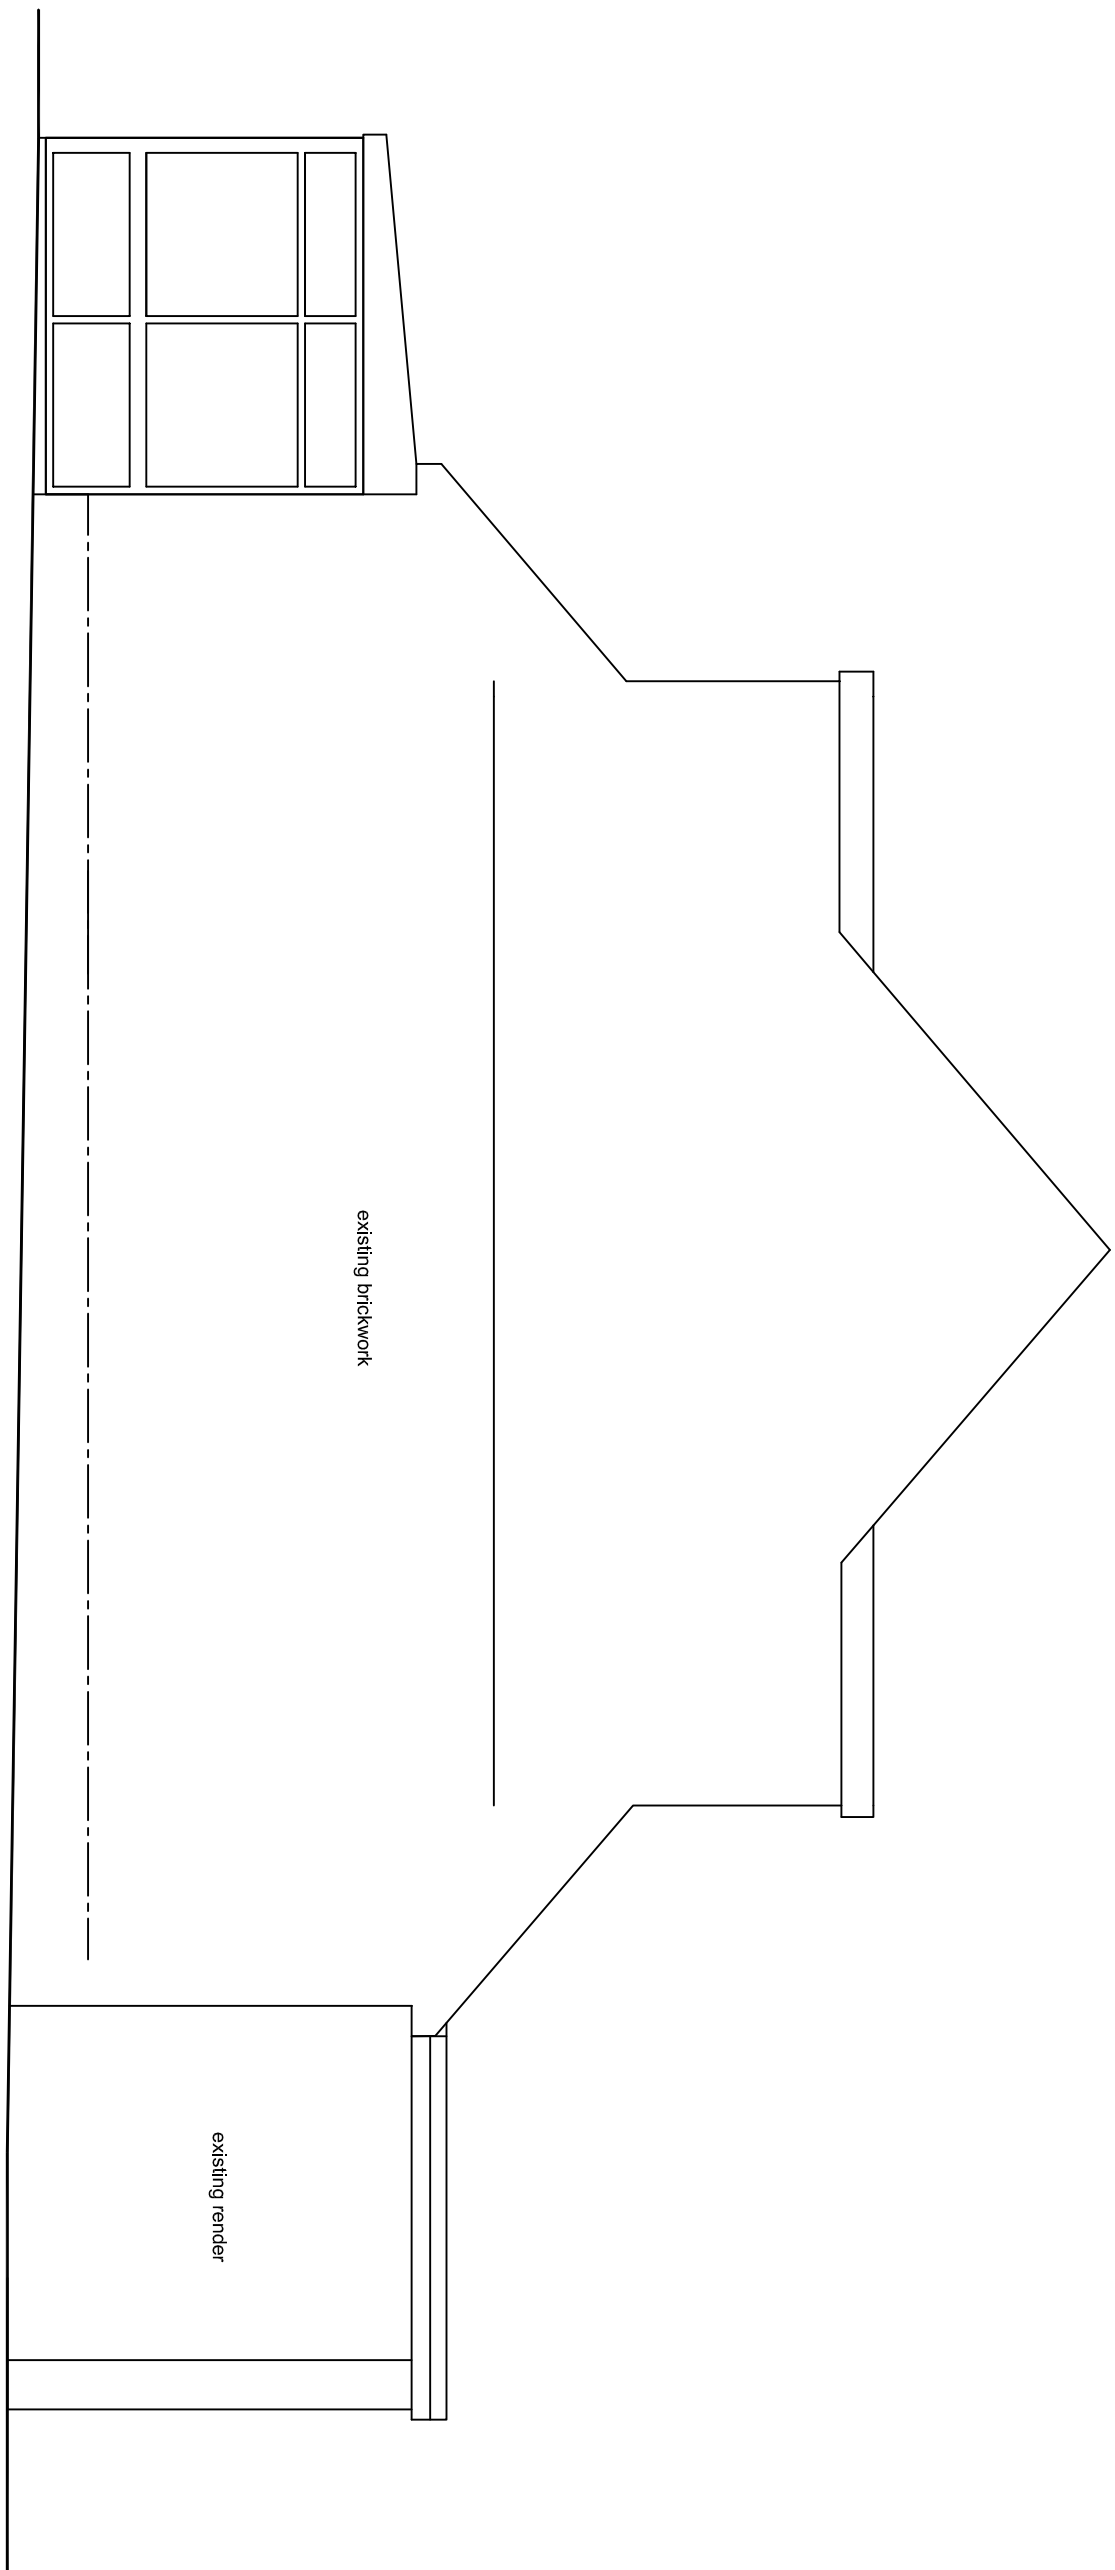

extg side elevation

DRAWING				CLIENT			
A. (Revised/Resubmission of 22/01/2018/14/15)				Mr Iran Mahmood			
REV. DESCRIPTION				116, Bolton Rd, Roodale, OL11 4QX			
DATE				PROJECT			
13/12/2022				Alterations & Remodelling to upper storey including new dormers, garage conversion & new brick garage			
SCALE				DRAWING			
1:50 @ A1				2222/MG1			
DATE				REVISION			
Sept 2022				A			
DRAWING NO.				CHECKED			
2222/MG1				A			