

 
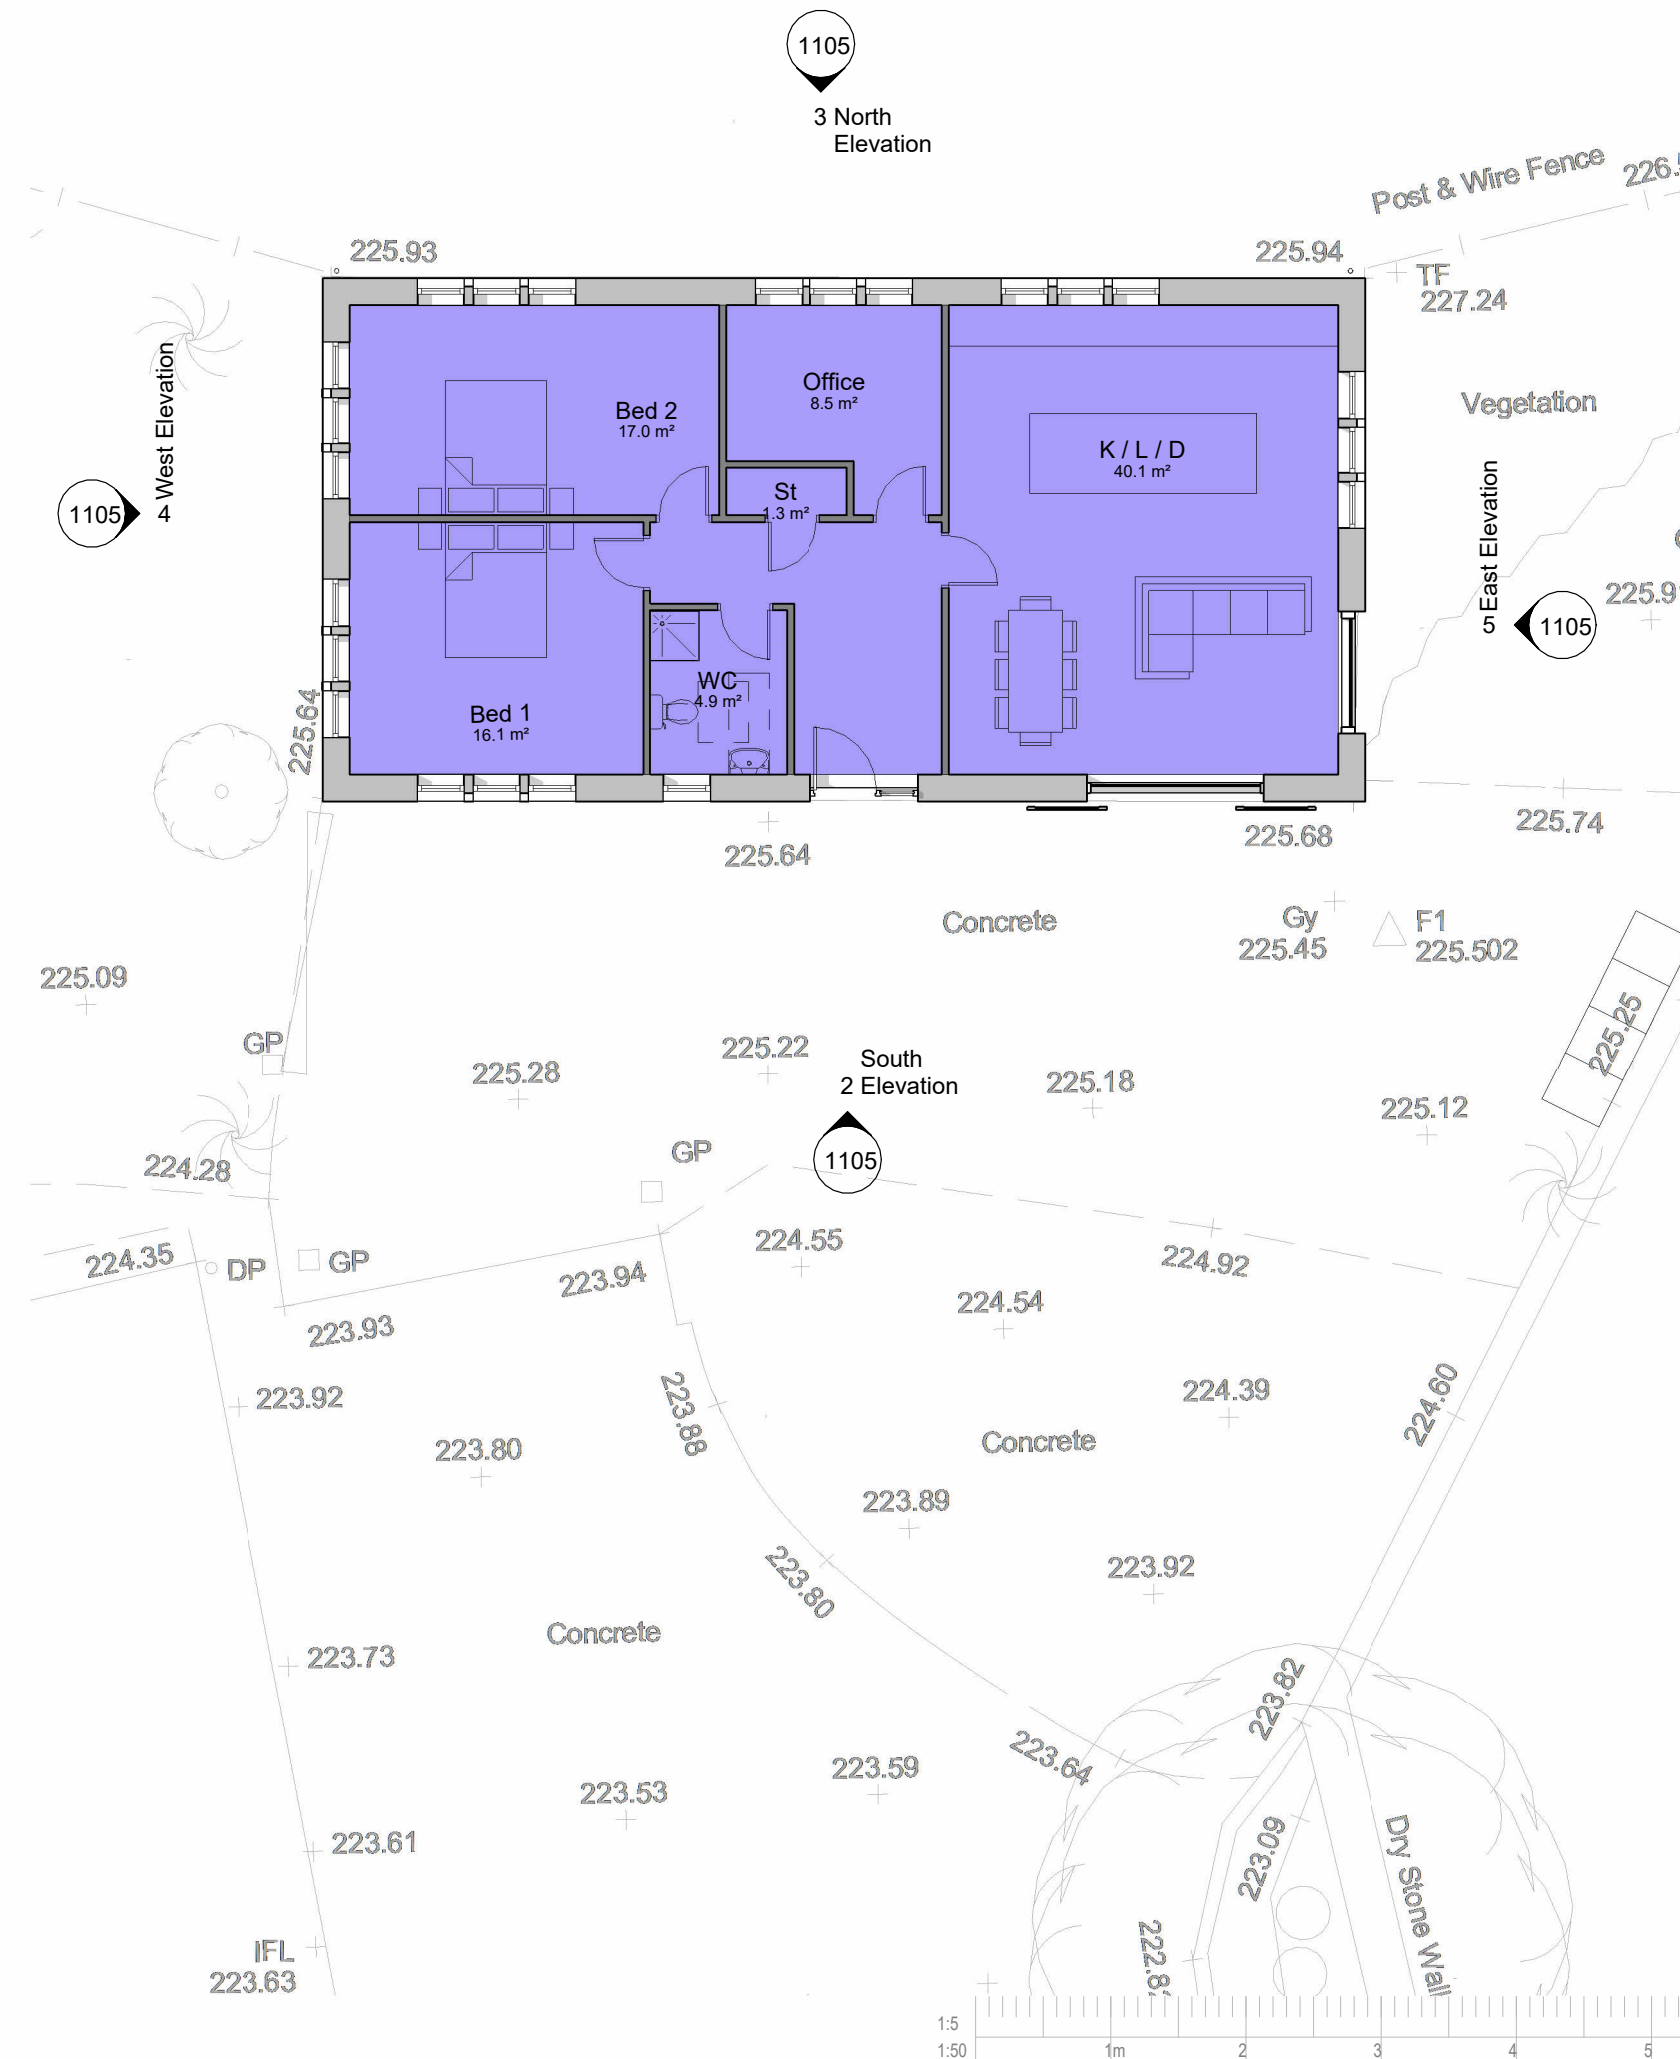



1 : 100

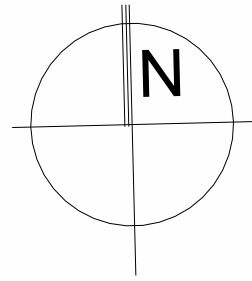


1 : 100

 

1 : 100

 

1 : 100

 

1 : 100

- | | |
|---|---|
| <ul style="list-style-type: none"> ○ CREATIVE ARCHITECTURE LIMITED ■ THIS DRAWING IS THE SUBJECT OF COPYRIGHT WHICH VESTS IN CREATIVE ARCHITECTURE LIMITED. IT IS AN INFRINGEMENT OF COPYRIGHT TO REPRODUCE THIS DRAWING, BY WHATEVER MEANS, INCLUDING ELECTRONIC, WITHOUT THE EXPRESS WRITTEN CONSENT OF CREATIVE ARCHITECTURE LIMITED WHICH RESERVES ALL ITS RIGHTS | <p>CREATIVE ARCHITECTURE LIMITED ASSERTS ITS RIGHTS TO BE IDENTIFIED AS THE AUTHOR OF THIS DESIGN</p> |
| <ul style="list-style-type: none"> ■ DRAWING NOT TO BE SCALED. ■ REPORT ERRORS & OMISSIONS TO ARCHITECT. ■ CHECK ALL DIMENSIONS ON SITE ■ DRAWING TO BE READ IN CONJUNCTION WITH THE HEALTH AND SAFETY PLAN AND ALL RELEVANT RISK ASSESSMENTS | |

Proposed Surface Area = 118m²

Proposed Volume = 510m³

A	30.10.24	AH	Amendments to Class Q drawings	CA
REV.	DATE	DRN.		CHKD.

PROJECT
Longley Hey Farm,
Littleborough

CLIENT
Mr & Mrs Slicker

DRAWING

Proposed Floor Plan and Elevations

SCALE	SHEET SIZE	DRAWN	CHECKED	DATE
As indicated	@ A2	AH	CA	14.11.23

A: 1 The Long Stables, Rochdale Rd, Denshaw, OL3 5UE
T: 07788 200 255
E: adam@creativearchitectureltd.co.uk
W: www.creativearchitectureltd.co.uk

JOB No 22-014	DRAWING No 1105	REVISION A
STATUS Planning		