


ALL DIMENSIONS ARE FOR REFERENCE
PURPOSES ONLY DISCRPENCIES ARE TO BE
REPORTED TO THE DRAWINGS AUTHOR. DO NOT
SCALE FROM DRAWING.



PERMEABLE
TARMAC

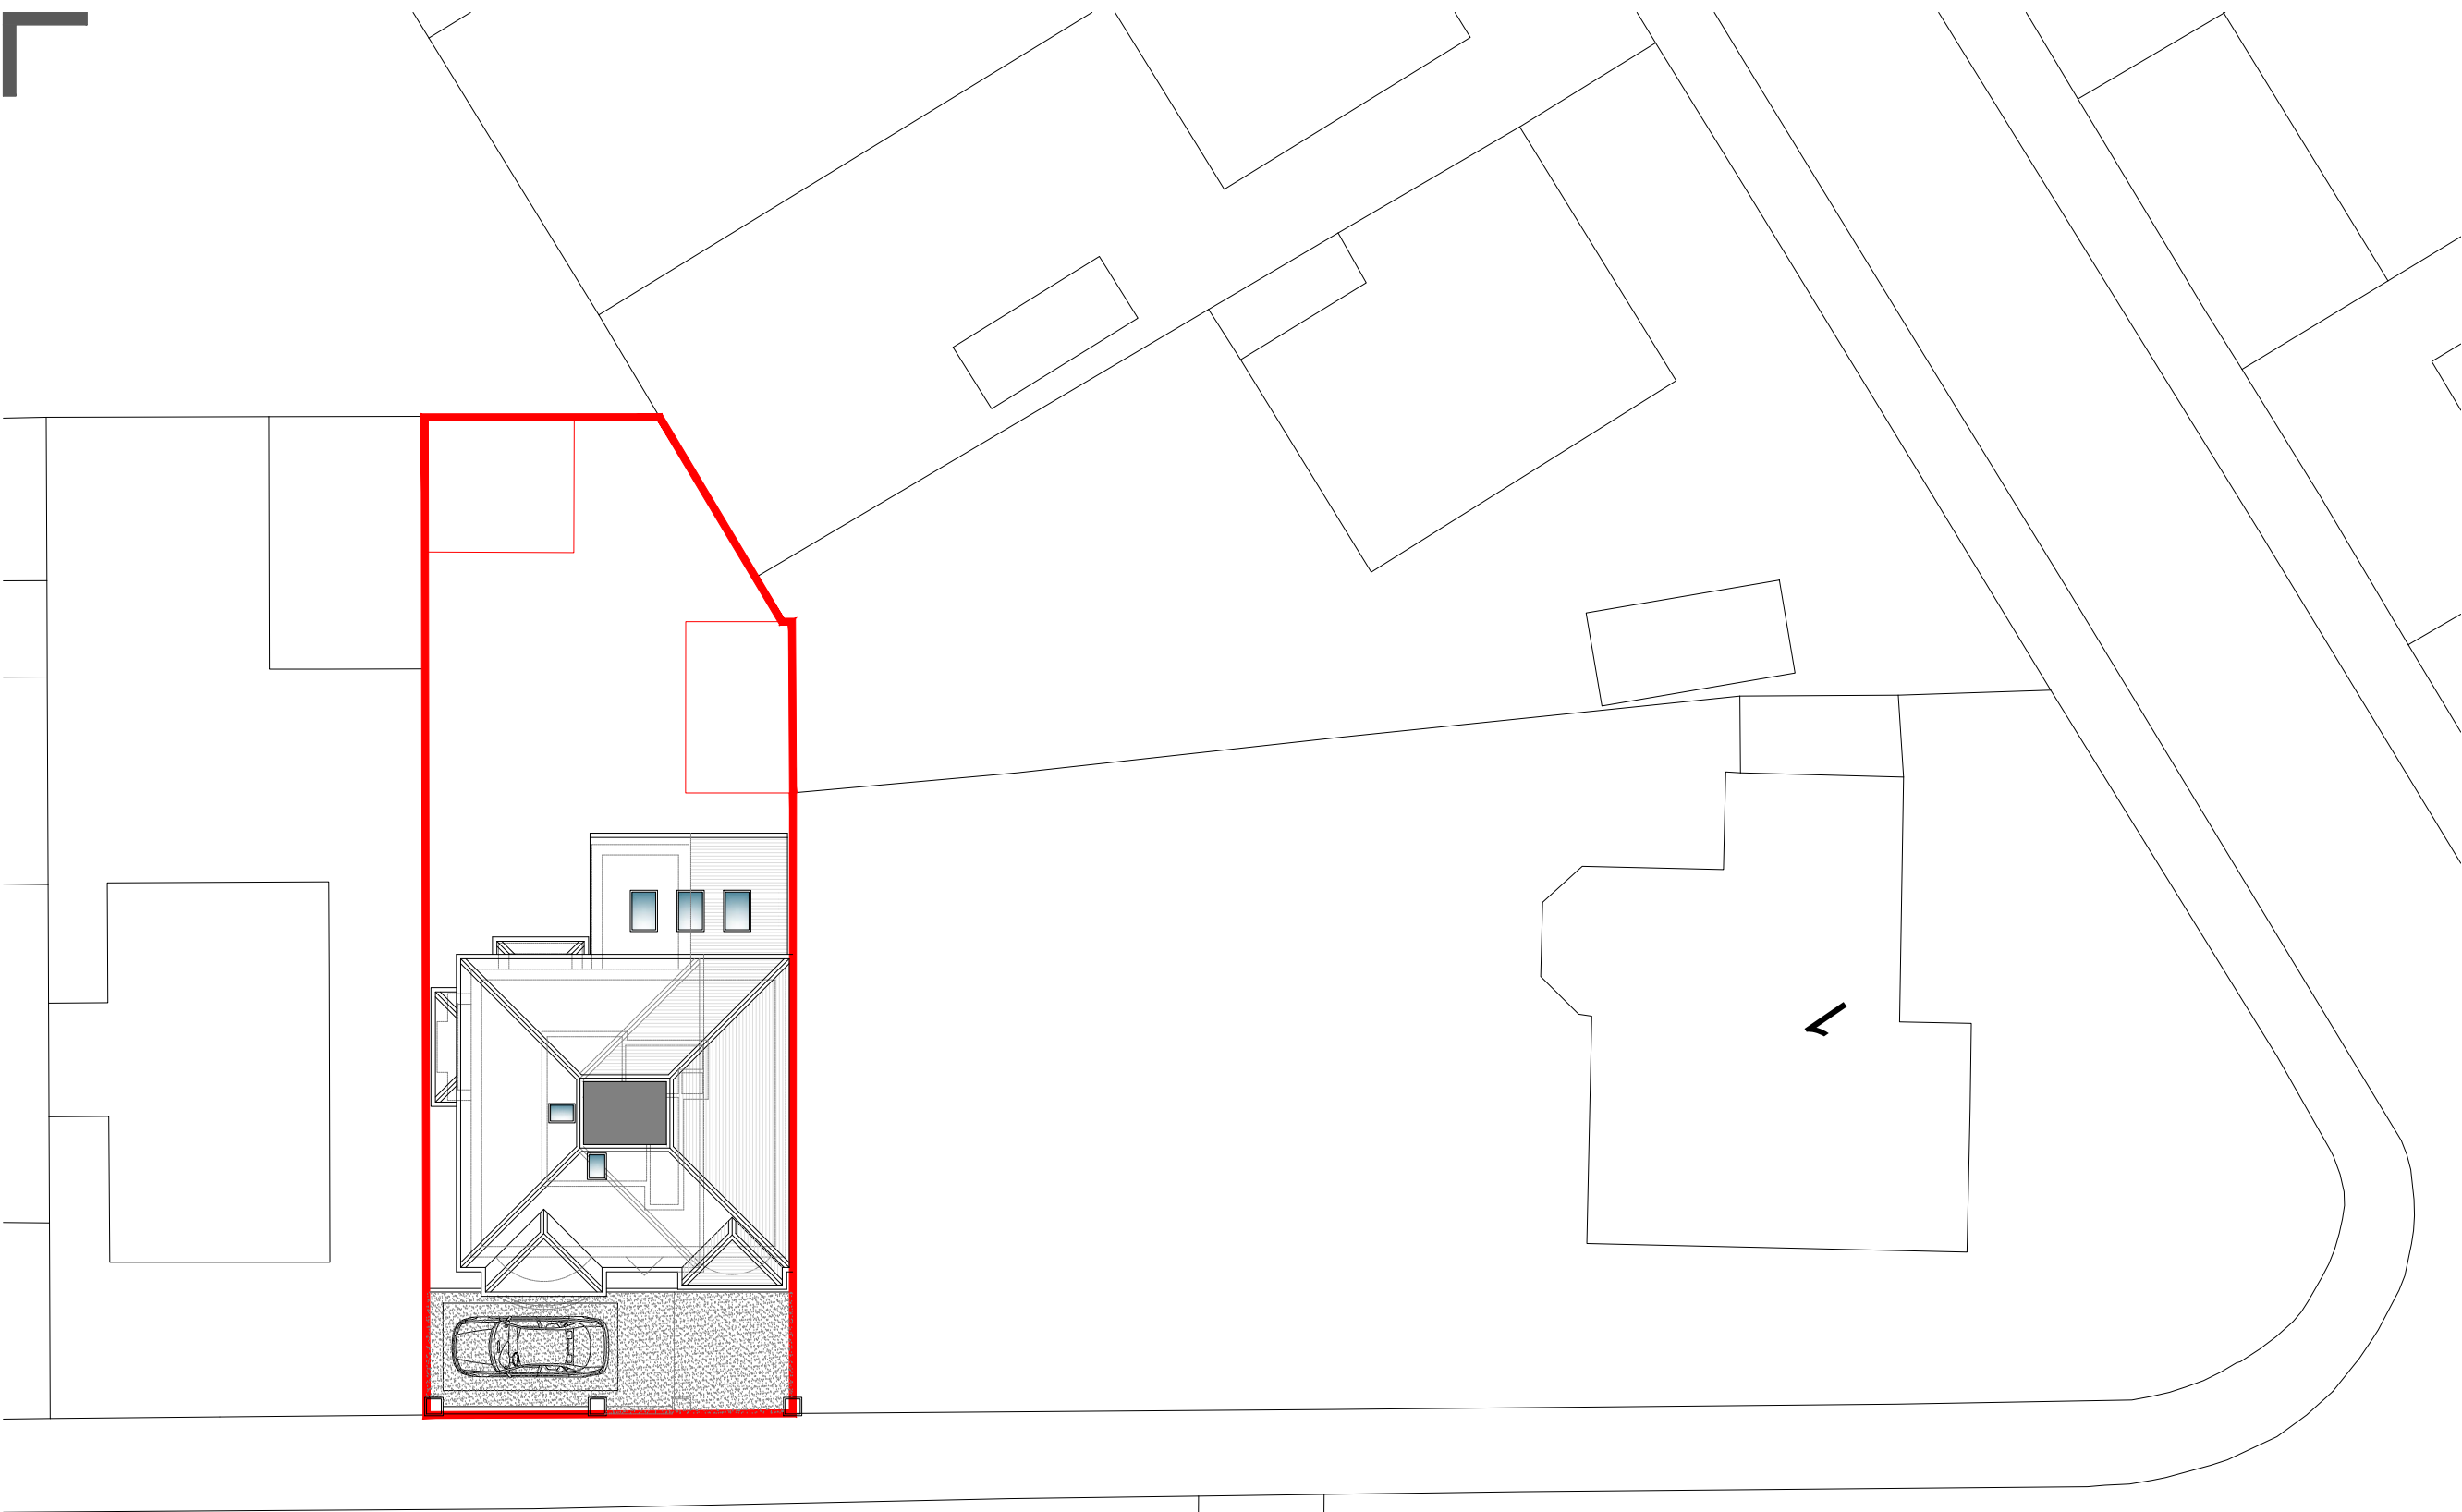

W6'96" x

PROPOSED SITE PLAN



A	31.01.24	Rooflights added.			
Rev	Date	Description		Rev By	Chk'd By
Drawing Title		PROPOSED SITE AND ROOF PLAN			
Job-Dwg No		053ROC-101.1A			
Project Title		EXTENSIONS AND INTERNAL REMODEL 26 MOSS LANE MIDDLETON ROCHDALE M24 1WX			
Client		MR & MRS CHEVREAU			
Status		PLANNING			
Scale		1:200	Drawing Size		A3
Date		12/23			