




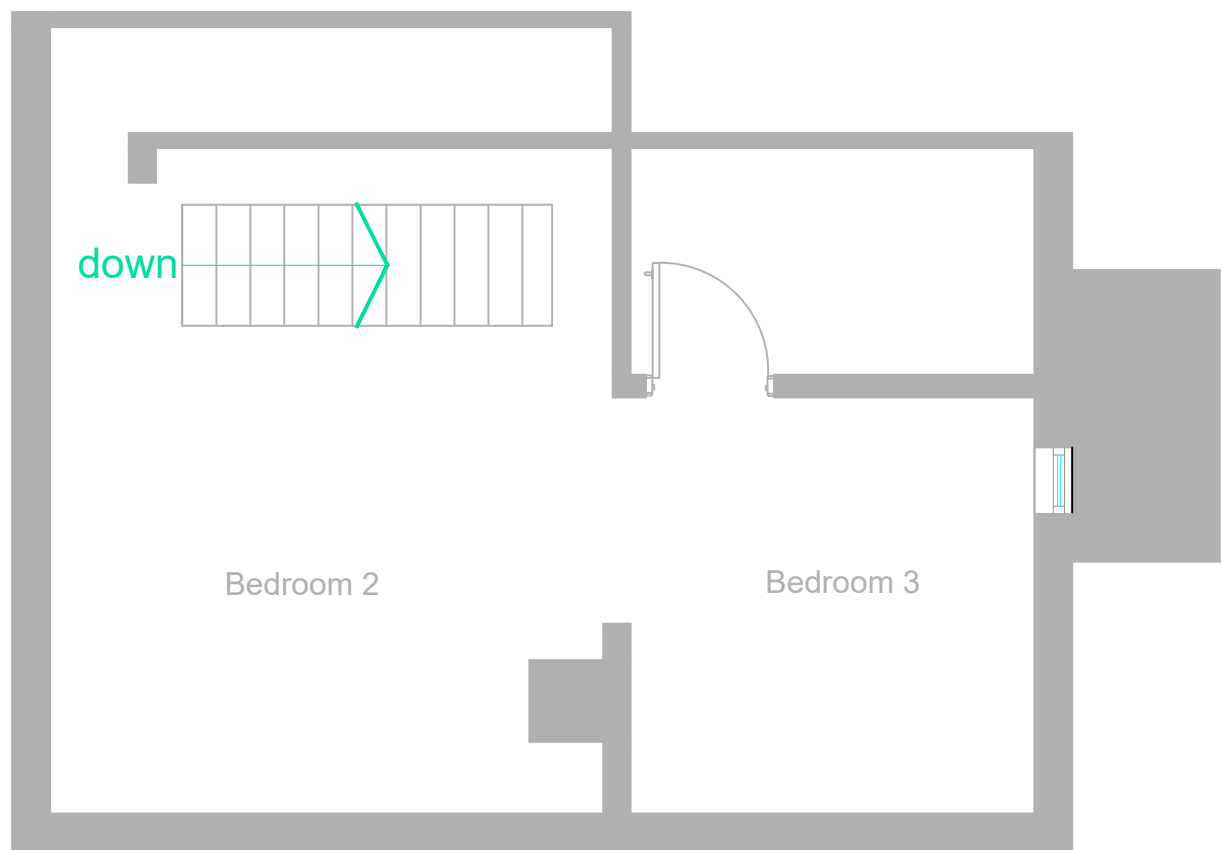

EXISTING FIRST FLOOR PLAN 1:50 @ A1

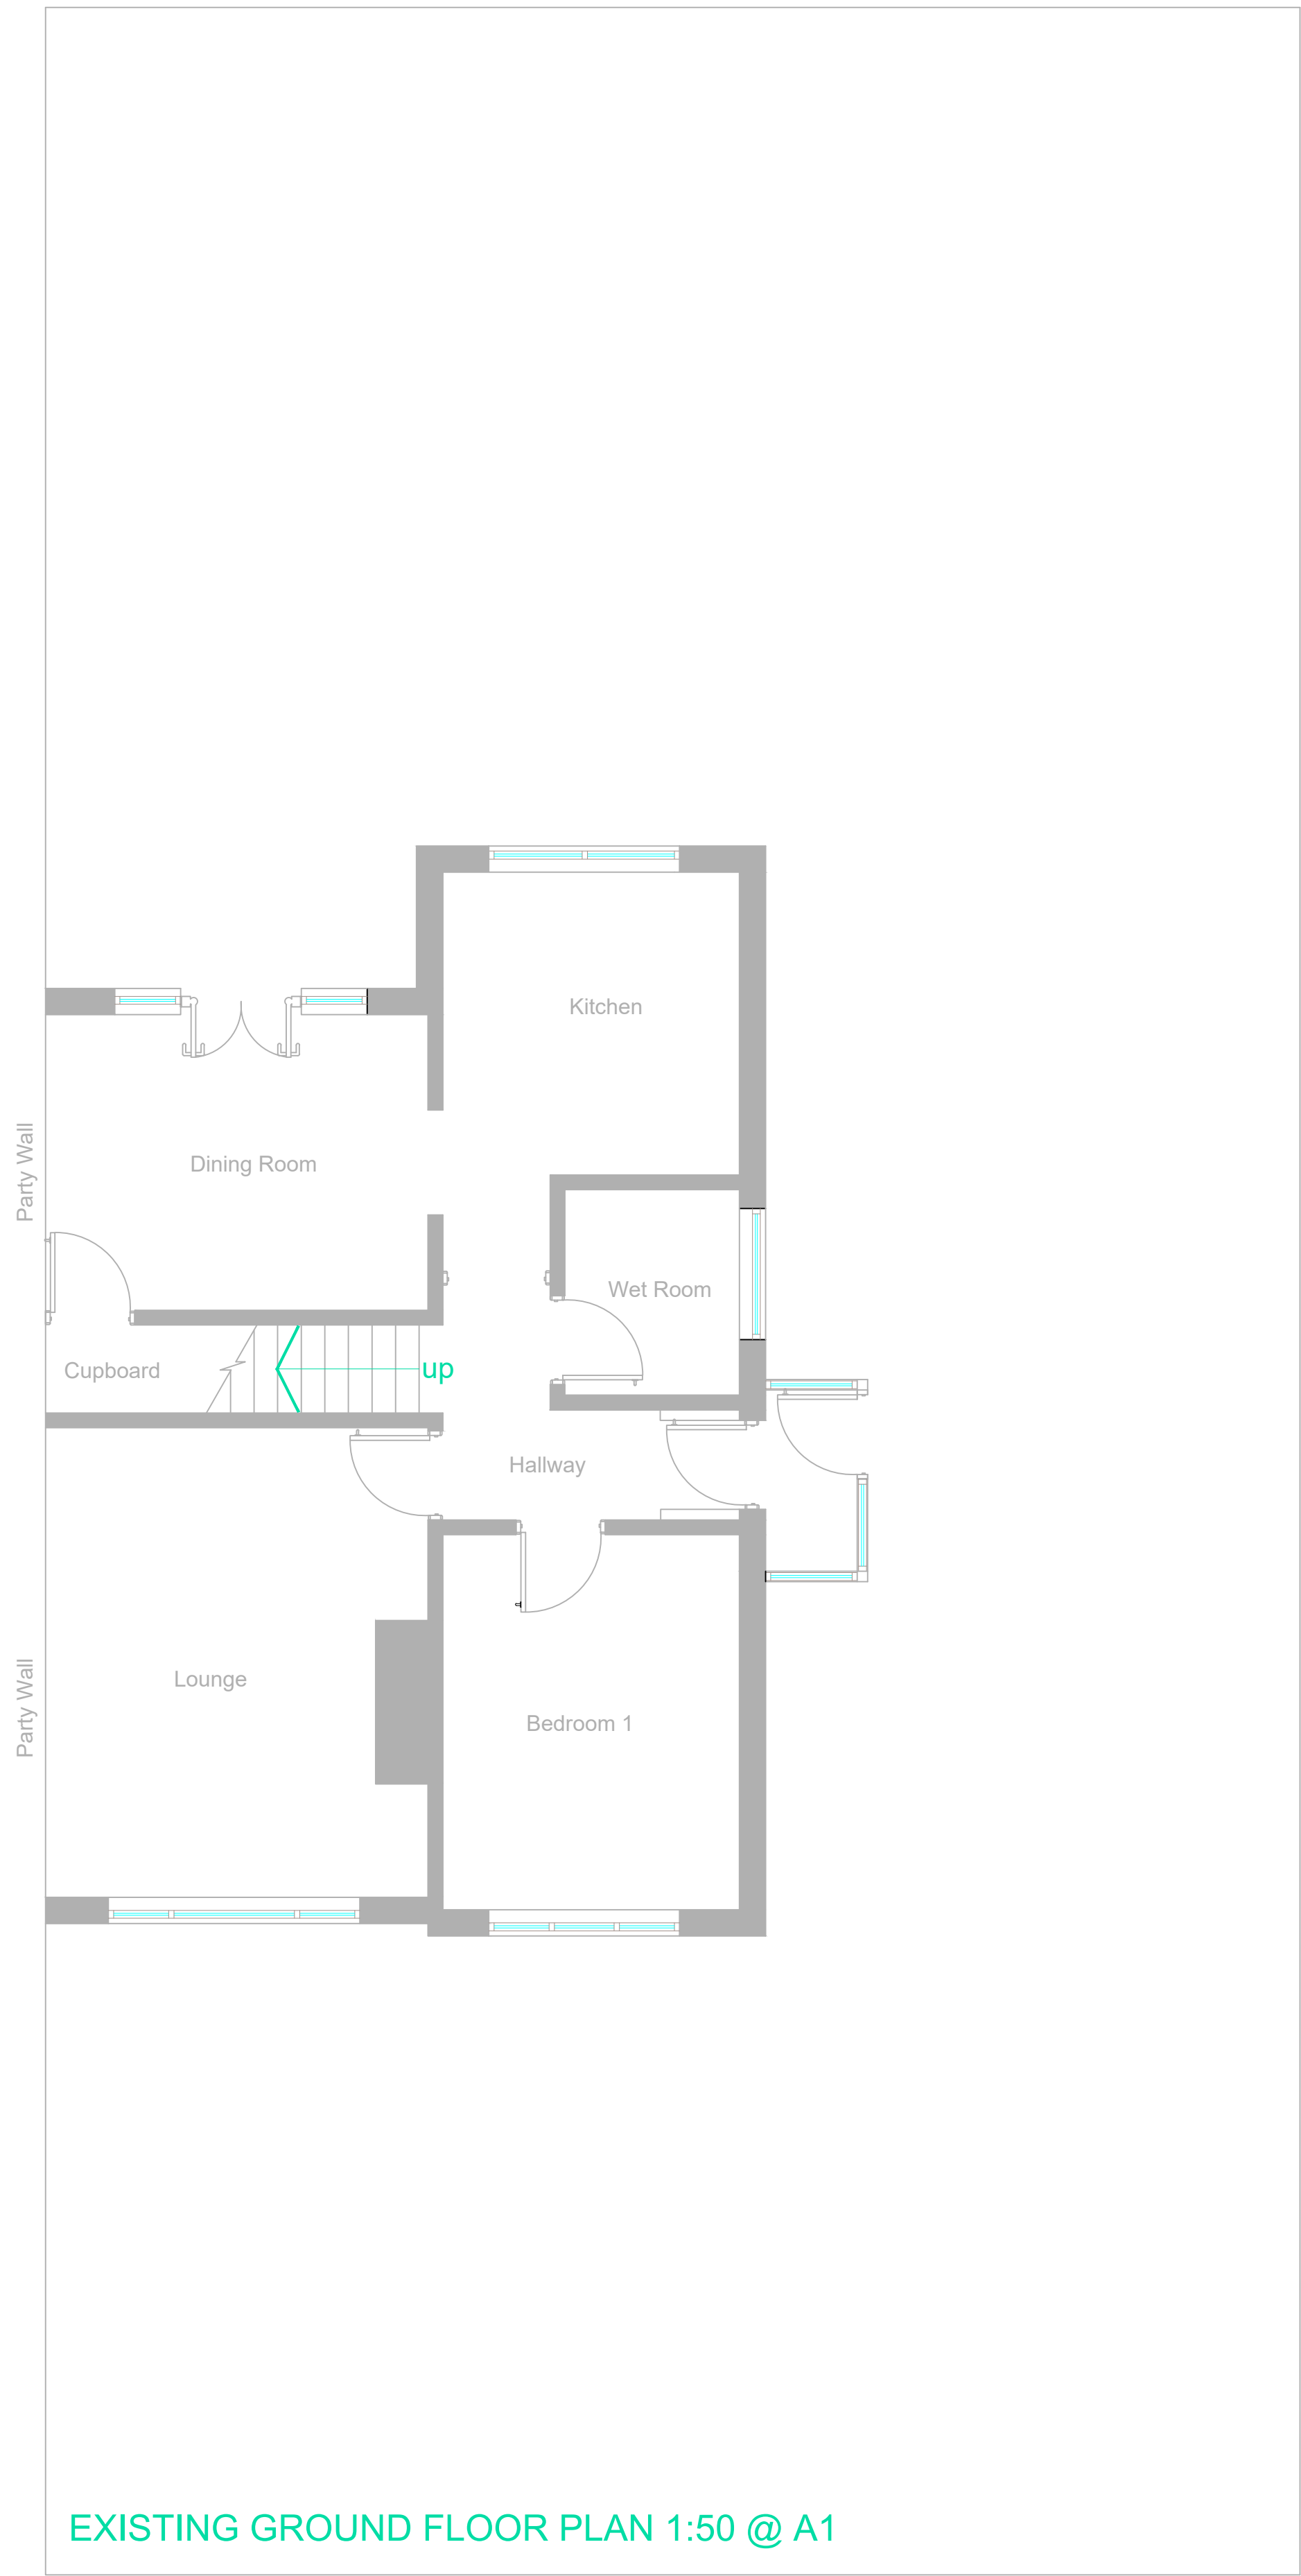

EXISTING GROUND FLOOR PLAN 1:50 @ A1

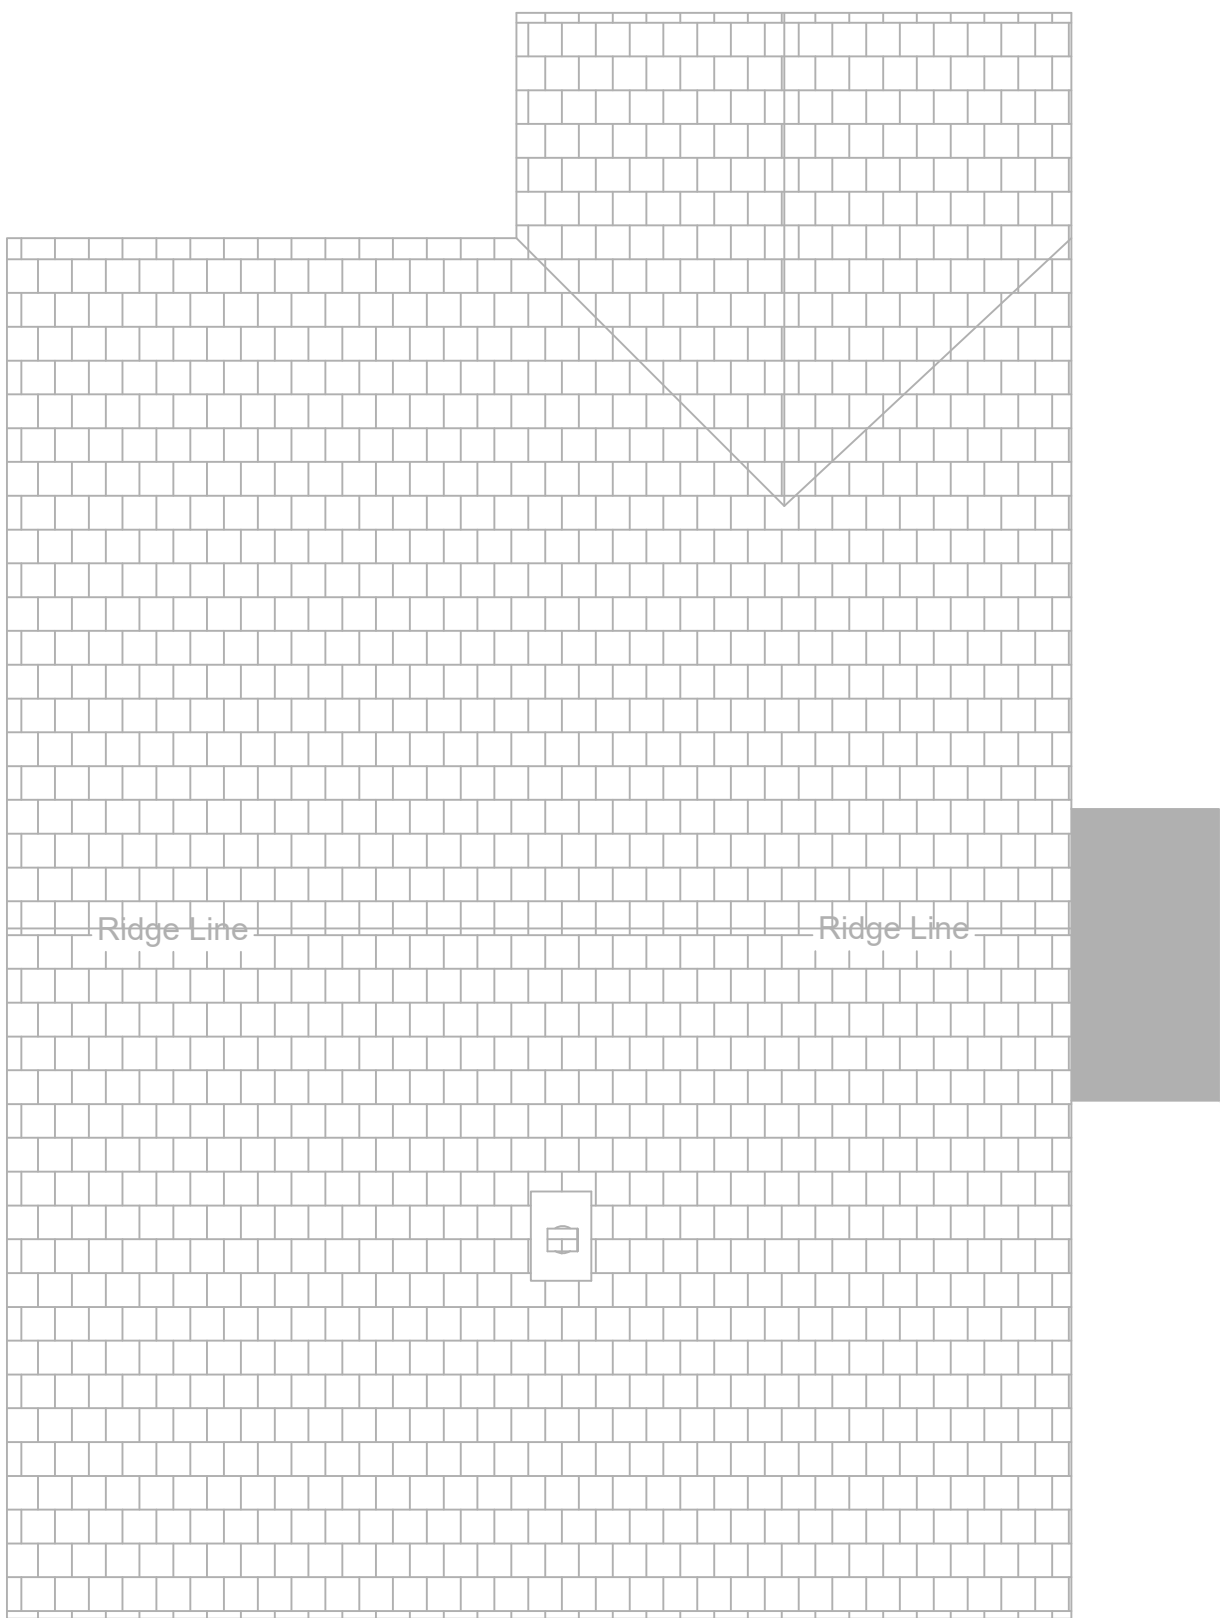

EXISTING ROOF PLAN 1:50 @ A1



CCC - Tweedale Street, Rochdale OL11 1HH
T: 01706 645200 - M: 07714 755910
Email: cdbp@castlemere.org.uk

CLIENT

Mr Zishan Khan
14 Southdown Close
Rochdale OL11 4PP

PROJECT

Single Storey Rear Extension &
Dormer Conversion to create additional
living space

TITLE

Existing Plans

DRAWN BY: HA

CHECKED BY: HA

DATE: 04/10/2022

SCALE: 1:50 @ A1

PURPOSE OF ISSUE:

DRAWING NO.

N/A

CDBP/00503/ZK

THIS DRAWING IS COPYRIGHT & SHALL NOT BE REPRODUCED WITHOUT PERMISSION

NOTE TO CONTRACTOR: DO NOT SCALE FROM THIS DRAWING

This drawing and design shown hereon remains the exclusive property of CDBP. It must not be copied nor its contents communicated or reproduced in any form for any purpose without the specific authority in writing of CDBP.