




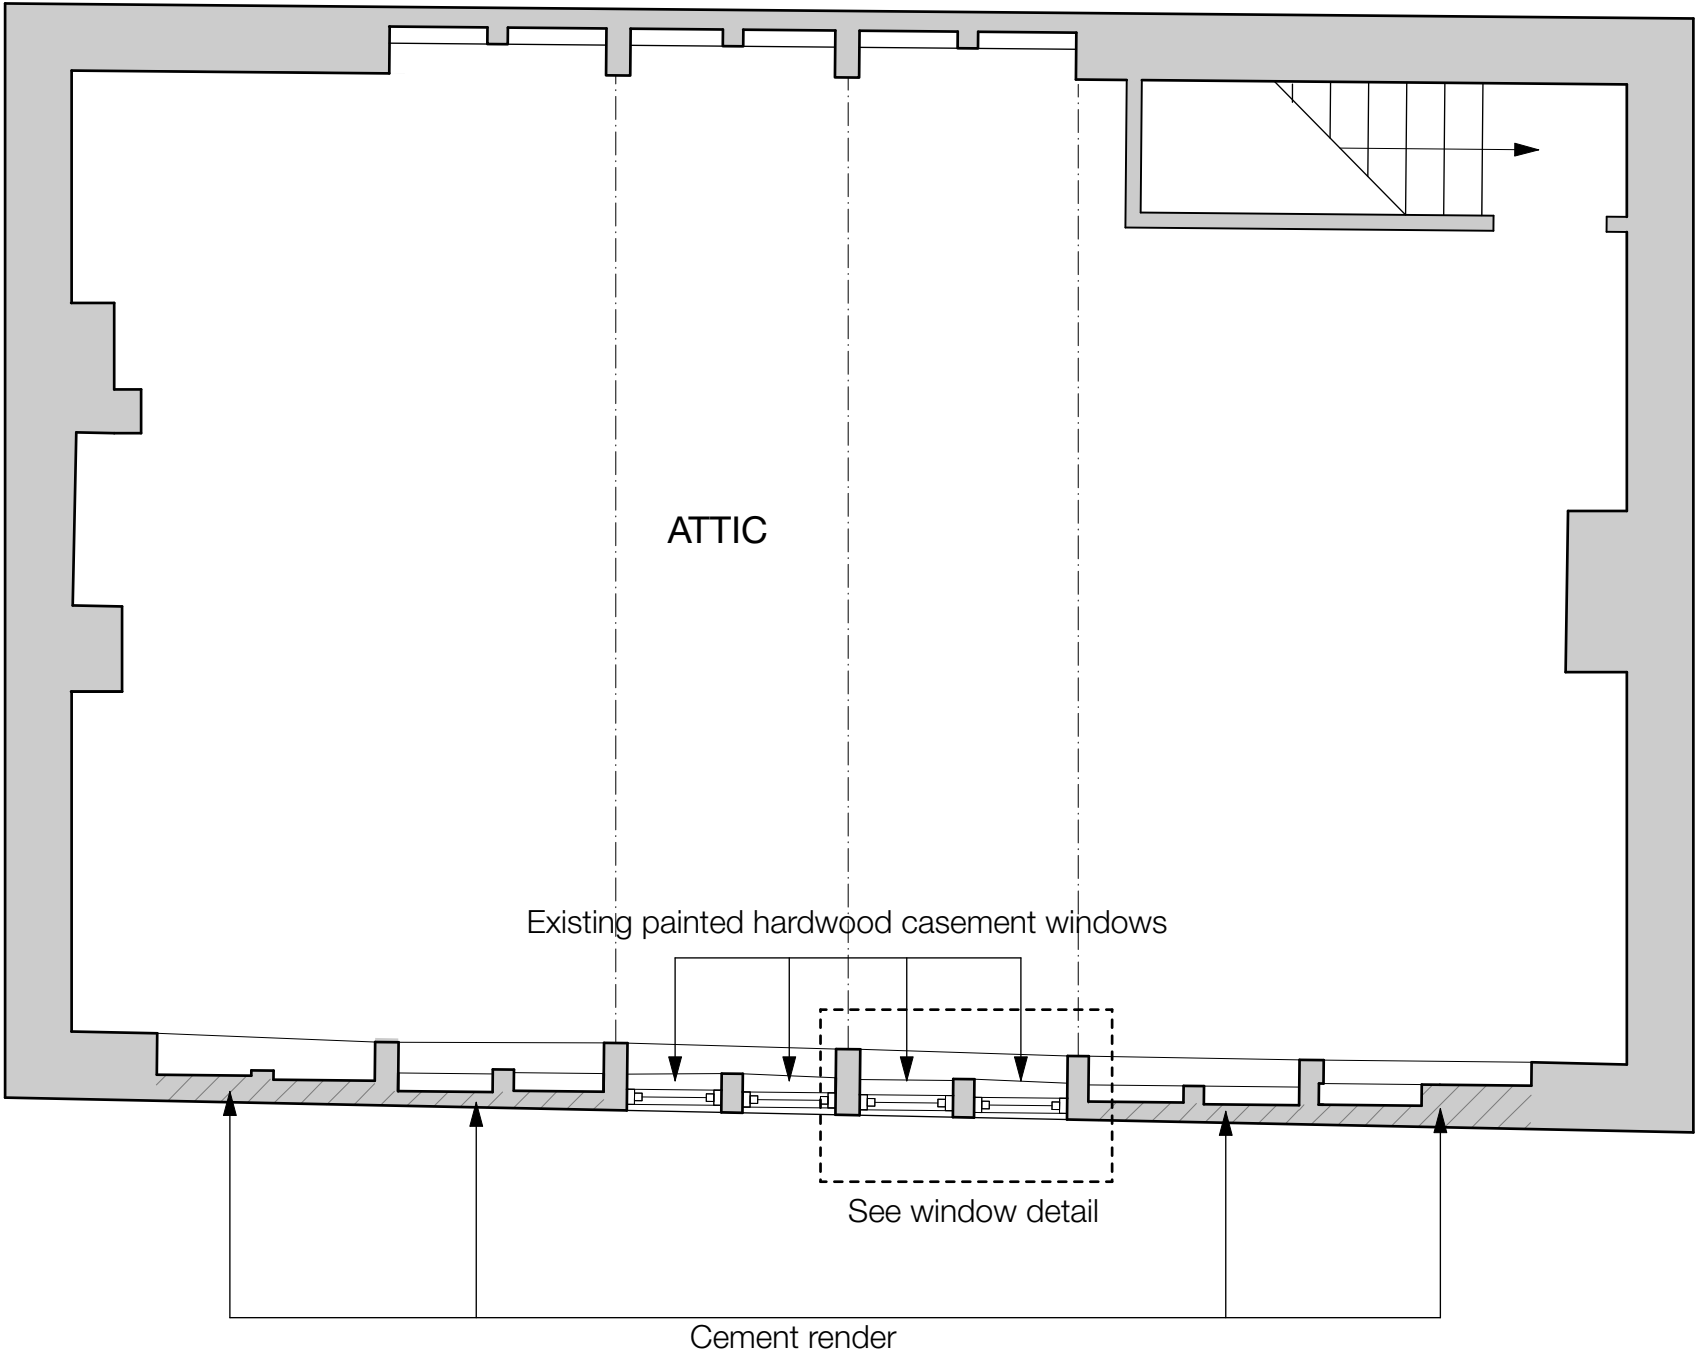


EXISTING FLOOR PLAN 1:50

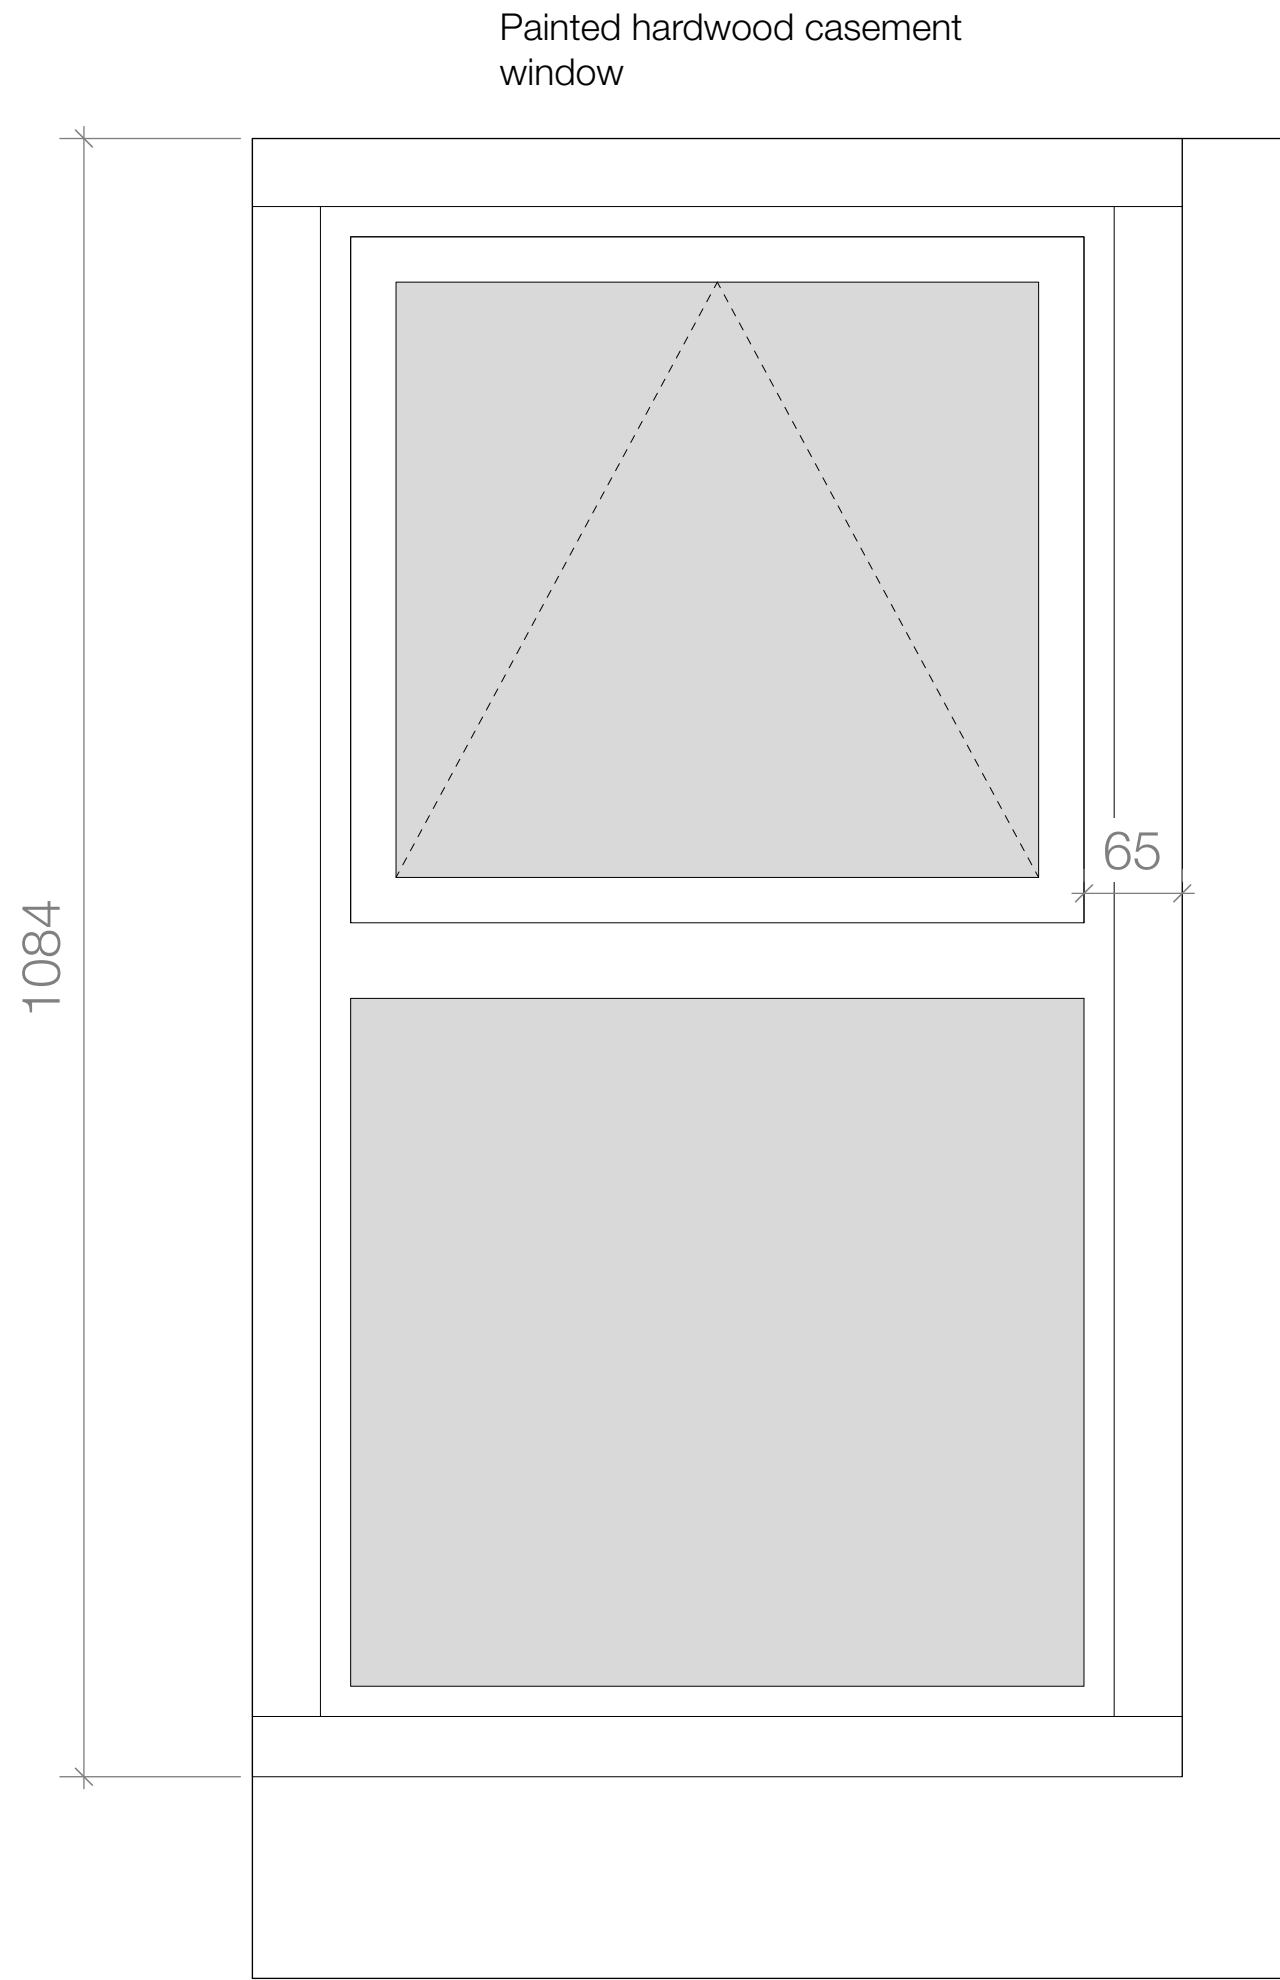


EXISTING WINDOW ELEVATION 1:5

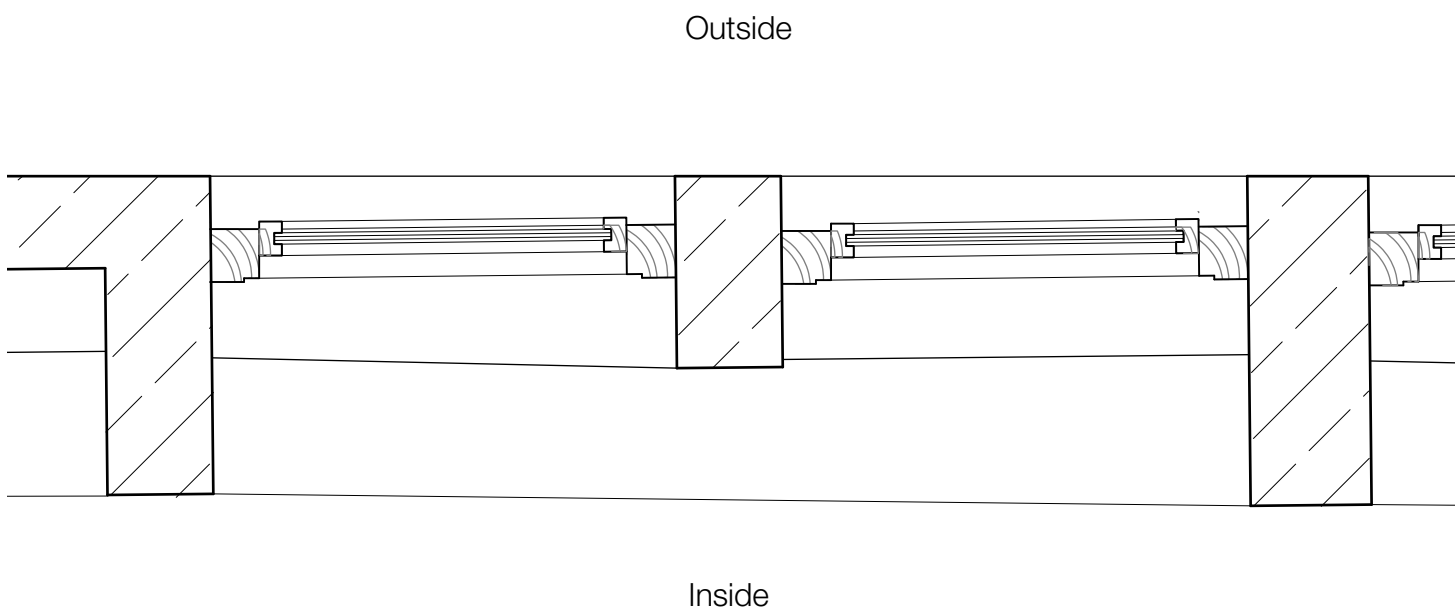


TOP WINDOW DETAILED PLAN 1:10

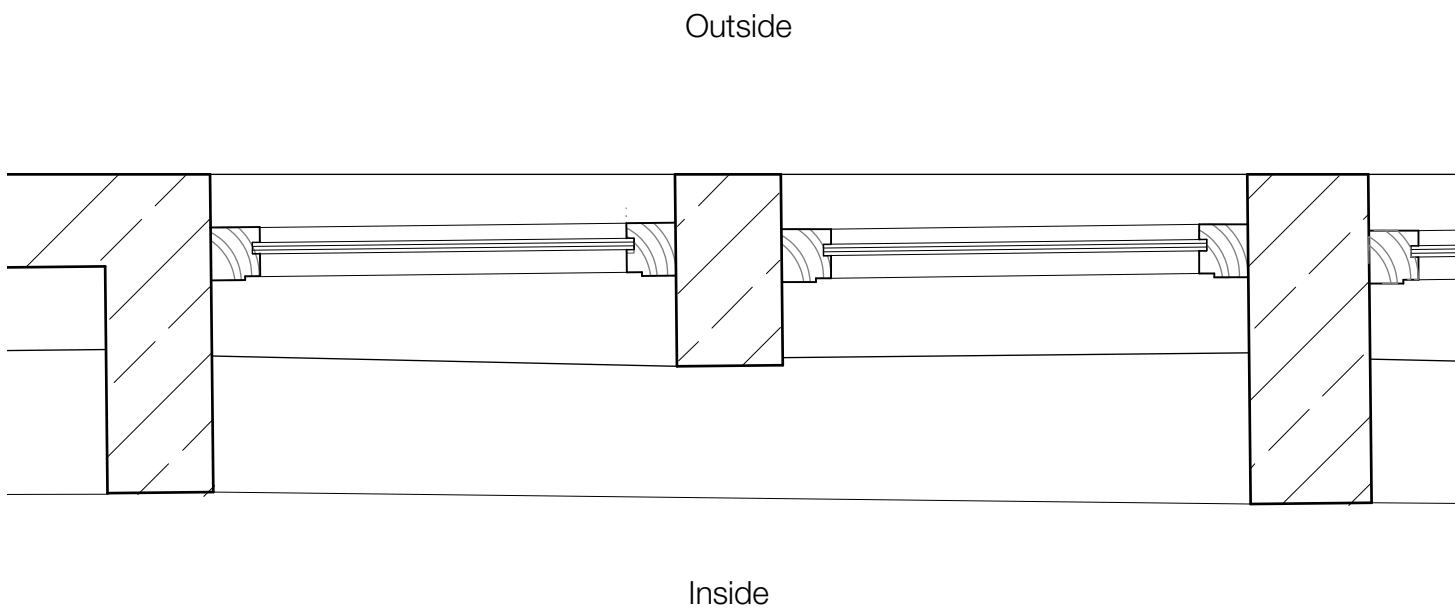

BASE WINDOW DETAILED PLAN 1:10

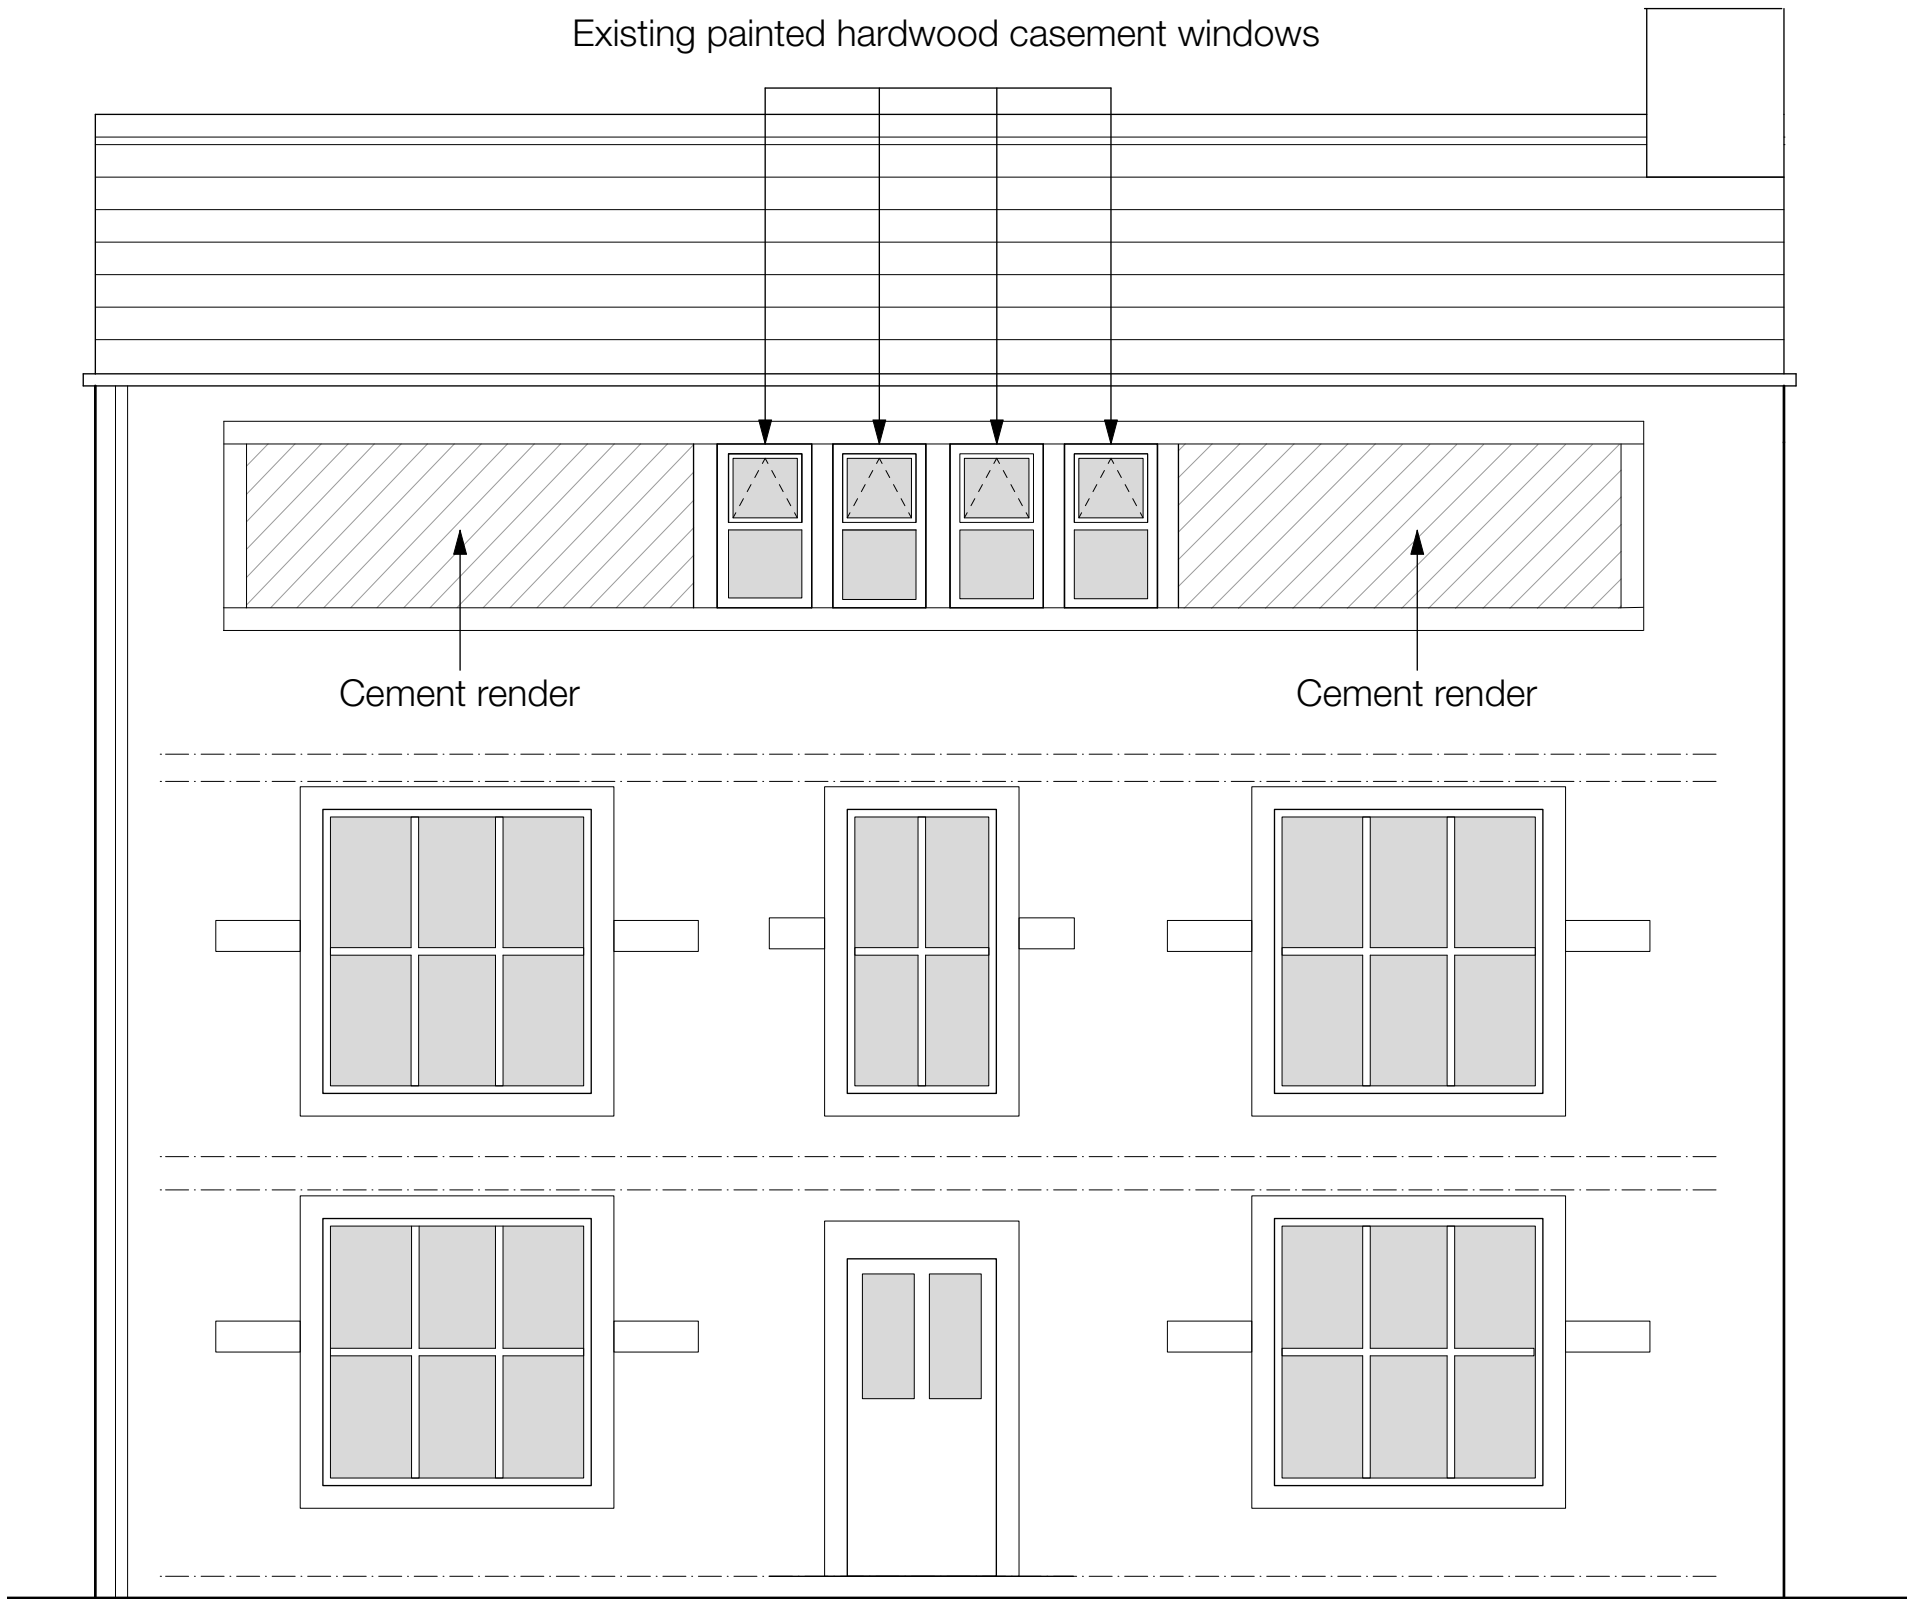

EXISTING FRONT ELEVATION 1:50

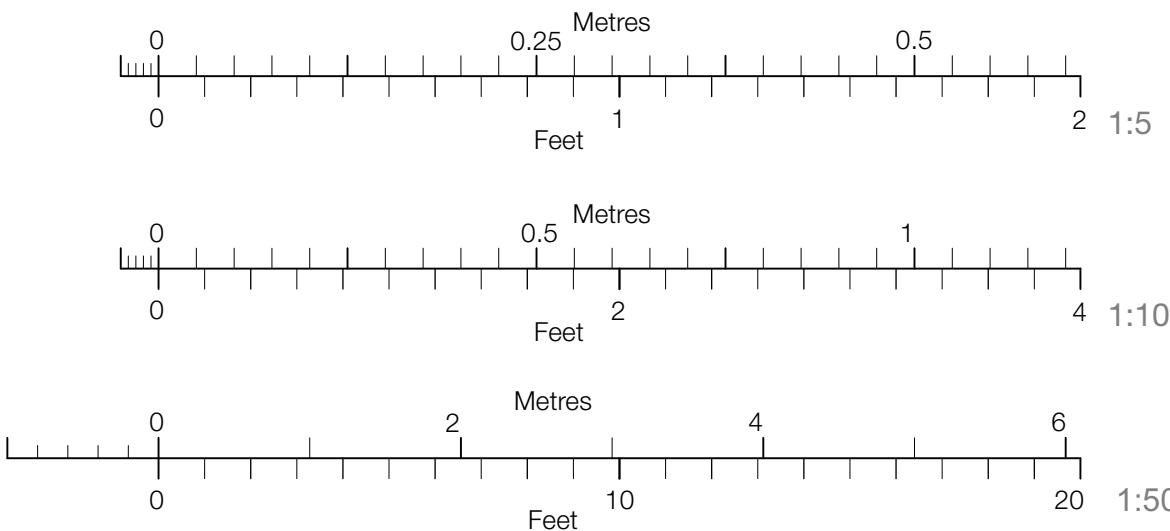

Revision	
Project	Window Reinstatement
Address	The Old Duke, 10 Ealees, Littleborough, OL15 0HJ
Client	Mr and Mrs Cryer
Drawing	Existing



www.storah.com	mail@storah.com	01706 813214	
Scale	Sheet Size	Date	Drawn
1:50	ISO A1	Jan 23	LA

Drawing Number	Revision
----------------	----------

23-001 - 010