




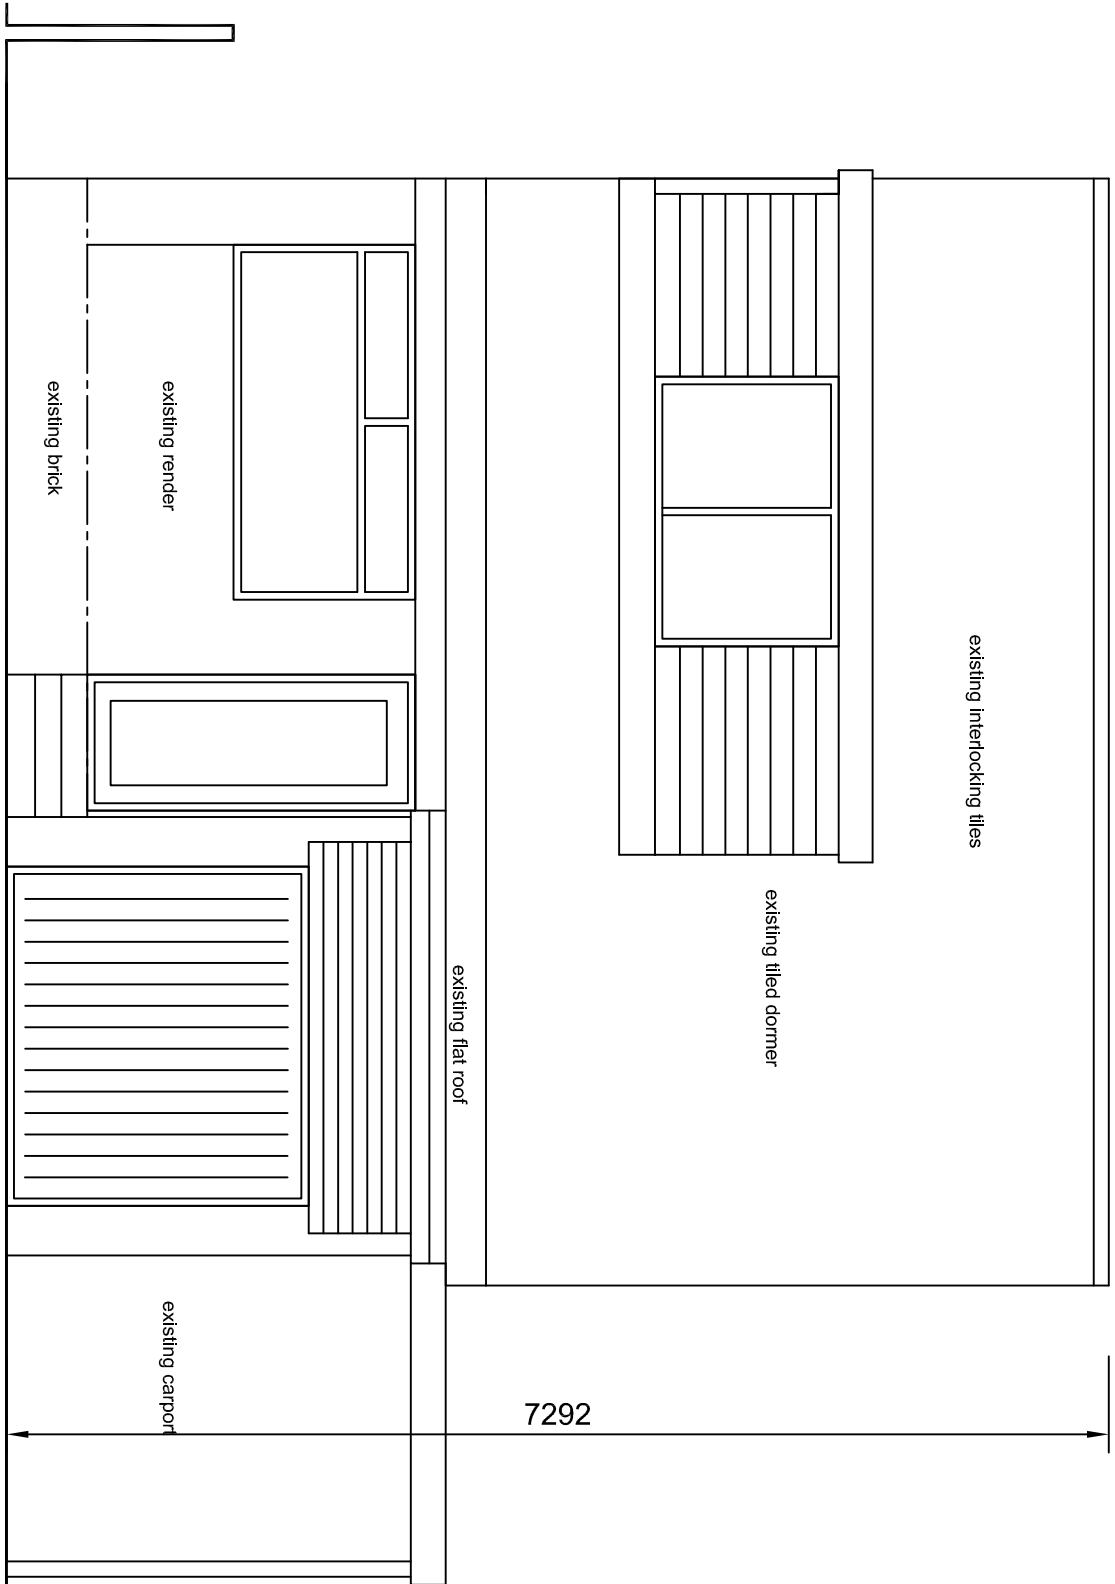


extg front elevation

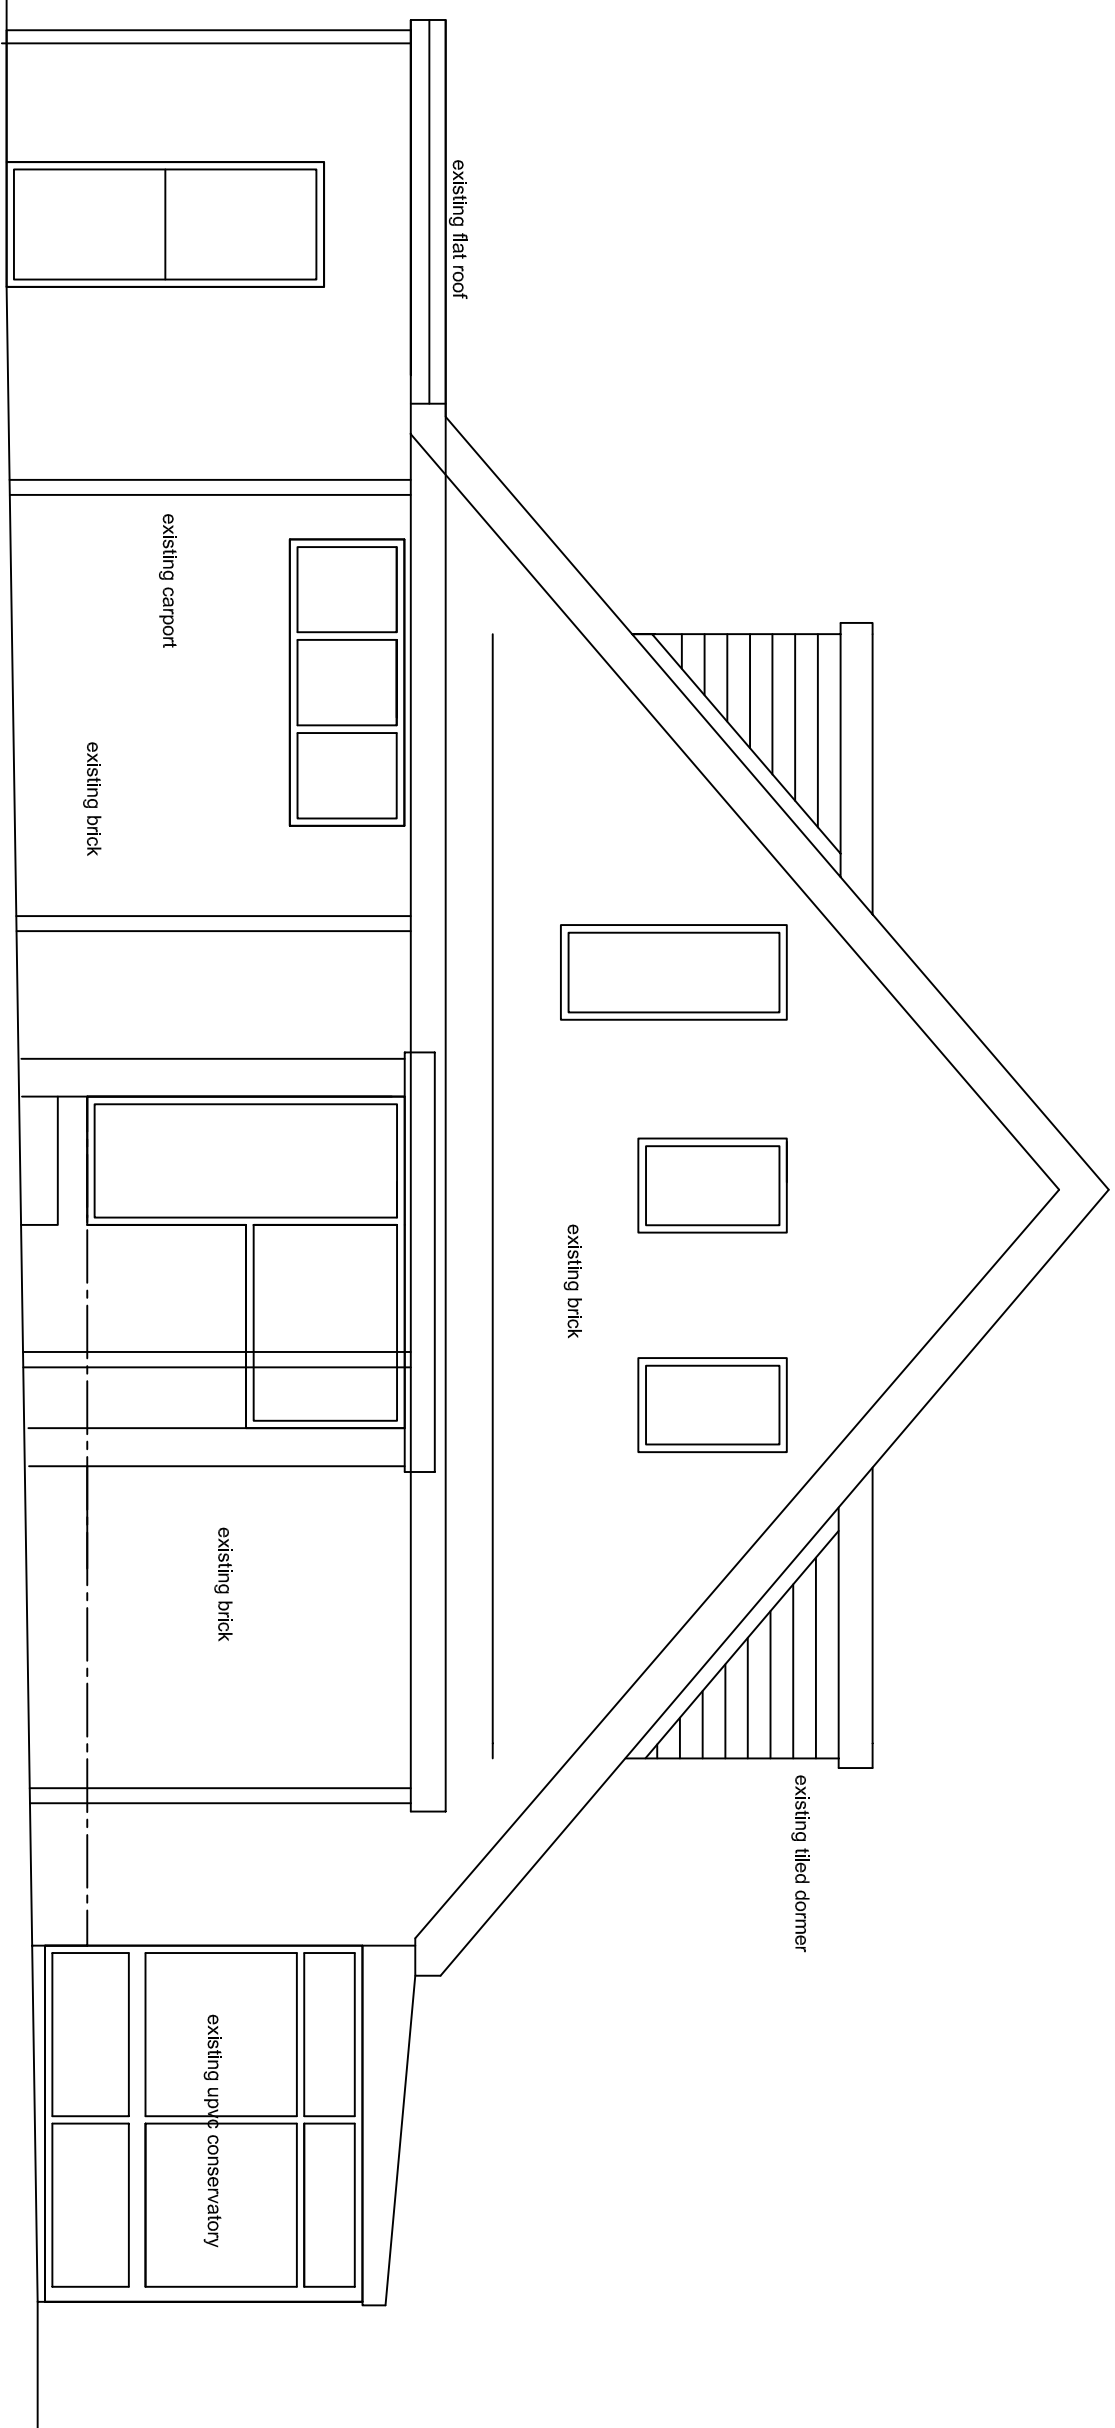


extg side elevation

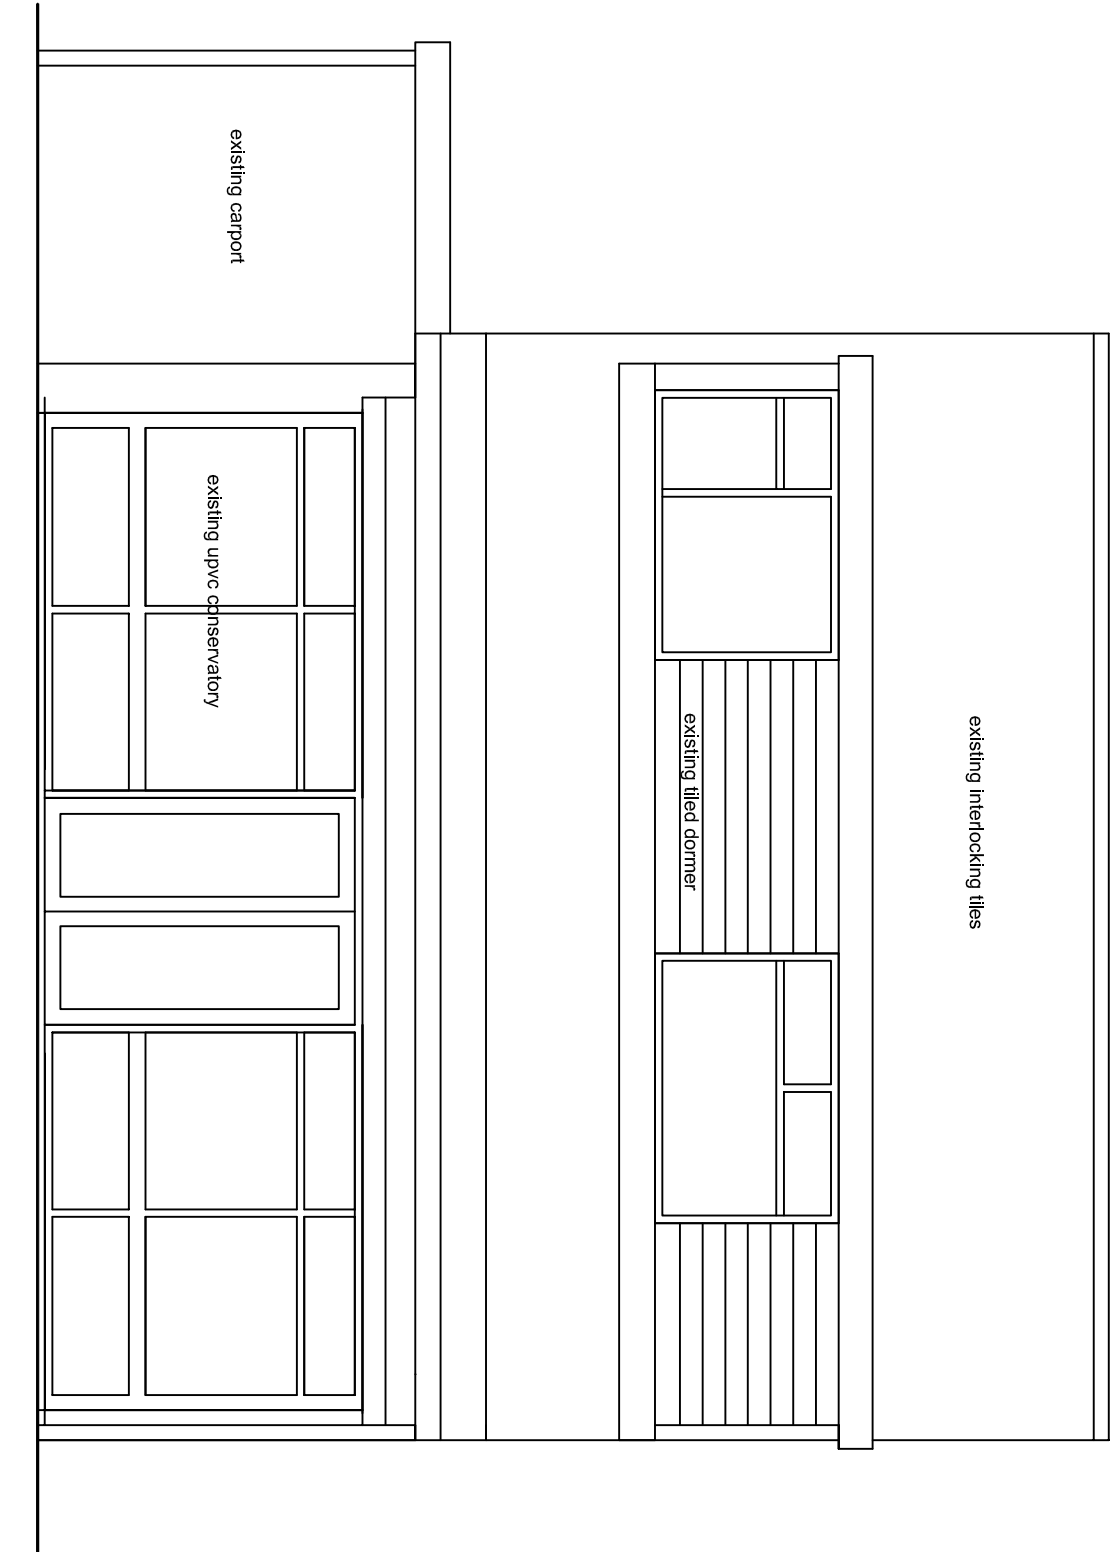


extg rear elevation

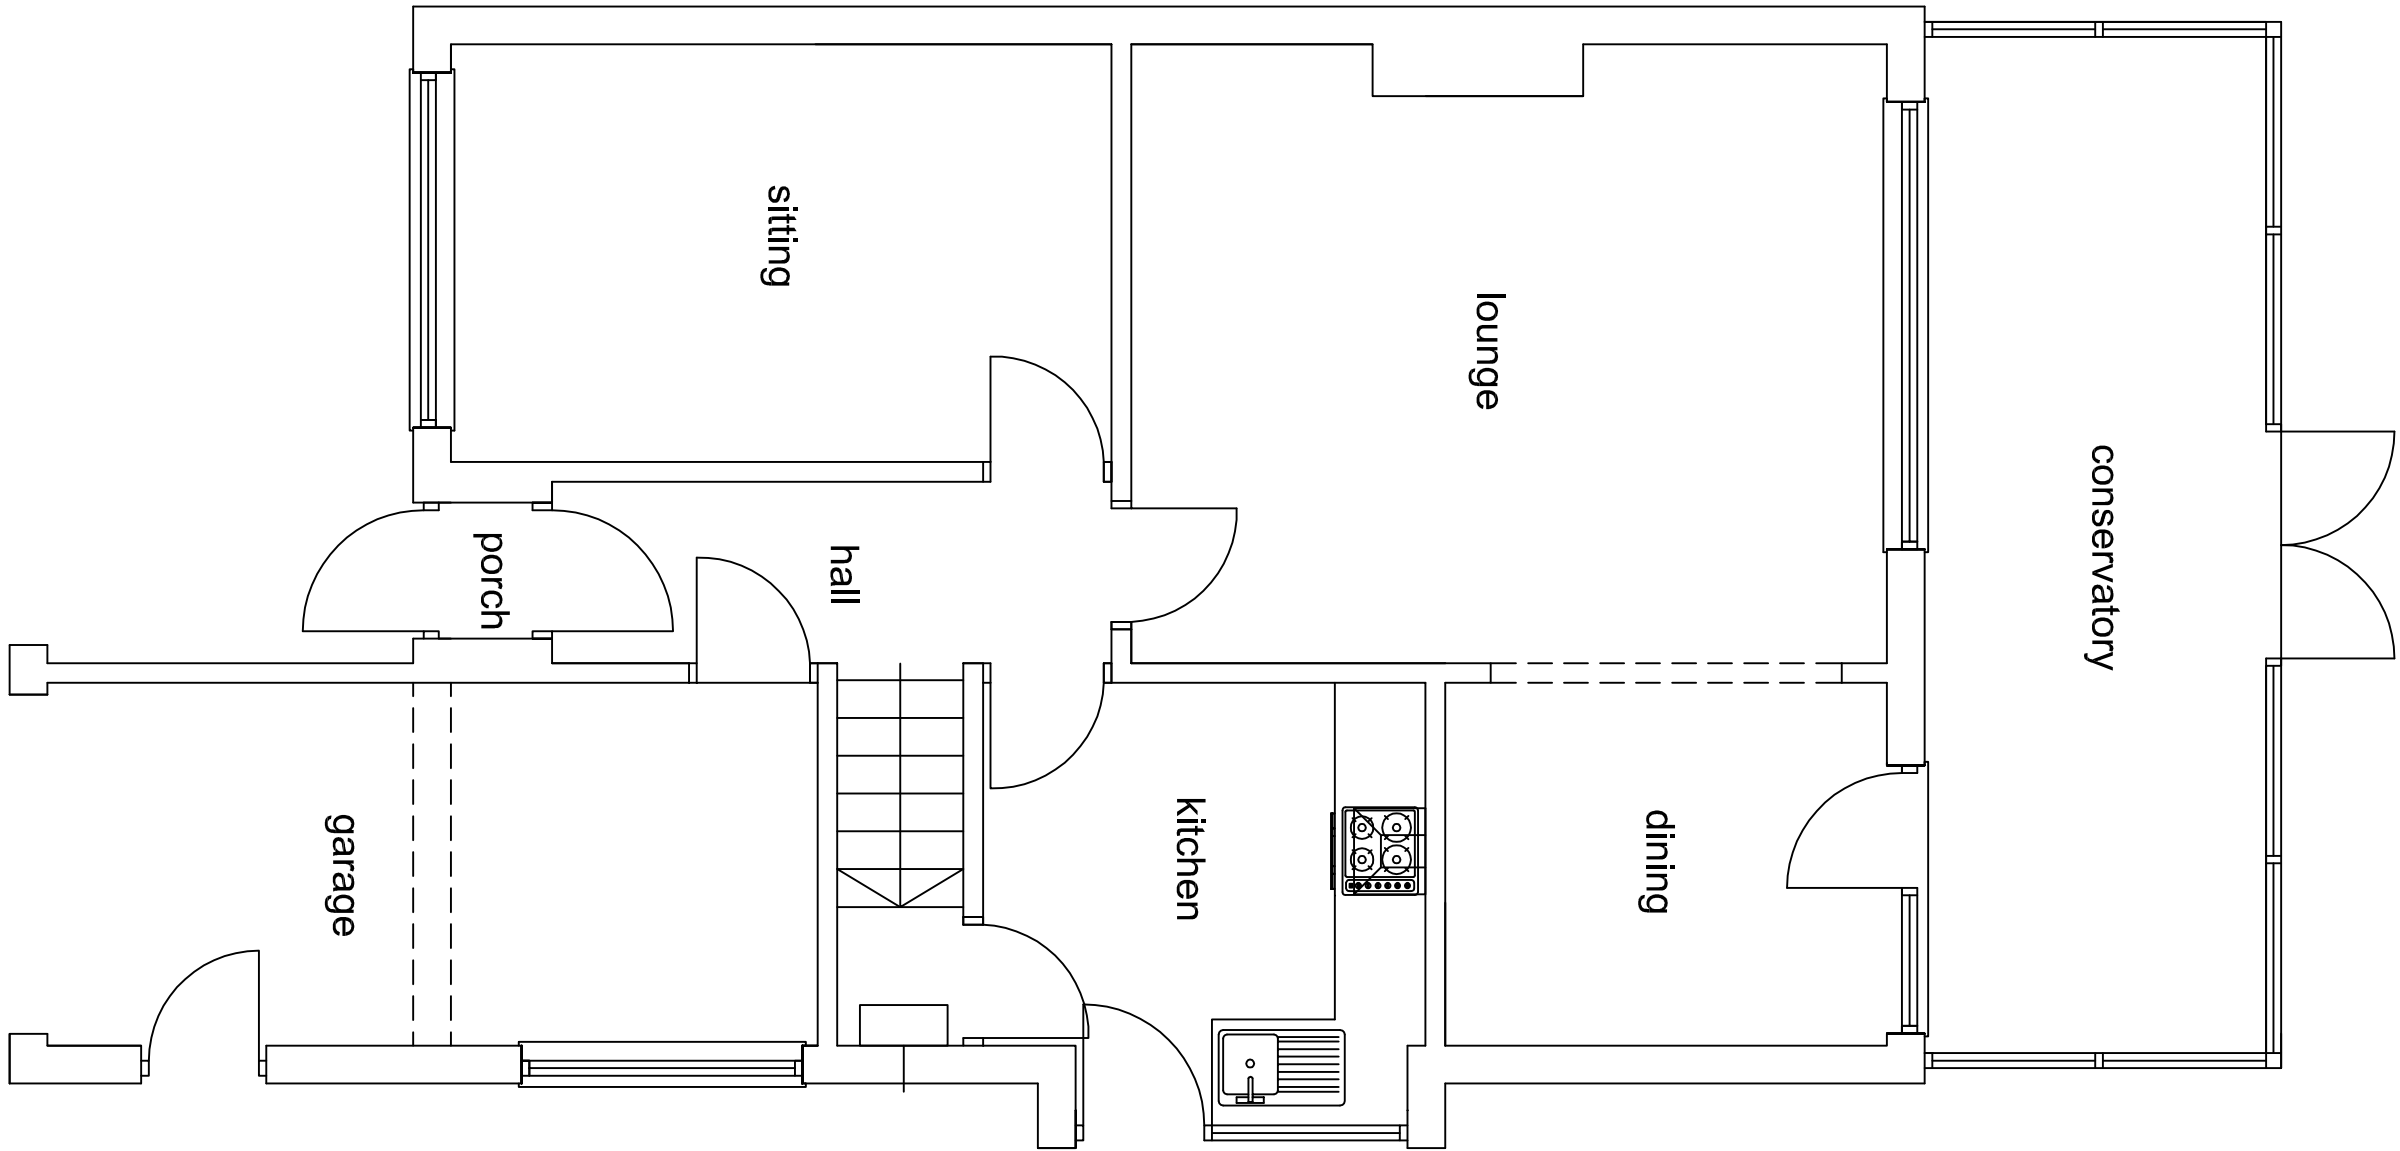

extg ground floor plan

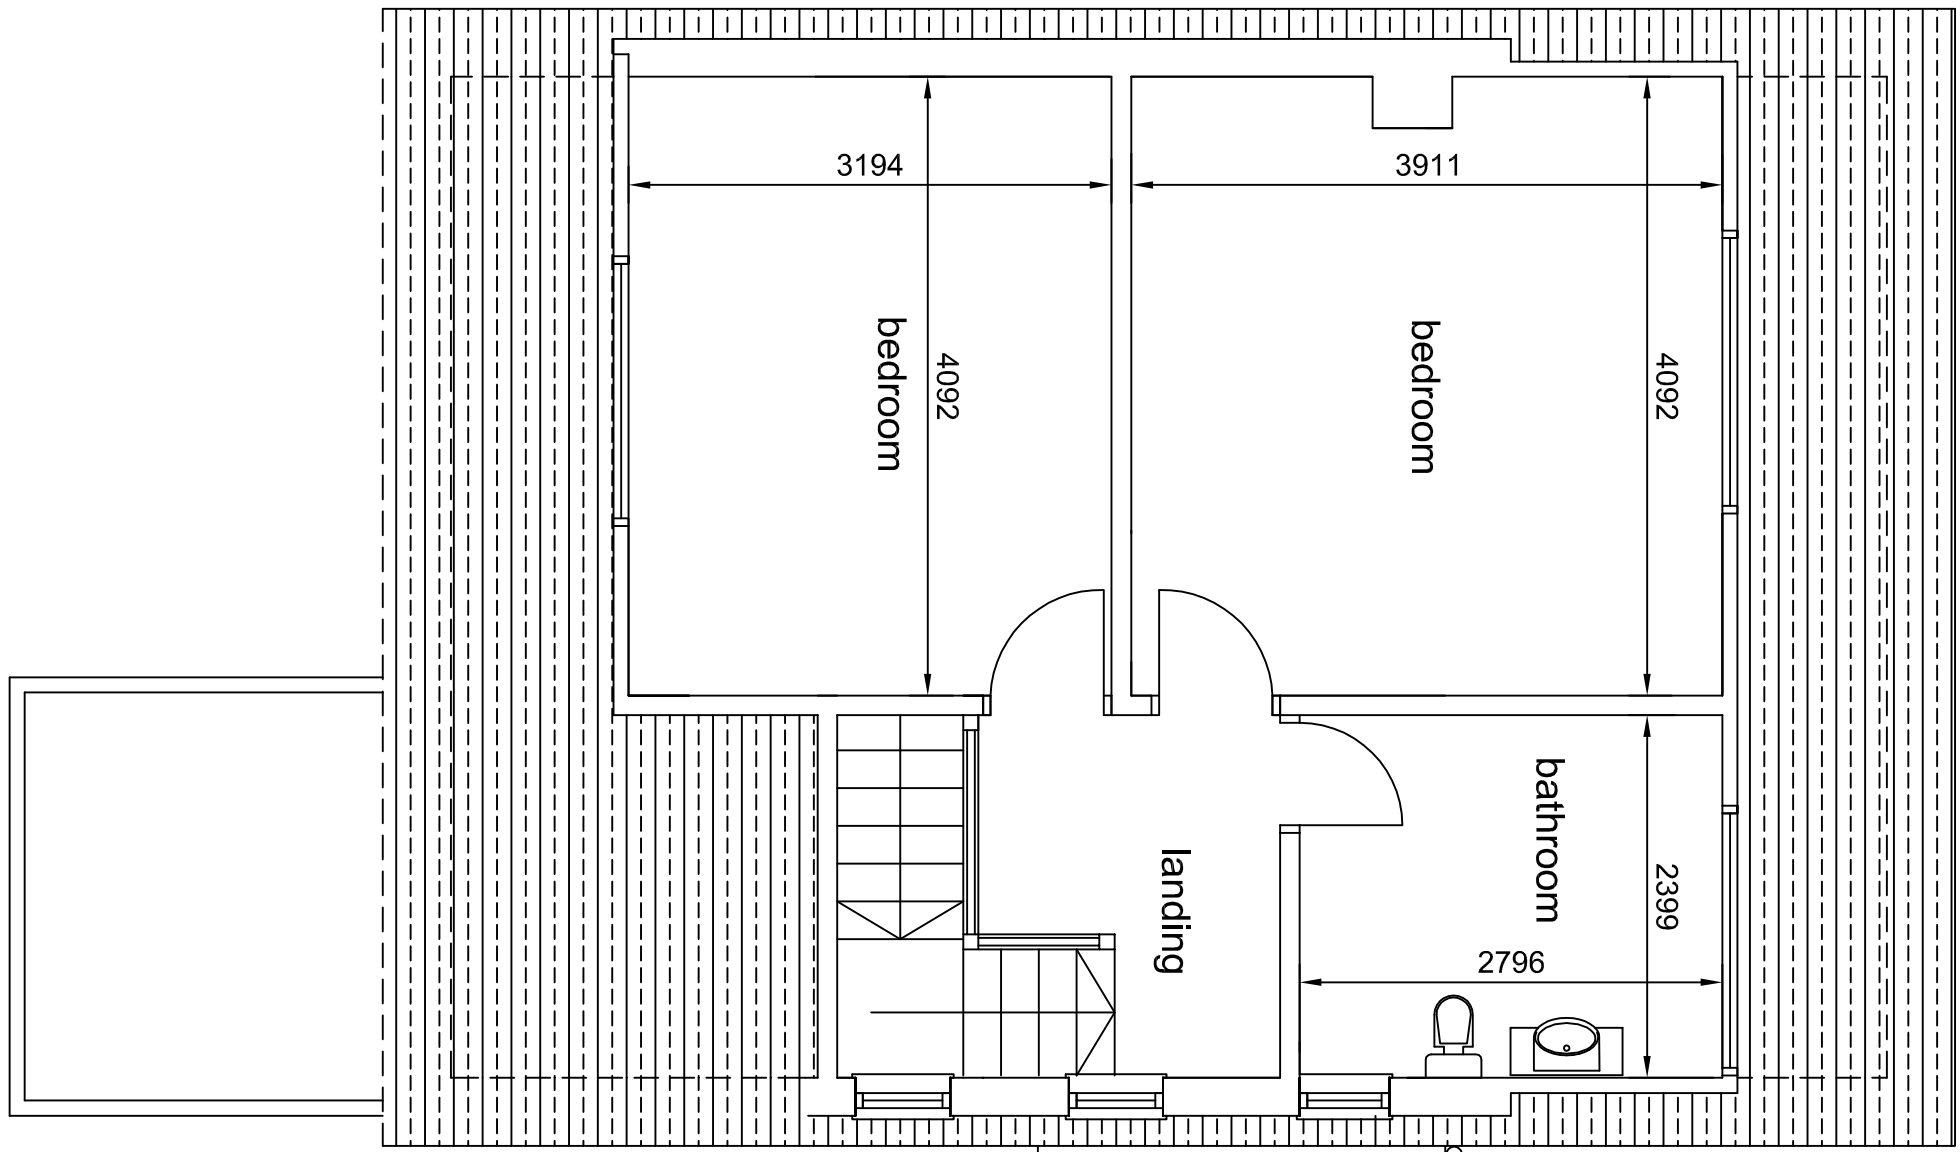

extg first floor plan

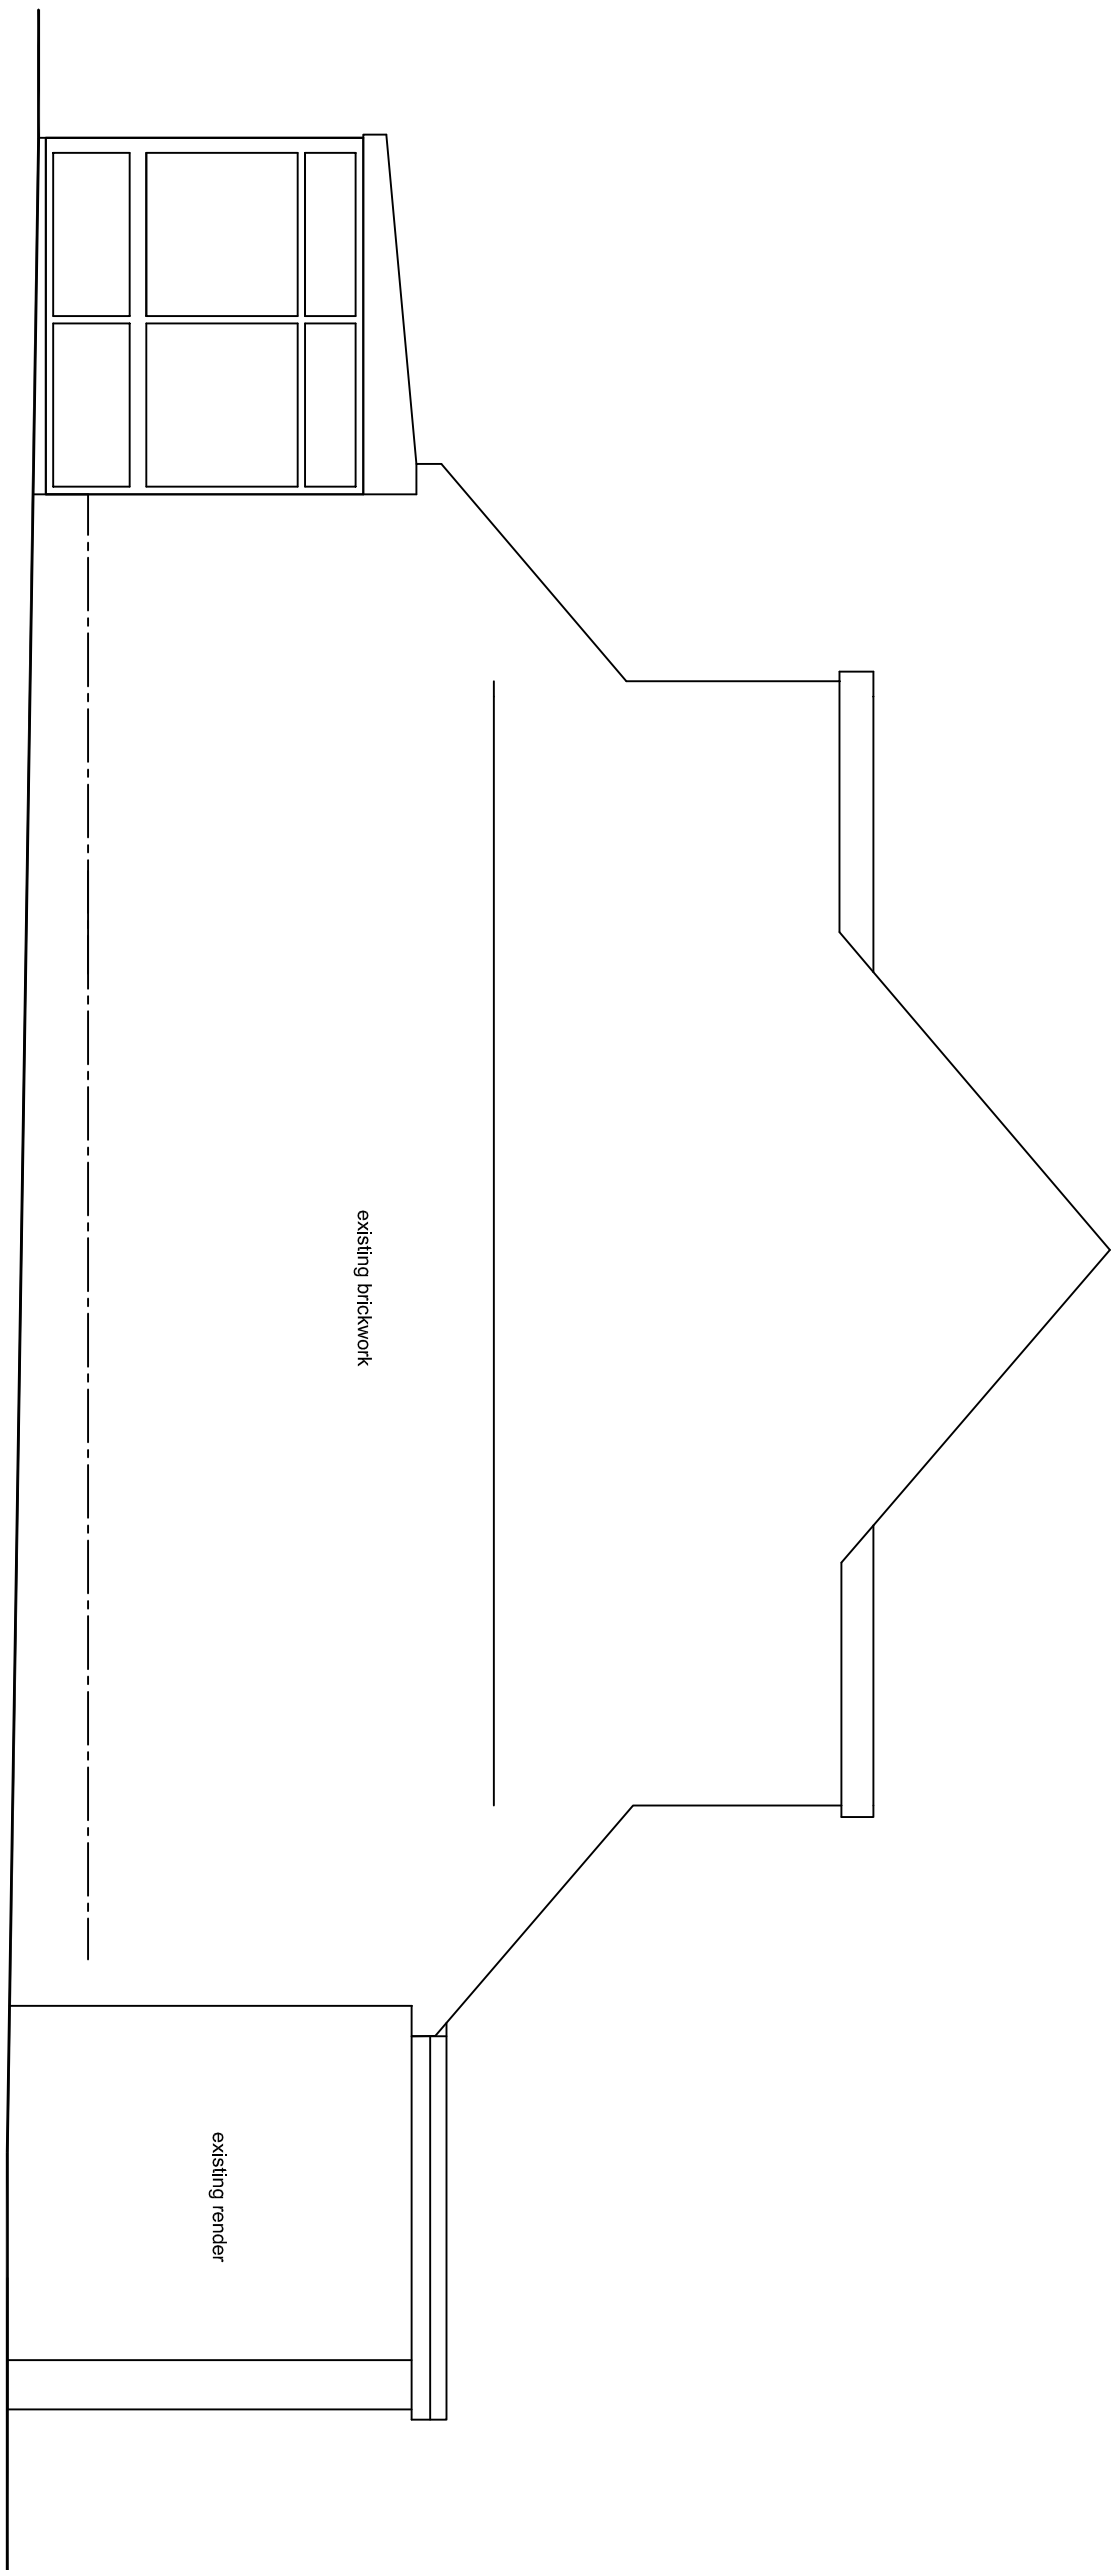

extg side elevation

CLIENT				DRAWING			
Mr Iran Mahmood				22221M01			
116, Bolton Rd, Roodale, OL11 4QX				B			
Alterations & Remodelling to upper storey including new dormer, garage conversion & new brick garage							
PROJECT							
New building							
16, Roodale Rd, Roodale, OL11 4QX							
REV DESCRIPTION							
21/09/2022							
13/09/2022							
DATE							
SCALE							
1:50 @ A1							
Sept 2022							
DRAWING NO.							
22221M01							
DRAWING							
22221M01							
B							

Existing Plans & Elevations