




Proposed East Elevation - Signage
Scale 1:200

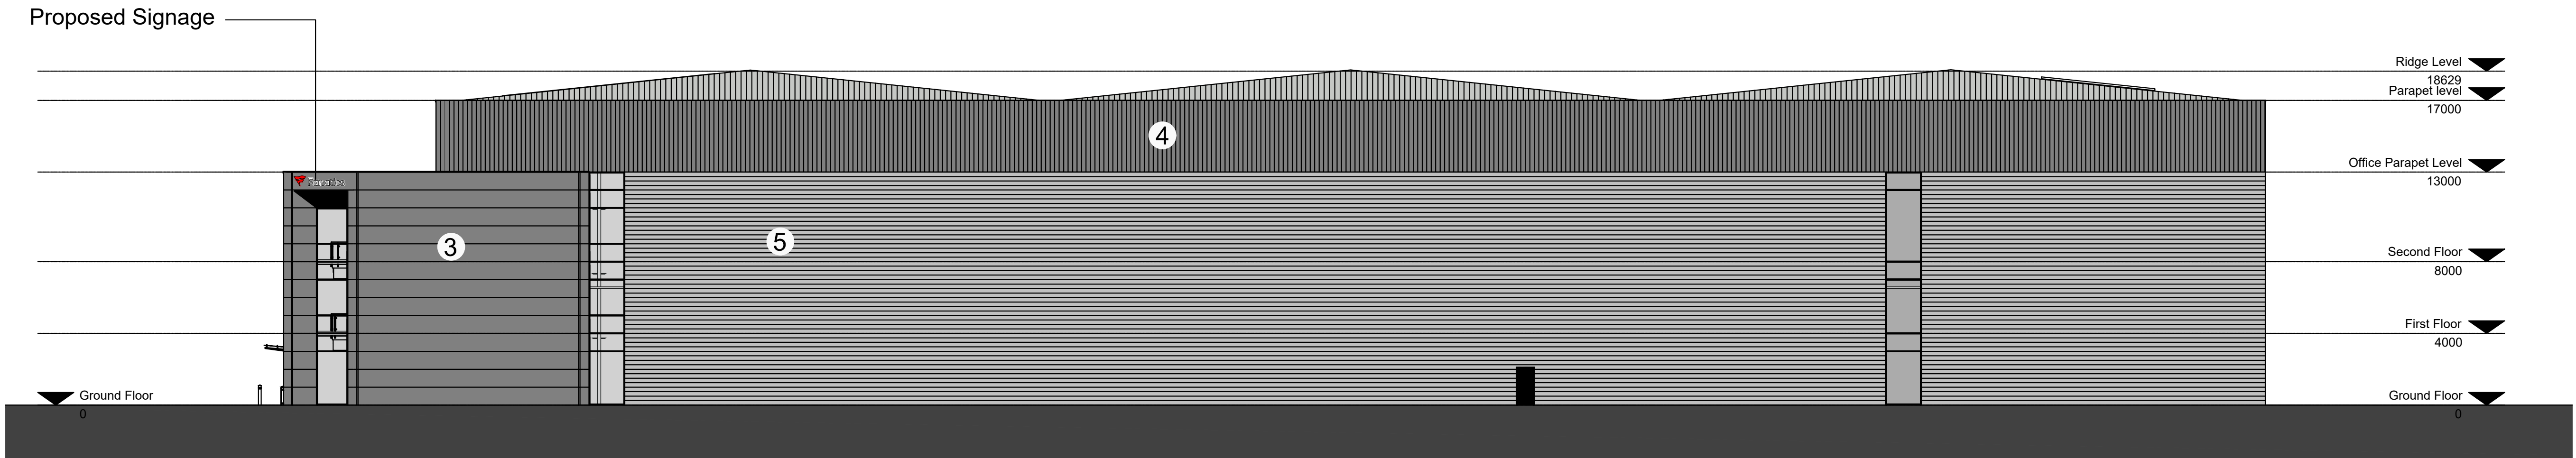


Proposed North Elevation - Signage
Scale 1:200

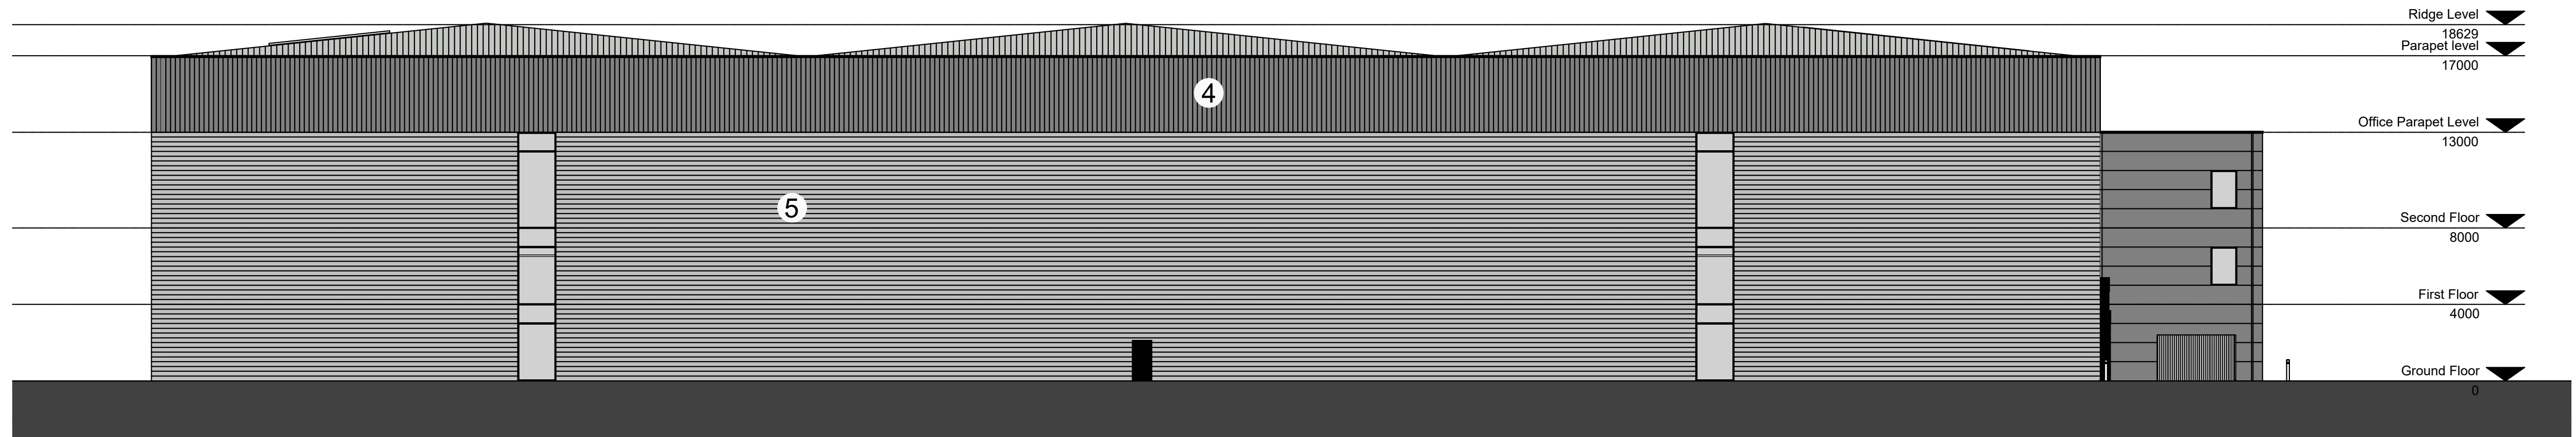


West Elevation
Scale 1:200

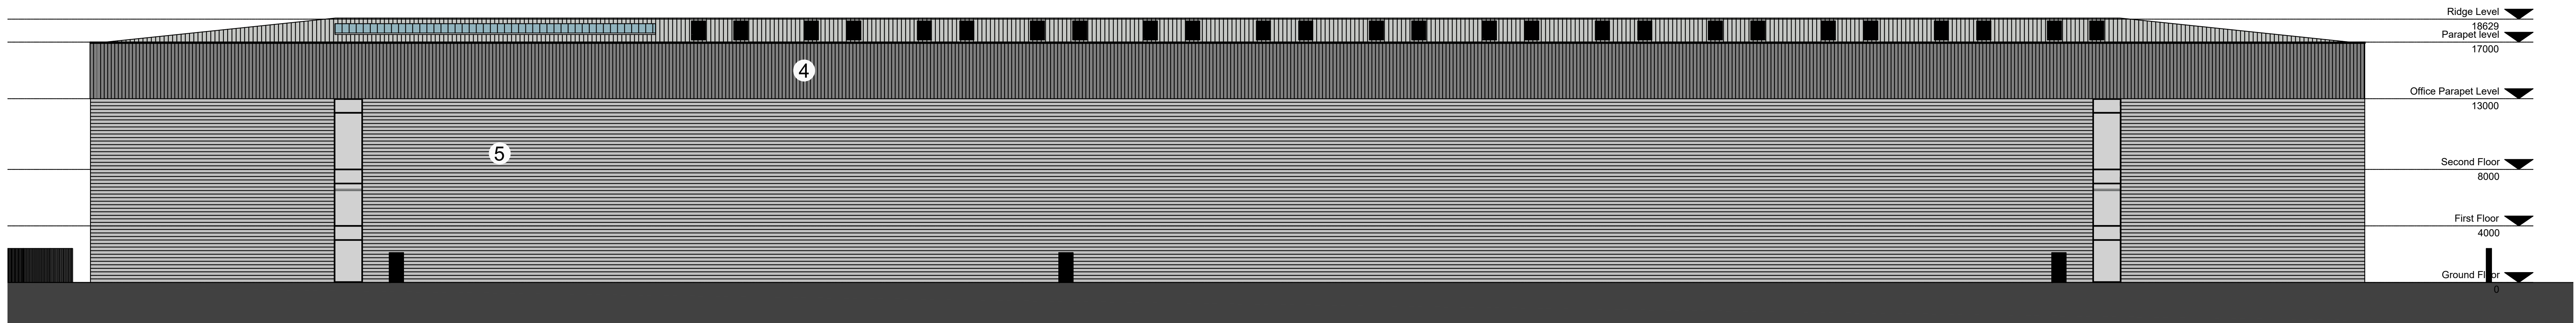


South Elevation
Scale 1:200

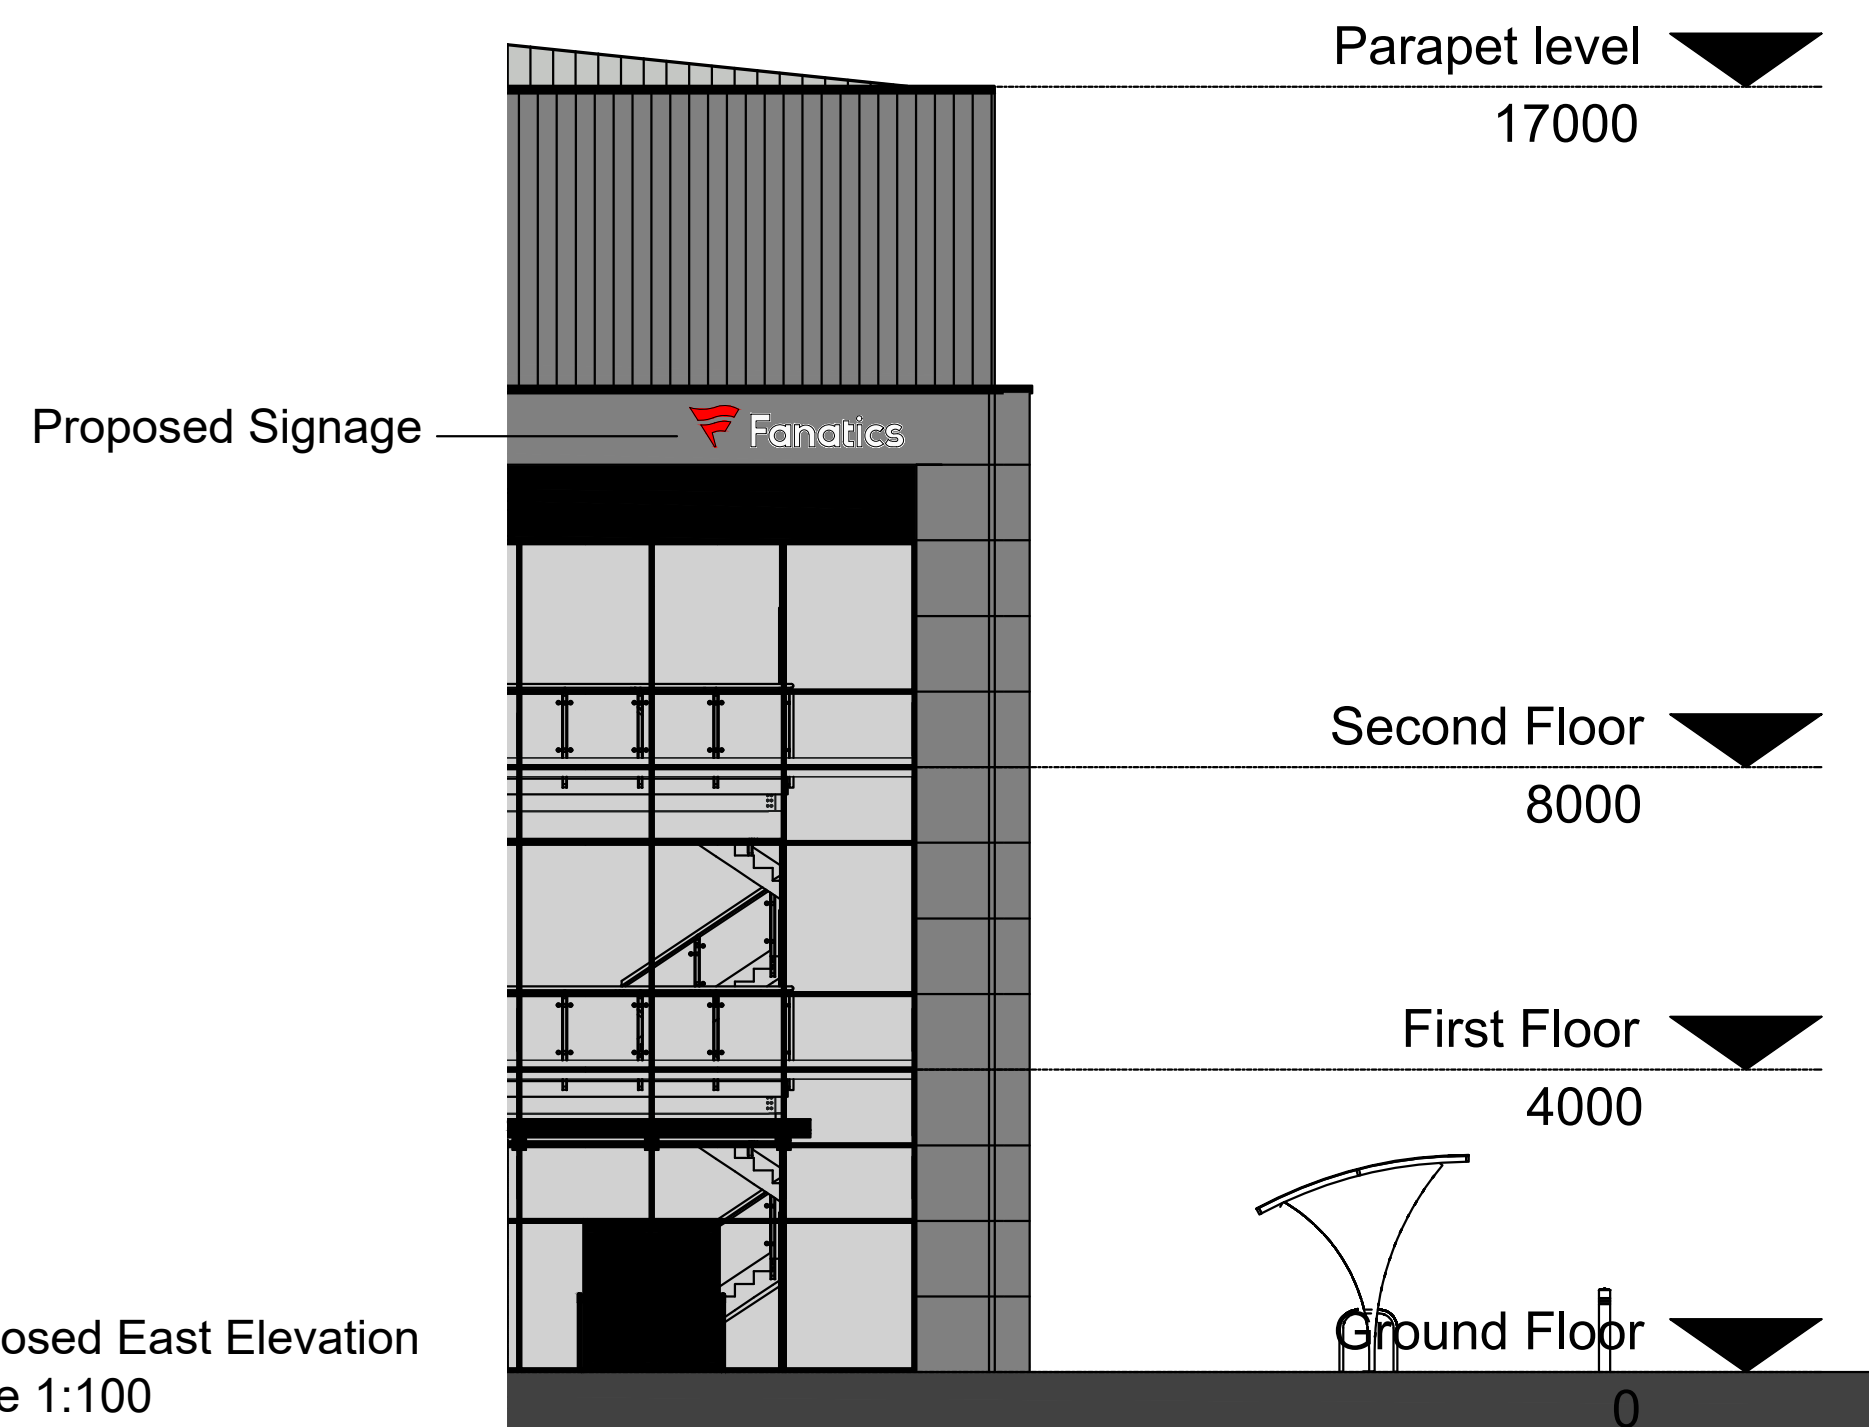

Proposed East Elevation
Scale 1:100

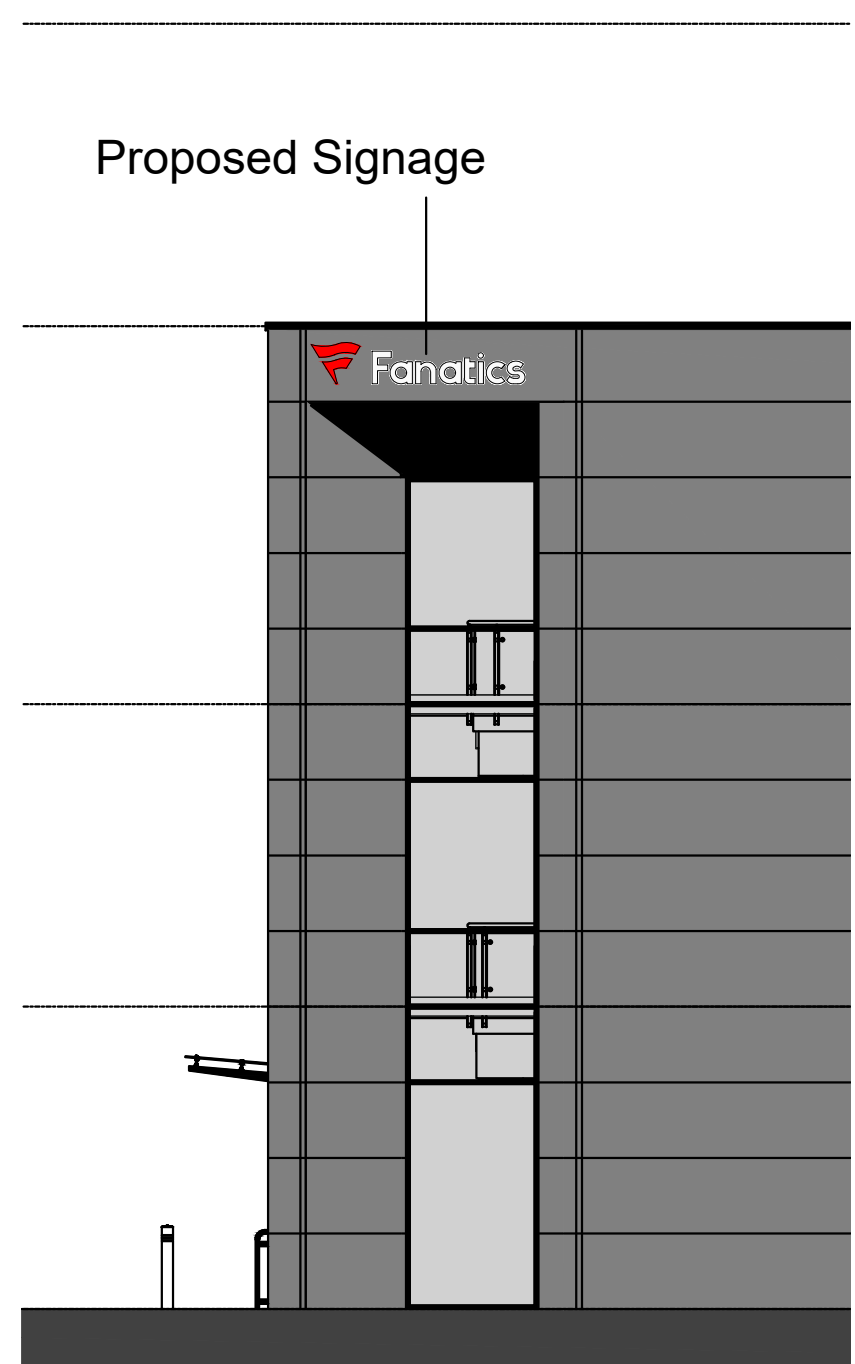

Proposed North Elevation
Scale 1:100

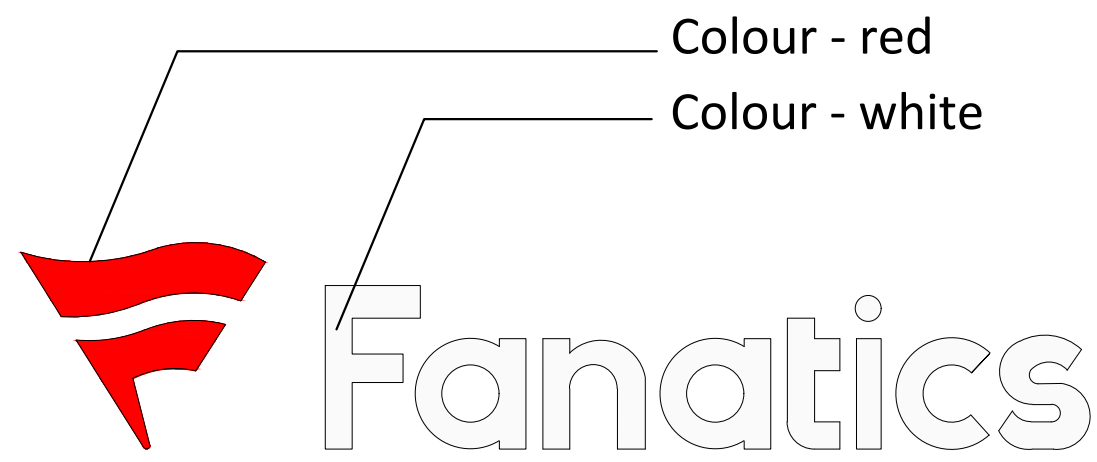

Elevation - Signage
Scale 1:20

Proposed Elevation of New Signage
100mm deep descaled stainless steel signage
RAL colour coated:-
5mm opal acrylic to face with LED face illumination

Material Key (as existing)

- ① EXISTING CURTAIN WALLING
FRAME COLOUR: ANTHRACITE DARK GREY
- ② EXISTING ENTRANCE CANOPY GLASS CANOPY
- ③ EXISTING METAL WALL CLADDING
COLOUR: PALE GREY
- ④ EXISTING METAL WALL CLADDING
COLOUR: ANTHRACITE DARK GREY
- ⑤ EXISTING EXTERNAL ELEVATION WALL CLADDING
COLOUR: ANTHRACITE GREY

P1									
Revision		First issue for Planning Application				20/03/23		GW	OC
PLANNING									
Date		Drawn		Checked					
Halliday Meecham Architects Limited									
111 Piccadilly Manchester M1 2HY +44 (0)161 661 5566									
4 Devonshire Street London W1W 5DT +44 (0)203 440 5175									
hma@hallidaymeecham.com www.hallidaymeecham.com									
Client: Fanatics International									
Project: Fanatics International - External Signage									
Phase/Location: Stakehill Industrial Estate, Middleton									
Drawing: Proposed Elevations - External Signage									
Scale & No		Scale & A3		Date		Drawn		Checked	
1:200		NTS		16.03.23		GW		OC 5555	
Drawing Ref.		Drawing No.							Revision
		20100							P1
5555-HMA-FI-ZZ-DR-A-20100									