


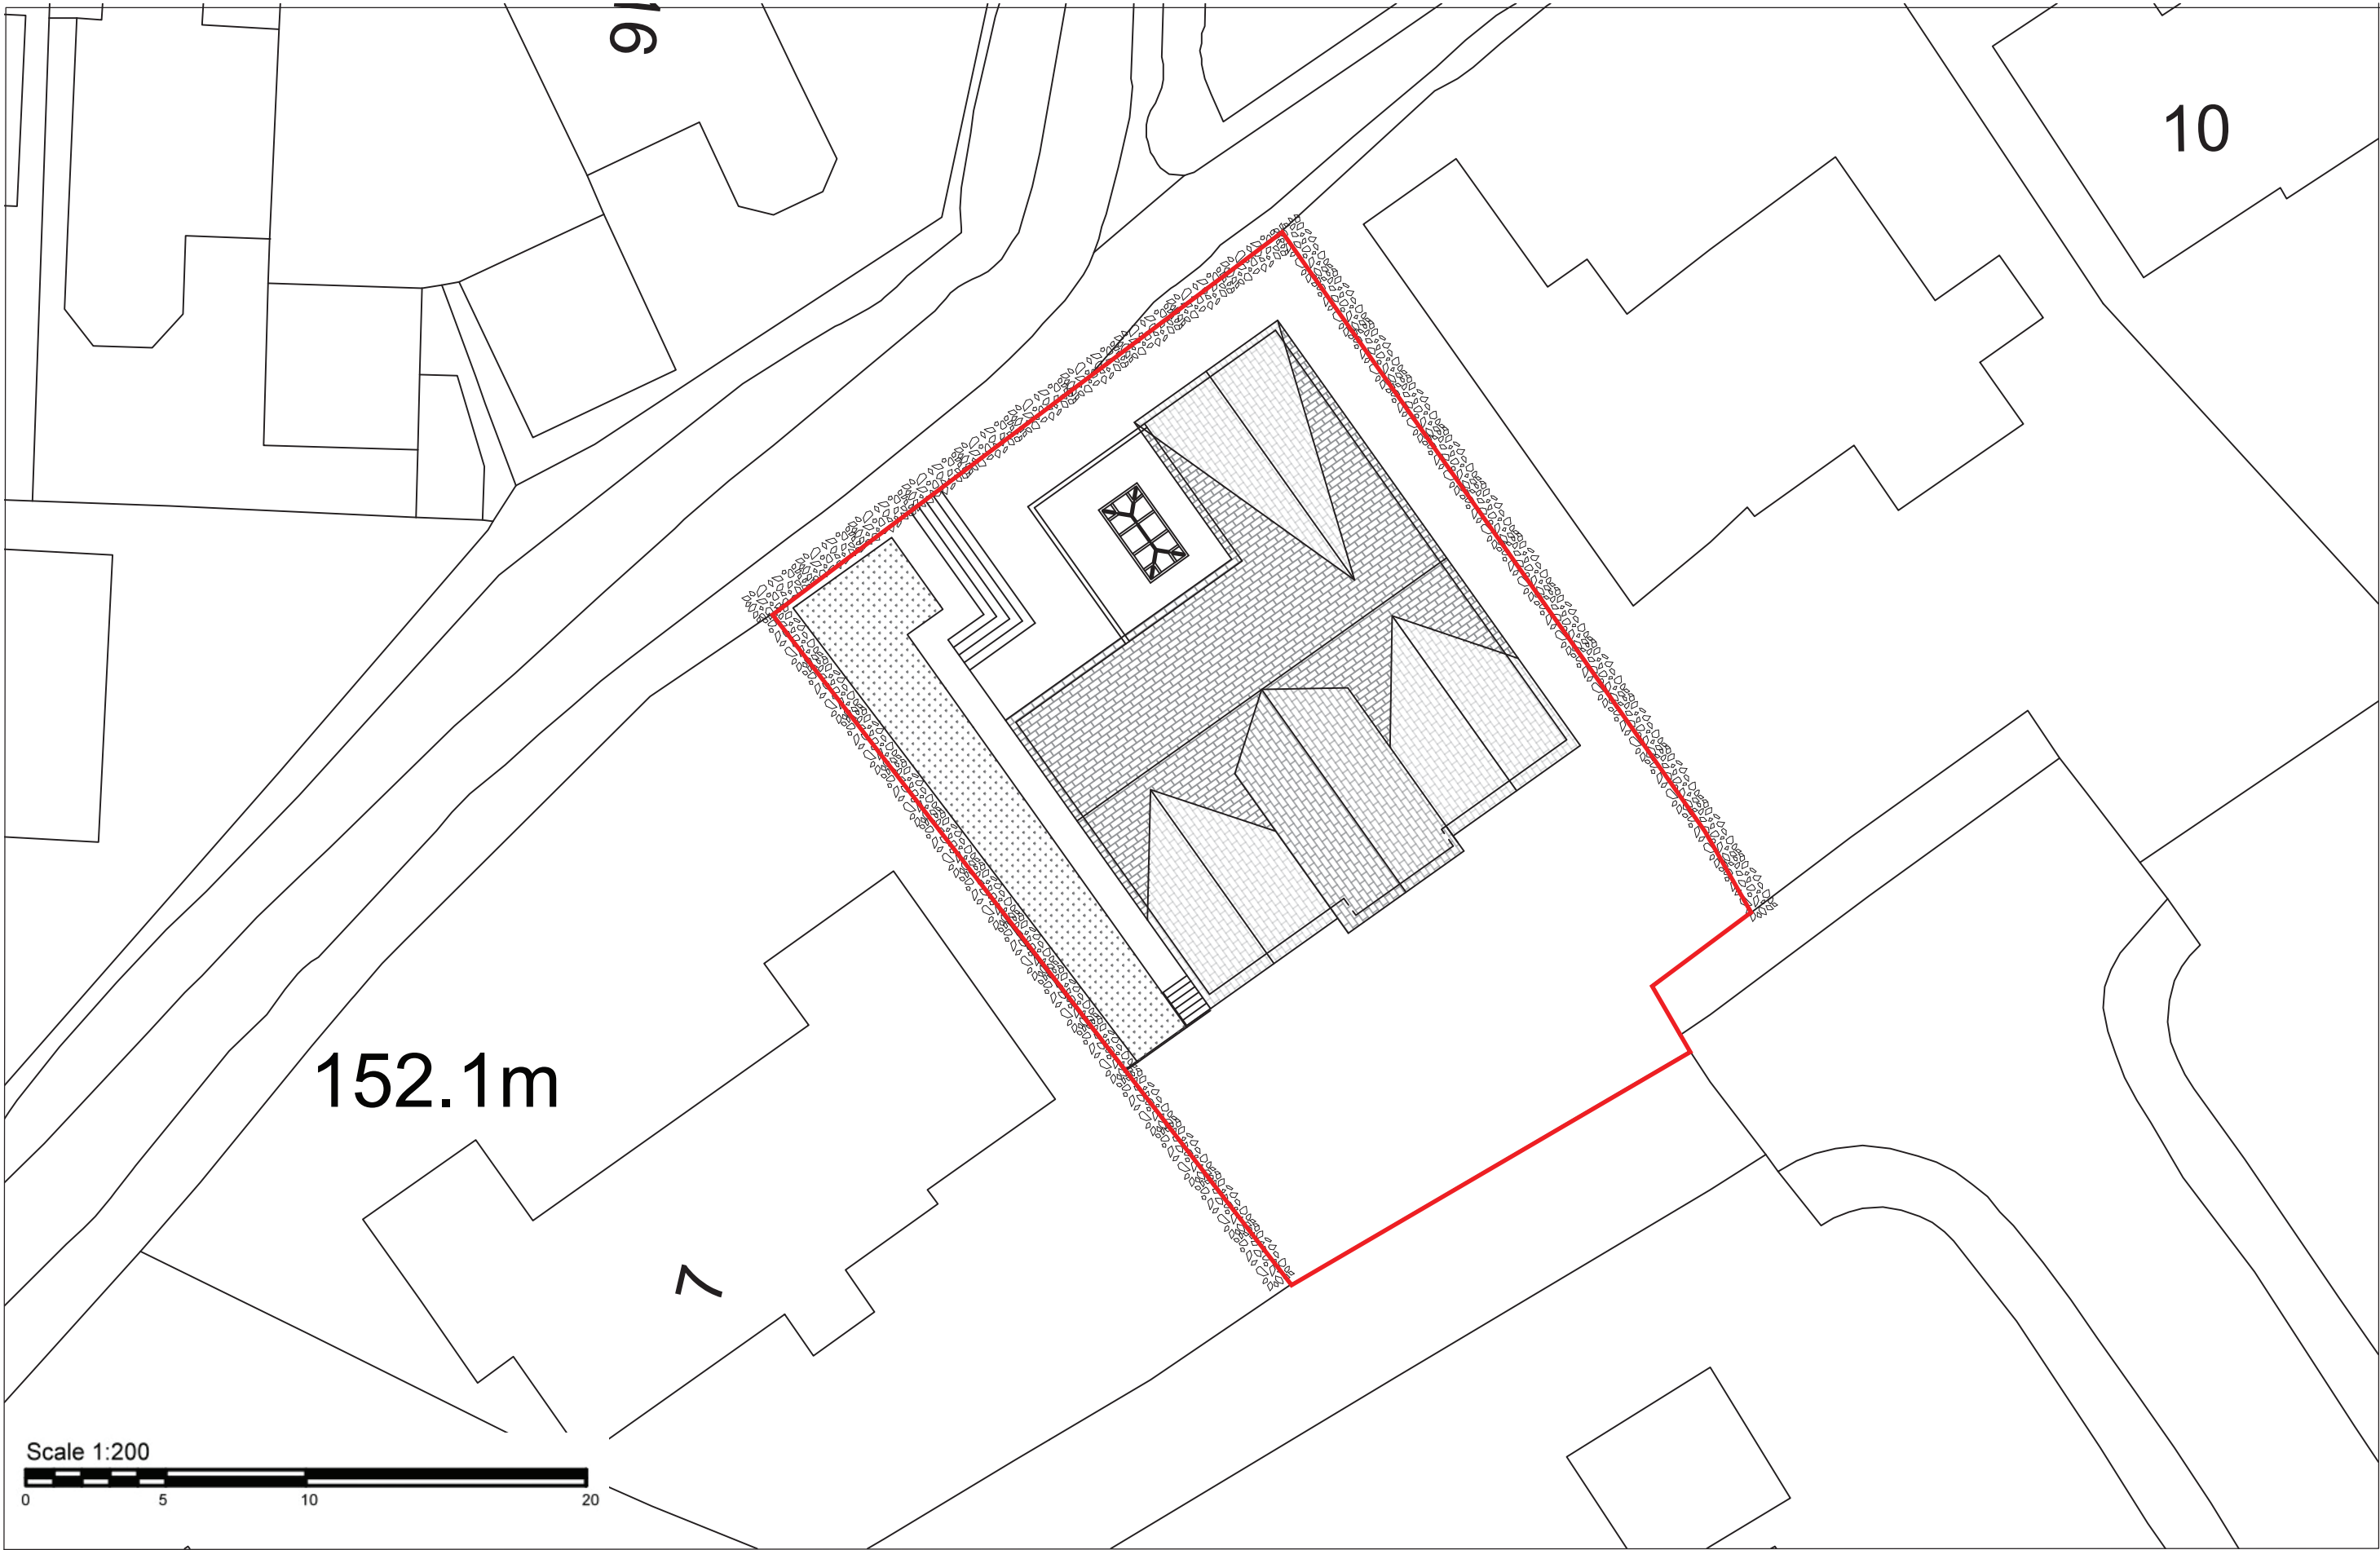

A: Manchester, M1
T: +44 (0)7946639077
E: danish@adfstudios.co.uk



Note: DESIGN INTENT DRAWING ONLY.
ANY CONSTRUCTION MUST COMPLY WITH ALL
APPLICABLE BUILDING REGULATIONS.

ALL DIMENSIONS IN MM.

Rev
Amendment
Date

DRG:
Proposed Roof Plan in Context

DATE: Jan 2023
SCALE: 1:200
SIZE: A3

DRG STATUS:
Planning

DRAWN: DA
CHECKED: SB
DRG NO: 60-04/06

PROJECT:
Proposed front first floor extension above the garage. Change of use garage to living room with front extension. Half white render front facing only and extended porch. Demolition of existing conservatory to build new one with an extension of 1m.

ADDRESS:
9 Winchester Close, Bamford, OL11 5NE