



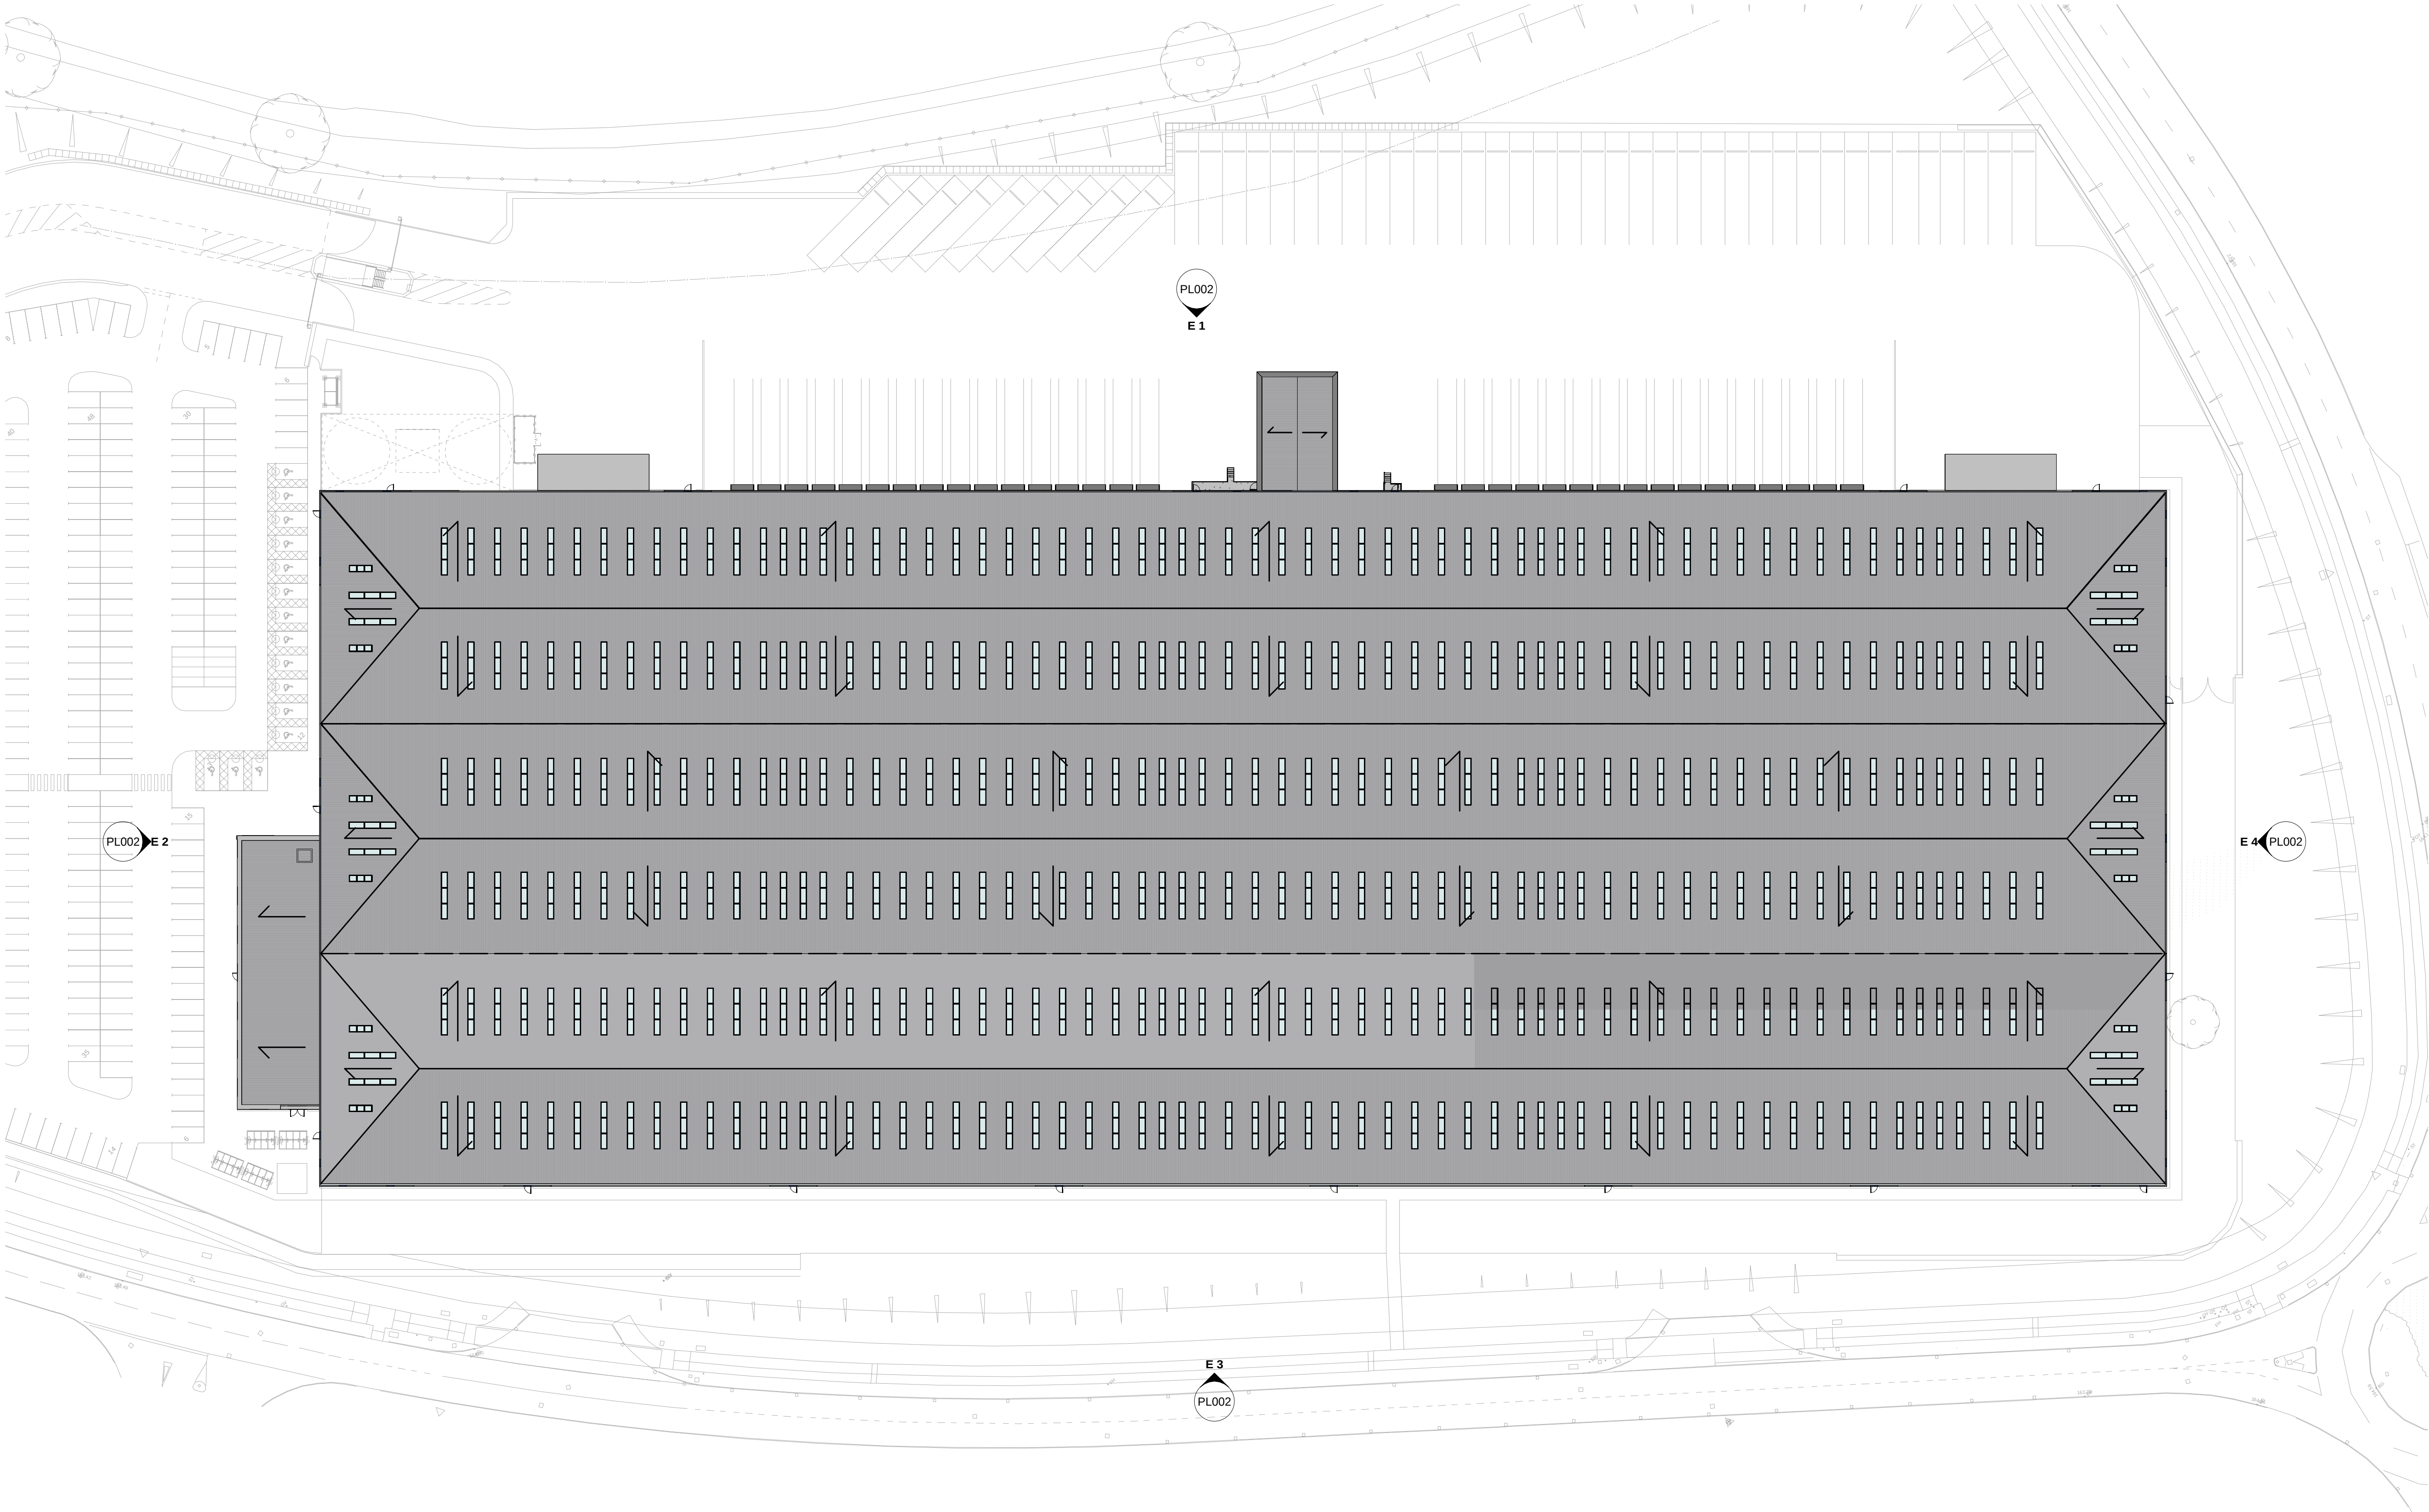

Existing Roof Plan

1 : 500

 

#	14.06.2022	First Issue	RPM	CJS
Rev	Date	Description	By	Chk

PLANNING

NIRAS
ARCHITECTS

4100 PARK APPROACH
THORPE PARK
LEEDS
LS28 5UG
hello@nirasarchitects.com
+44 (0)113212000X

CLIENT



PROJECT
NEW PACKING AND SLICING
FACILITY

TITLE
EXISTING ROOF PLAN

DRAWING NUMBER	STATUS	DRAWN RPM	CHECKED CJS	SCALE @ A1 1 : 500			
DAN001 NIA B 03 DR A PL004 #							
PROJECT NO	ORIG	FB	SB	FORM	DIS	NUMBER	REV

FOR CONSTRUCTION ON APPROVAL