



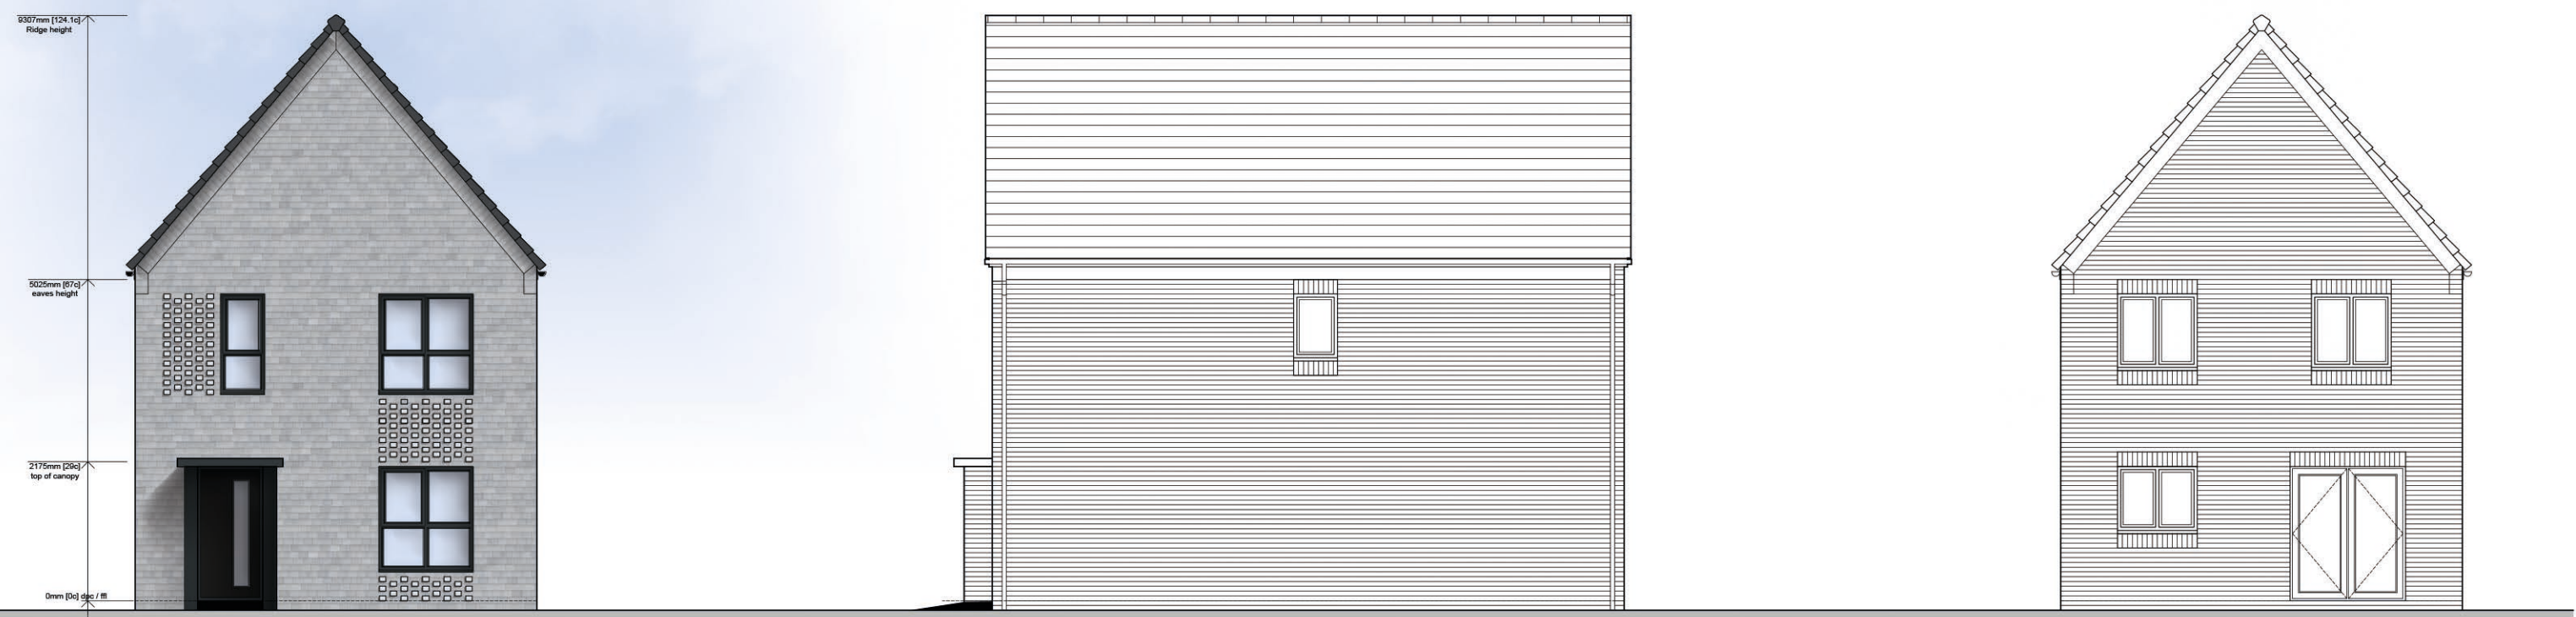


Front Elevation

Side Elevation


Rear Elevation

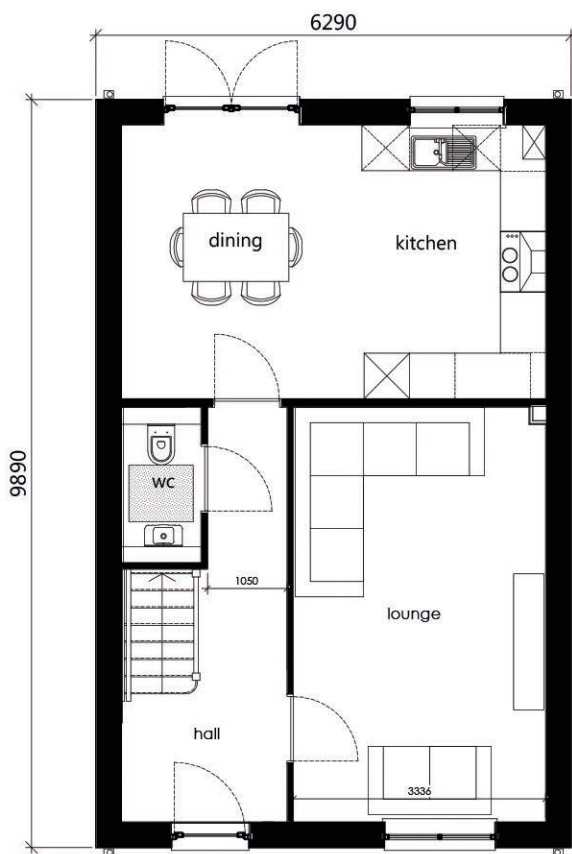

Ground Floor Plan

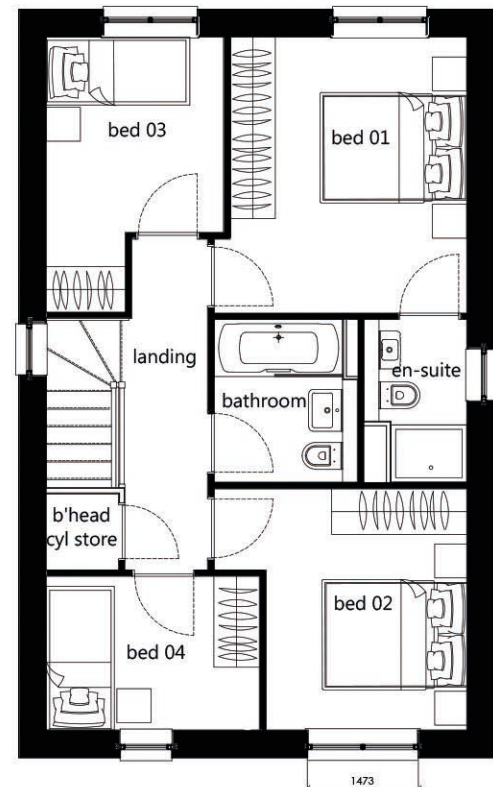

First Floor Plan

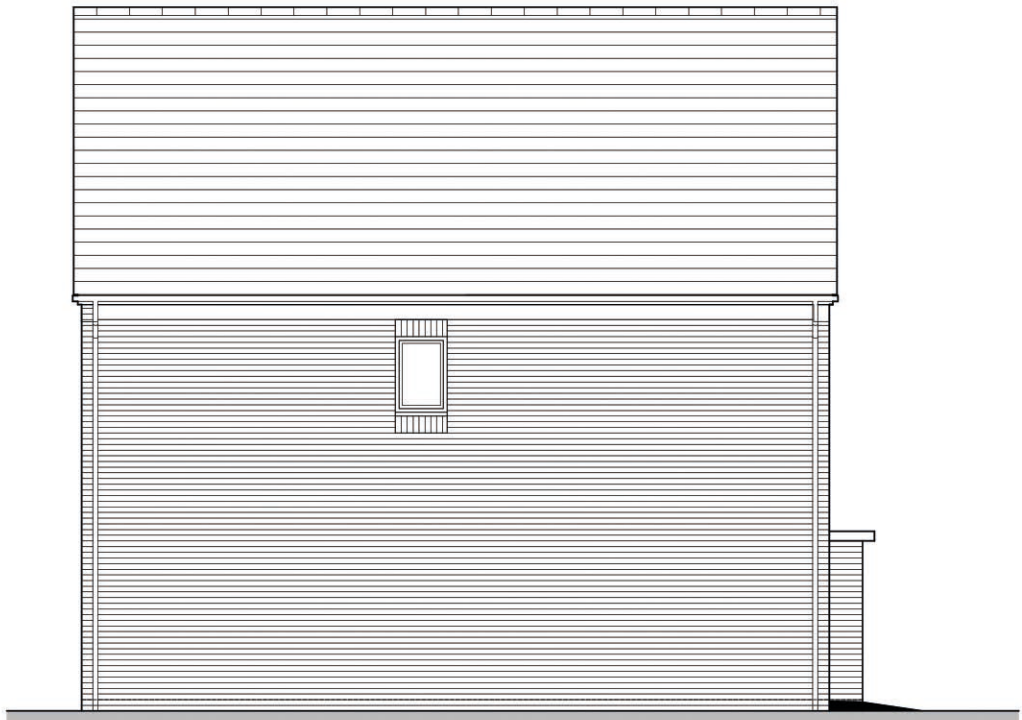

Side Elevation

Cromwell 4B6P Detached 1097 sqft (nett)

Floor Plans & Elevations - DWG: HT_06_M - Scale 1:100 @ A3, Date - Sept 2023 (Rev. M : Internal floor plan redesigned.)