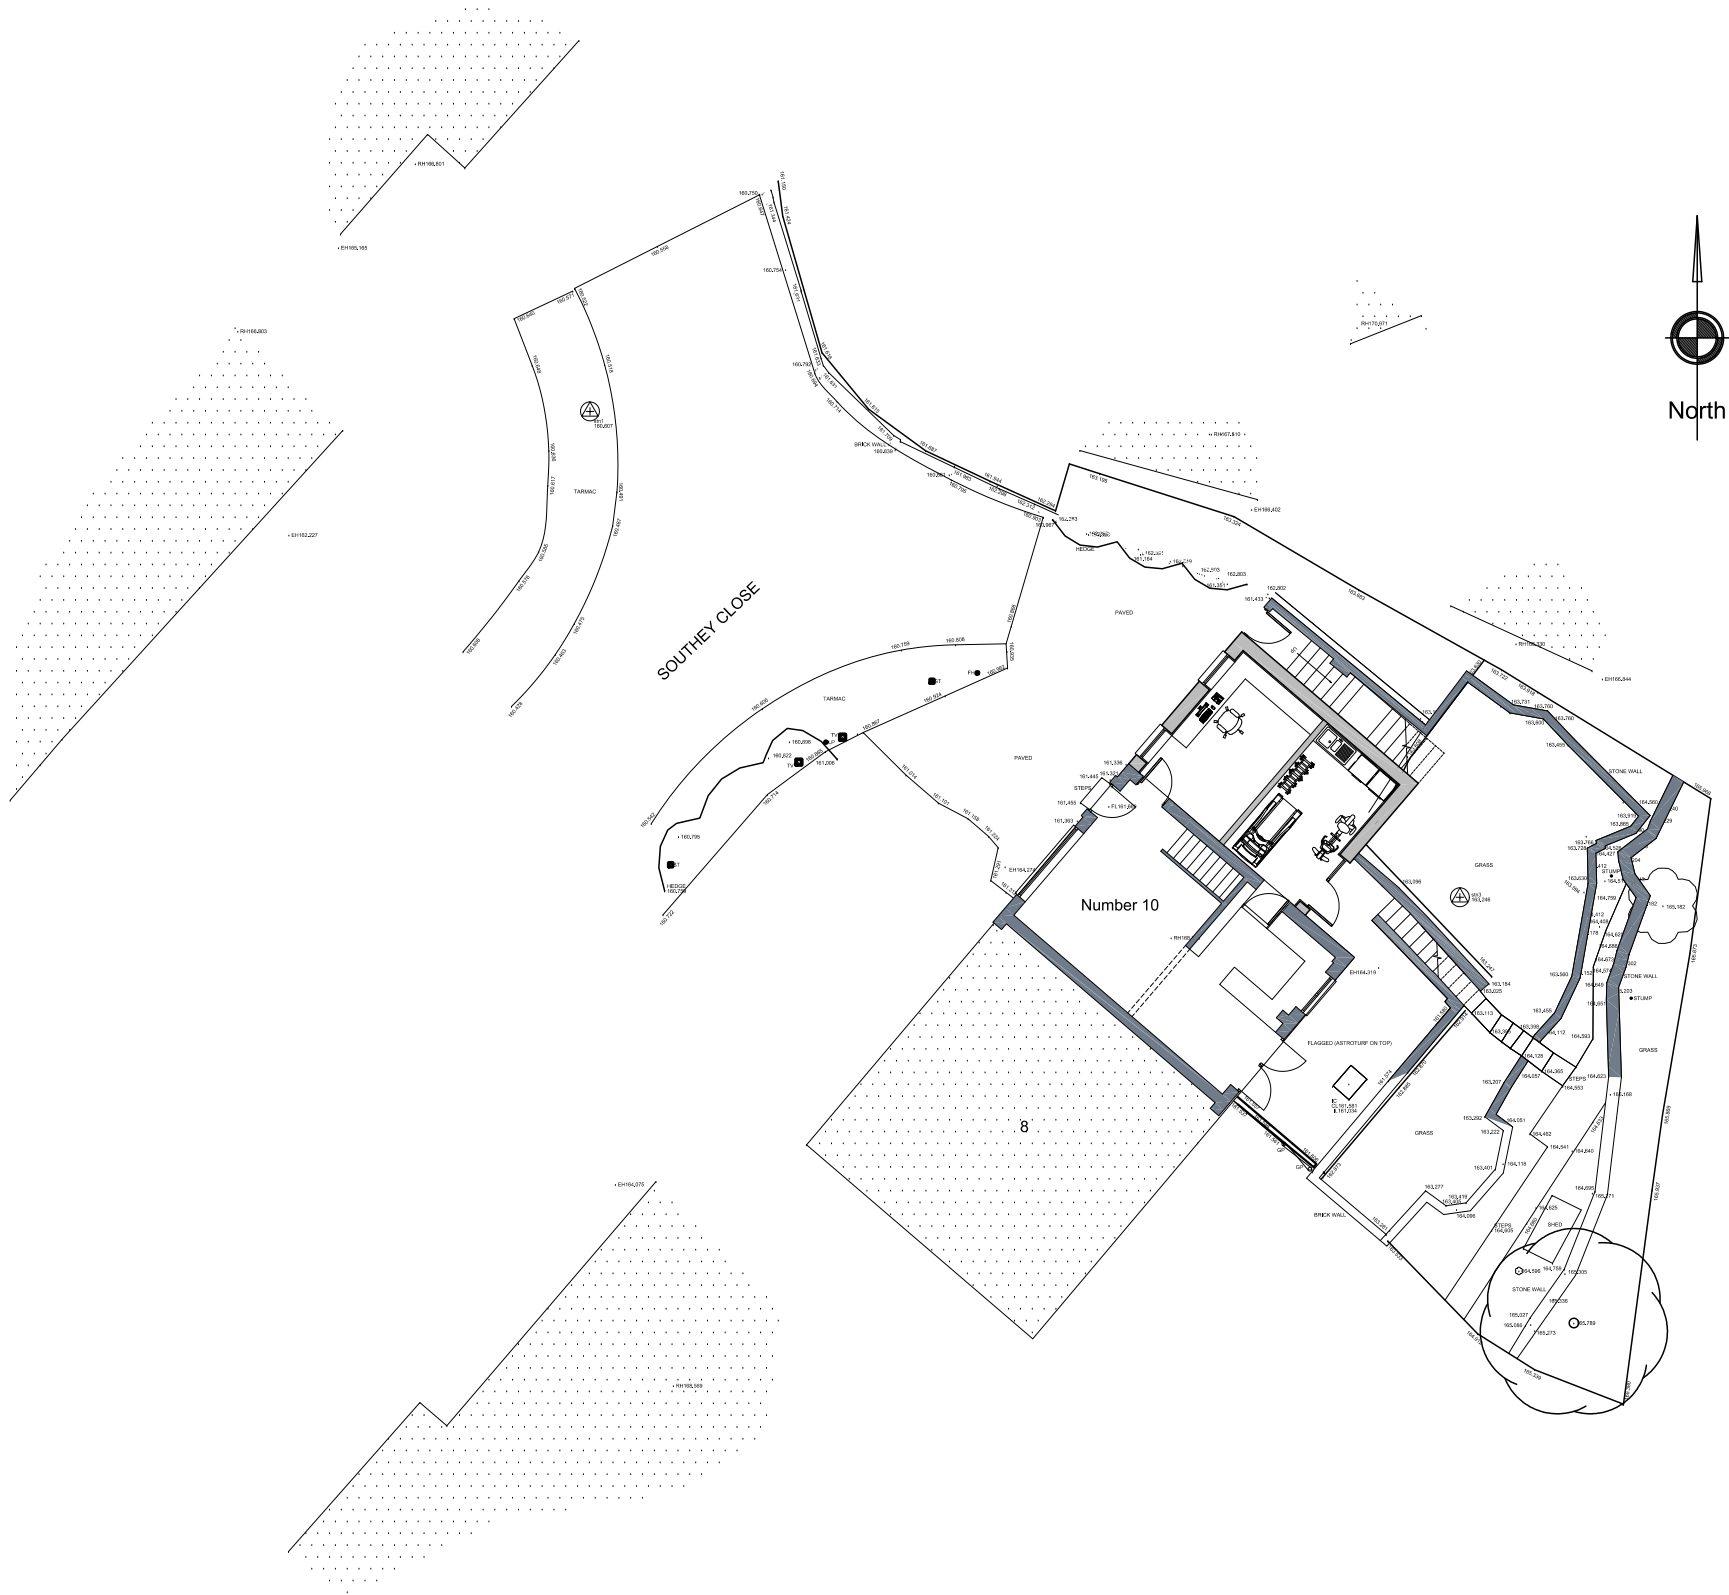


REV	DATE	AMENDMENT	BY	CHKD

HNA architects
Architecture | Planning | Design

PROJECT:	10 Southey Close, Smithy Bridge			
CLIENT:	Mr & Mrs Lydiatt			
DRAWING:	Proposed site plan			
DRAWN BY:	YQ	CHECKED BY:	MB	CREATED: 08/08/23
STATUS:	Planning		DRAWING No: 1443/P-001	SCALE: 1:200 @ A3
				REVISION:

DO NOT SCALE.
COPYRIGHT REMAINS WITH HNA ARCHITECTS Ltd.

TEMPLE WORKS, TEMPLE STREET, OLDHAM, OL13NJ
TEL: 0161 688 1820
E-MAIL: info@hna-architects.co.uk

RIBA 
Chartered Practice