



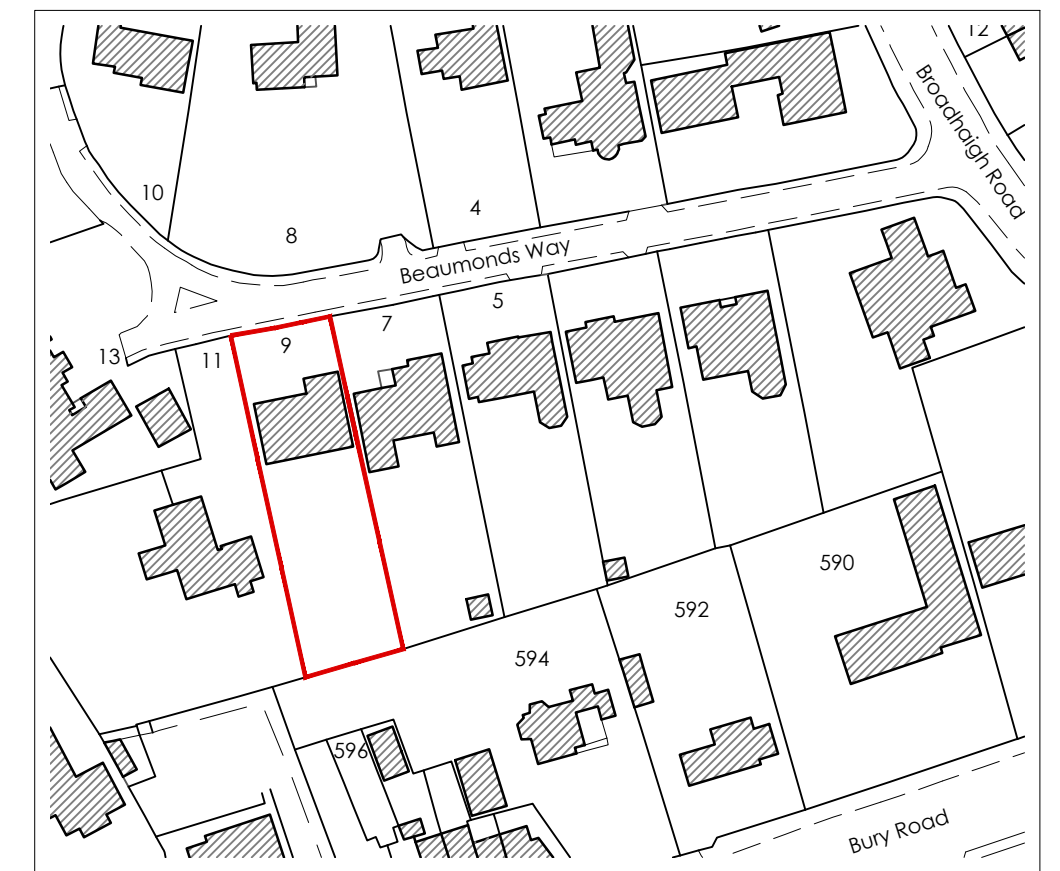

Key

Site Boundary

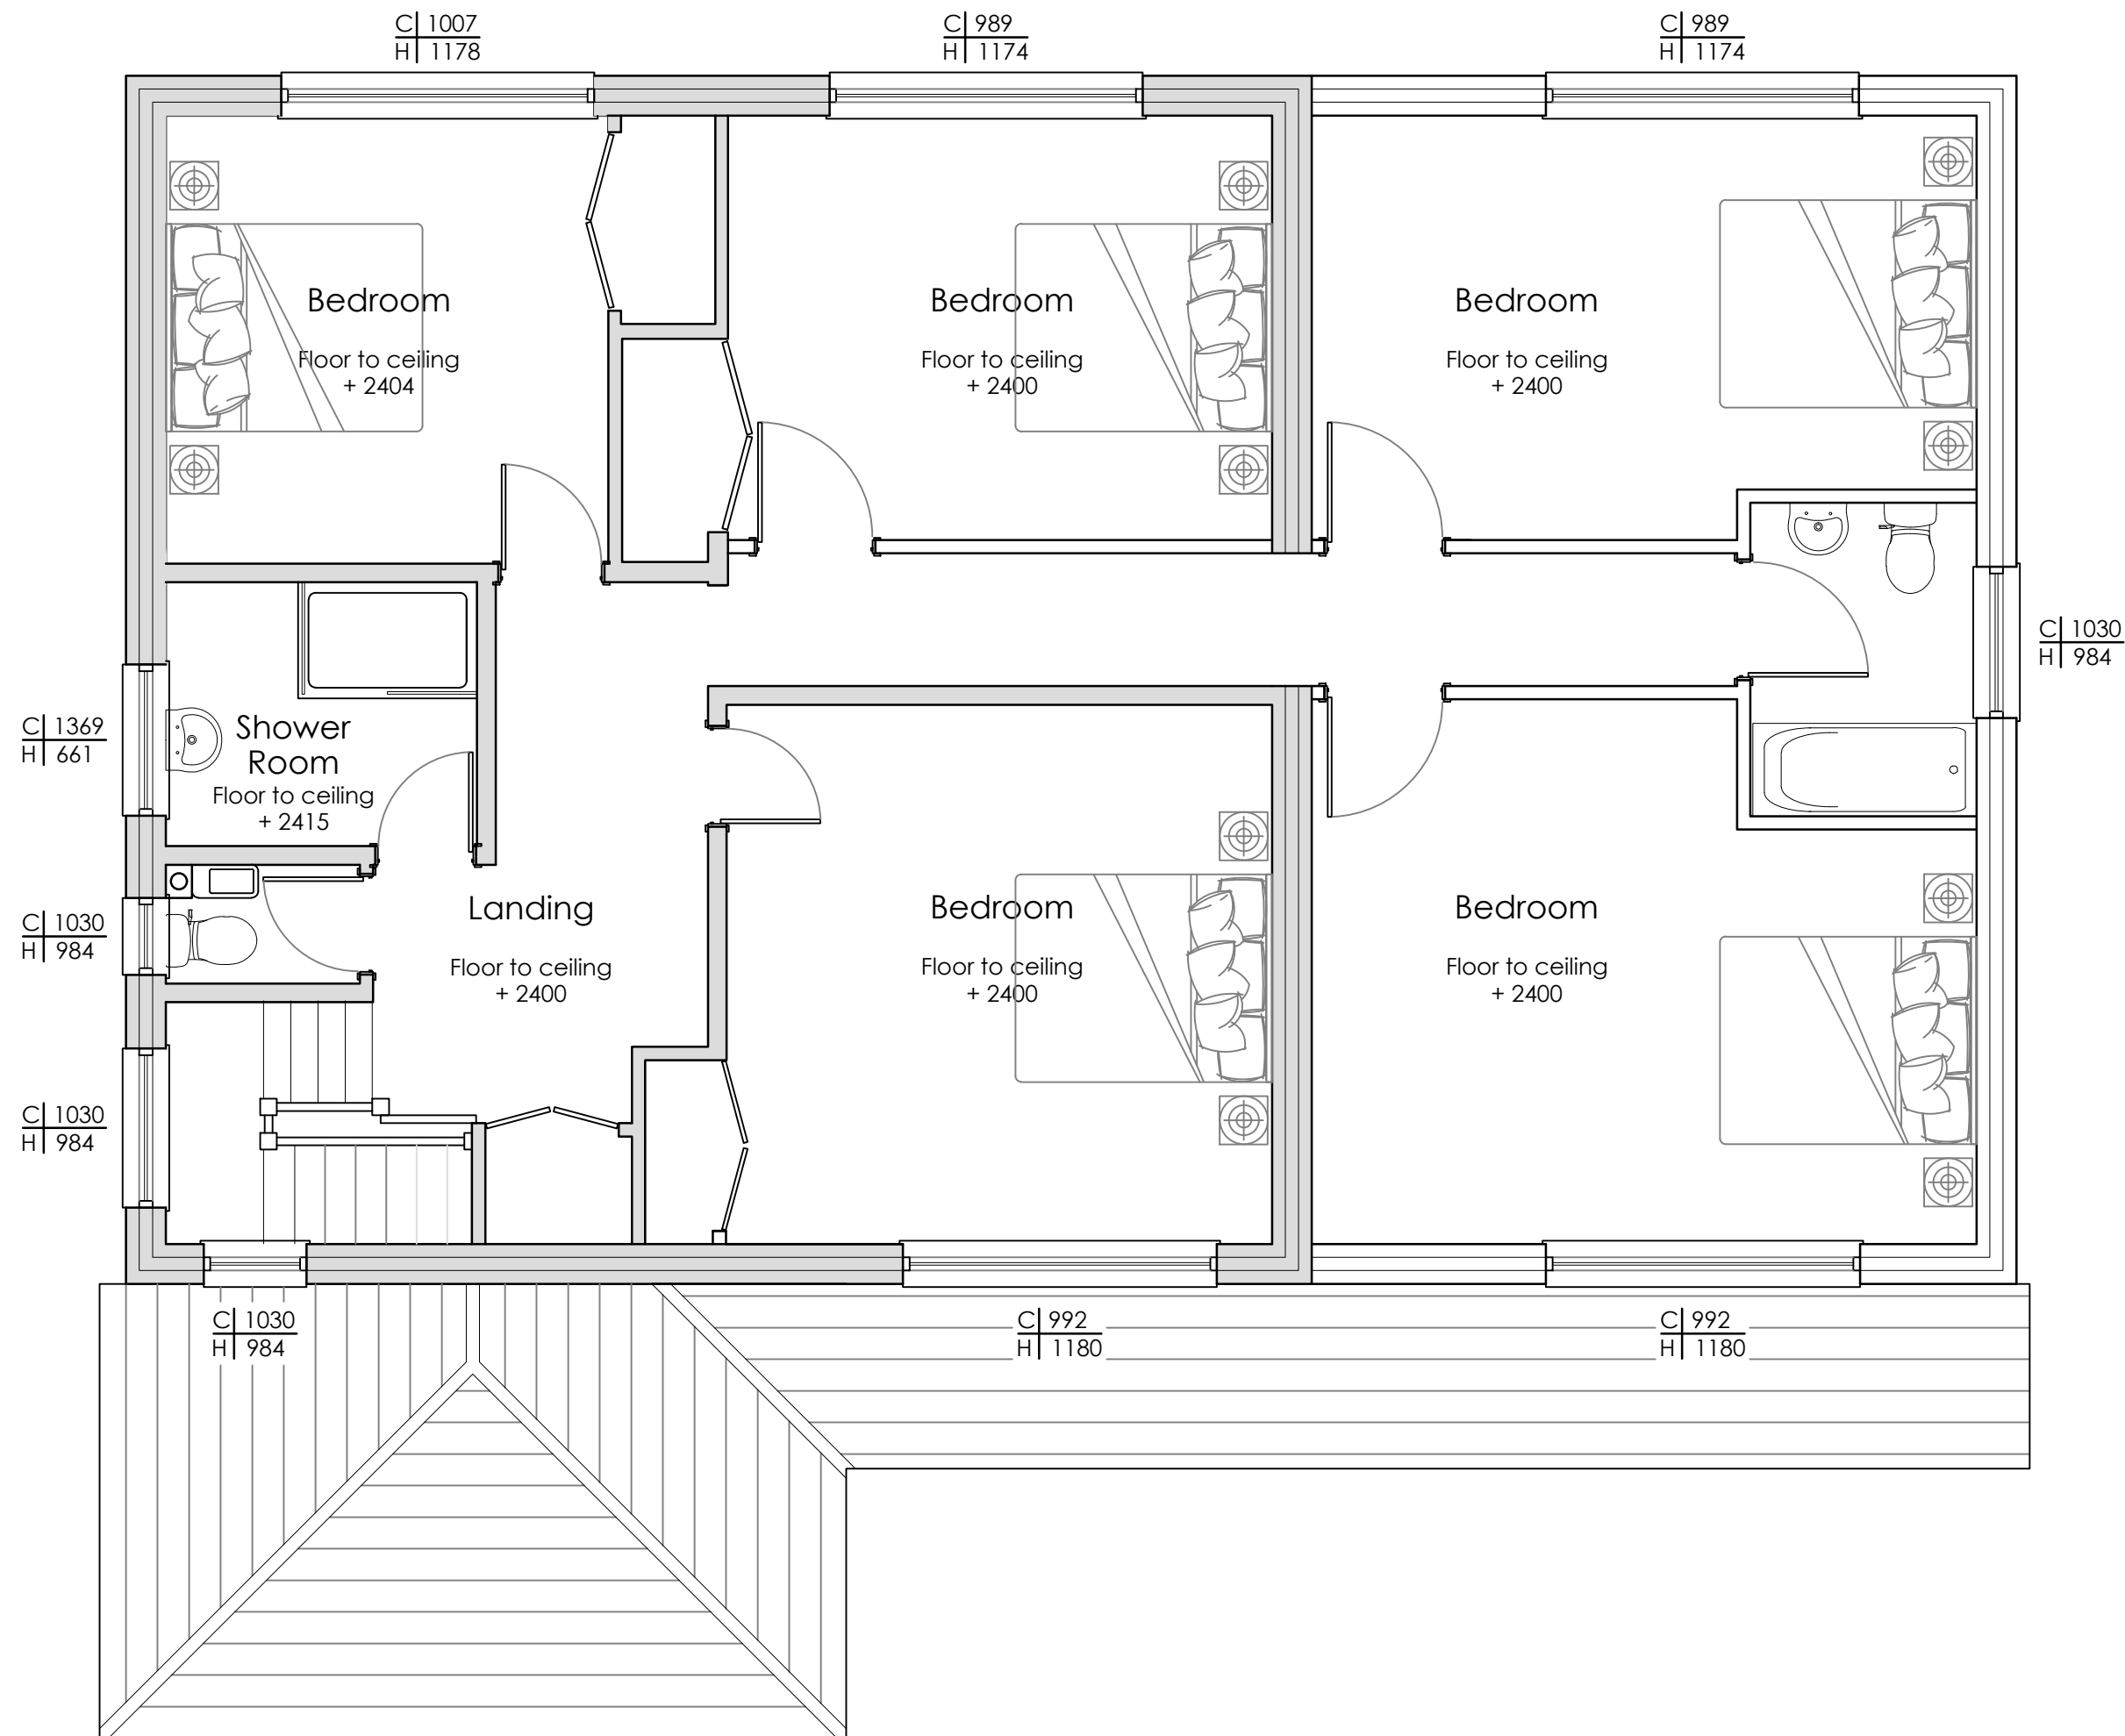

REV	Notes	Date	By
CRISP architecture Email: studio@crisparchitecture.co.uk Chartered Institute of Architectural Technologists Chartered Practice			
Project: 9 Beaumonts Way, Bamford Rochdale, OL11 5NL			
Drawing Title: Proposed First Floor Plan Option 2			
Project No: 2347		File Identifier:2347_72_06	
Drawing No: 72_06		Revision:	
Drawn By: SMH		Checked By:SMH	
Scale: 1:50 @ A2		Date: 08/09/2023	
Purpose of Issue: F E A S I B I L I T Y			
Drawing Status: P L A N N I N G			