




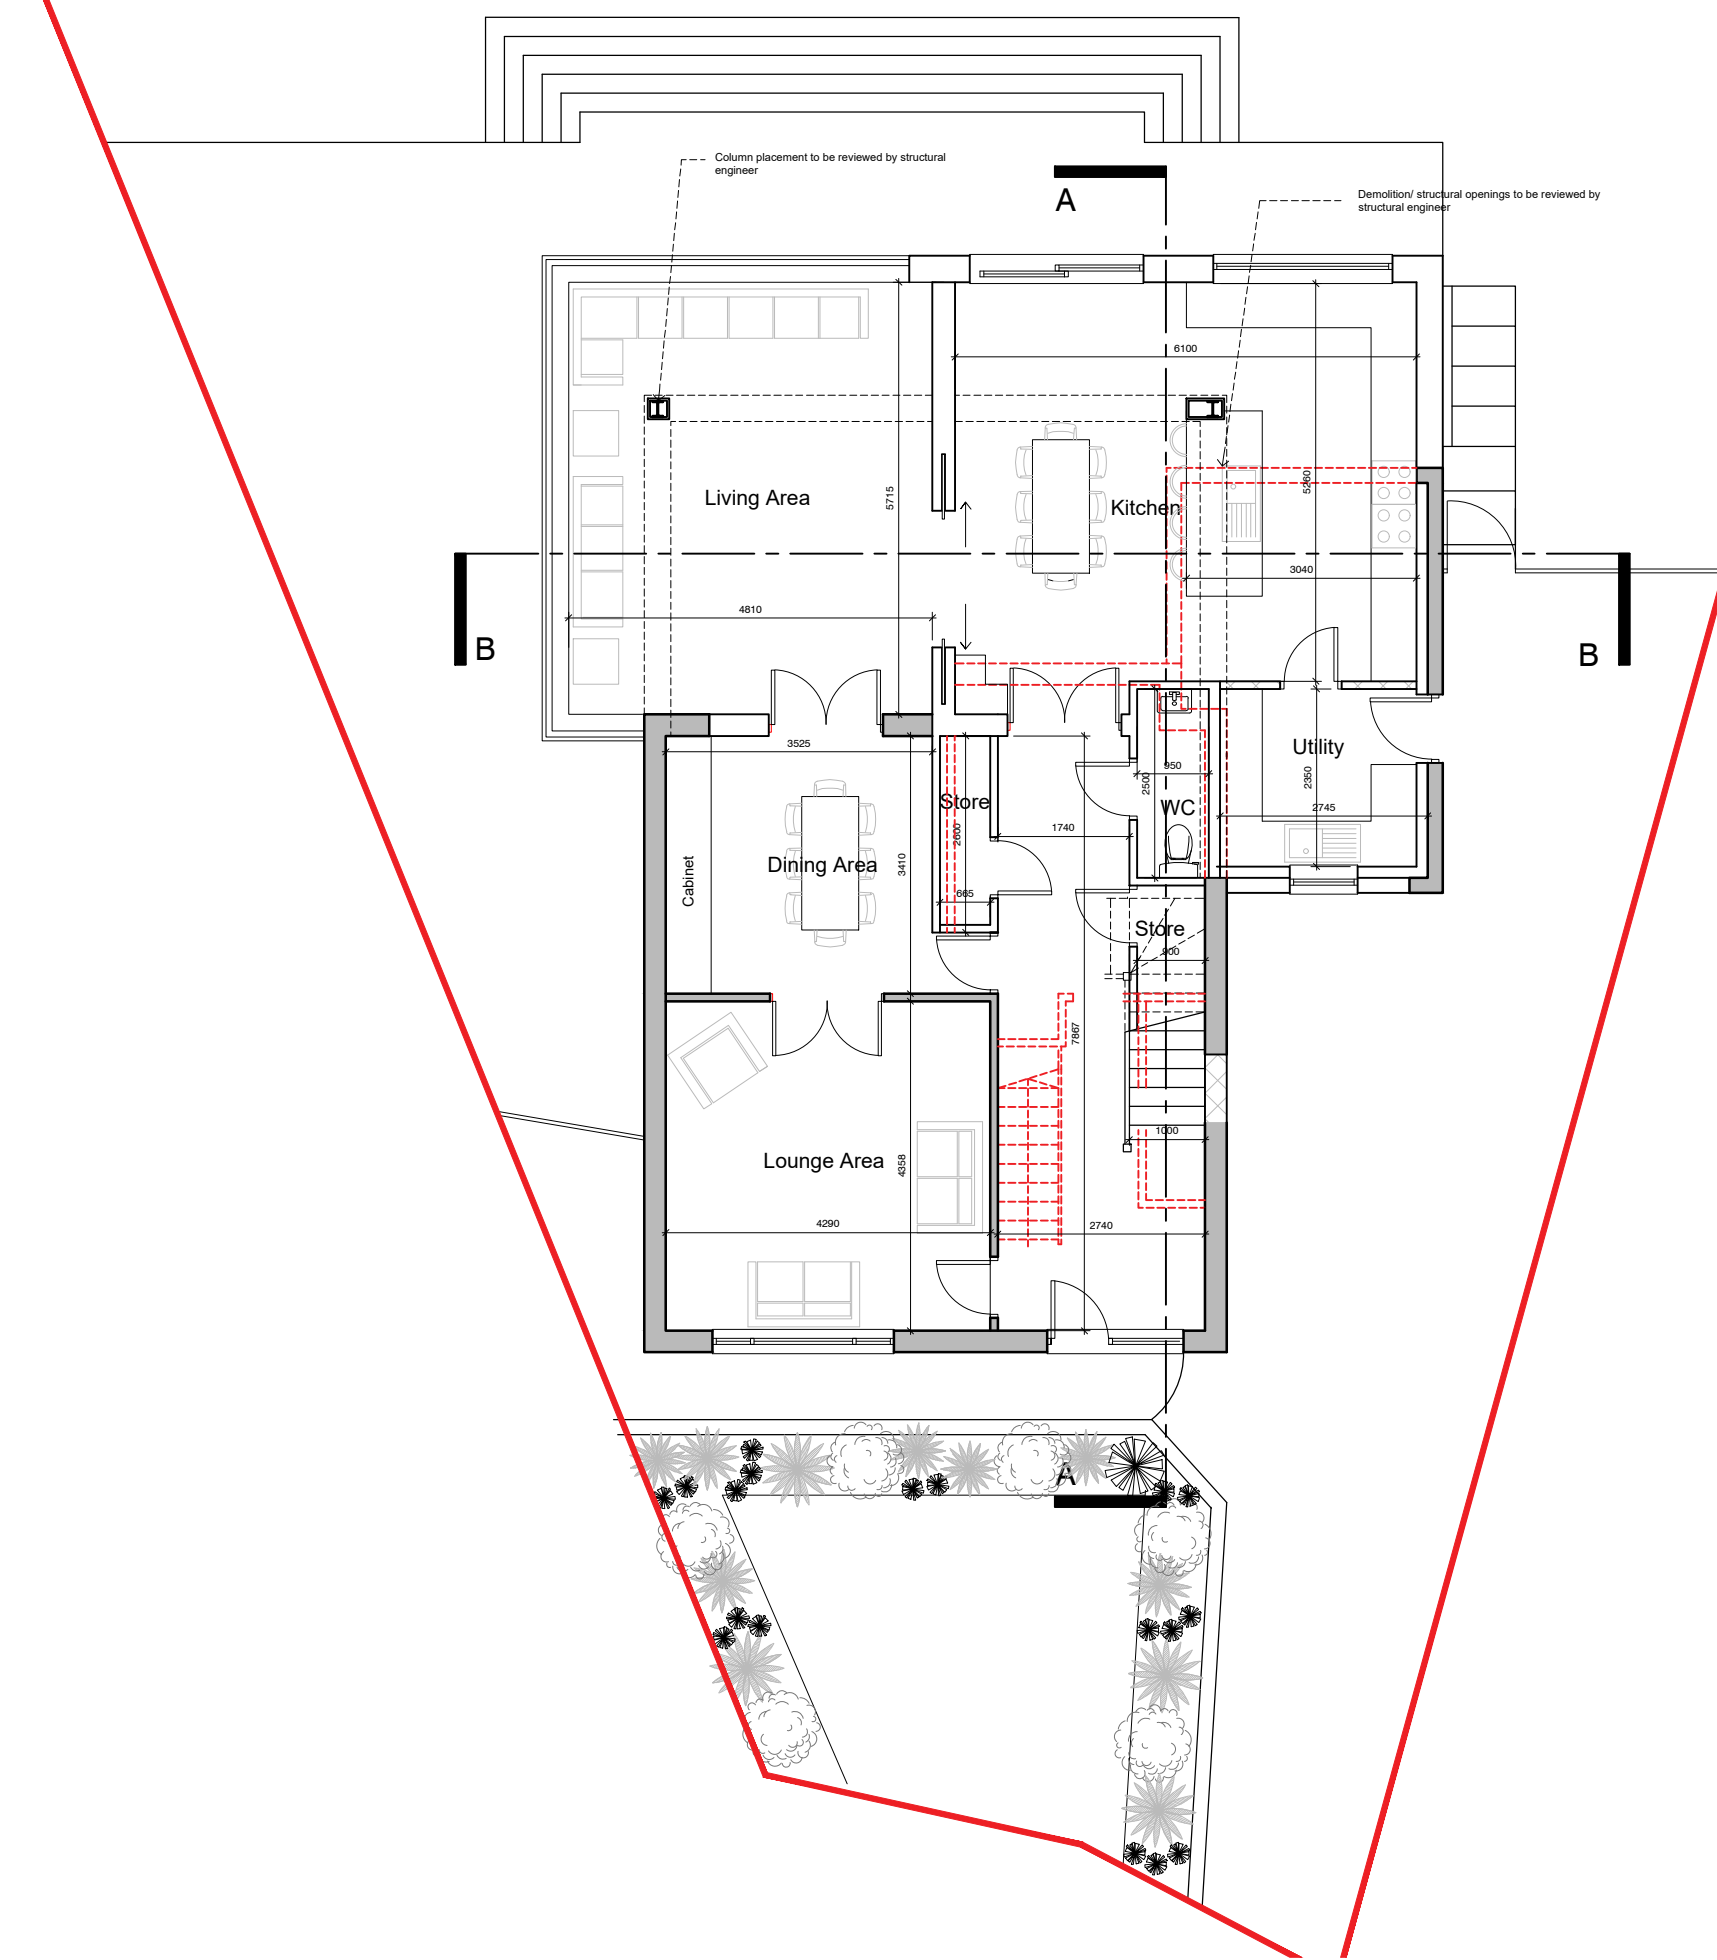

proposed ground floor plan
scale 1:100

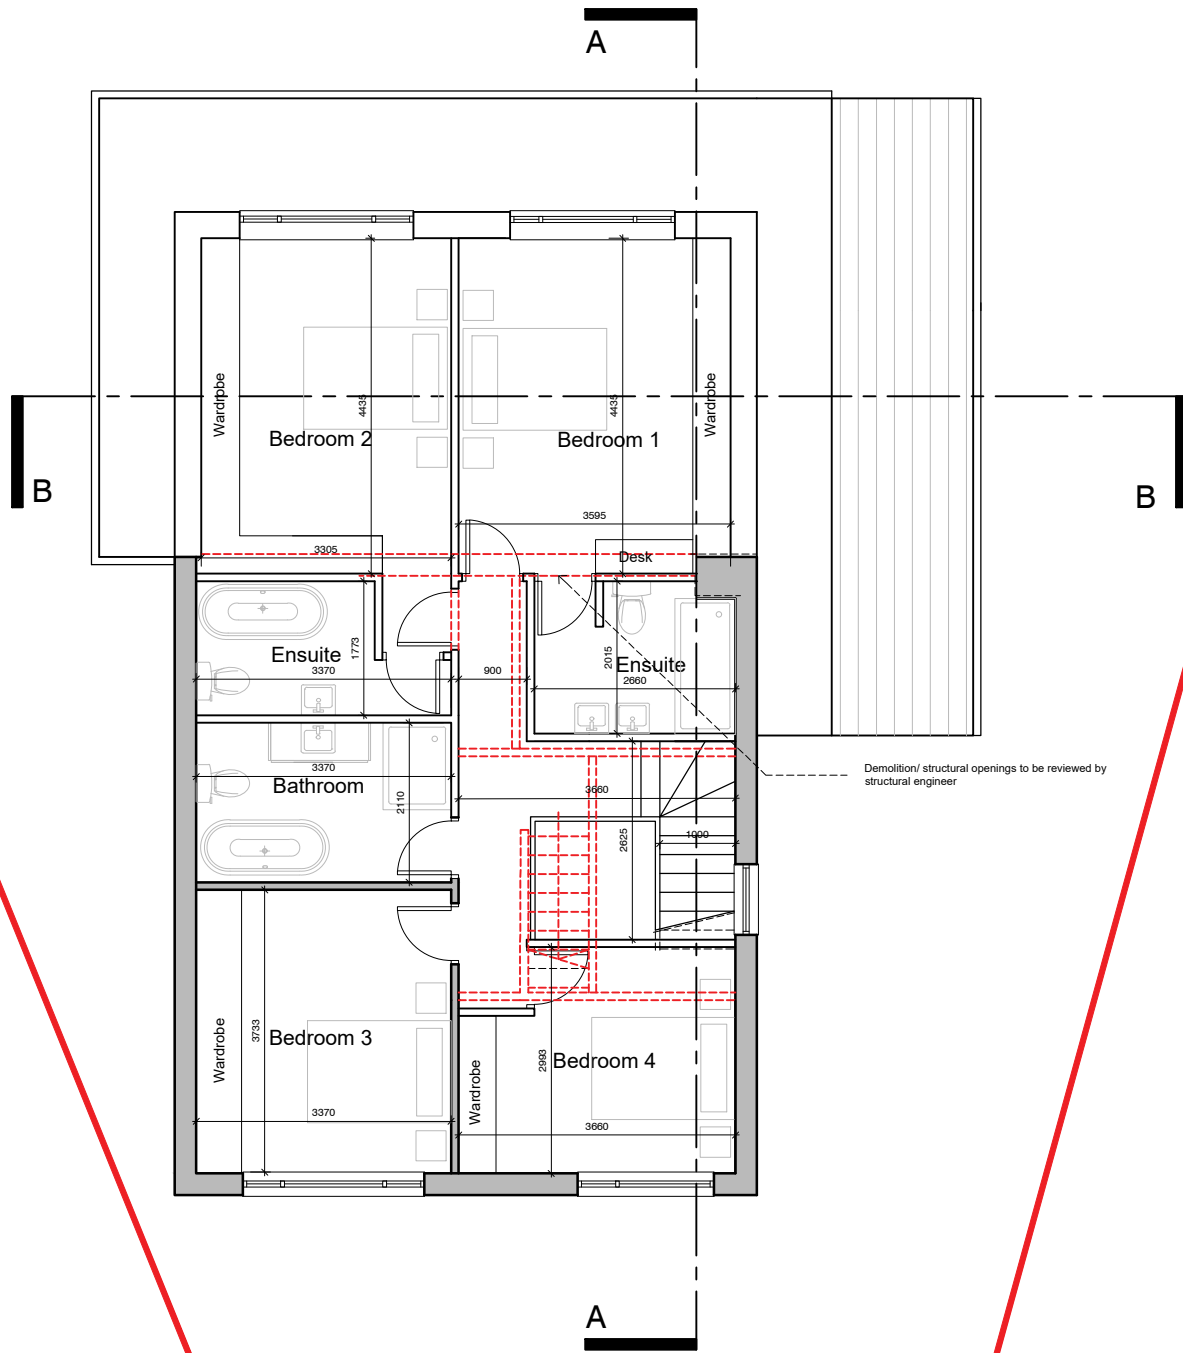

proposed first floor plan
scale 1:100

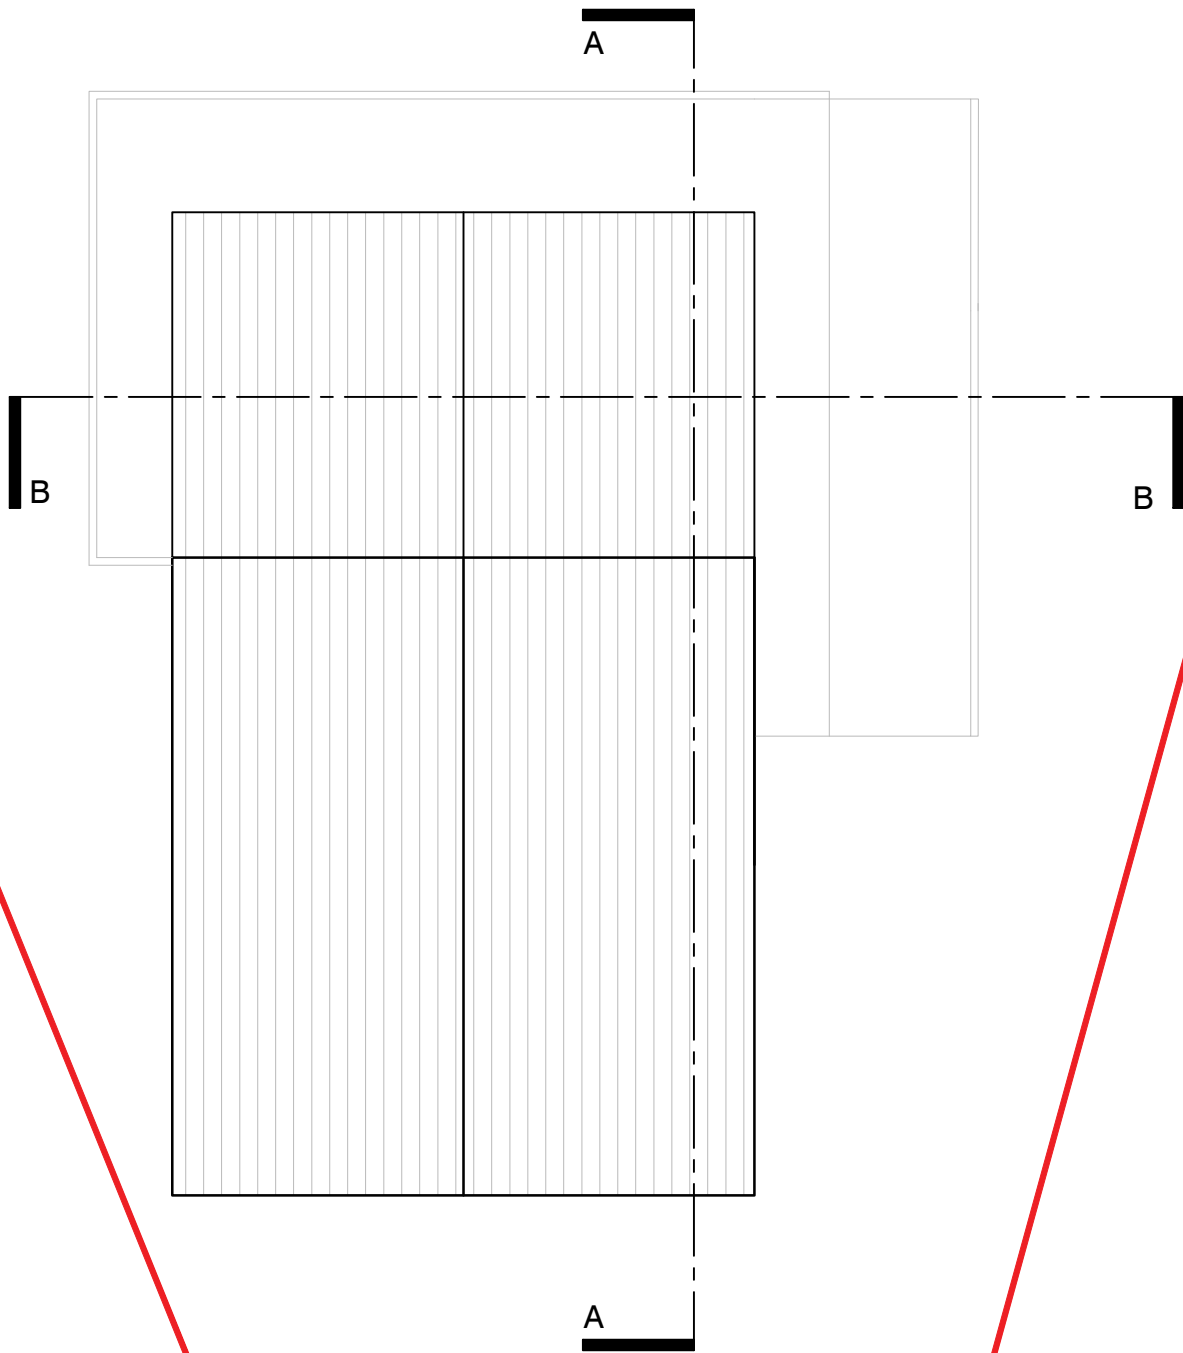

proposed roof plan
scale 1:100

- Existing
- Proposed
- Demolition Line
- Site Boundary Line

