




REAR ELEVATION

SIDE ELEVATION



FRONT ELEVATION


SIDE ELEVATION

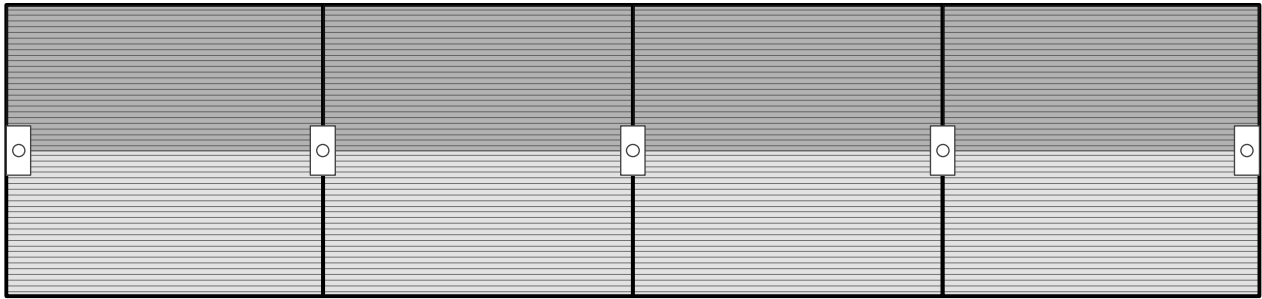

ROOF PLAN



GROUND FLOOR PLAN

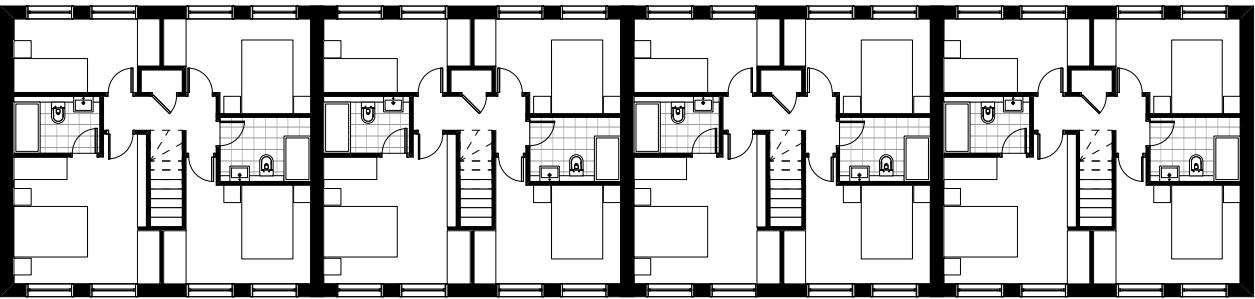

FIRST FLOOR PLAN

PROPOSED PLANS & ELEVATIONS PLOTS 23-26
(HOUSE TYPE 4B PLAN)

1:200 @A3

© Copyright Ollier Smurthwaite Architects

REVISION	DATE	DESCRIPTION

CLIENT:	
PROJECT: PROPOSED RESIDENTIAL DEVELOPMENT	
ADDRESS: TACK LEA WORKS, BURY, BL9 7UA	
DRAWING TITLE: PROPOSED BLOCK PLANS & ELEVATIONS P 23-26	
SCALE: 1:200 @A3	DATE: OCT 2022
DRAWING NO: A645_P_404	

OLLIER SMURTHWAITE ARCHITECTS

40 King Street, Manchester, M2 6BA
T 0161 883 0838
F 0161 883 0839
E mail@olliersmurthwaite.com