




EXISTING FRONT ELEVATION
REAR GARDEN




EXISTING SIDE ELEVATION




EXISTING REAR ELEVATION

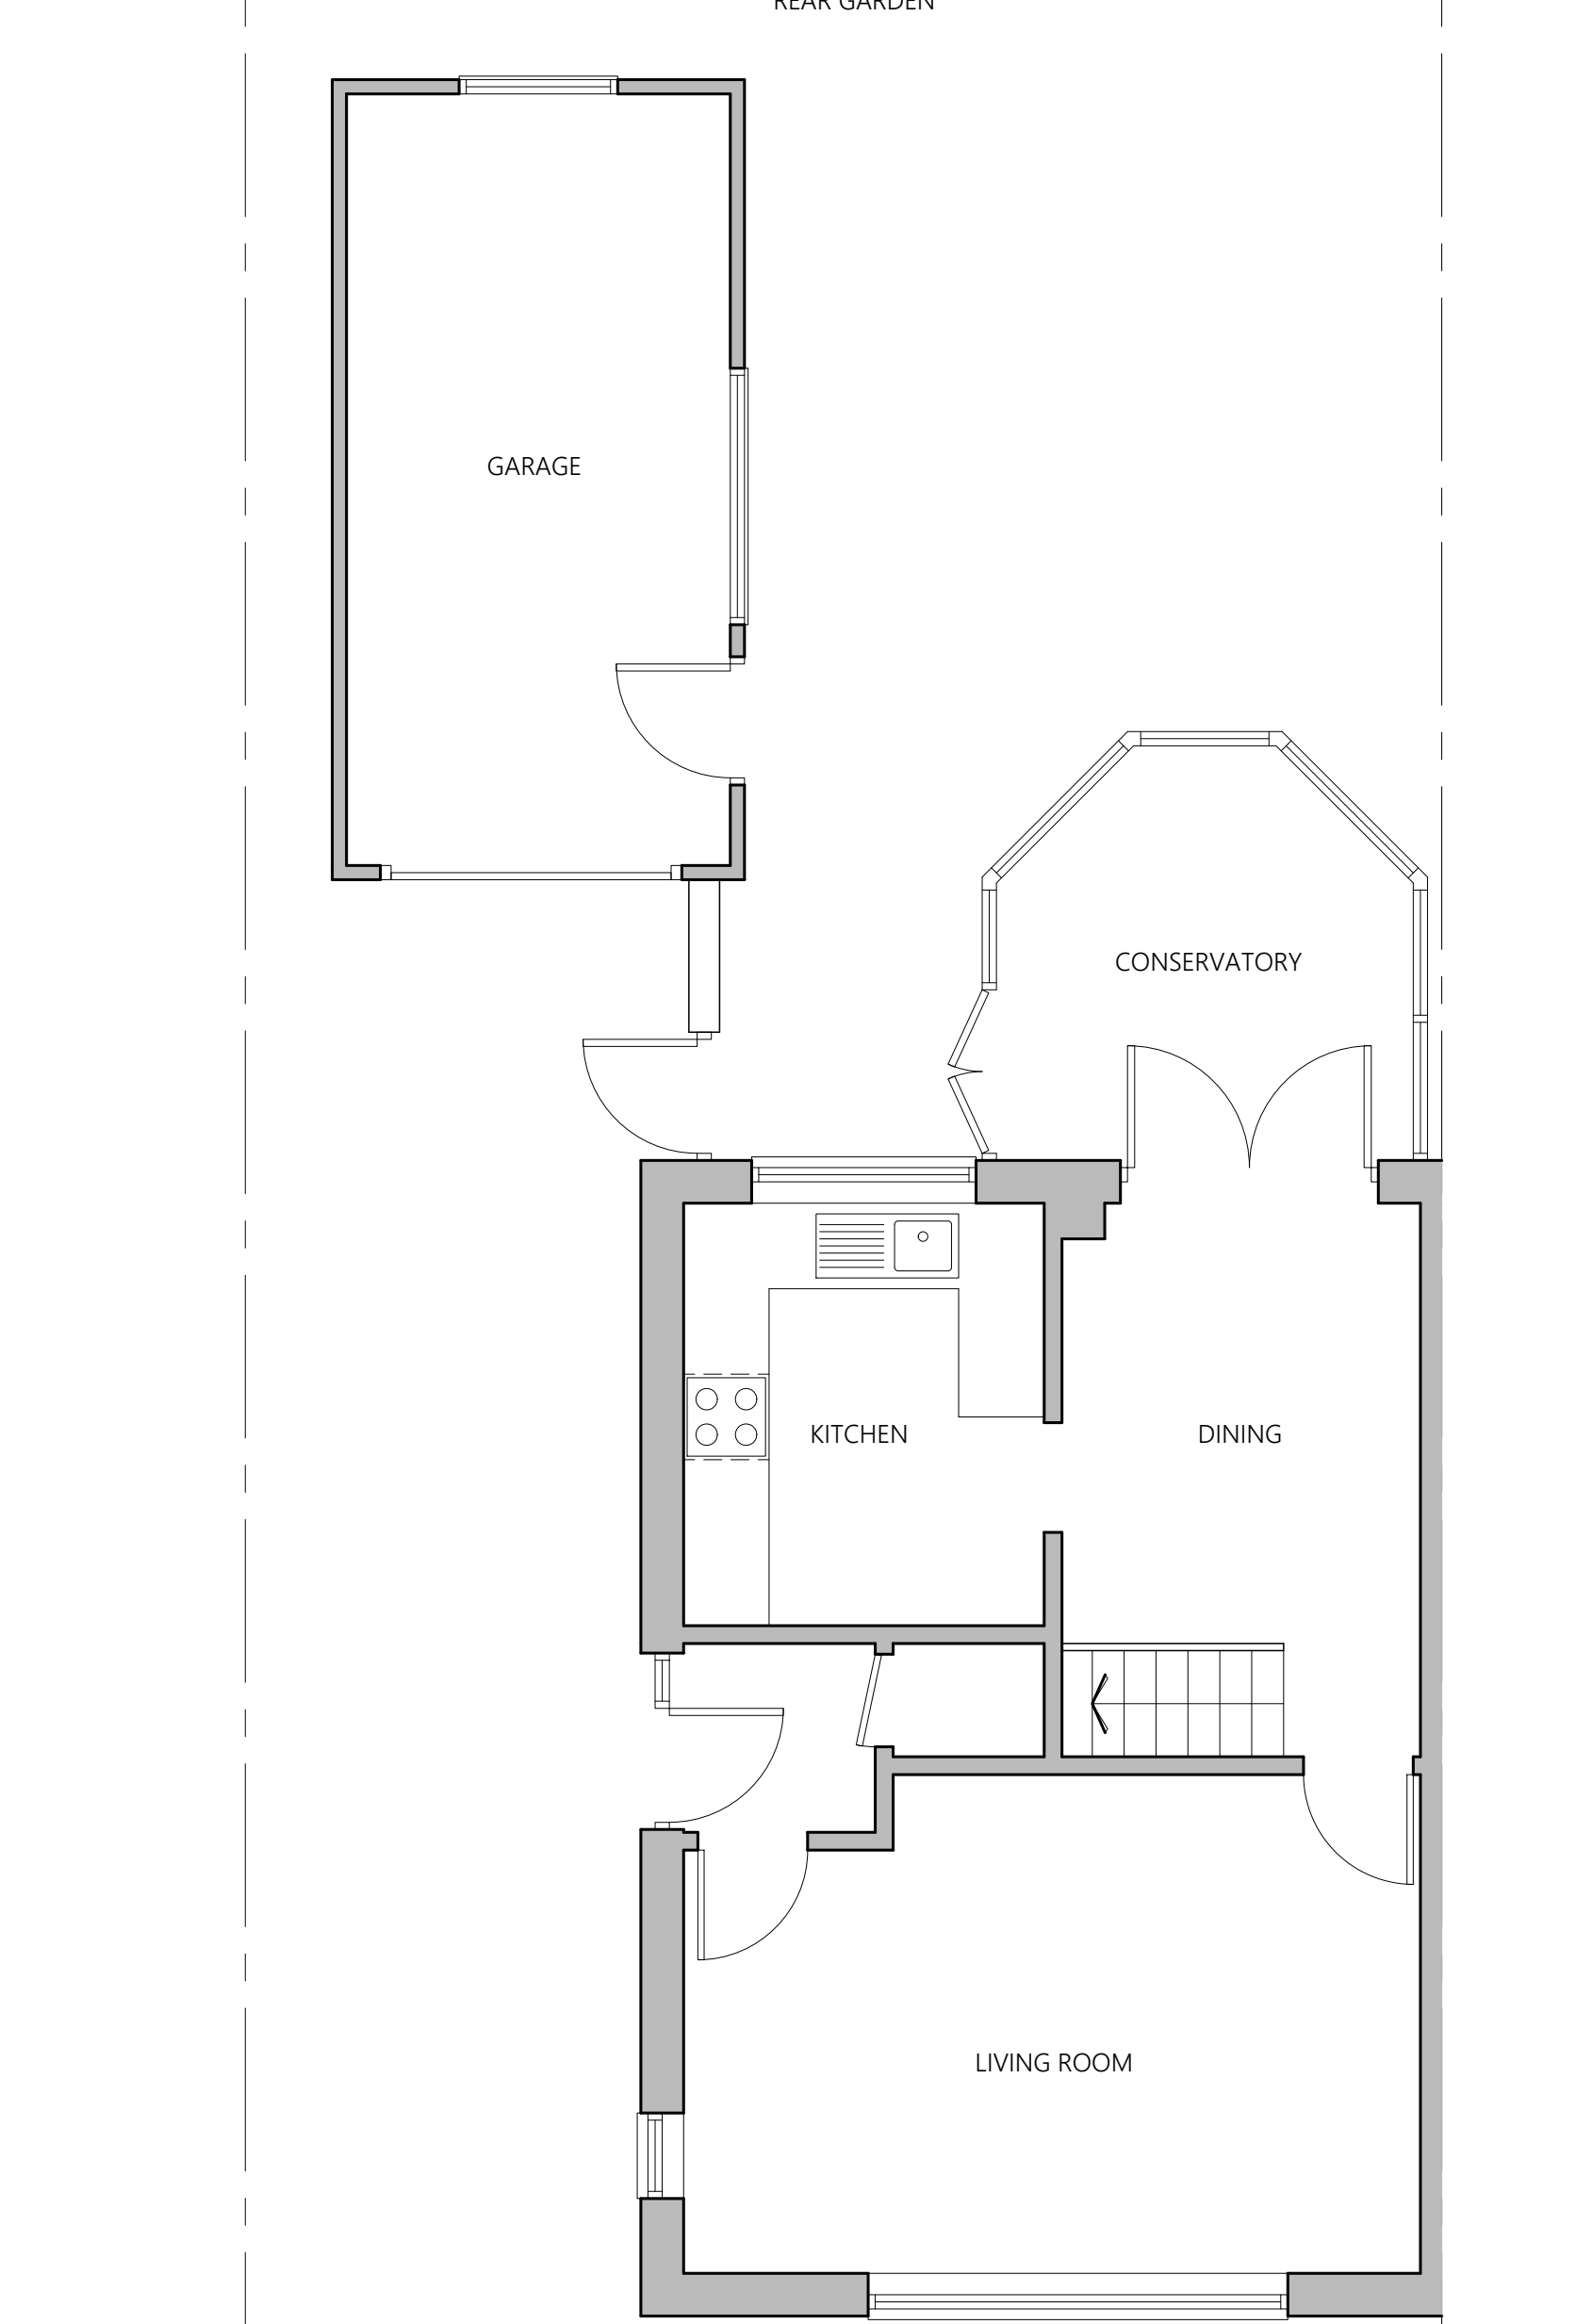


EXISTING GROUND FLOOR PLAN

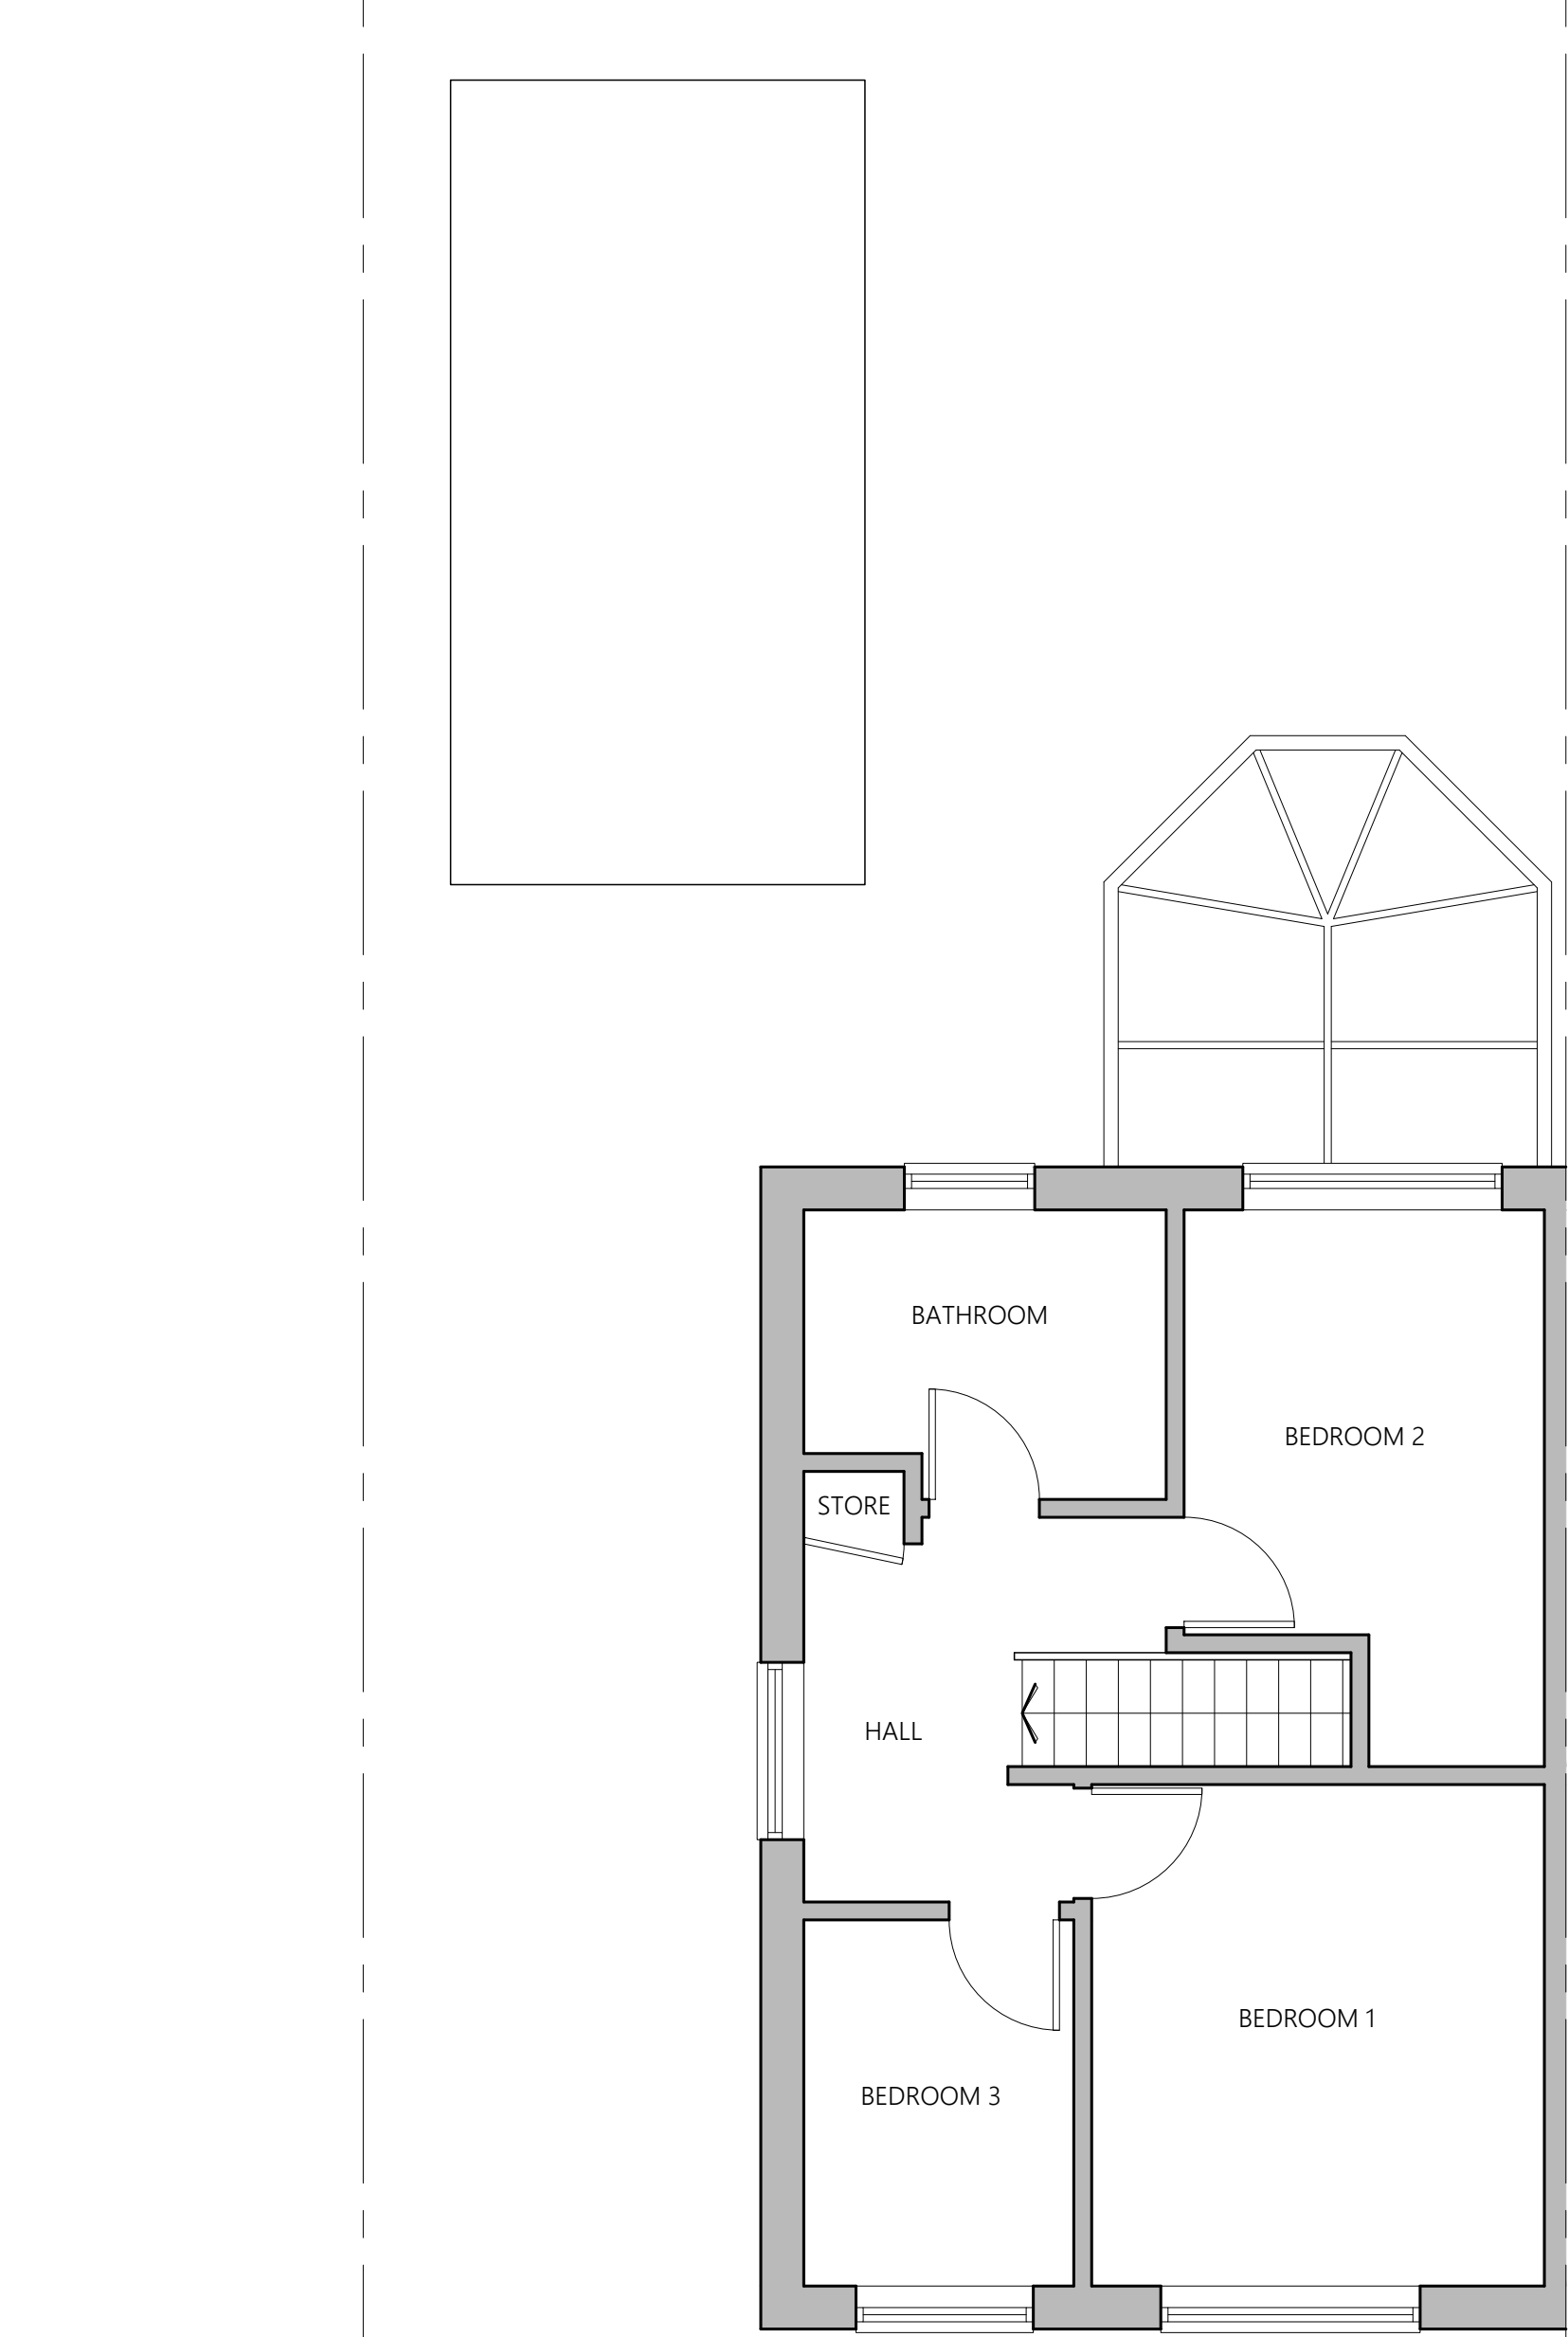

EXISTING FIRST FLOOR PLAN

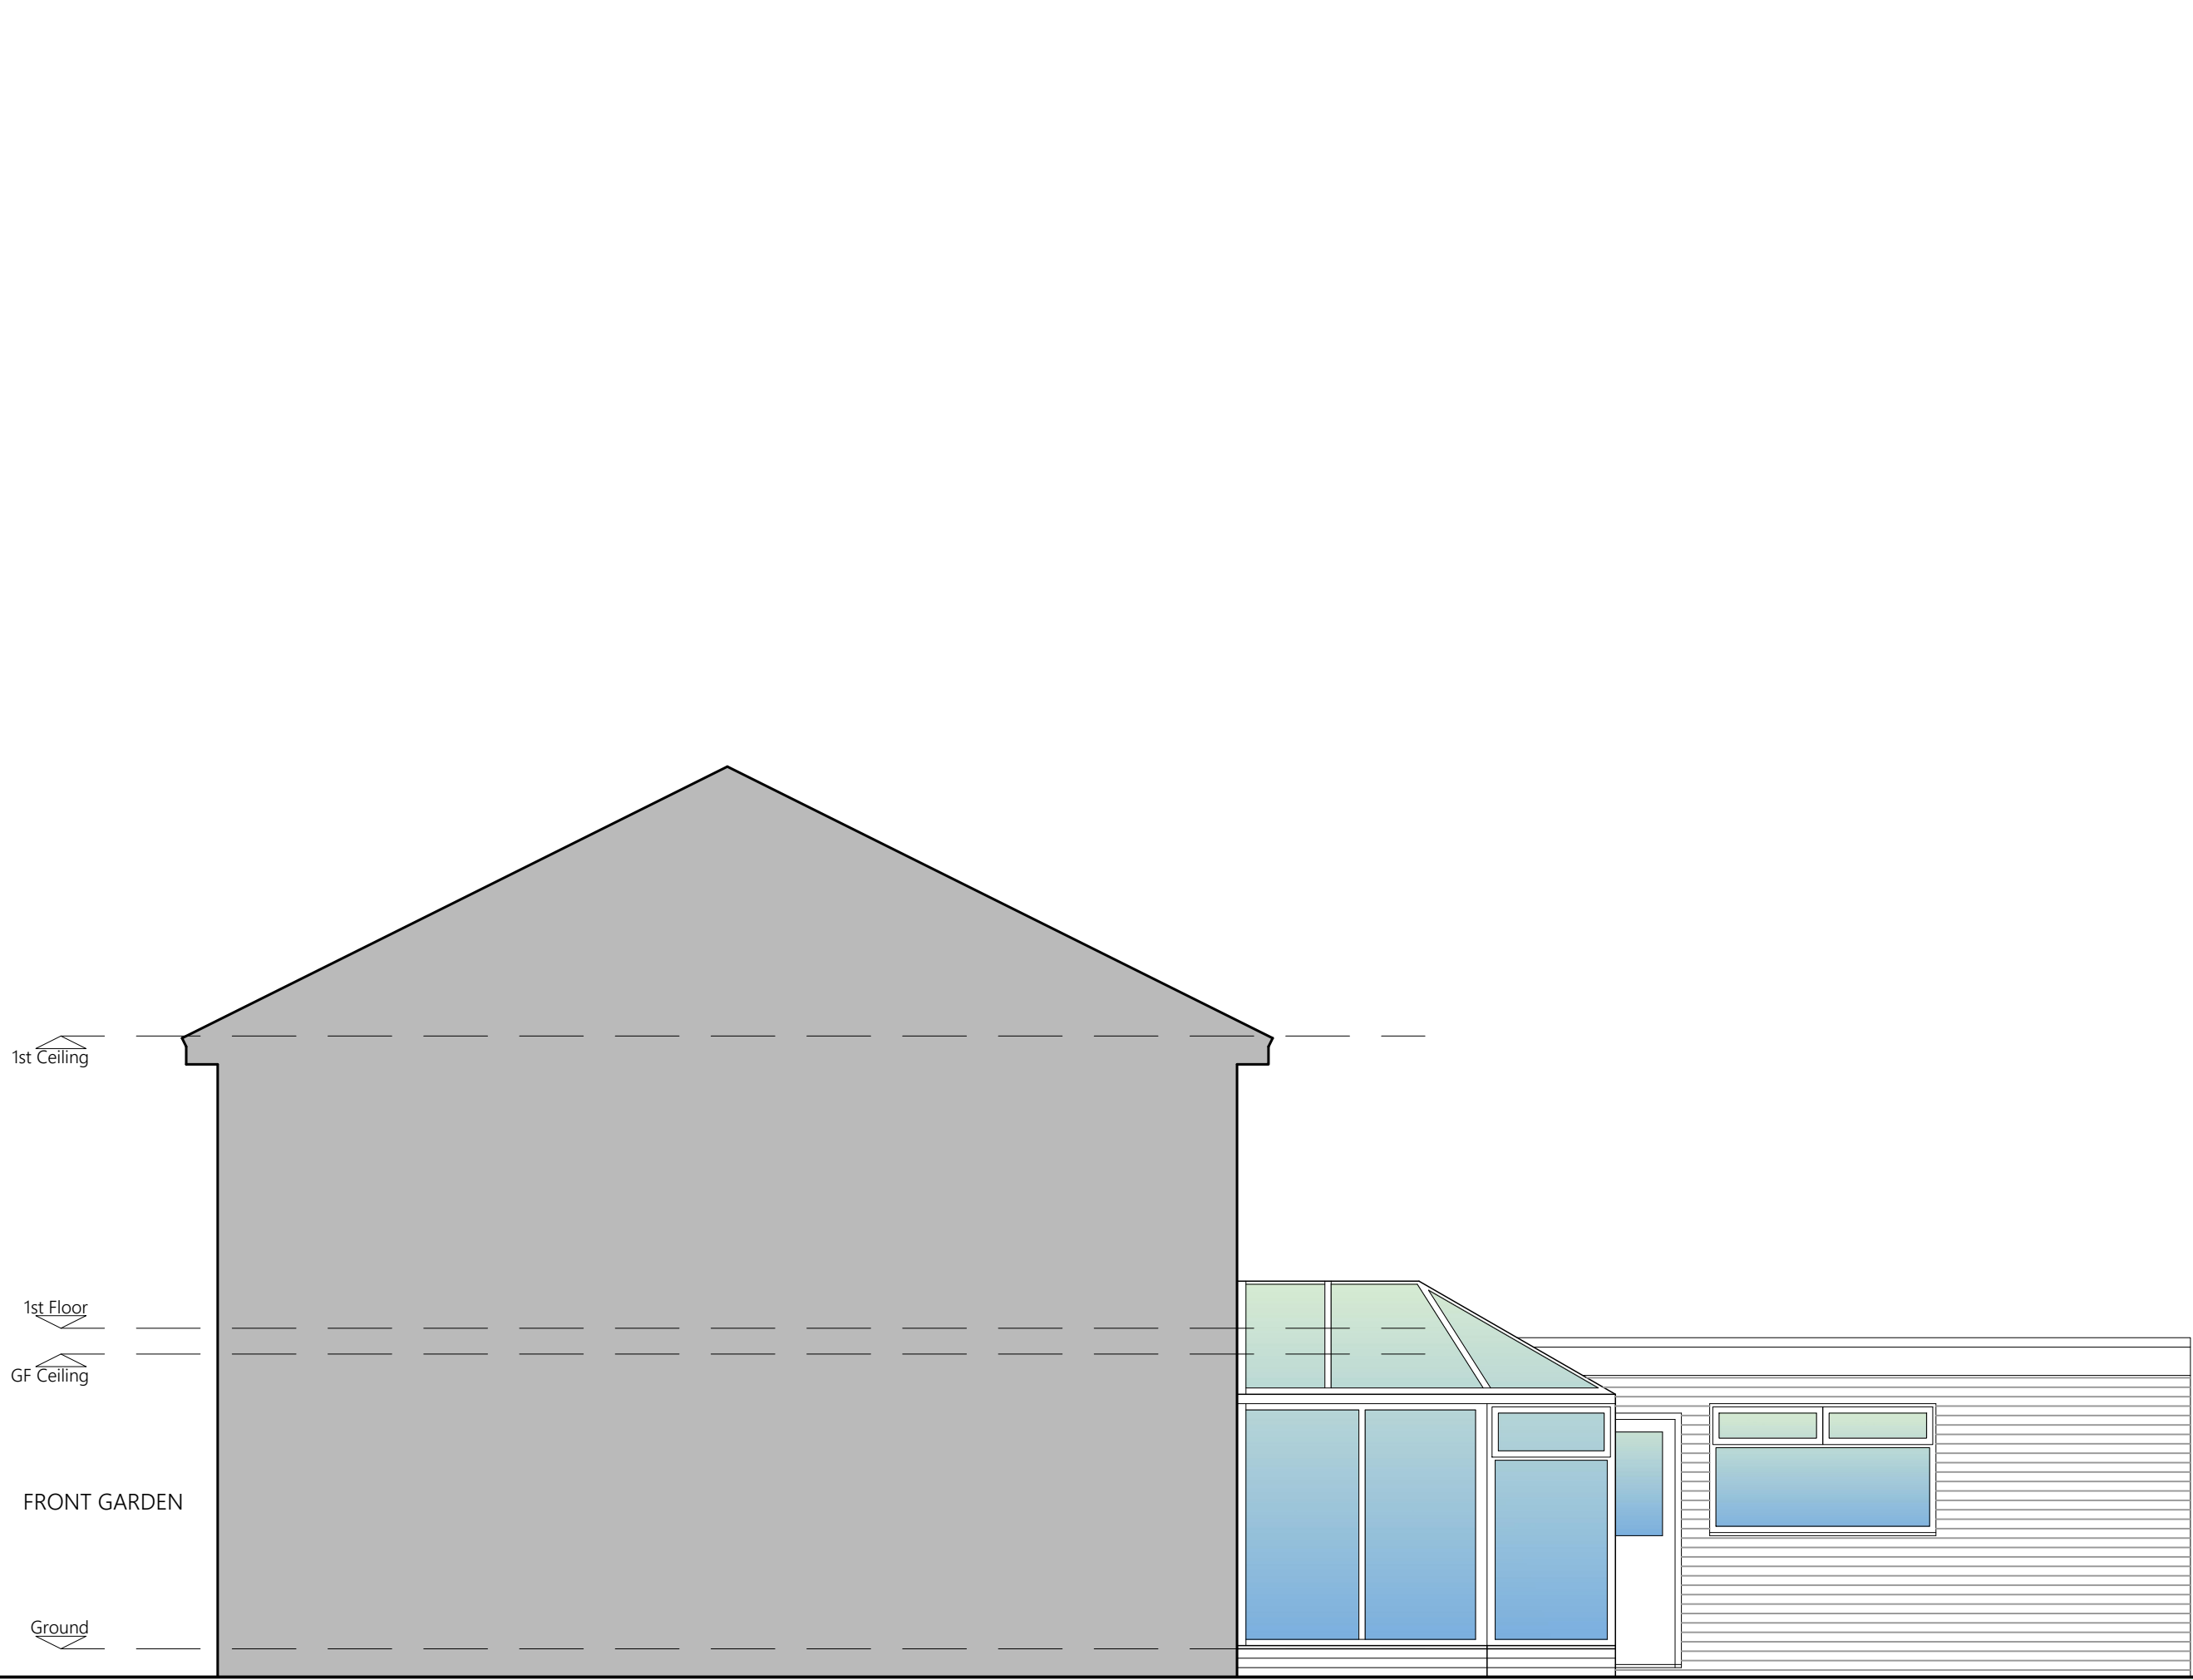

EXISTING SIDE ELEVATION

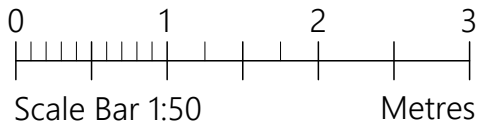

PROJECT	4 Coleridge Drive Smithy Bridge OL15 0RA		
CLIENT	A Dawson		
STATUS	Information		
DRAWING	Existing Plans & Elevations		
DWG No.	2313A-02	REV	
SCALE	1:50@A1	DATE	July '23
AGB CAD SERVICES website: www.agbcad.co.uk email: info@agbcad.co.uk telephone: 07912 090 125 DO NOT SCALE FROM THIS DRAWING			