




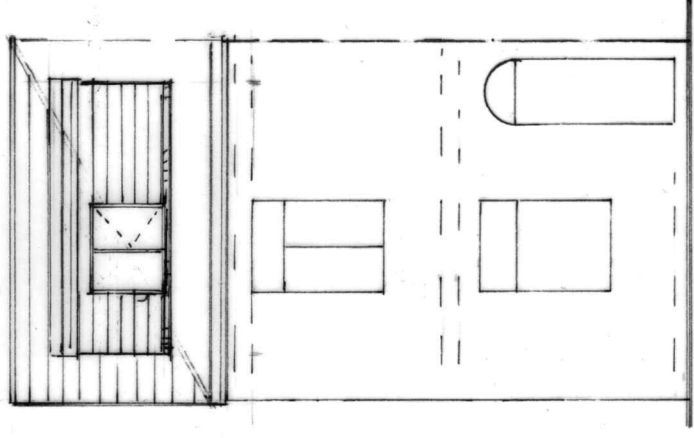


FRONT ELEVATION  
(PROPOSED)

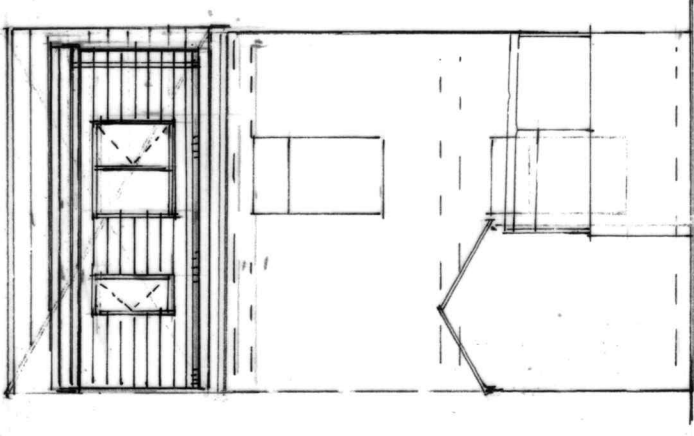

REAR ELEVATION  
(PROPOSED)

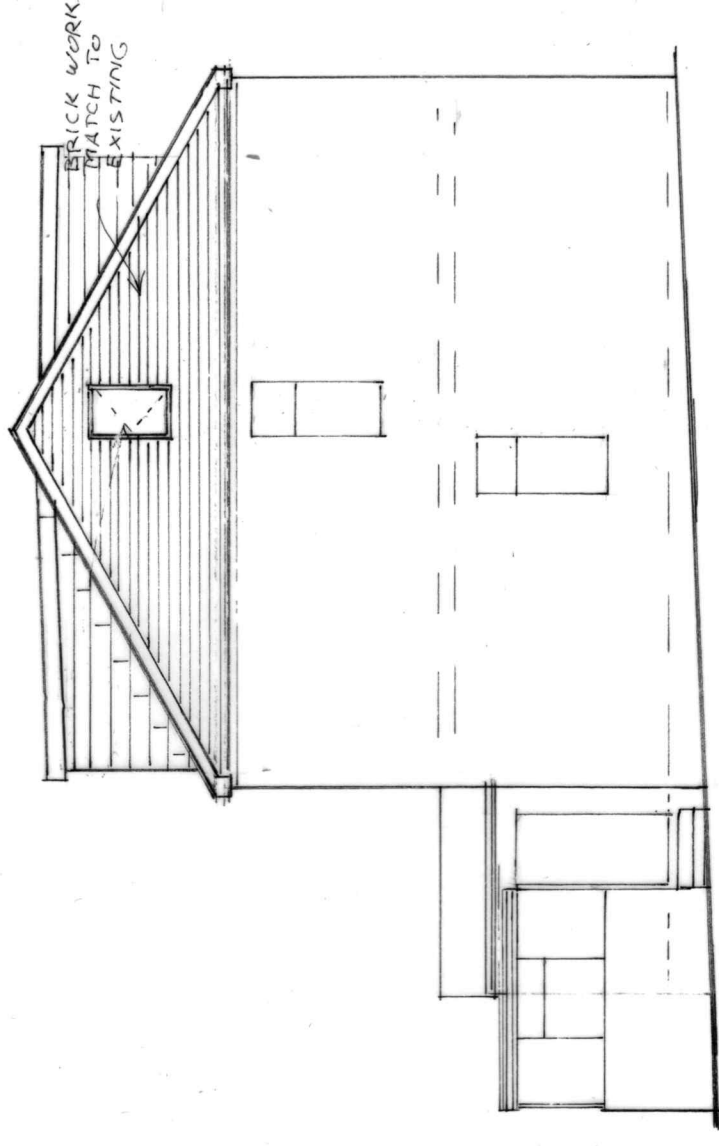

SIDE ELEVATION  
(PROPOSED)

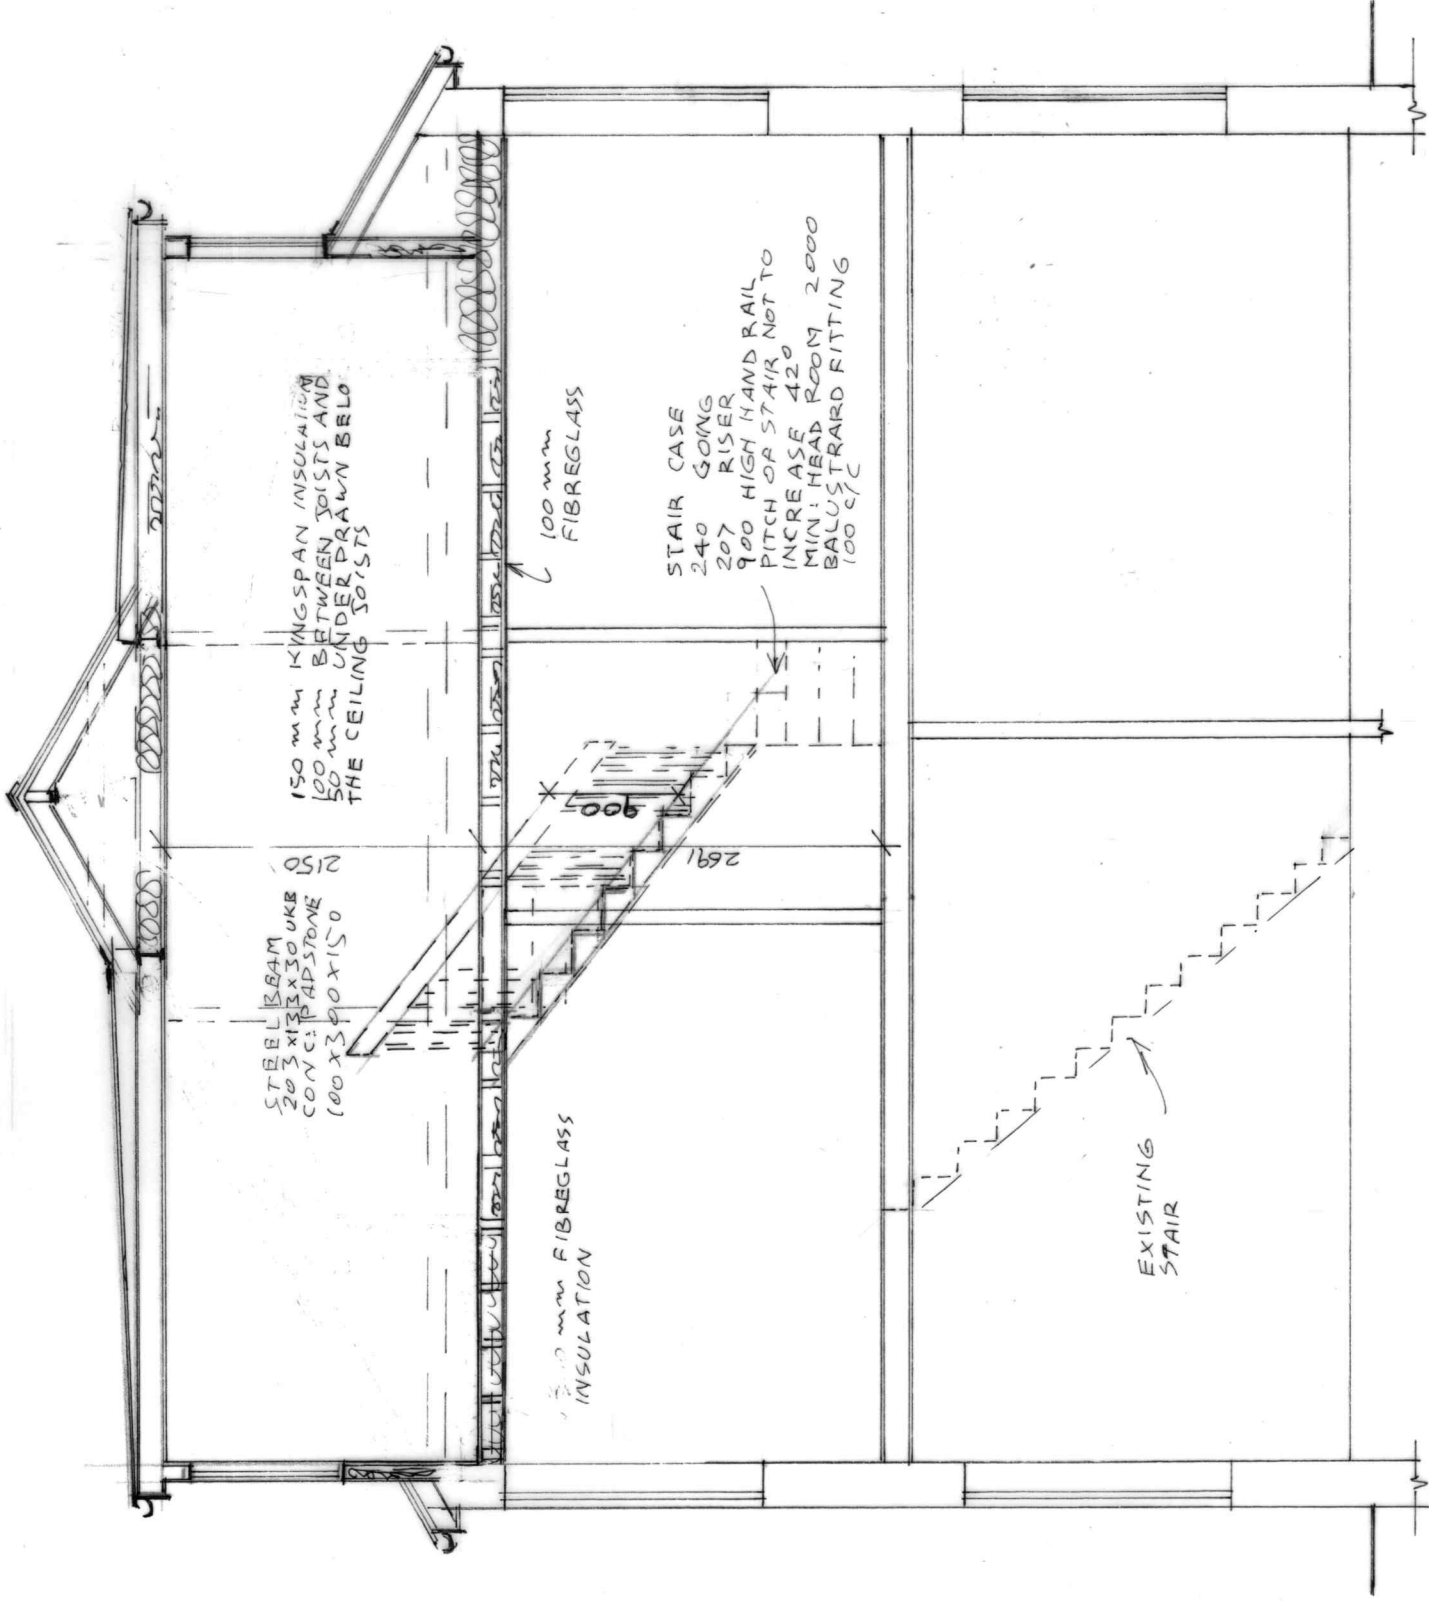

SECTION A.A

BUILDING DESIGN SERVICES

M. FAROOQ

6 Stock Close, Shawclough, Rochdale OL12 6BB

Tel: 01706 712231 Mob: 07967605763

PROPOSED DORMER EXTENSION AND GABLE WALL AT  
28 SOUTH STREET ROCHDALE OL16 2ER

For: Mr & Mrs JEhangir AHMED

Section

Scale 1:50

Scale 1:100

A 1914/3