




E=A

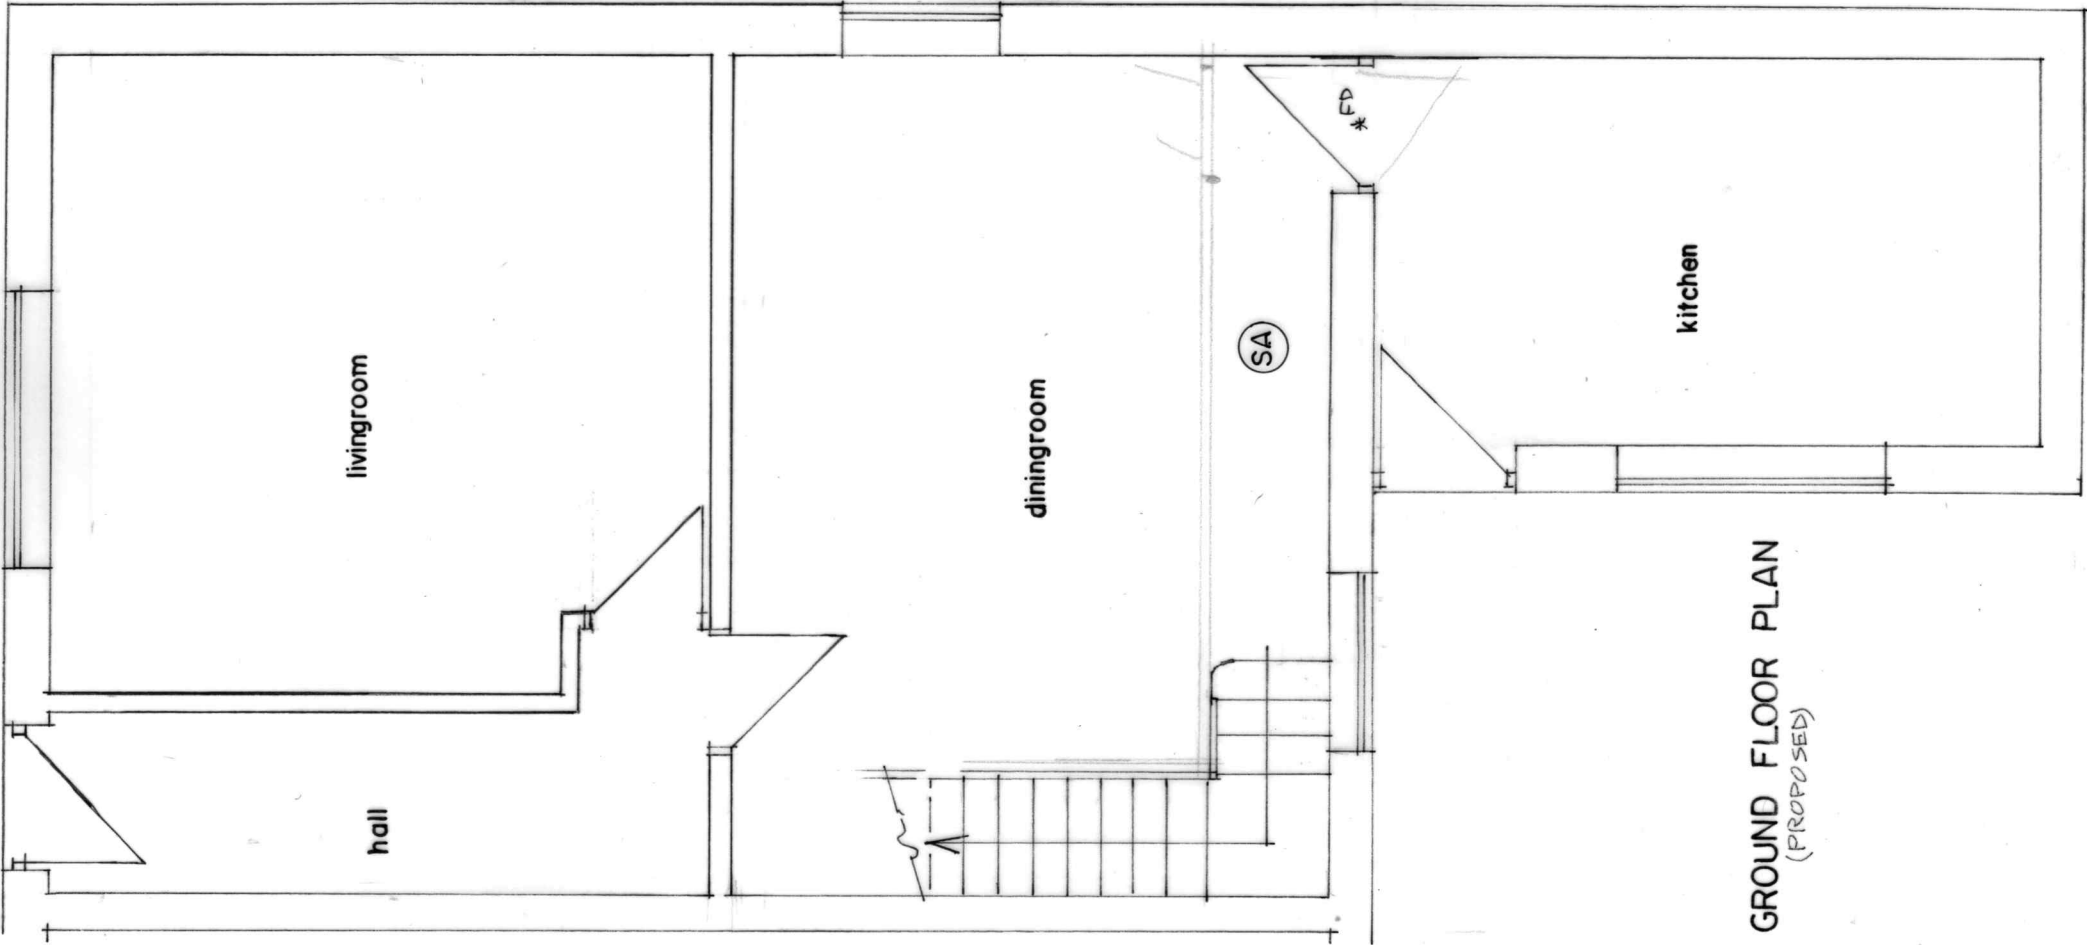

GROUND FLOOR PLAN
(PROPOSED)

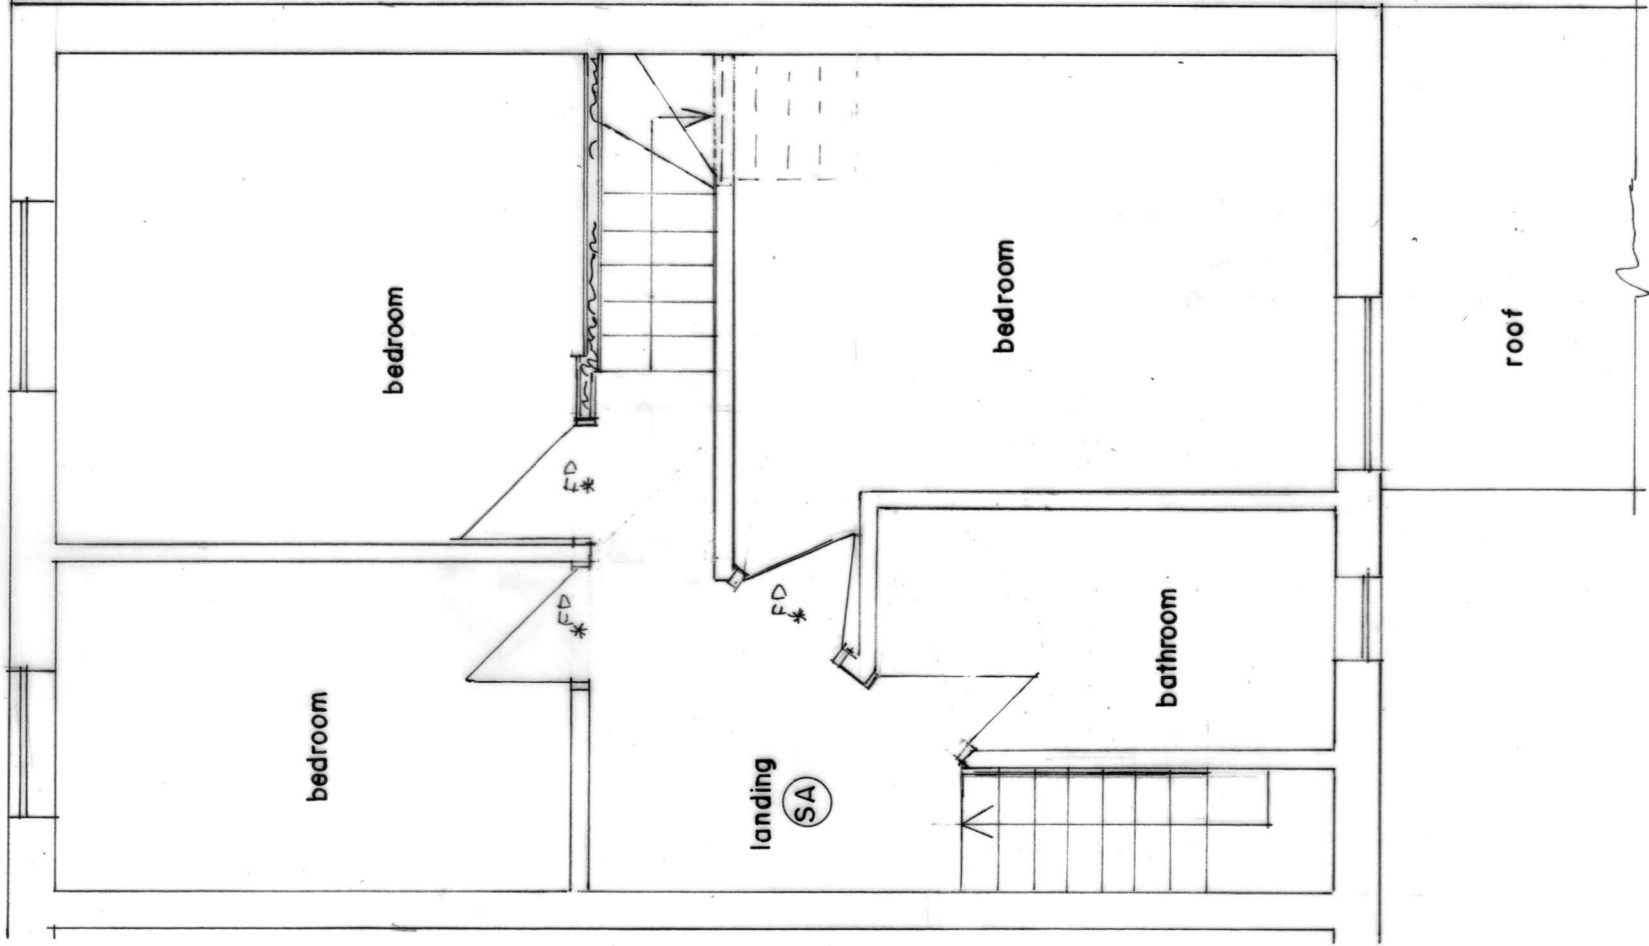

FIRST FLOOR PLAN
(PROPOSED)

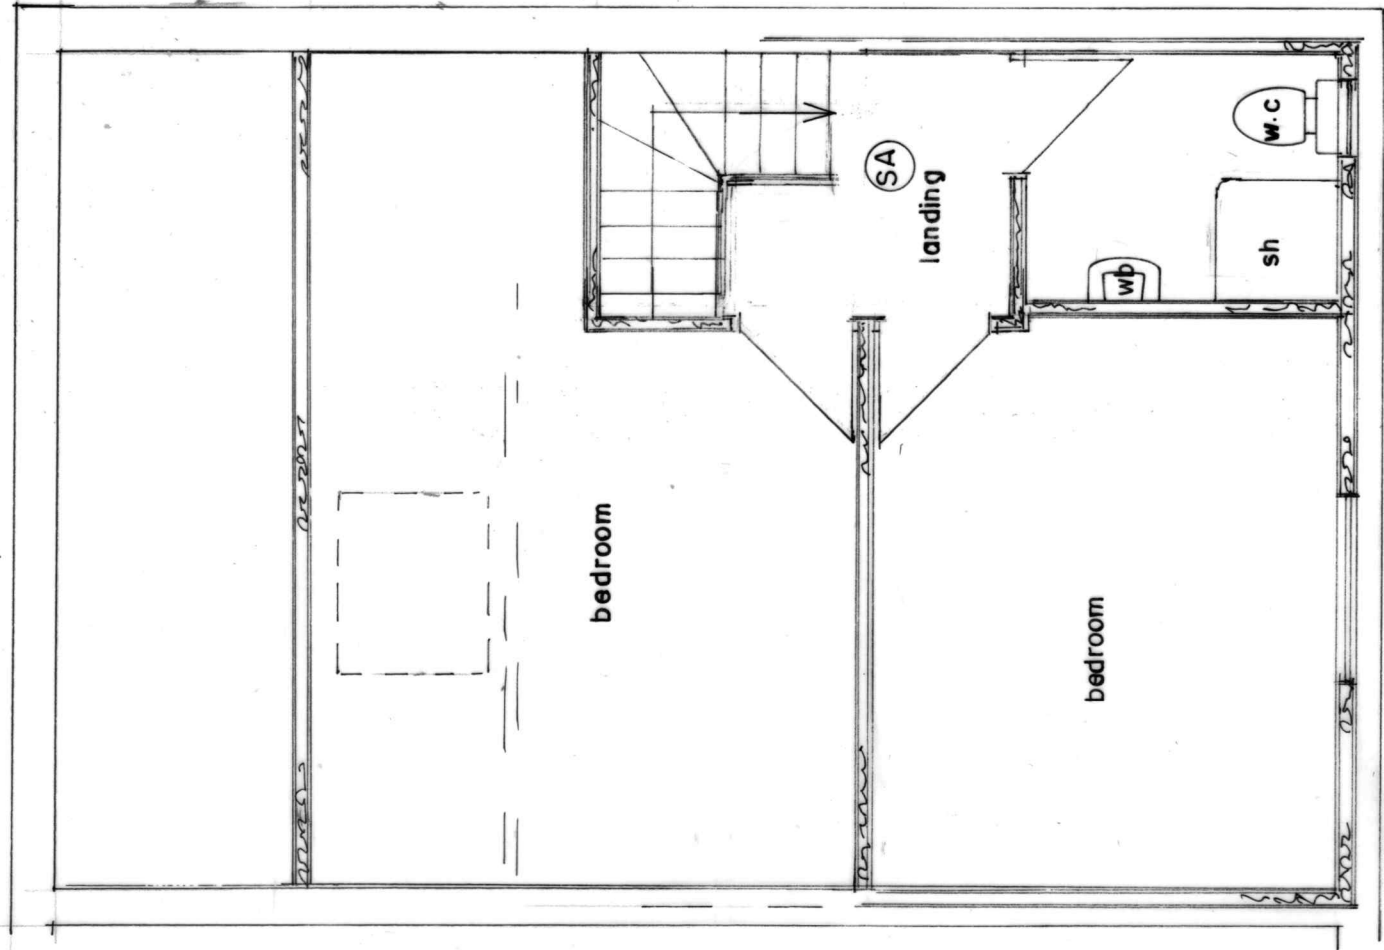

SECOND FLOOR PLAN
(PROPOSED)

BUILDING DESIGN SERVICES

M. FAROOQ

6 Stock Close, Shawclough, Rochdale OL12 6BB

Tel: 01706 712231 Mob: 07967605763

PROPOSED REAR DORMER AT

25 NEW BARN LANE ROCHDALE OL11 3QB

For: Mr MOHAMMAD HASSAN

Plan

Scale 1:50

2009 /2